


Existing Plan View (With Boundary)

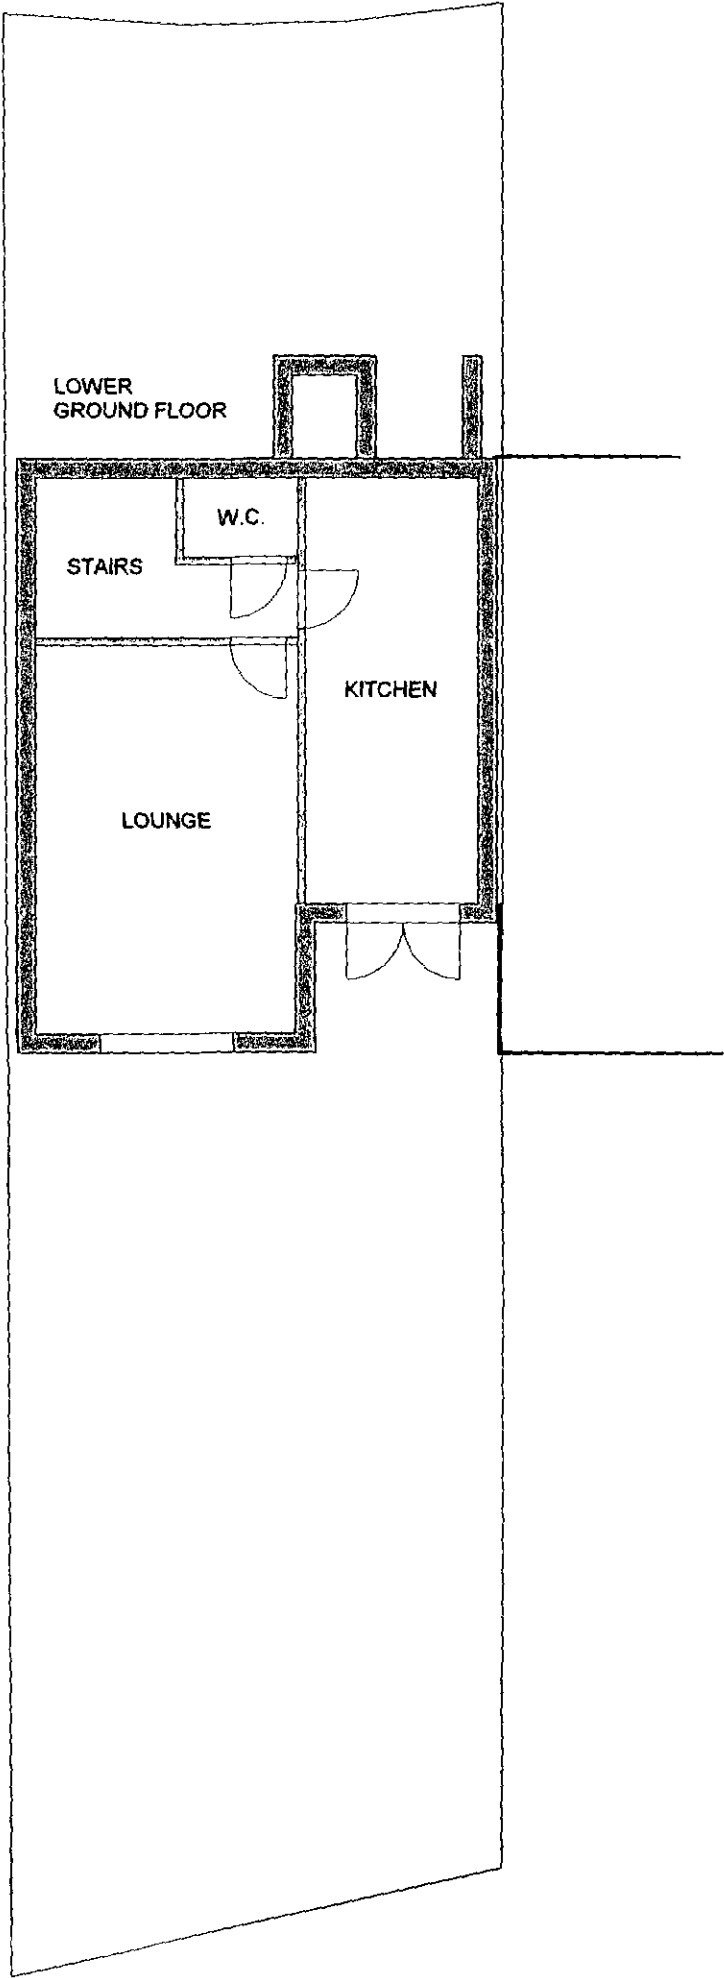

Existing Site Address

MR & MRS SEVERNS
30 ROEBUCK RIDGE

BARNSELY

A3

Drawing Scale: 1:100