



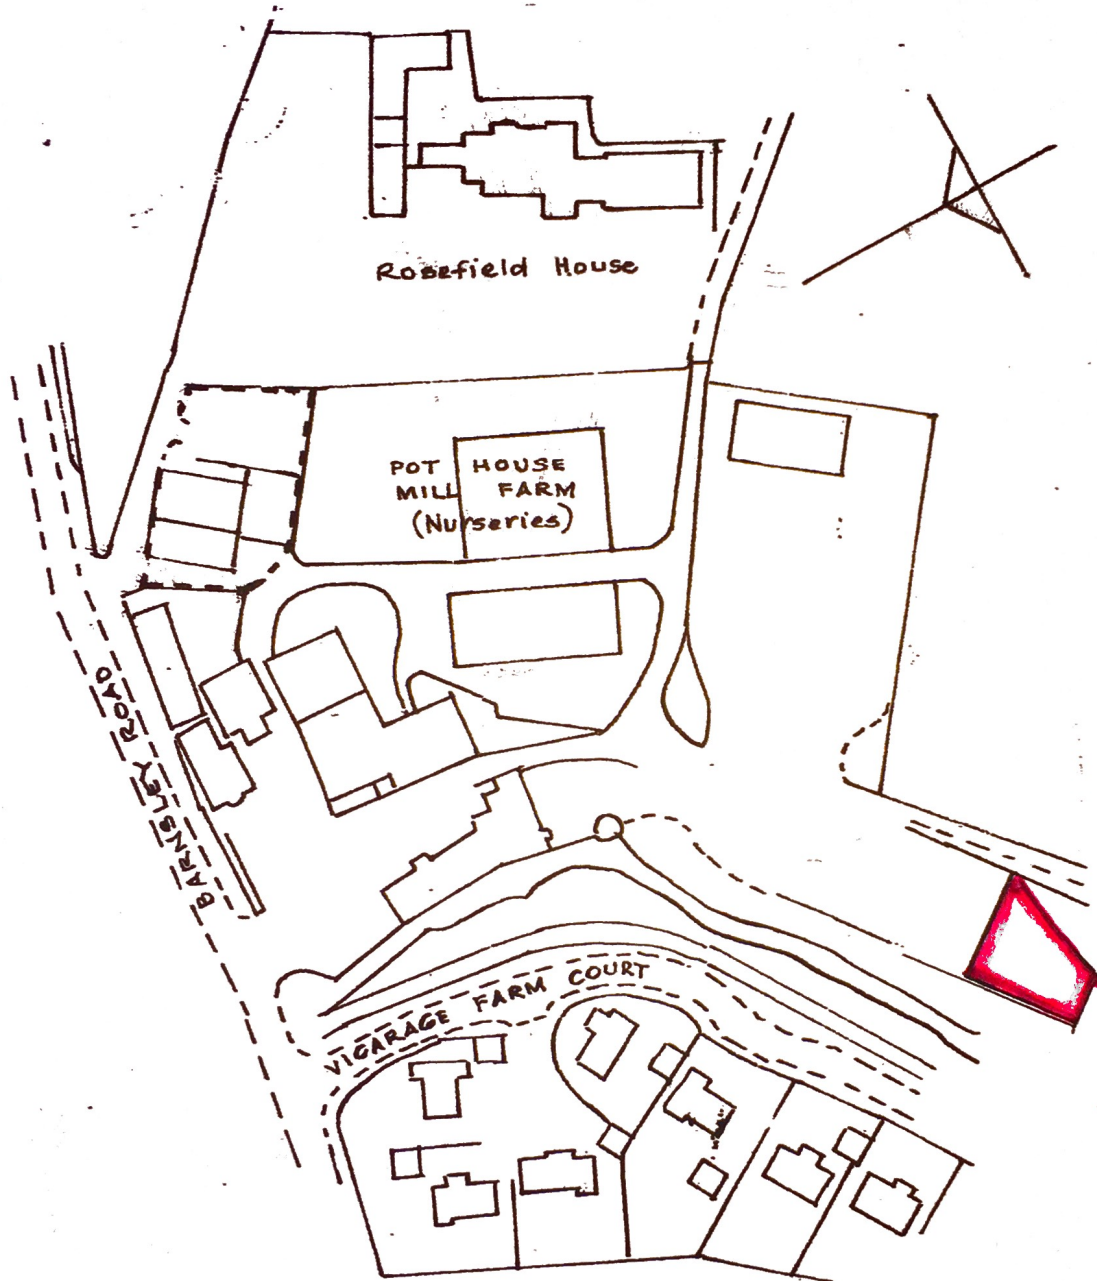


SITE PLAN 1/1250.

SIDE ELEVATION

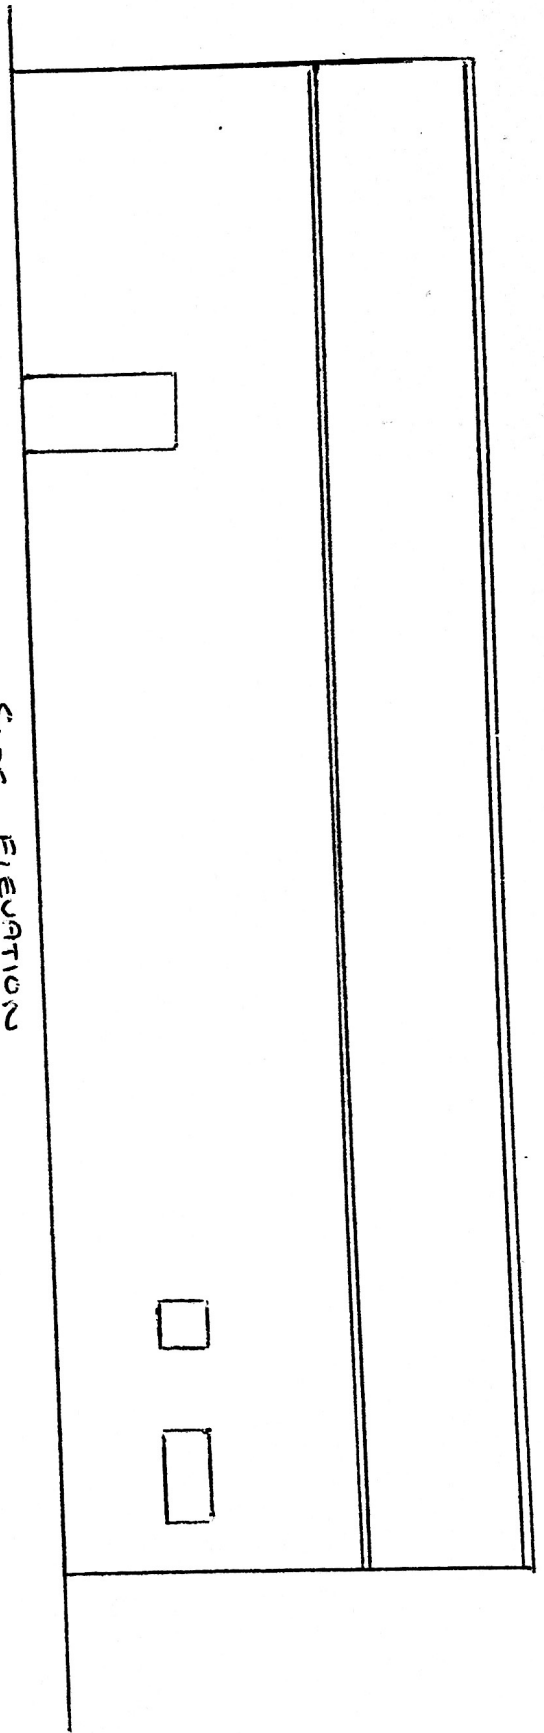


FRONT ELEVATION

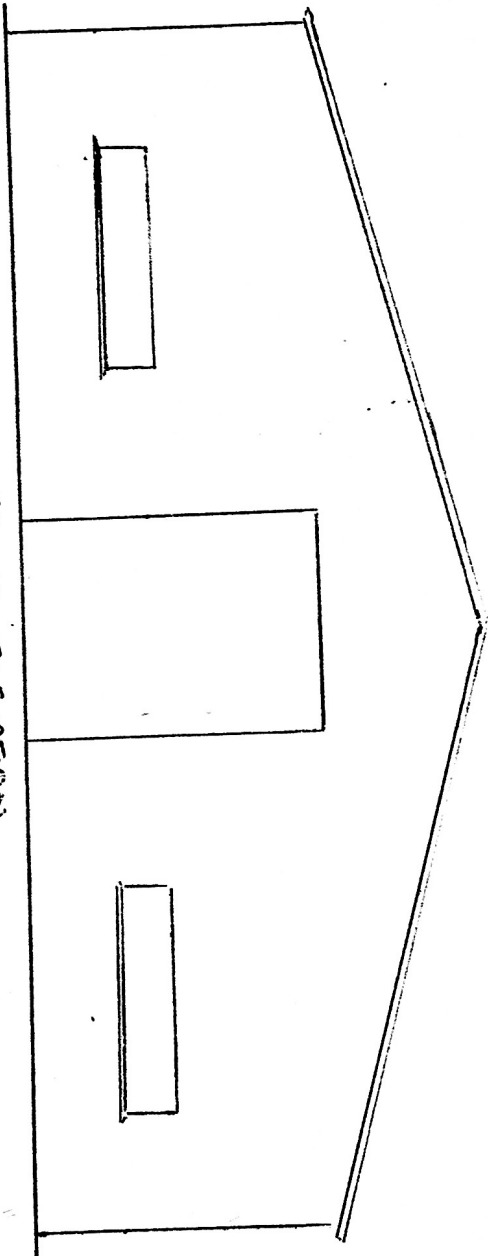


Scale 1/100

SIDE ELEVATION

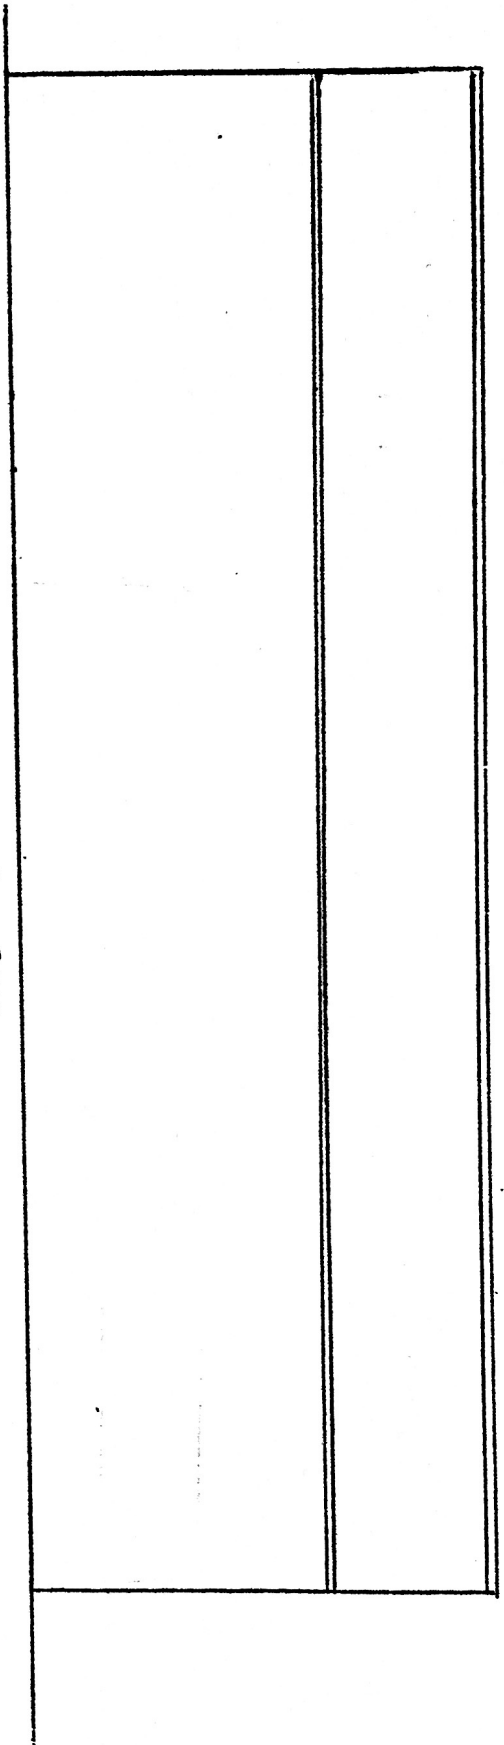

REAR ELEVATION

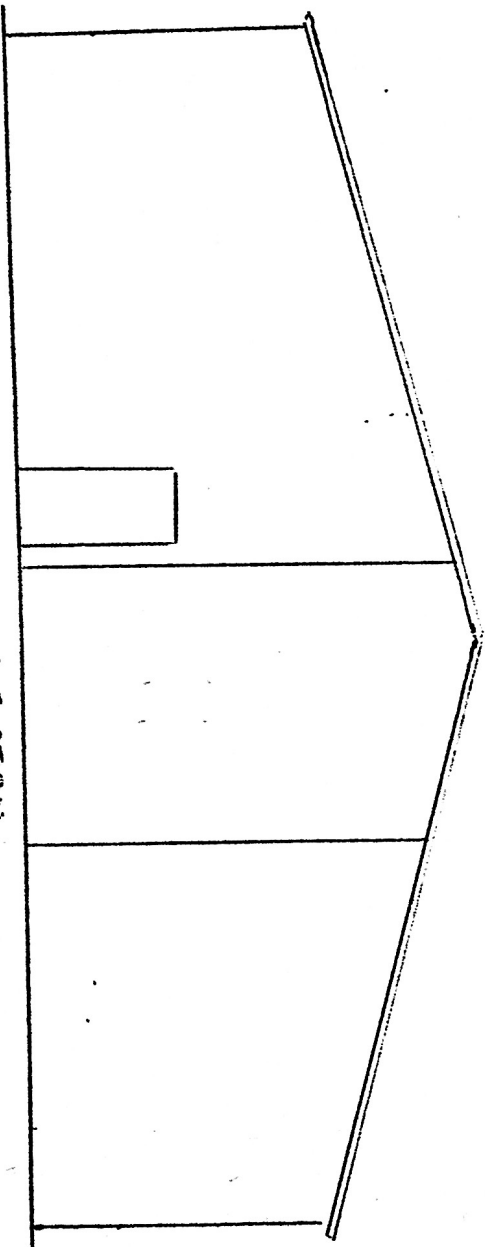

Scale 1/100

