


Elevations

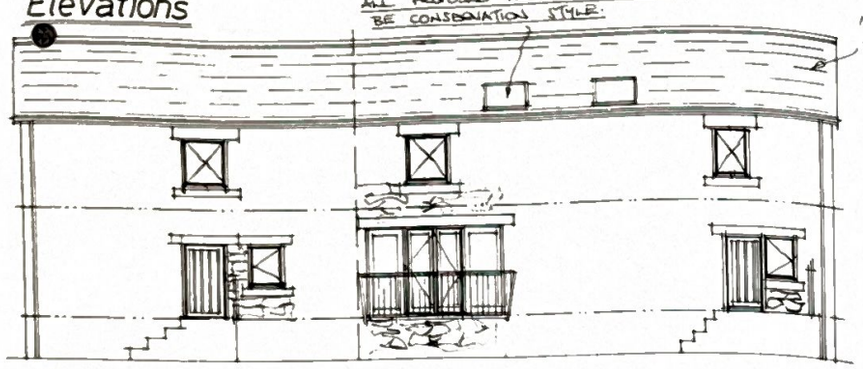


Front

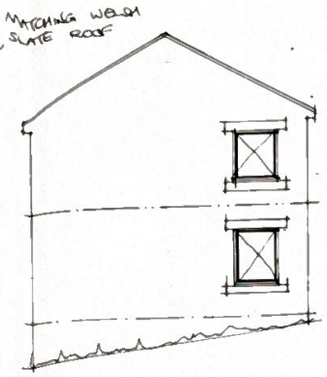

Side

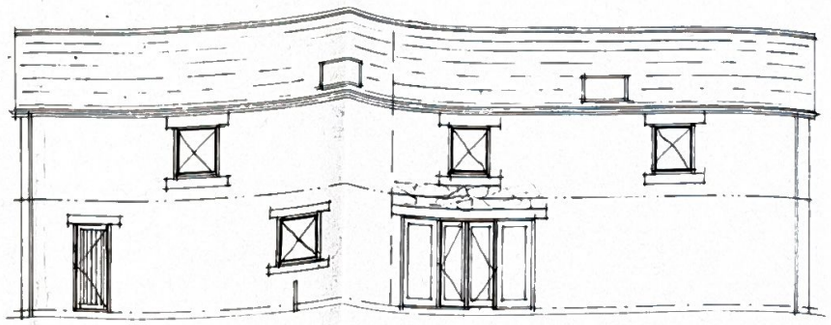


Rear

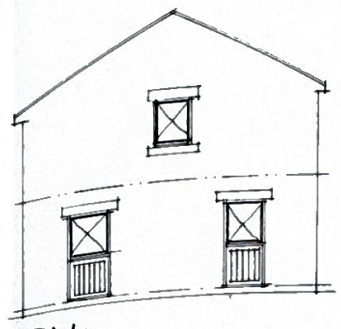


Side

Layouts

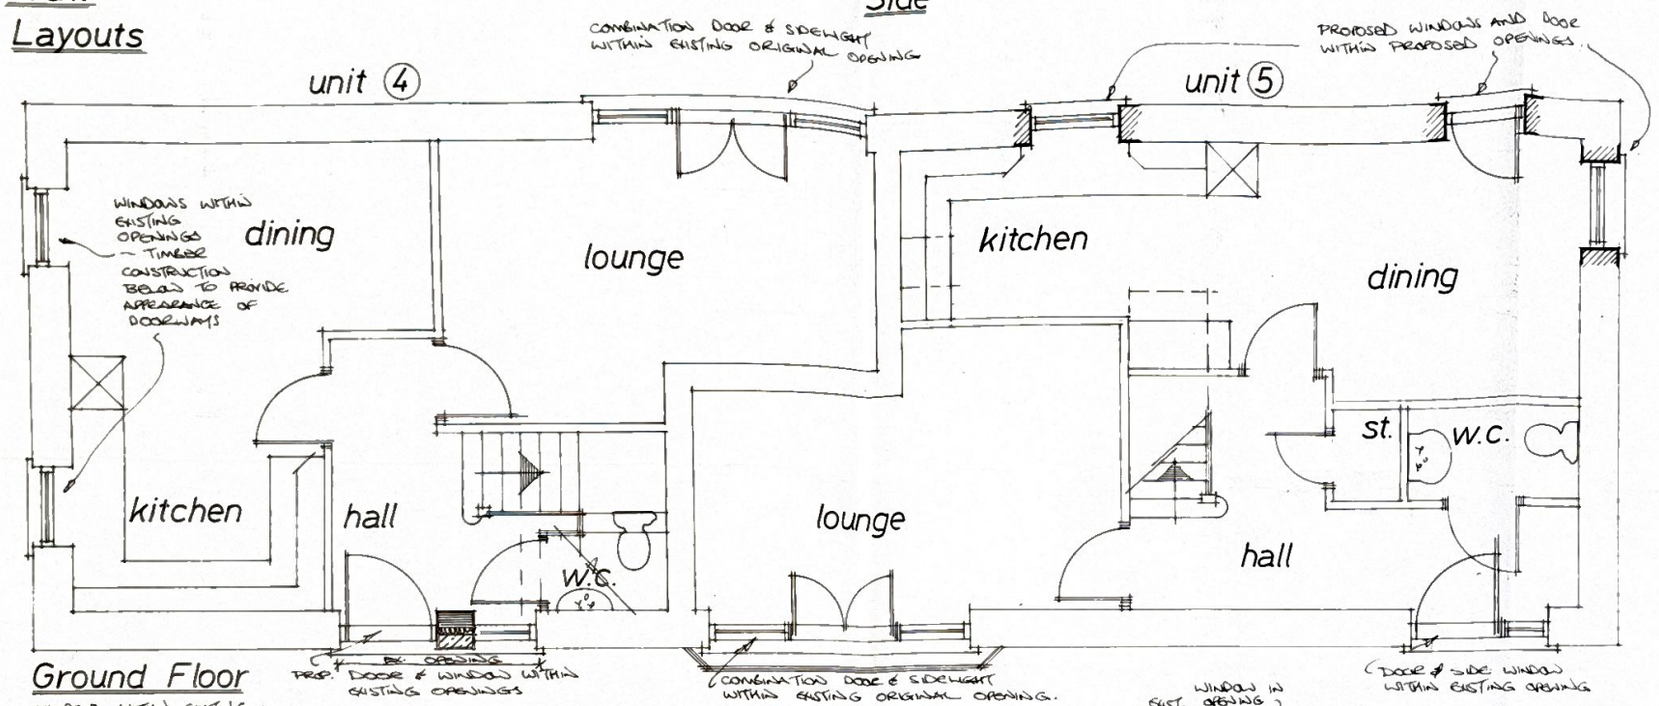

Ground Floor

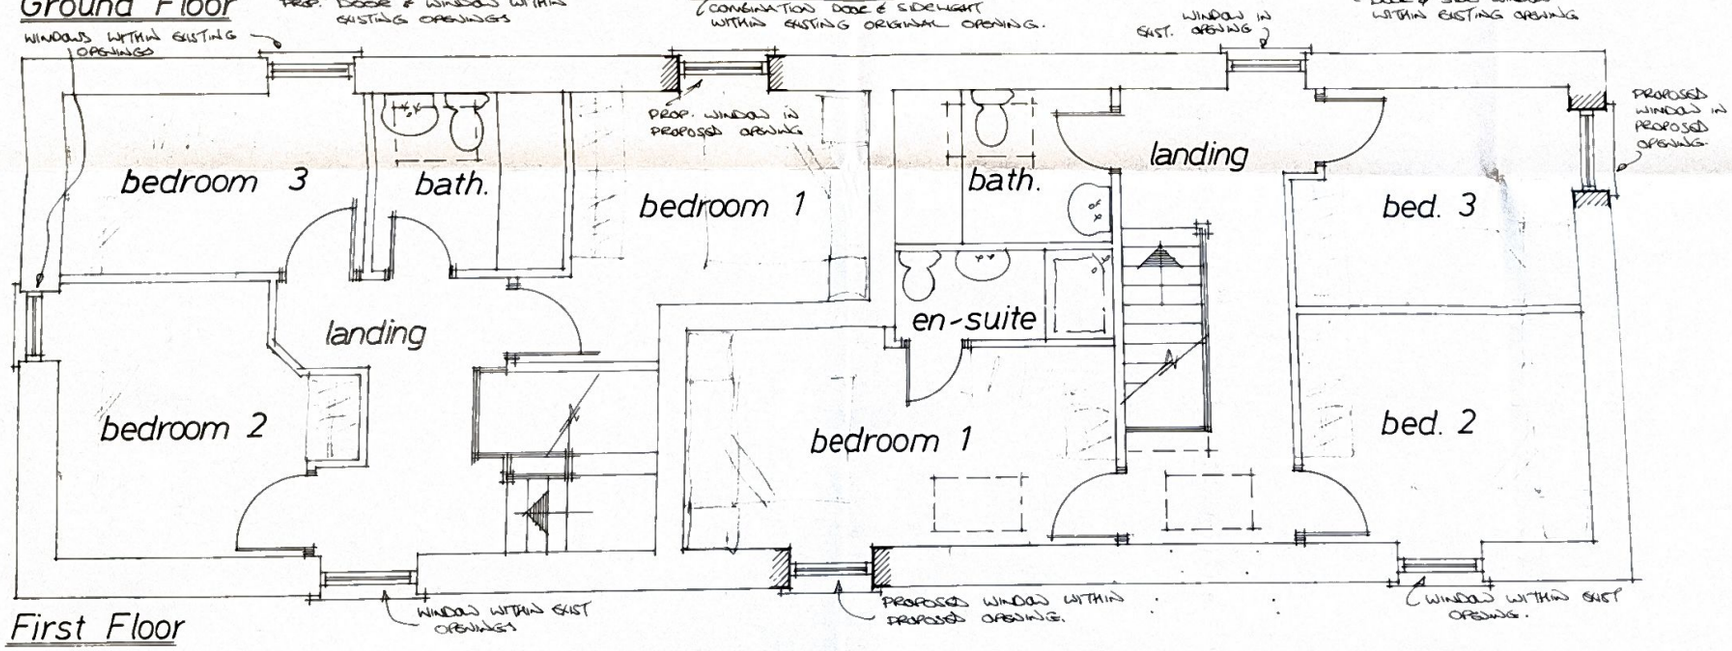

First Floor

BARNSLEY Metropolitan Borough Council

14 NOV 2008

APPROVED TOWN PLANNING

Rev	Notes	Date
C	Re-Drawn Fully	03-08

Planning: B/Regs:

Unit 4 84 sqm/ 905 sqft approx.
Unit 5 100 sqm/1076 sqft approx.

Garry Greetham Associates Ltd
Residential Design Consultant
Westwood House
18 Carr Lane
Tankersley
Barnsley S75 3BE
Tel(01226)746573

PROJECT	Blacker Grange Farm
CLIENT	Thawley Trustees
TITLE	Property as Proposed
ADDRESS	Units 4 & 5 off Barnsley Road, Blacker Hill, Barnsley.
DRAWN BY	ggg
SCALE	1:100;1:50 DATE Mar.08
DRAWING No	603-11 REV C

Member of the Chartered Institute of Architectural Technologists