




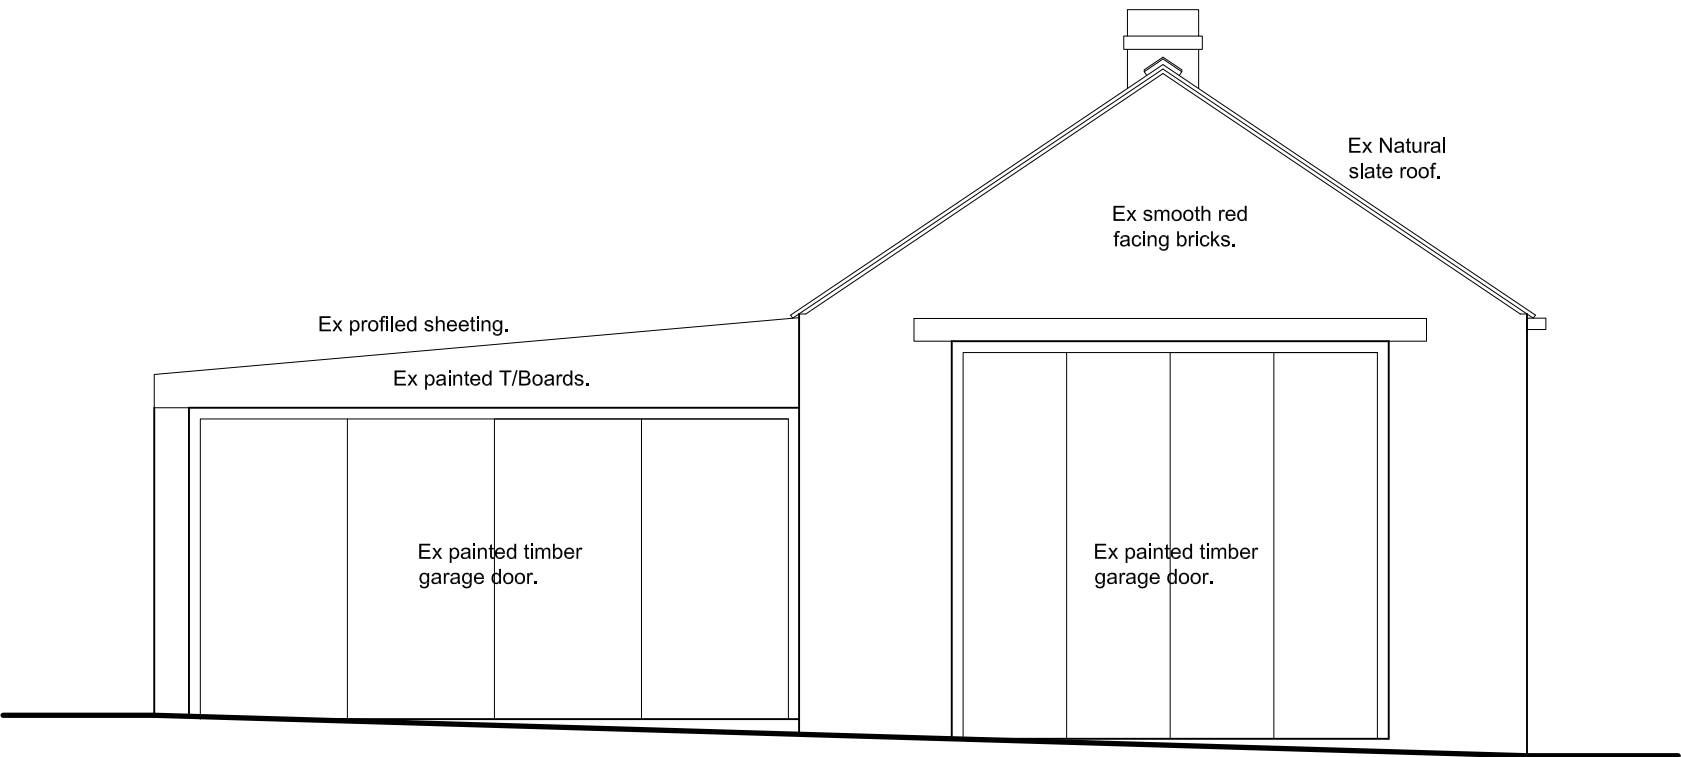


REAR (SSW) ELEVATION

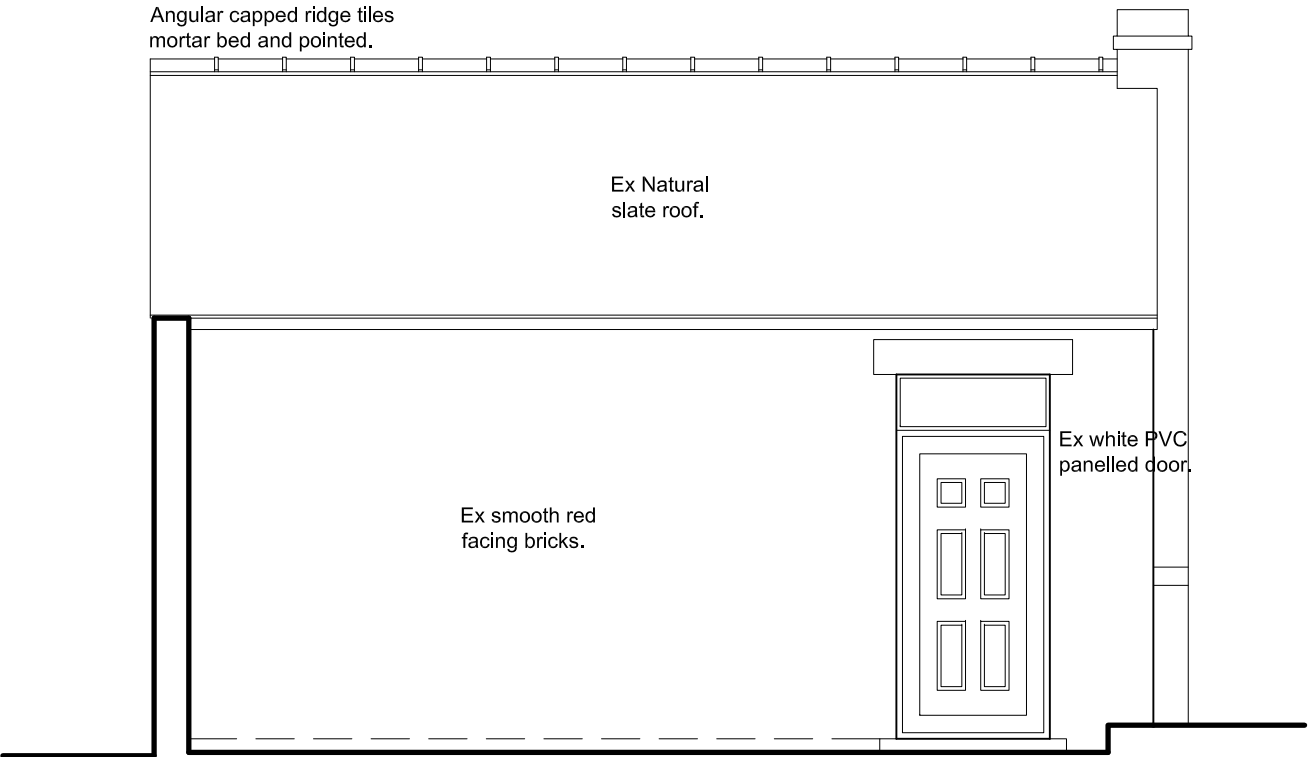

REAR (ESE) ELEVATION

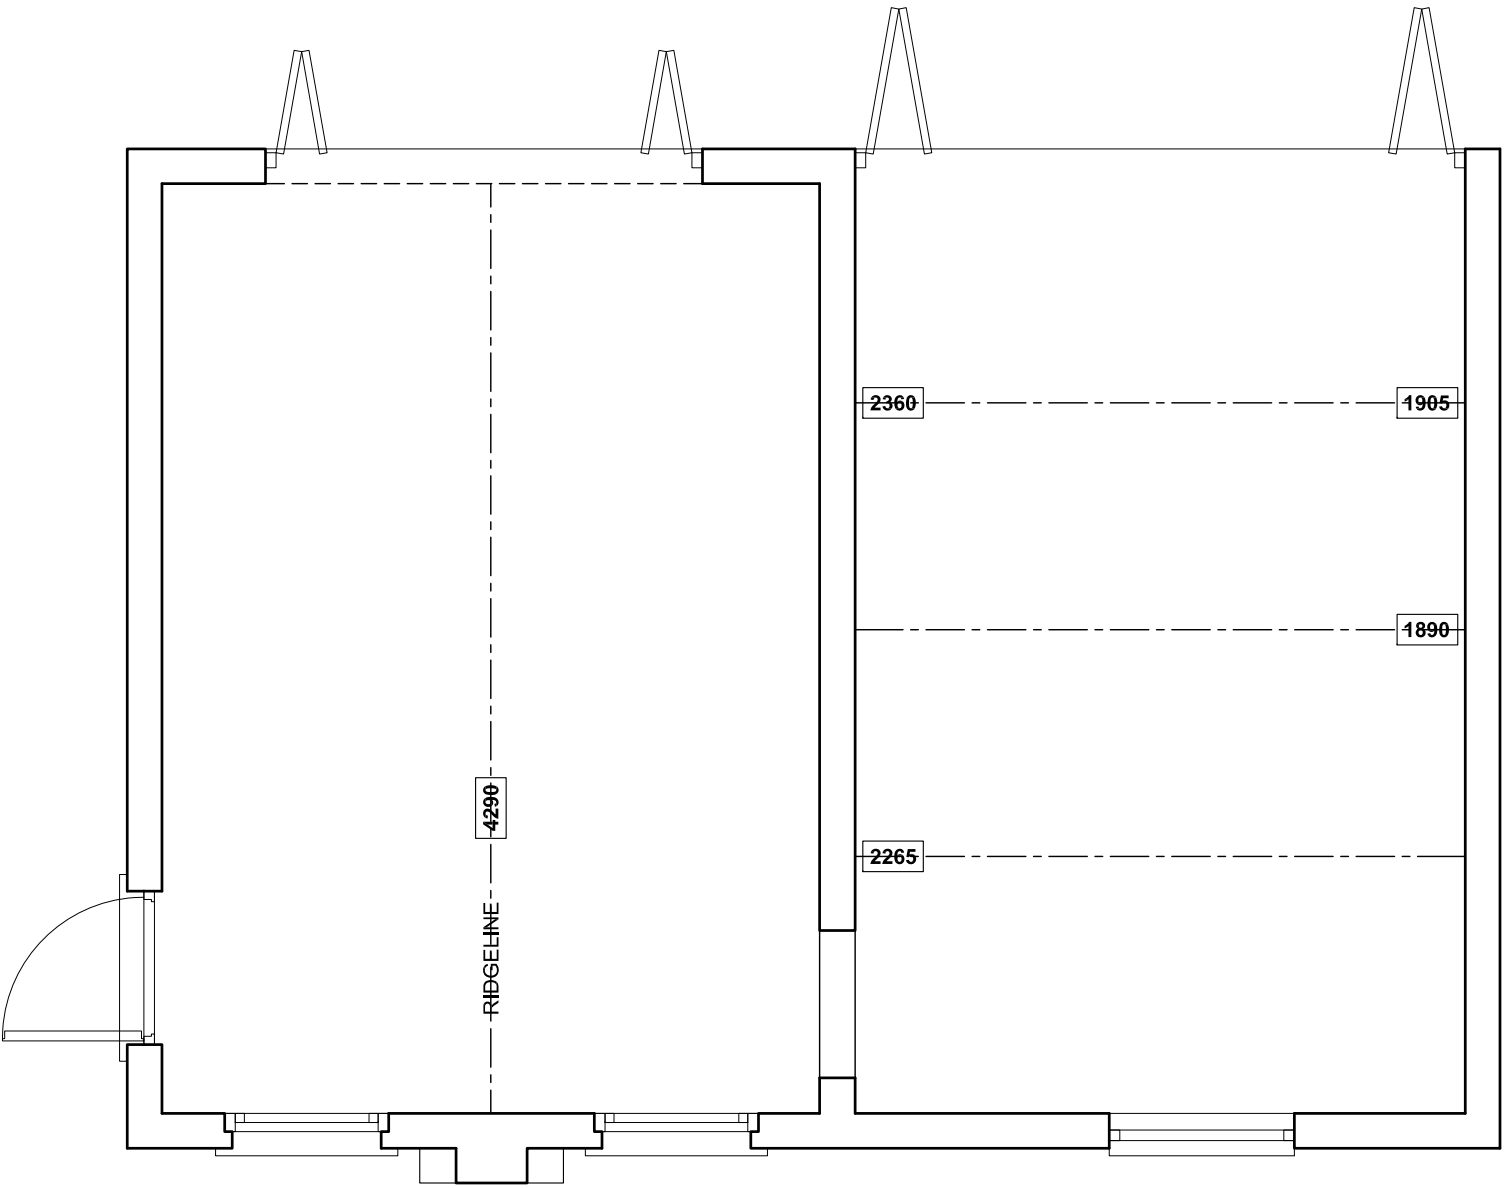

GARAGE PLAN

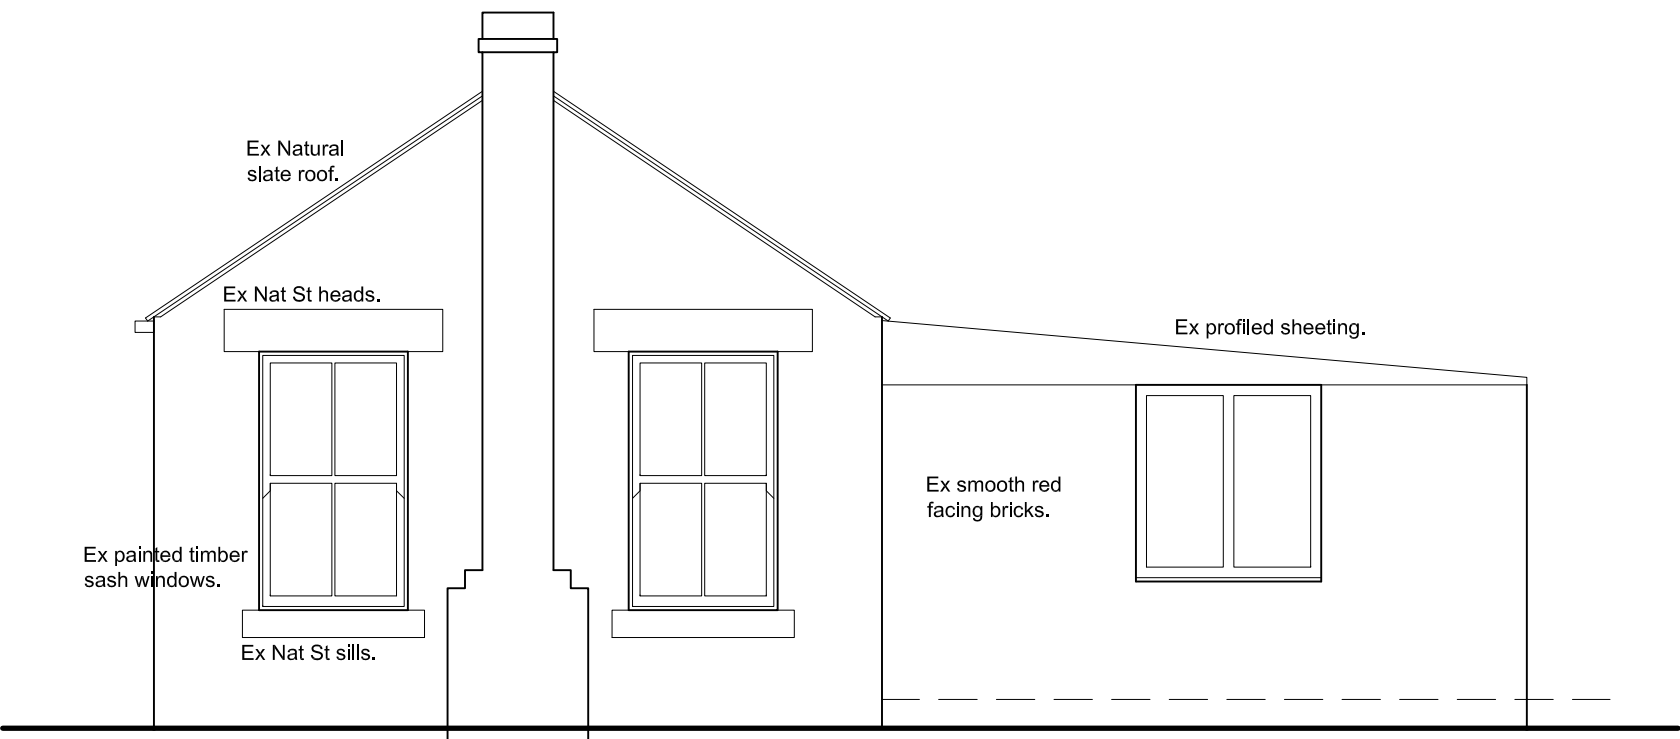

FRONT (NNE) ELEVATION

--/--/----		
Revision	Date.	Description.
PROPOSED EXT'S AND ALT'S TO, 158 SUMMER LANE, BARNSELEY, S75 2AD.		
SURVEY 2 Garage - Plans and Elevations.		
Mr & Mrs Ekin.		



Building Design Services

JE Architectural Ltd
23 Windmill Road, Wombwell,
Barnsley, S73 8PW.
Tel: 01226 754507
Email: jealtd@btconnect.com

This drawing and the copyright is the Architectural Company's property and maybe used or reproduced only by agreement. All Dimensions in Millimetres Unless specified otherwise and subject to verification on site.

Scale: 1:50 @ A2		Date: SEPT 2021	
Ref: 202103		Drwg No: 02	
0 cm	2 cm	4 cm	6 cm