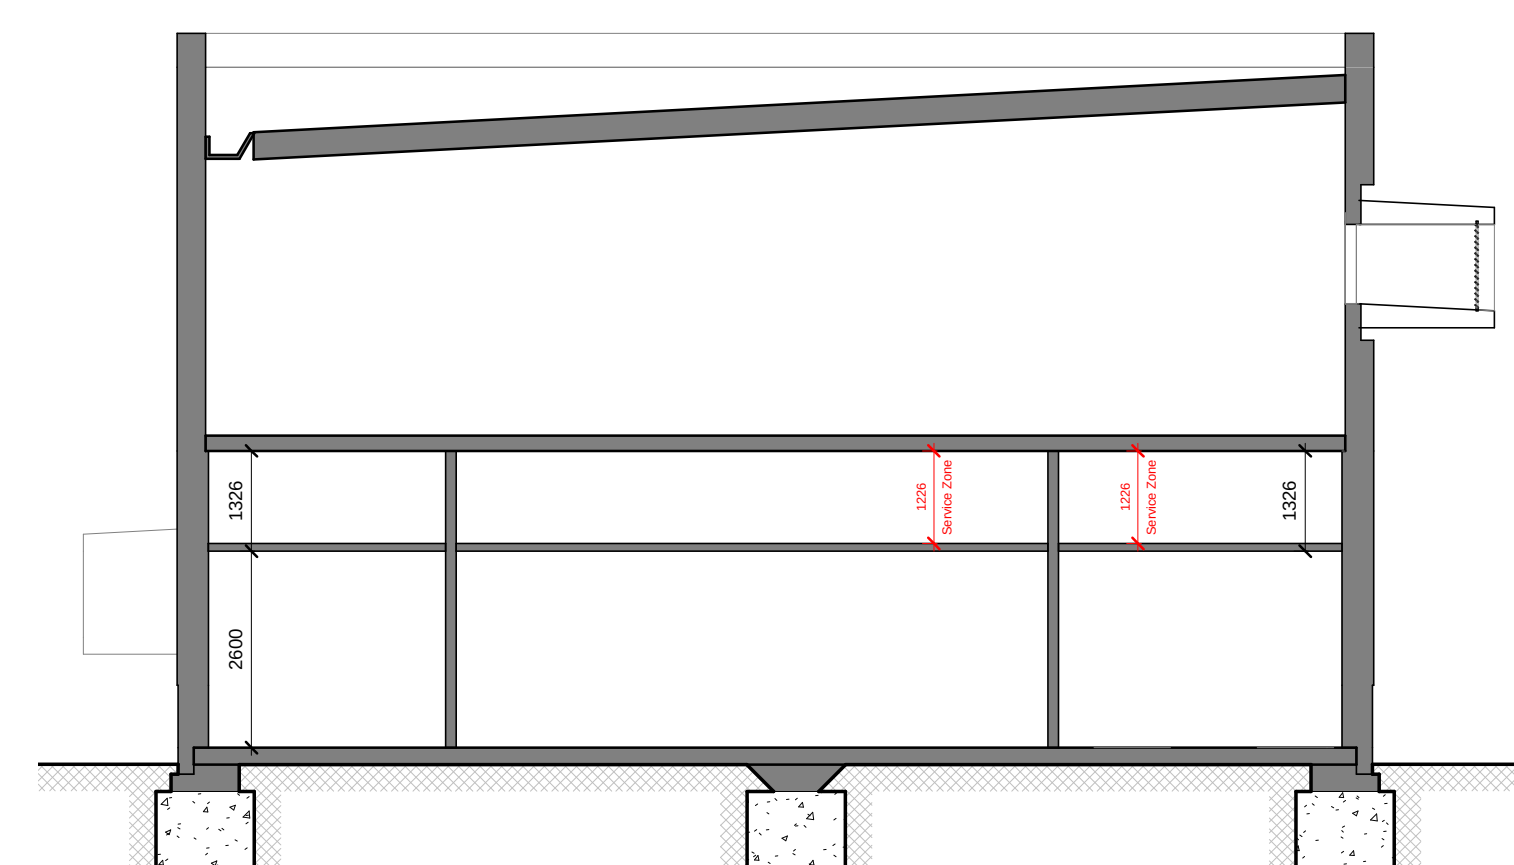
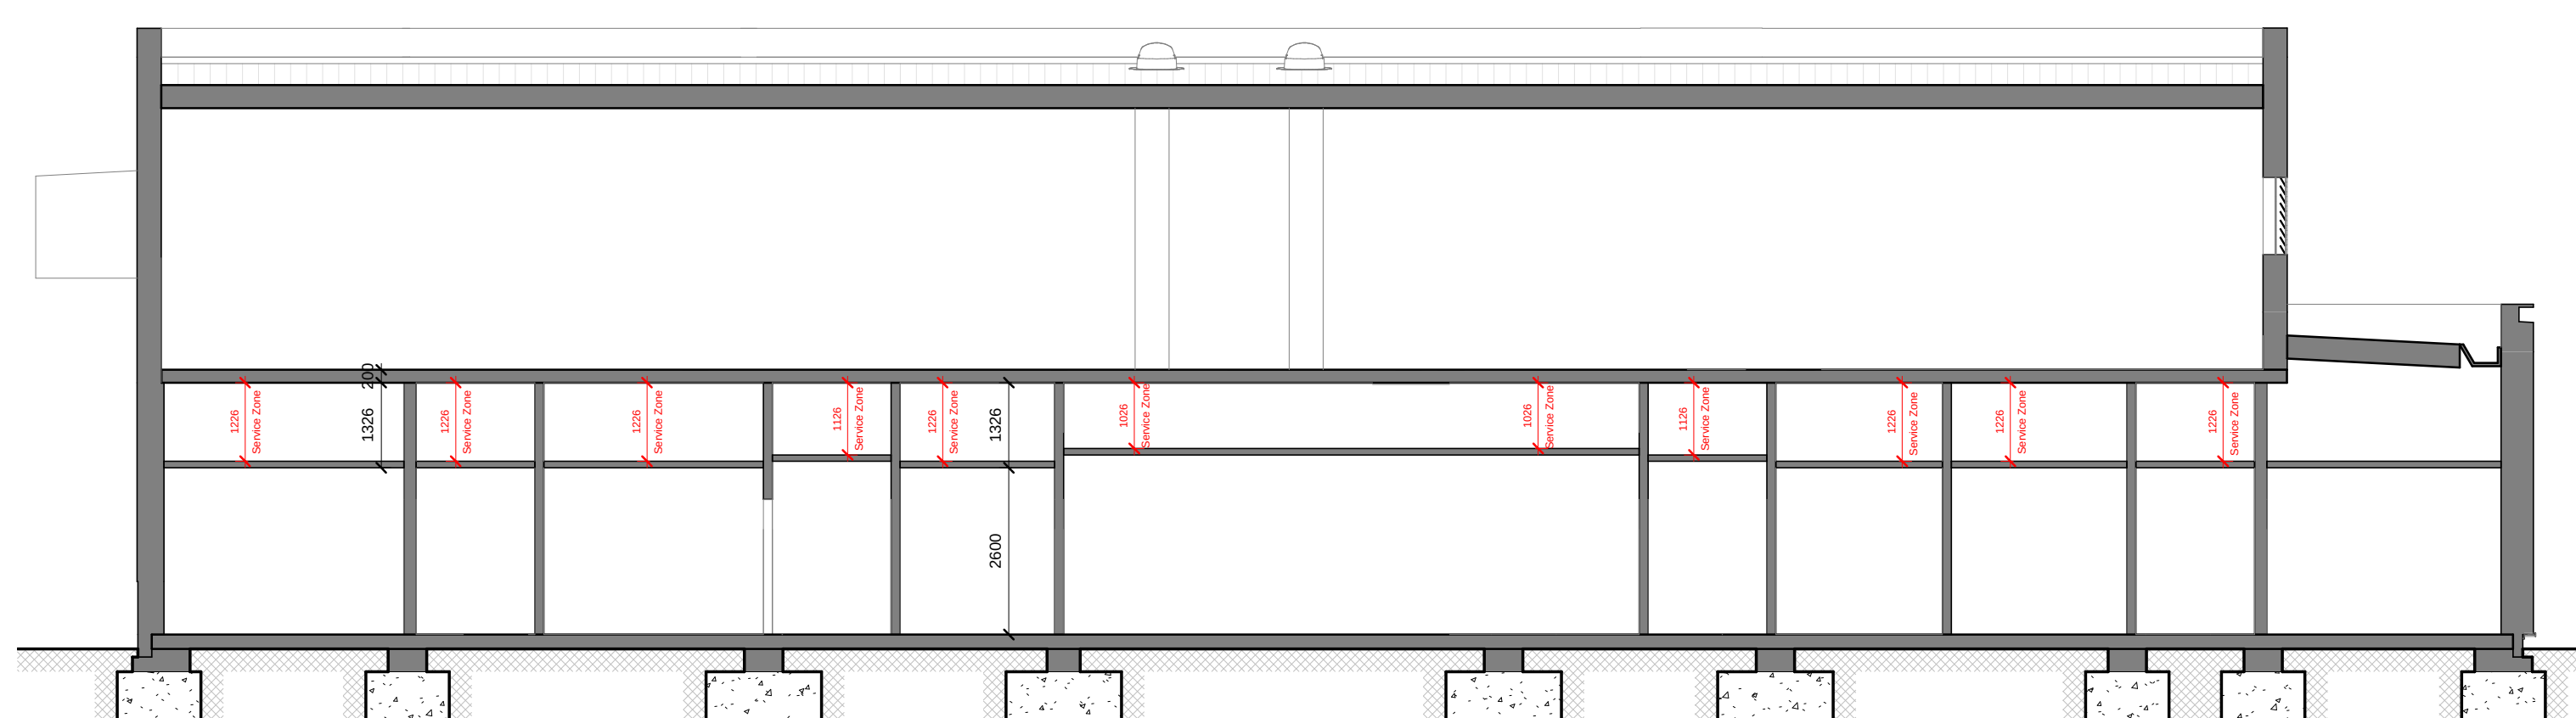
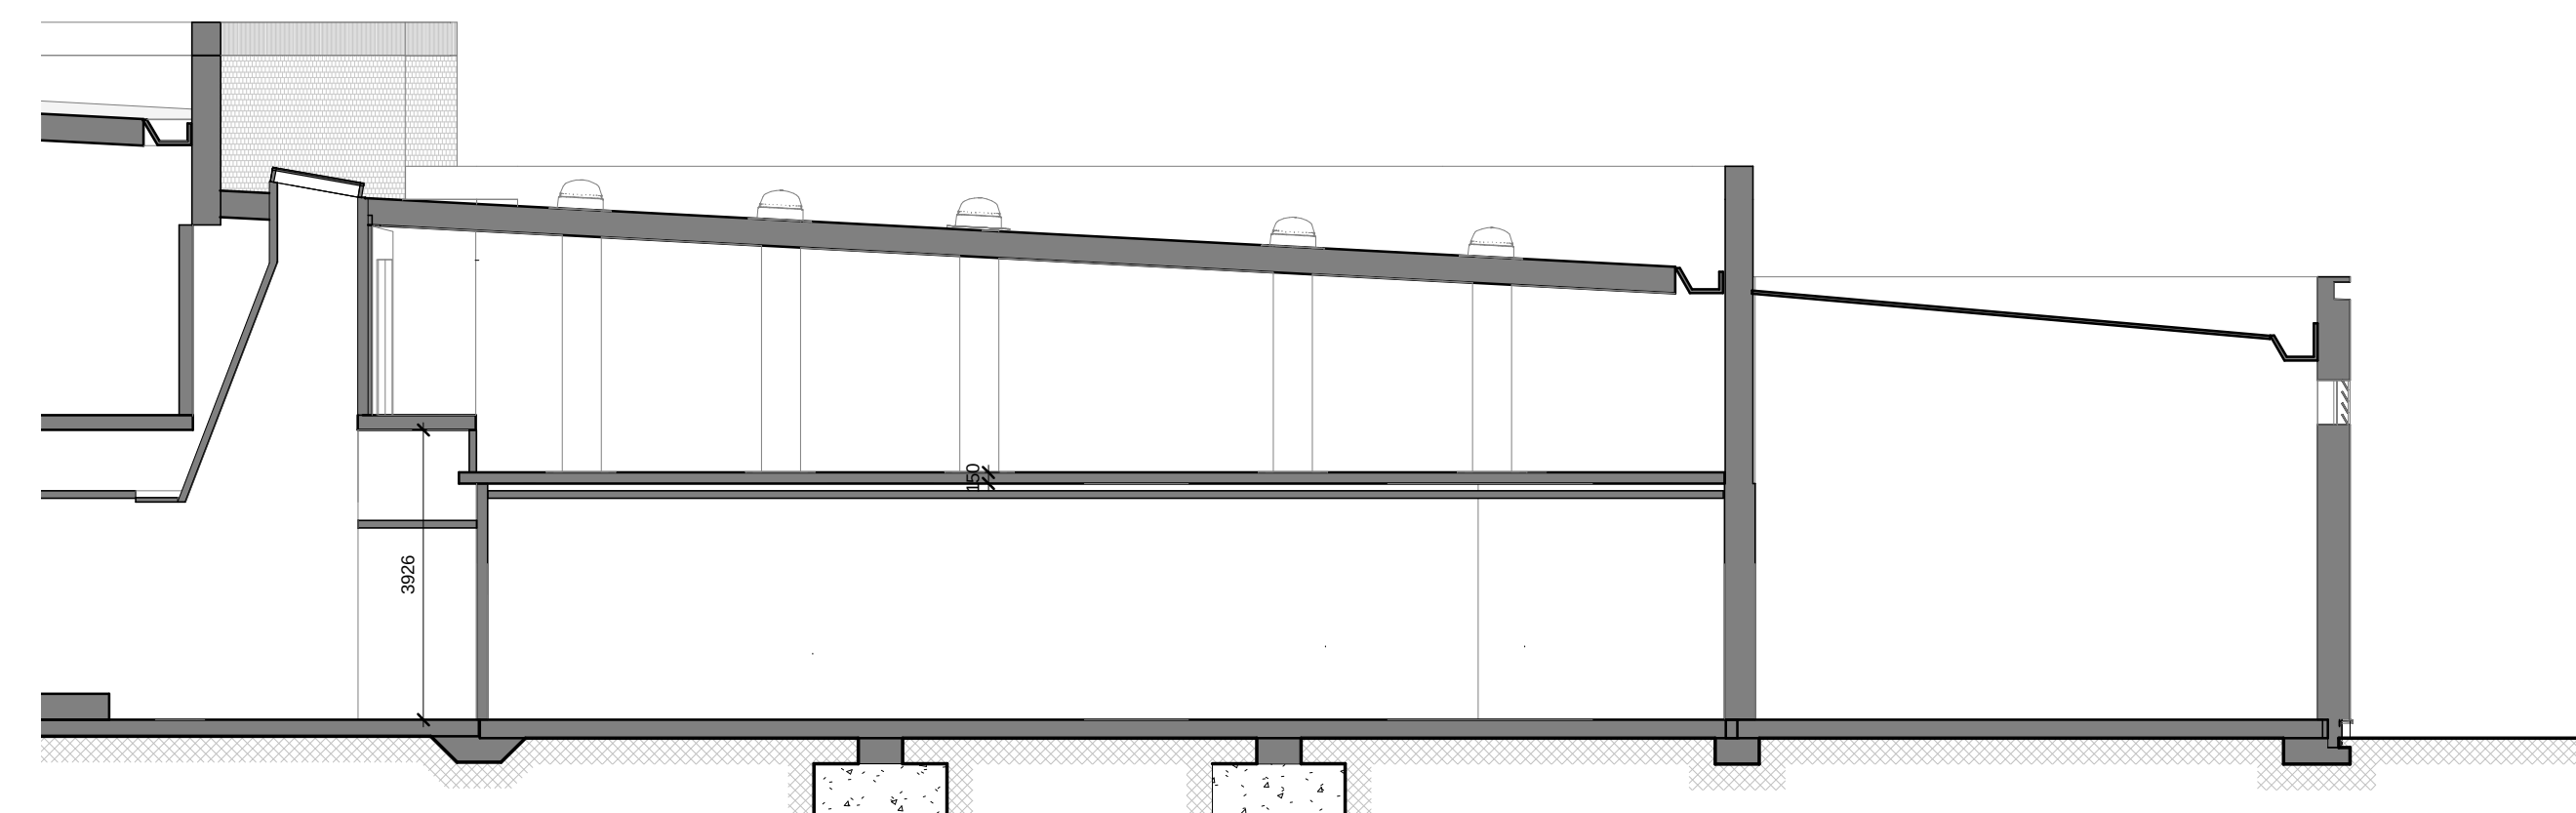
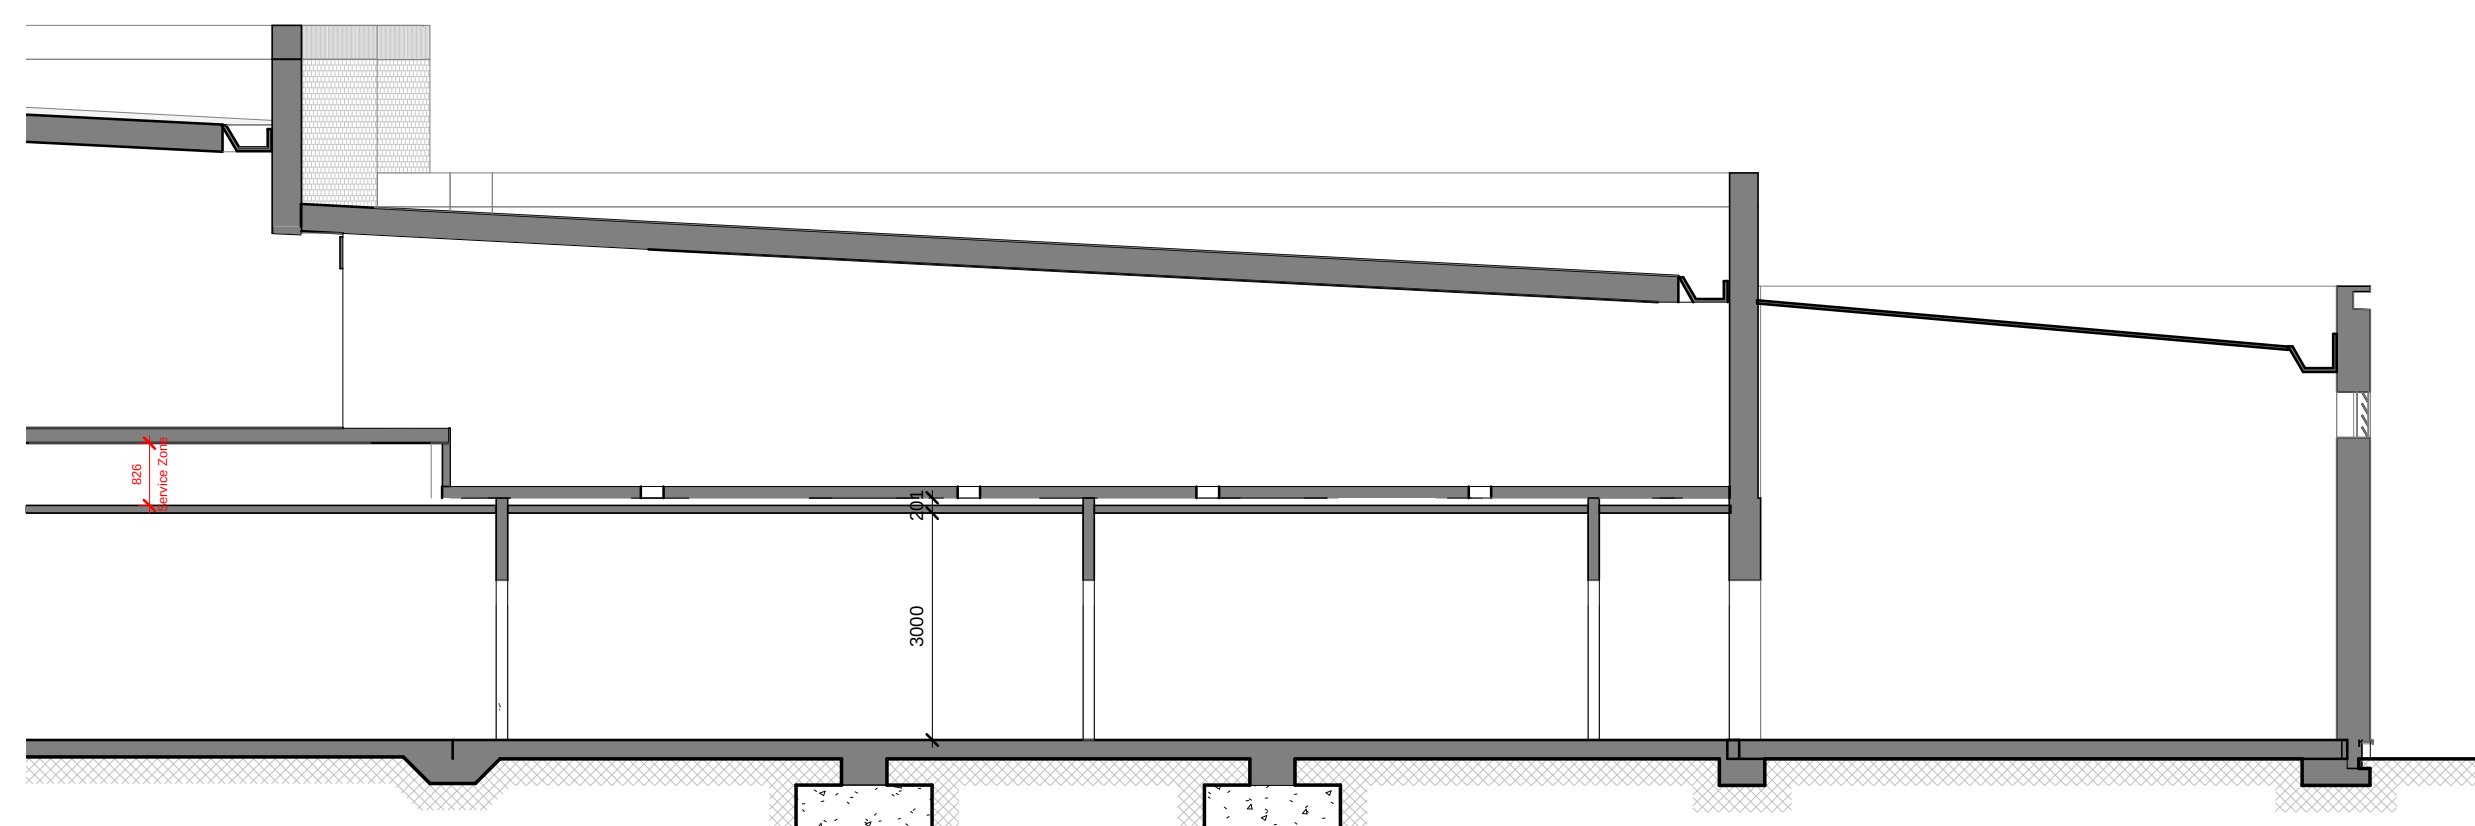
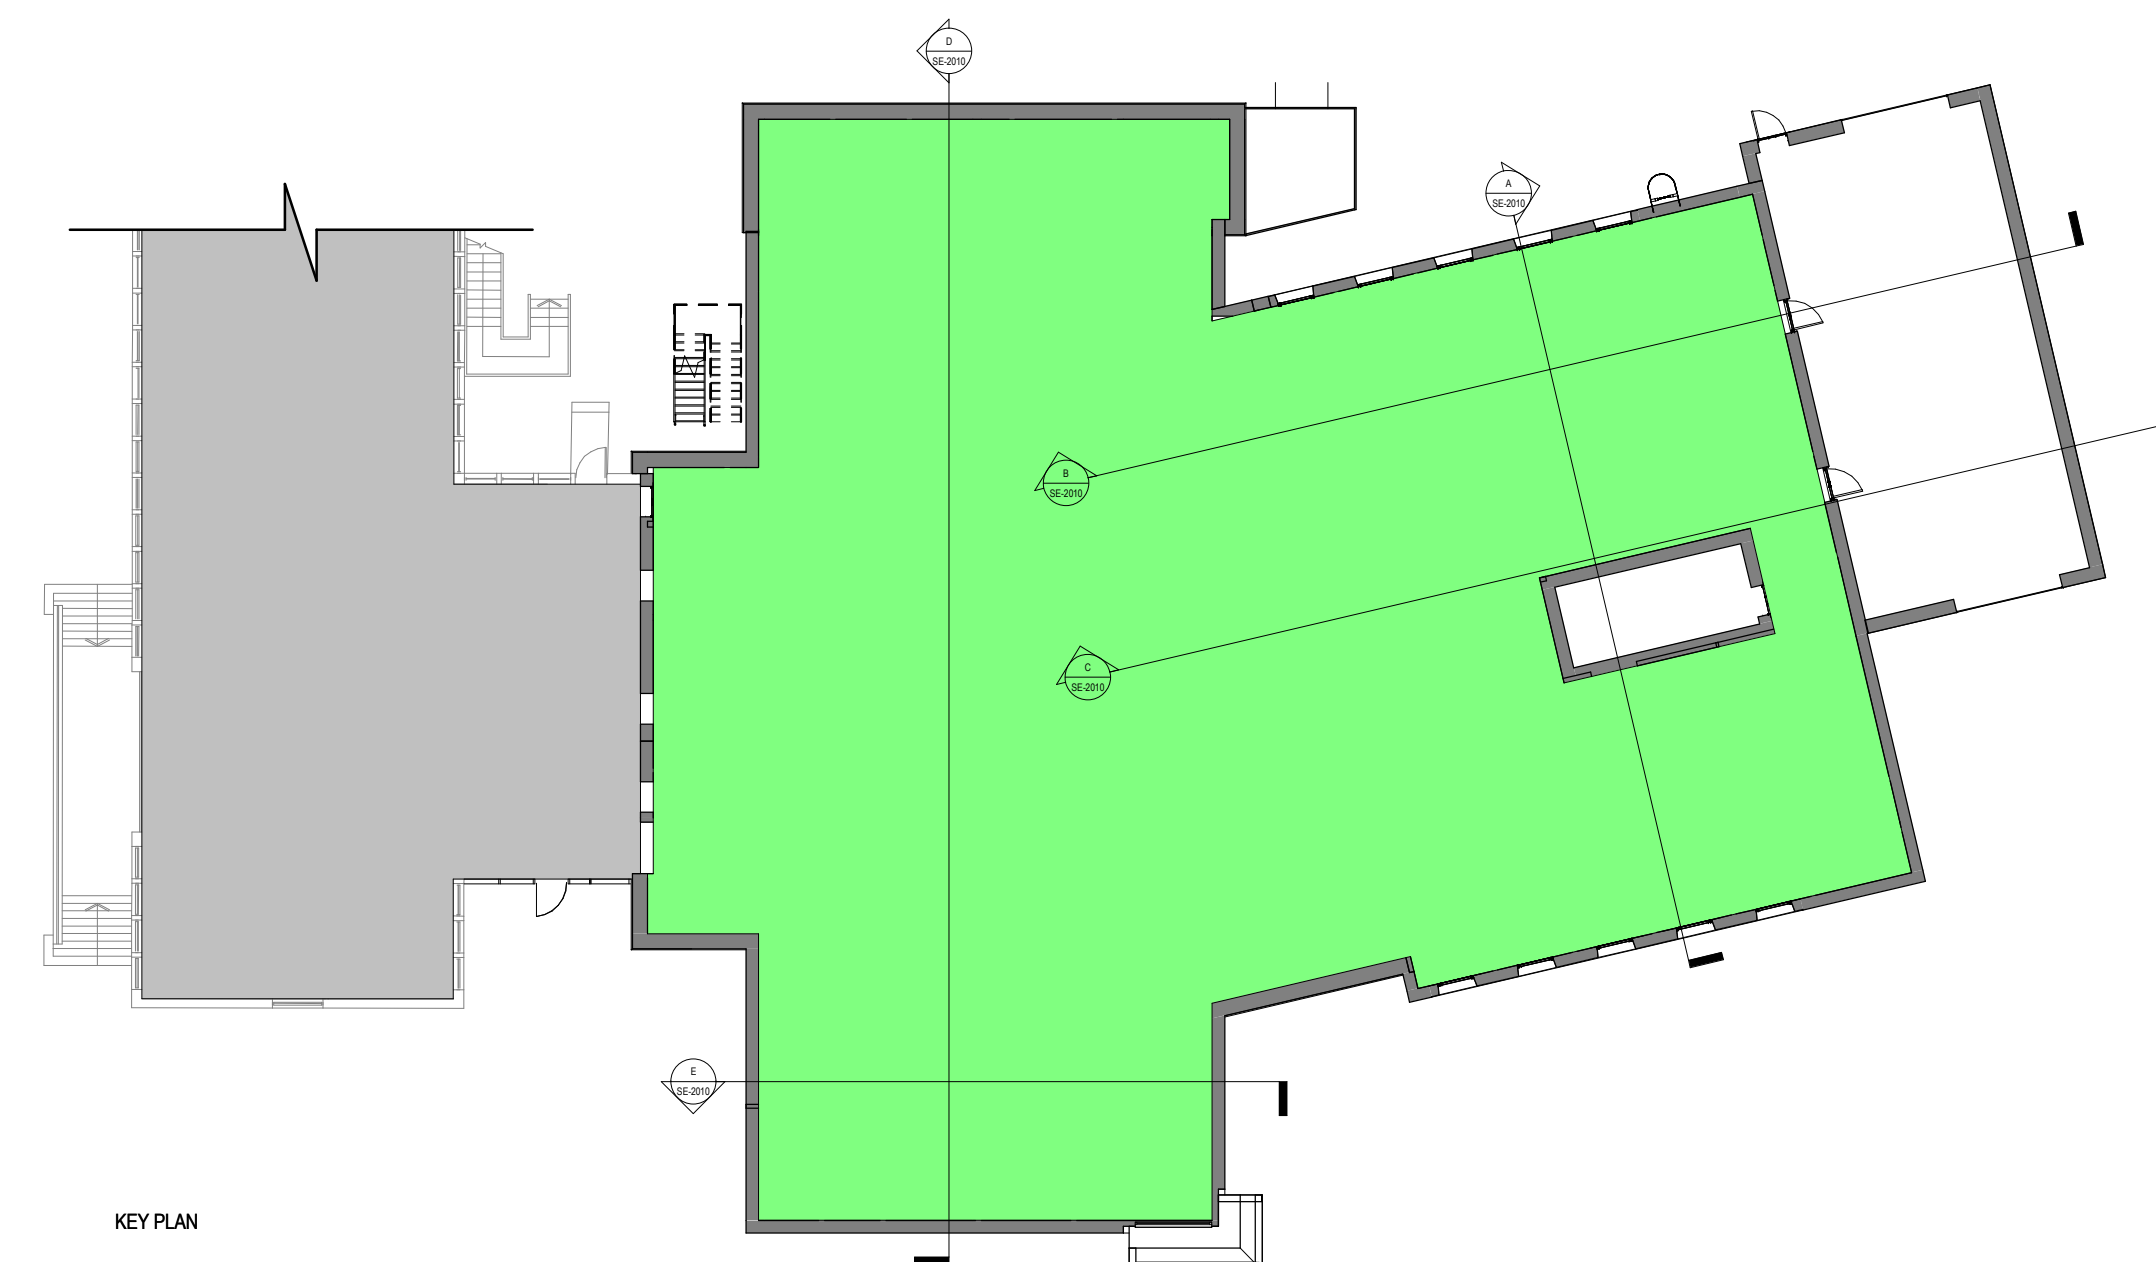
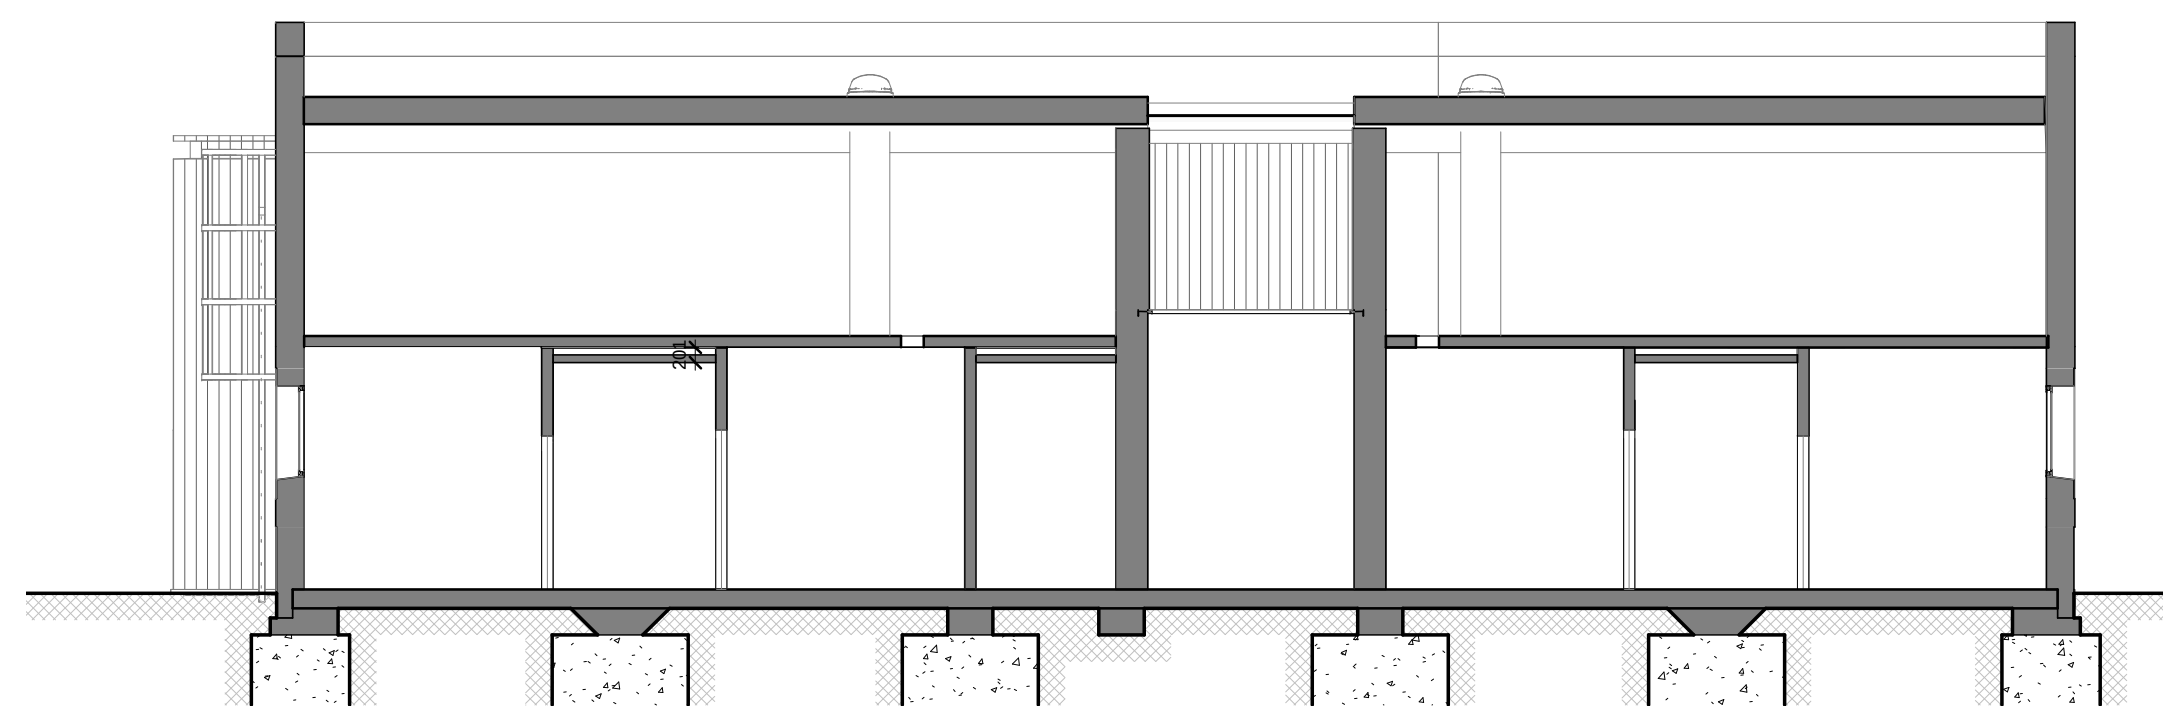


[illegible]

Issued for:

PLANNING

Project/Client:

South Yorkshire Police
Barnsley Custody Suite

Project No:
IABR13003900

Dwg No:
Z - 117

Rev:

Drawing:

Proposed GA Sections

Scale:	
As indicated @A1	
Drawn By:	Date:
EM	12.08.15
Checked By:	Date:
OP	12.08.15

ARCHIAL | NORR

Walker Building, 58 Oxford Street, Birmingham B5 5NR
T: +44 (0)121 616 1448 F: +44 (0)121 633 4832
www.archialnor.com

Contractors must work only to figured dimensions which are to be checked on site.
© INGENIUM ARCHITECTURAL LIMITED. An Ingenium International Company