


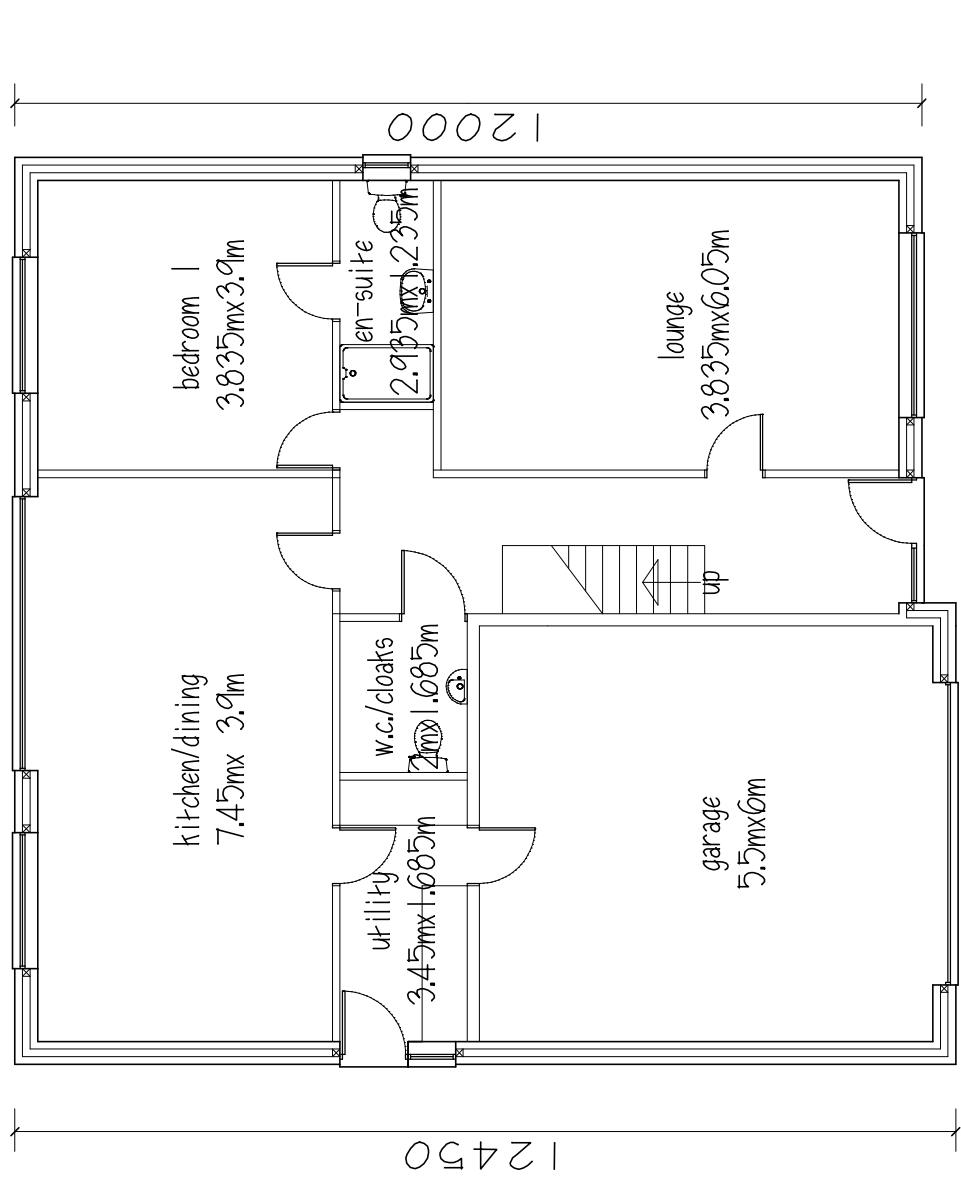
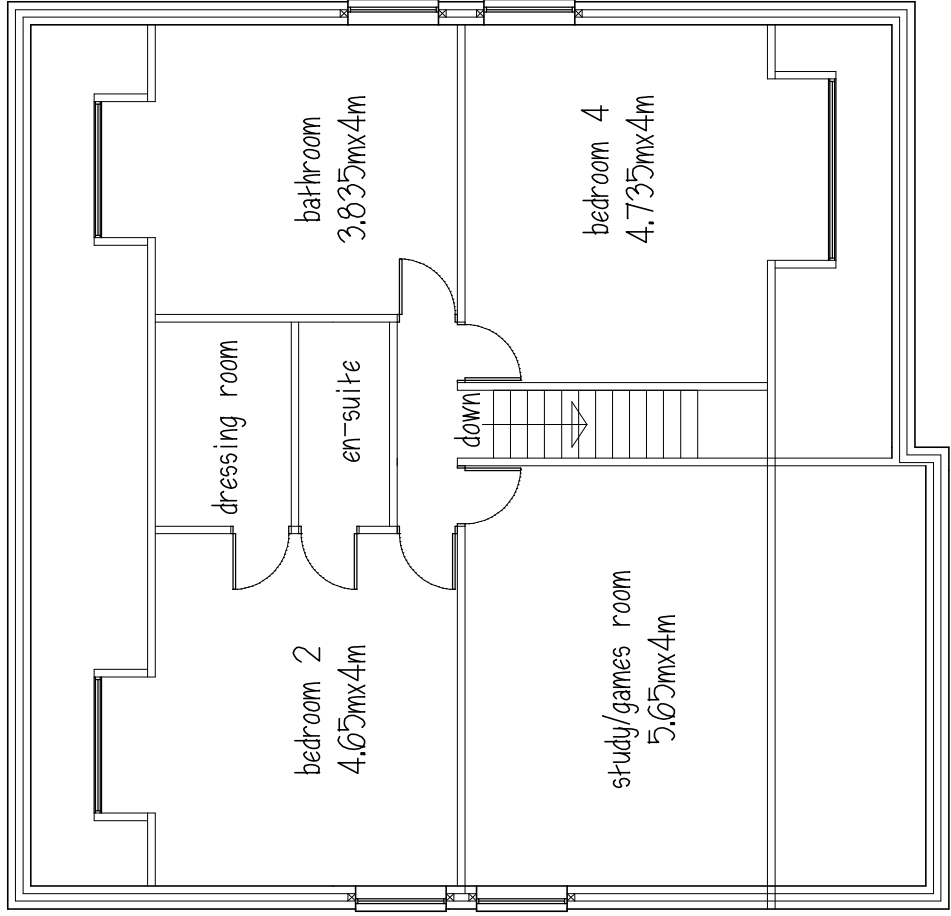


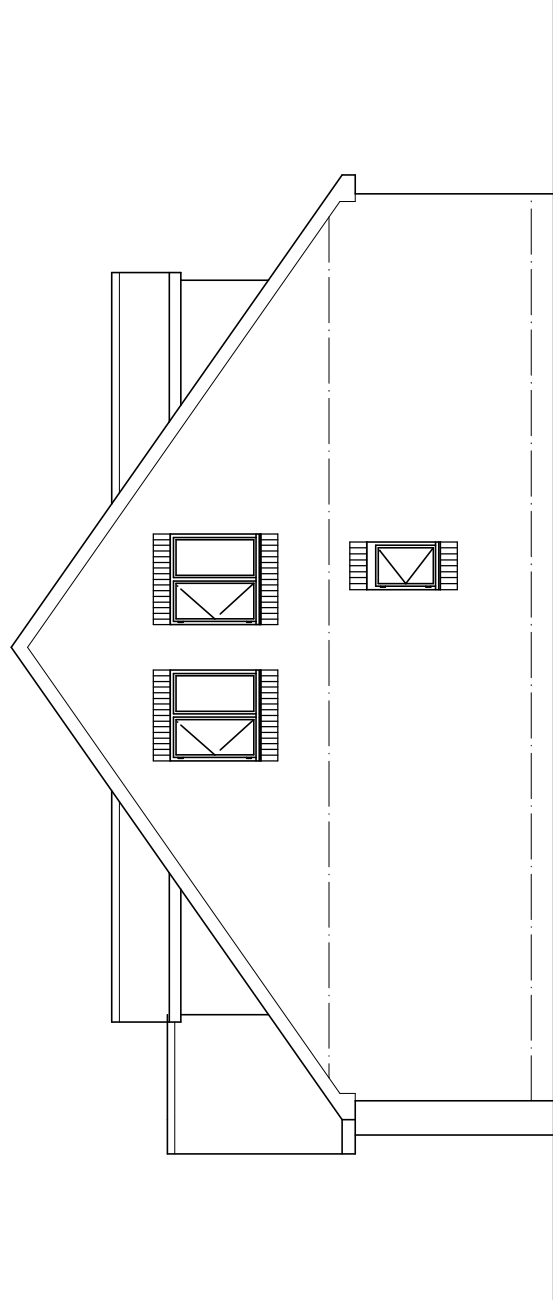

GROUND FLOOR

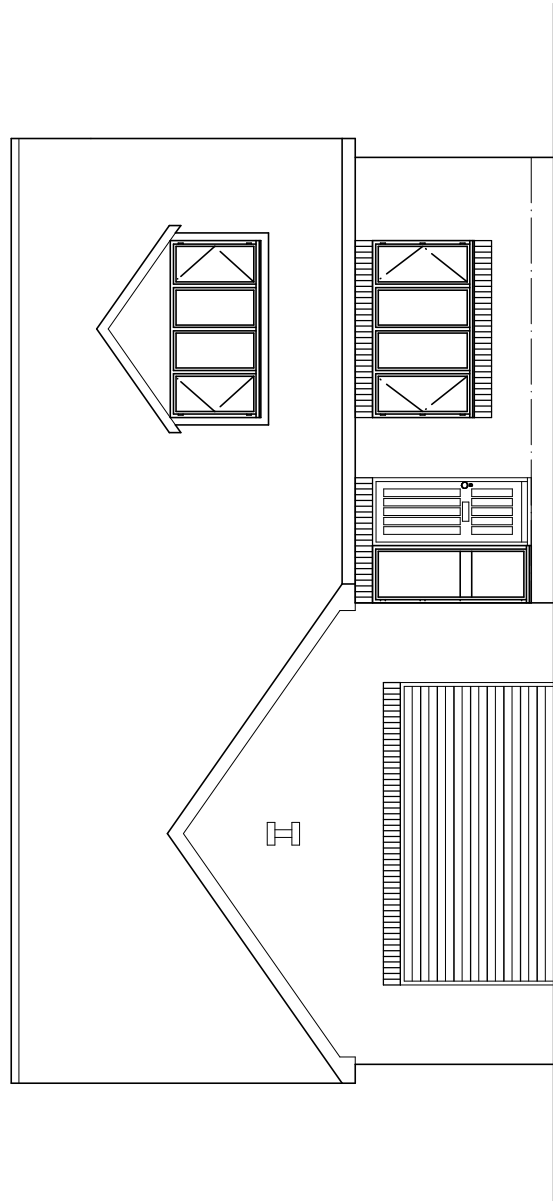

FIRST FLOOR

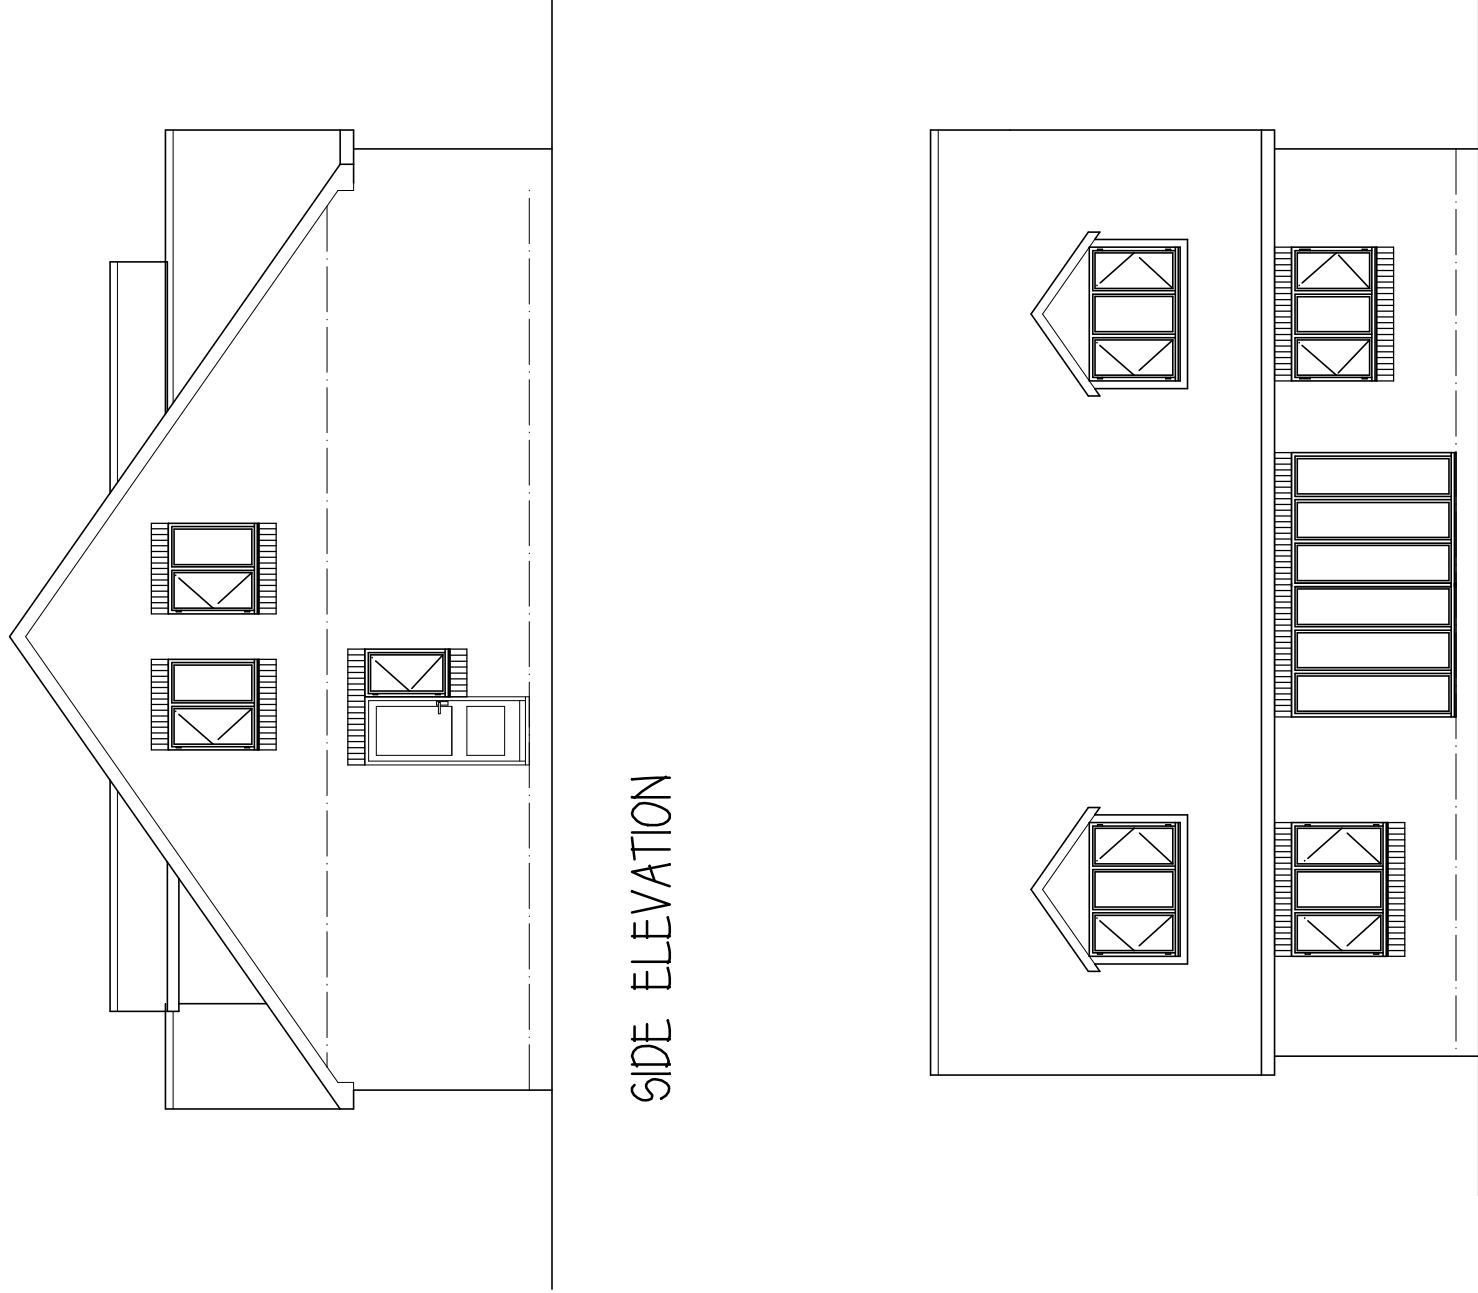

REAR ELEVATION


ROOF - concrete tiles
WALLS - brick
WINDOWS & DOORS - white Upvc

Mr & Mrs K WADDINGTON

PROPOSED DORMER BUNGALOW
PLOT ADJ 29 OLD RD
& CYPRESS HEIGHTS
SMITHIES

PROPOSED PLANS&ELEVATIONS

1:100@A2 SEPT17

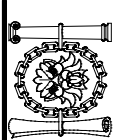**Peter Thompson**
"Linwood"
Barnsley Road
Dodworth

M.C.I.A.T.
t&f. 01226 201391
m. 07973251730
e-mail peter-thompson@hotmail.co.uk