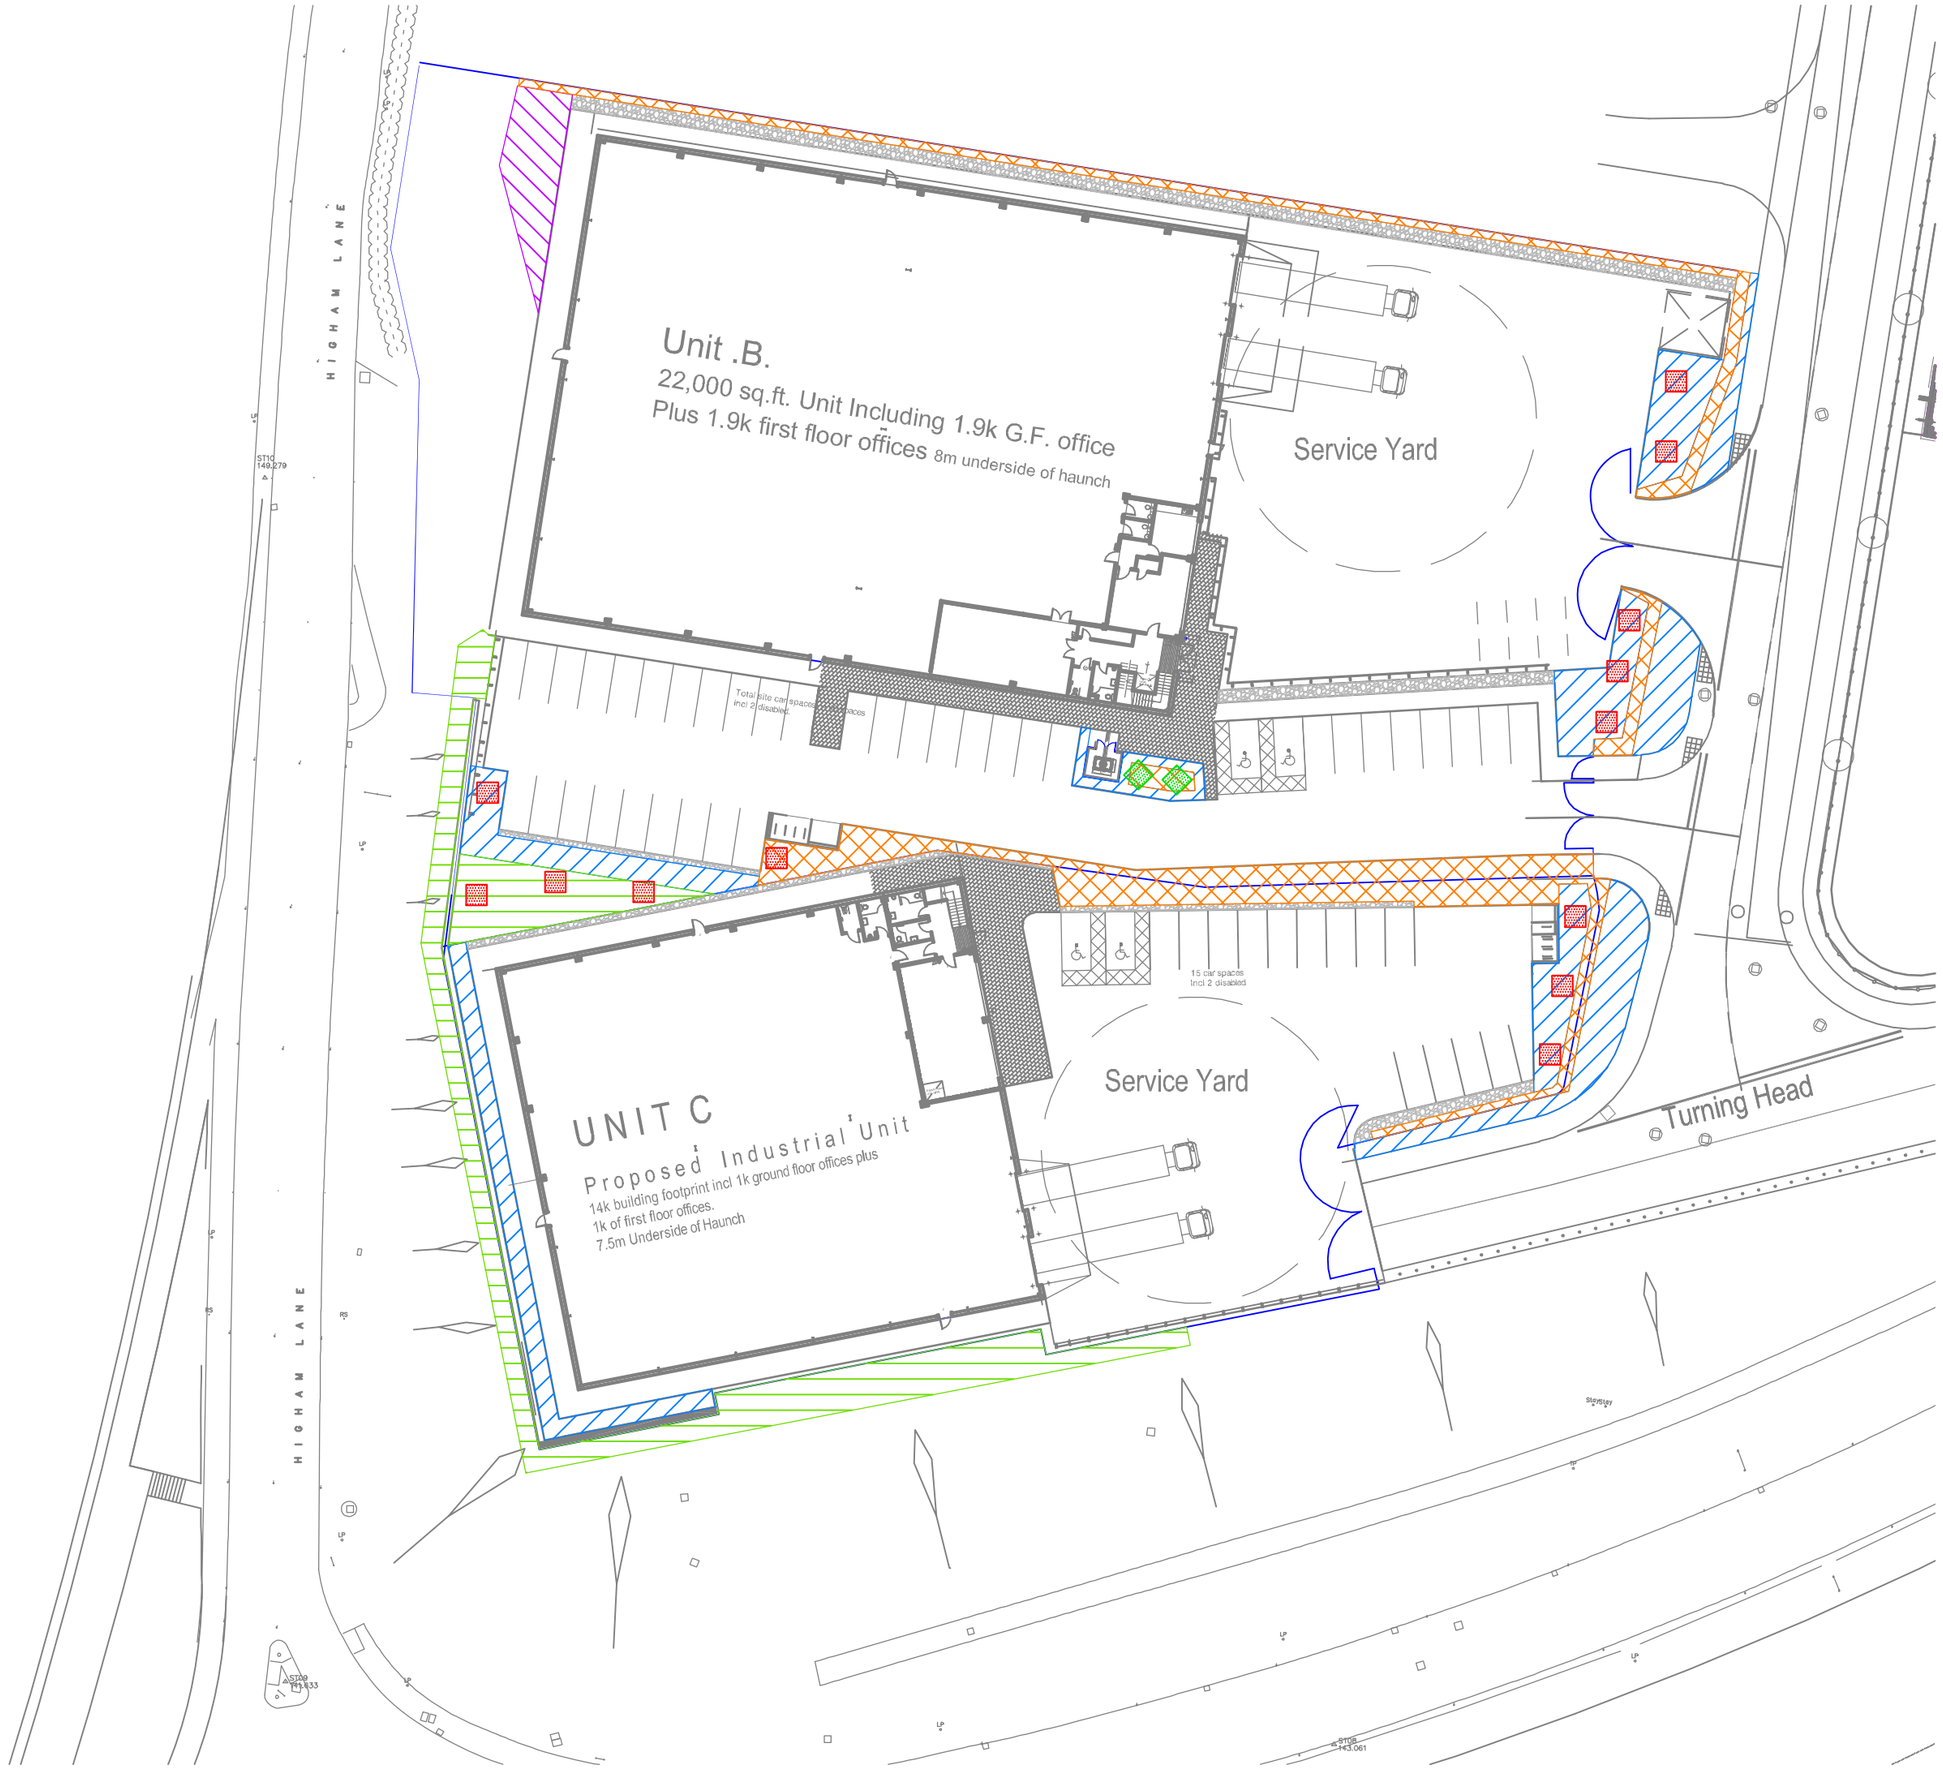


KEY

- Topsoil depth 450mm
- Topsoil depth 300mm
- Topsoil depth 150mm
- Topsoil depth 75mm
- 1000mm x 1000mm x 900mm depth tree pit
- 750mm x 750mm x 750mm depth tree pit

NORTH

Rev.	Date		Drawn	Checked
B	20.12.17	Updated in line with planting changes	TM	MS
A	15.11.17	Updated to latest architect's layout	TM	MS

SMEEDEN FOREMAN

Project	Units B & C, Capitol Park, Barnsley
Title	Topsoil Depths
Scale	1:500 @A3
Drawn by	TM
Date	16.08.17
Checked	FH
Project No.	SF 2712
Drawing No.	LL02
Rev	B

Landscape Architects - Urban Designers
Ecologists - Horticulturists

Somerset House, Low Moor Lane, Scotton, Knaresborough, N. Yorks HG5 9JB
Tel: 01423 863369
Email: office@smeedenforeman.co.uk
www.smeedenforeman.co.uk

This drawing is the property of the Landscape Architect. Copyright reserved.