

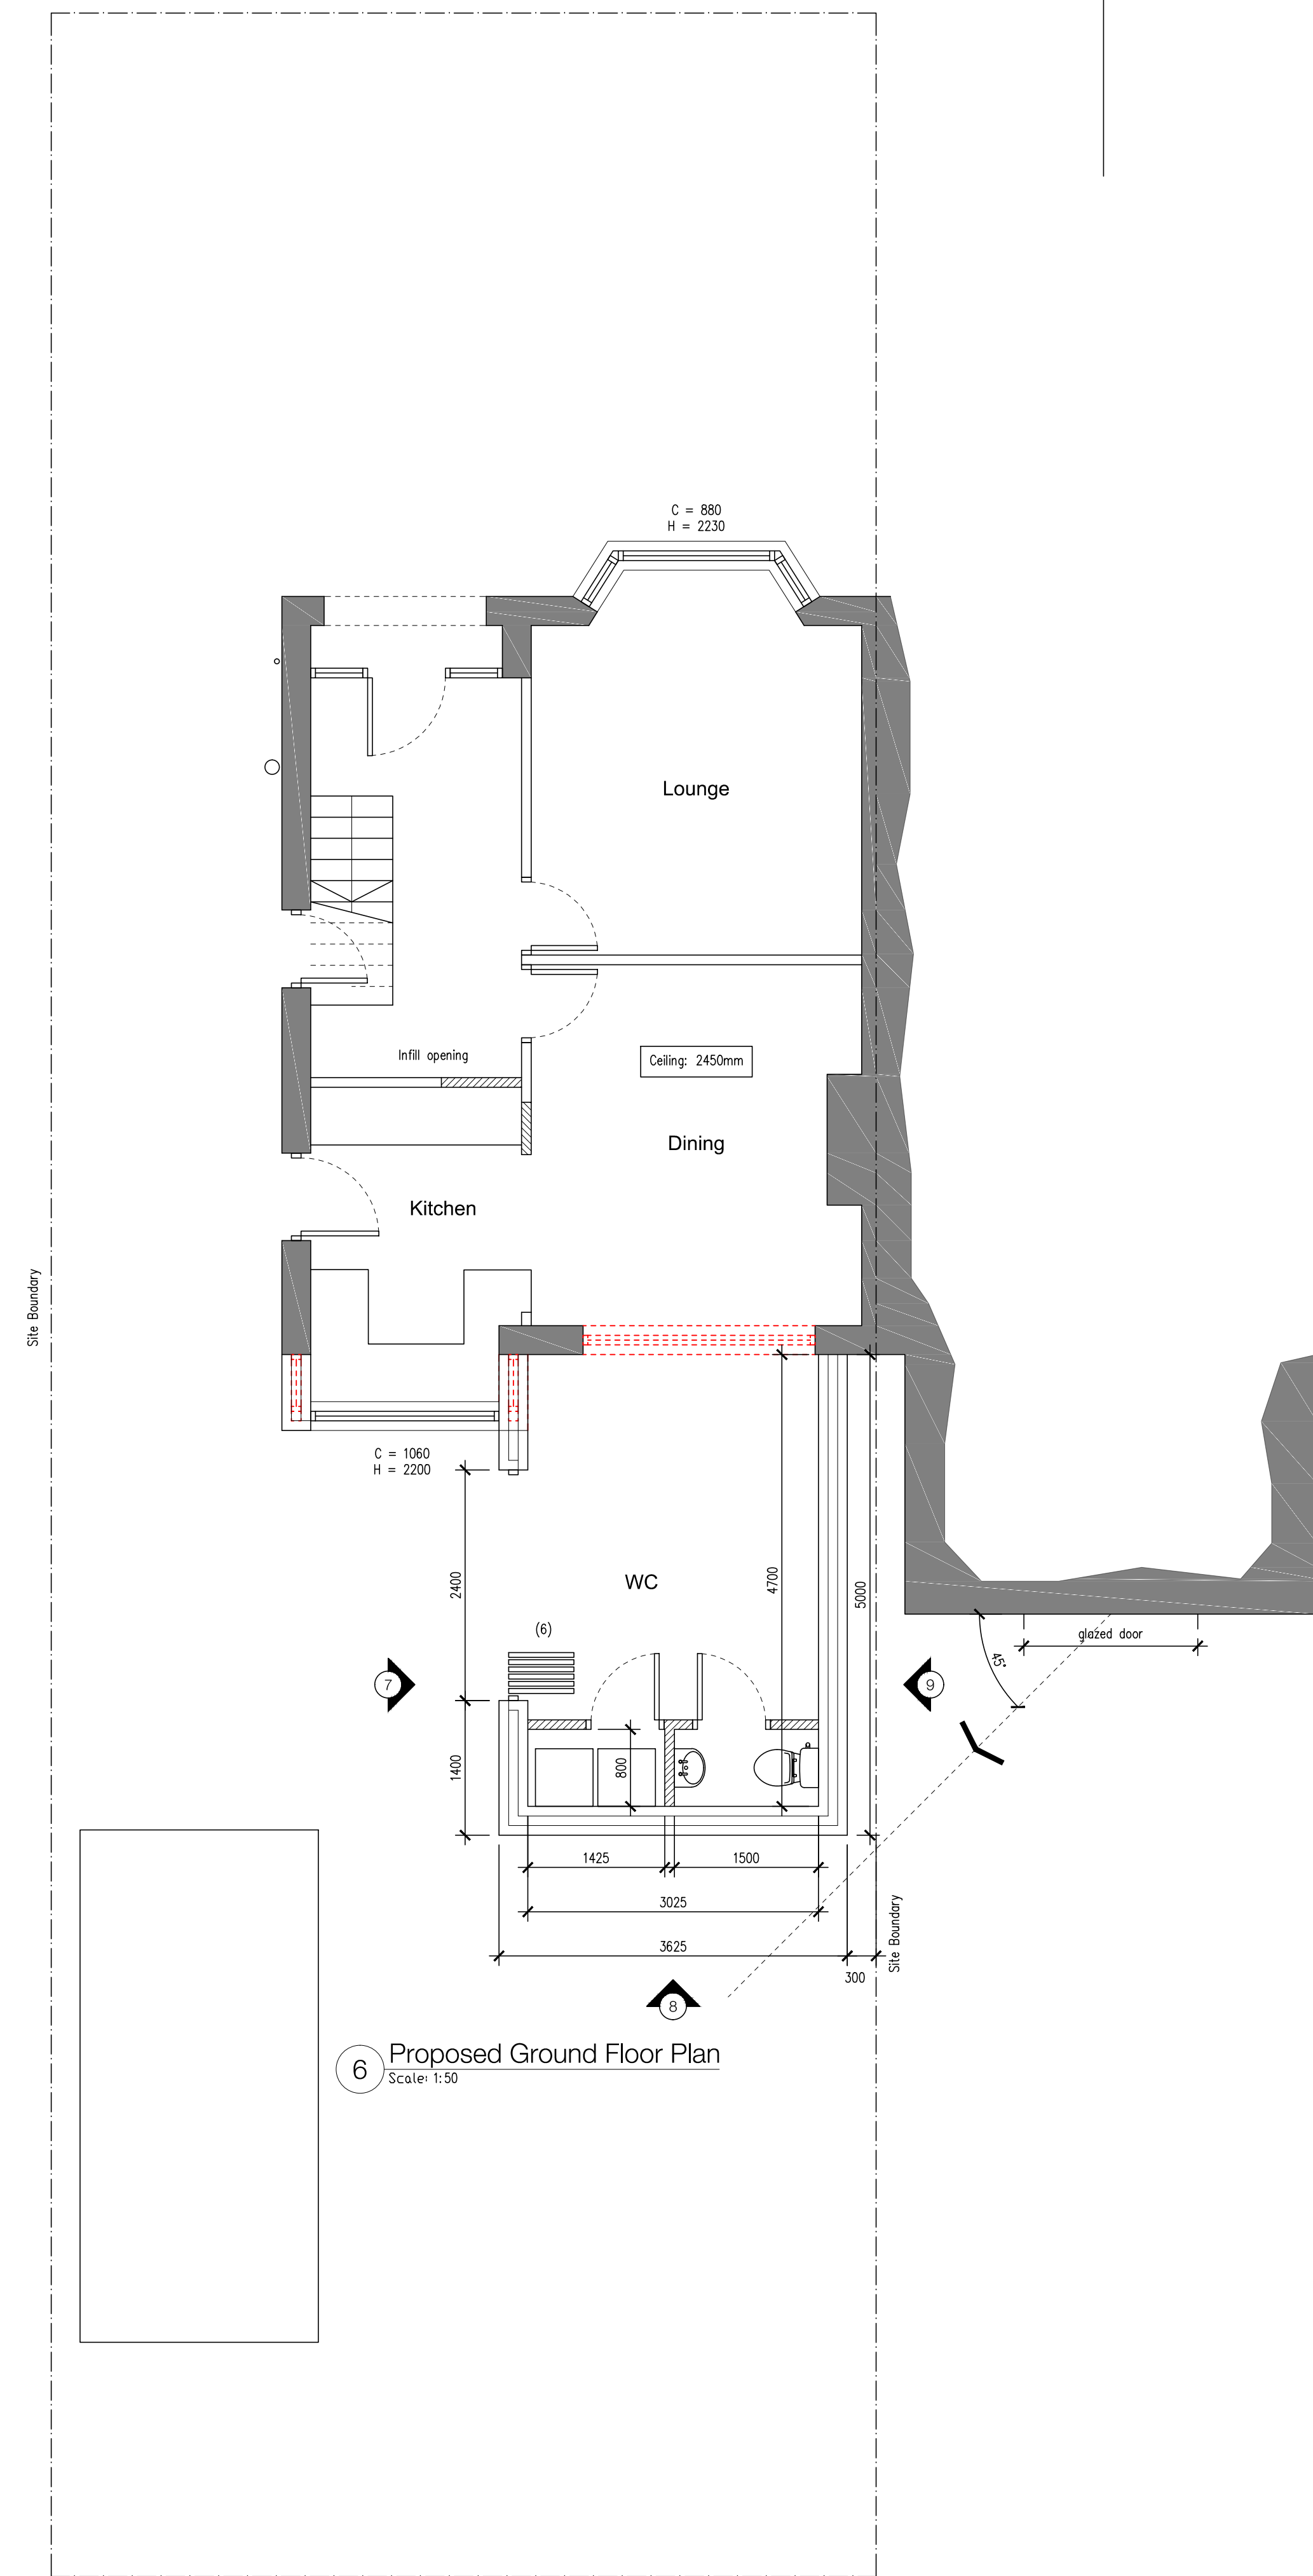
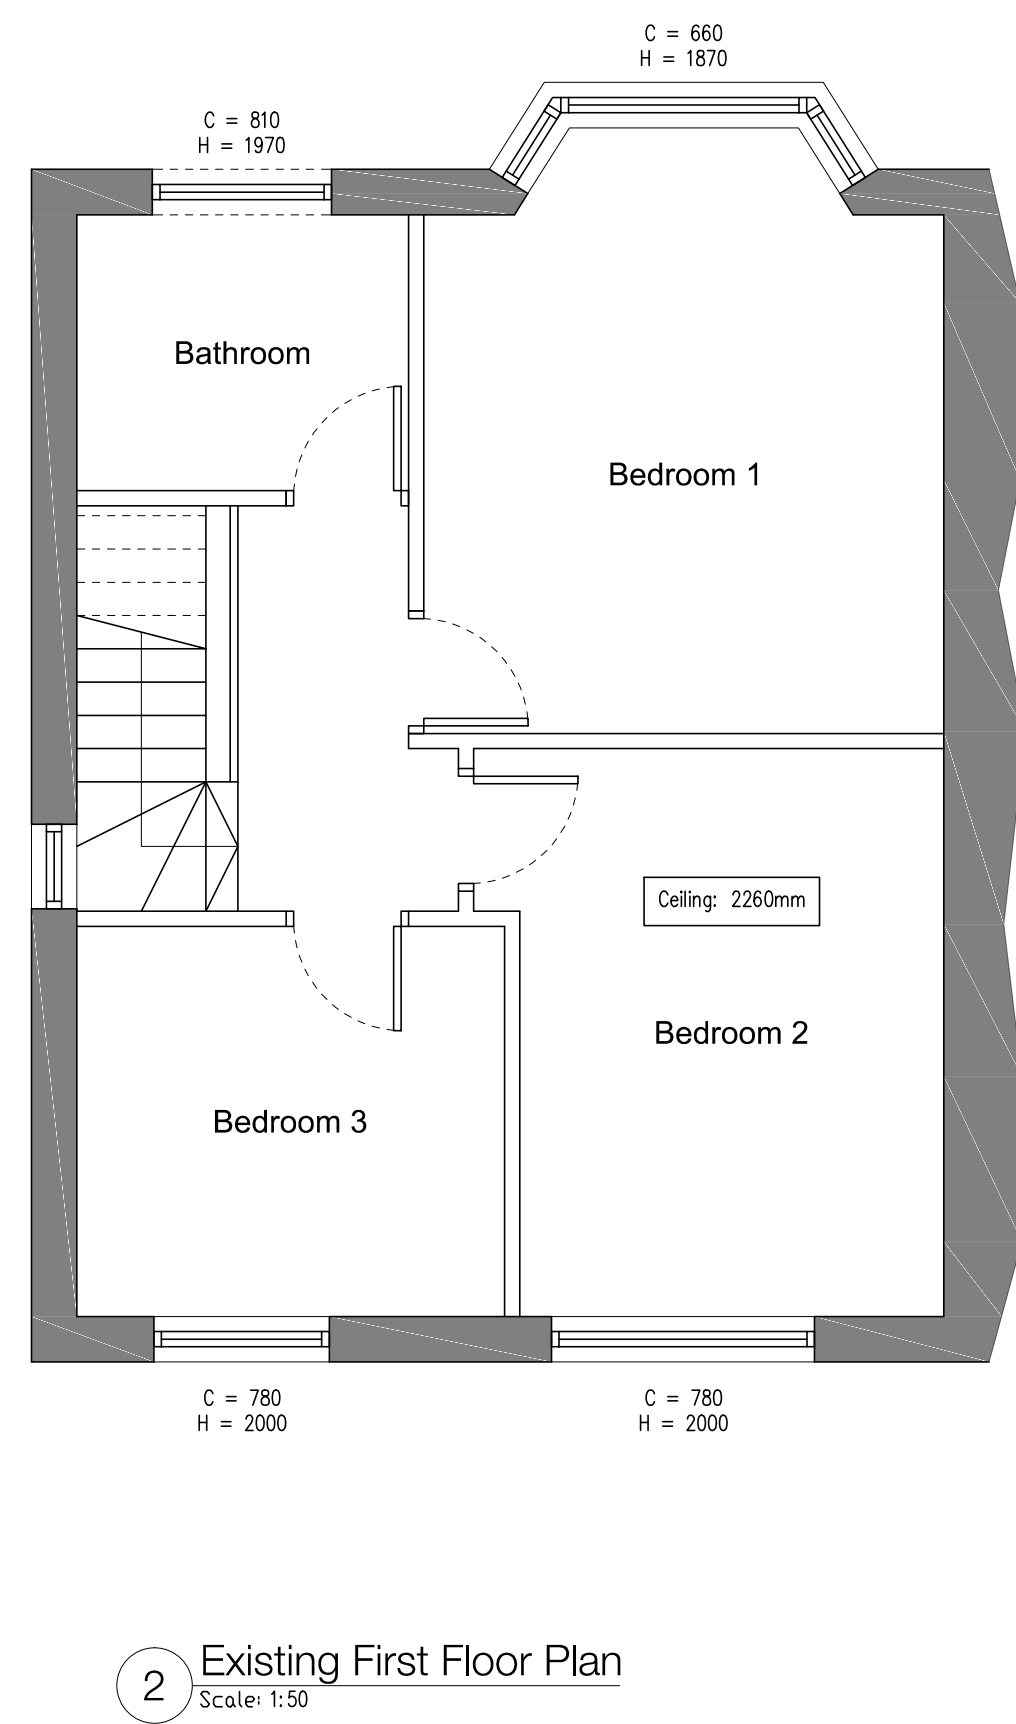
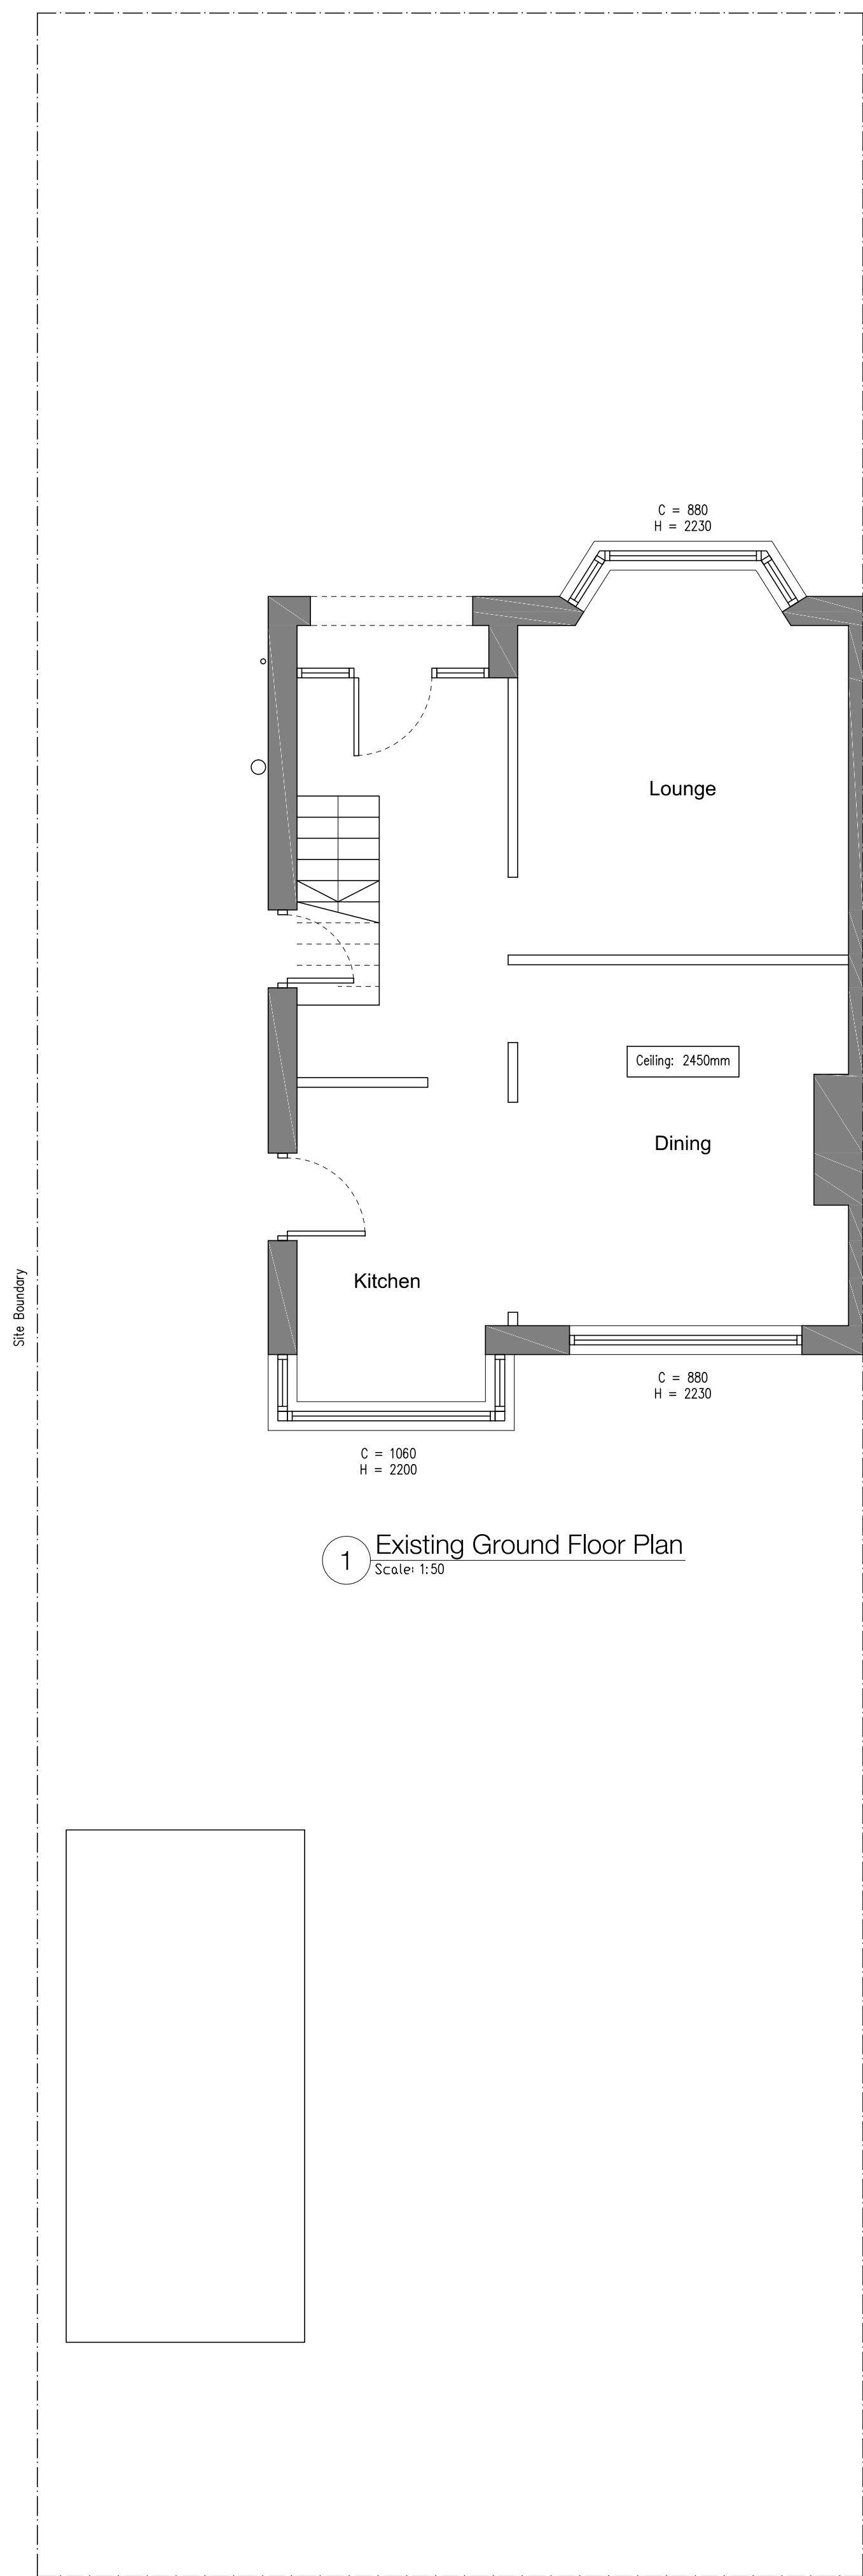
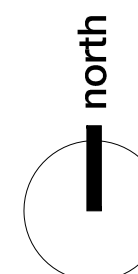
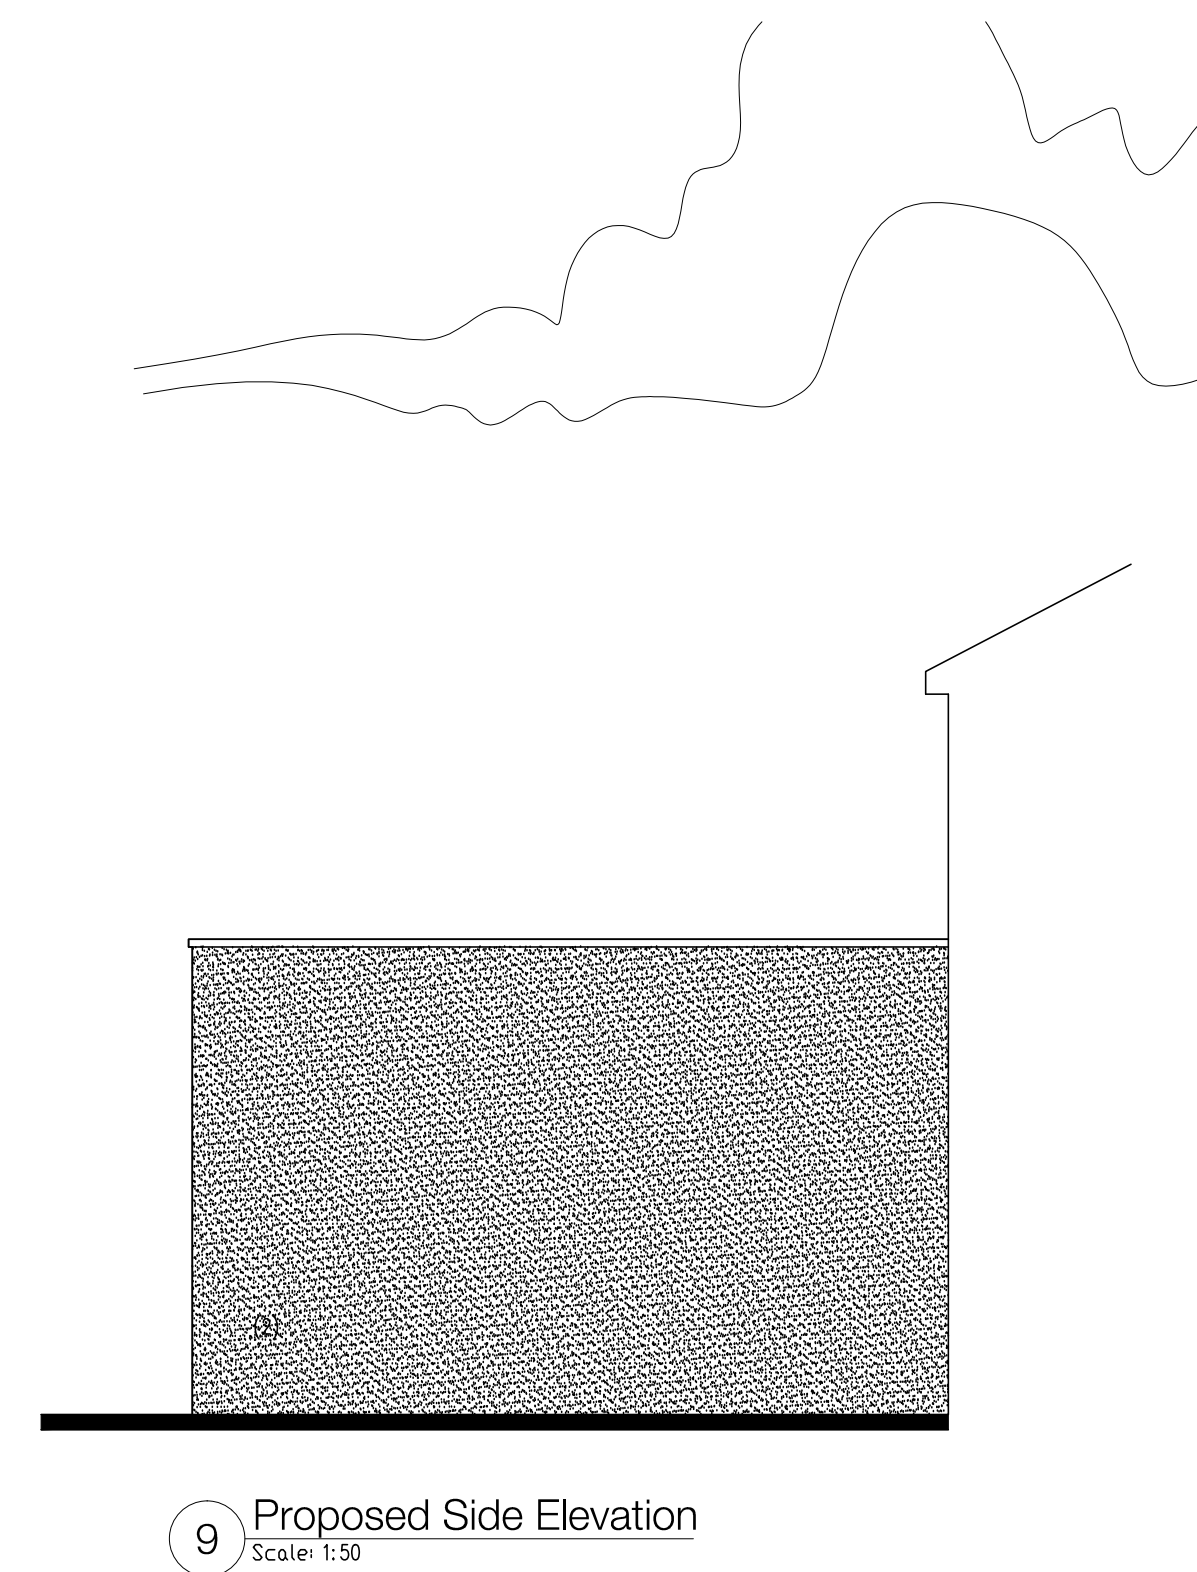


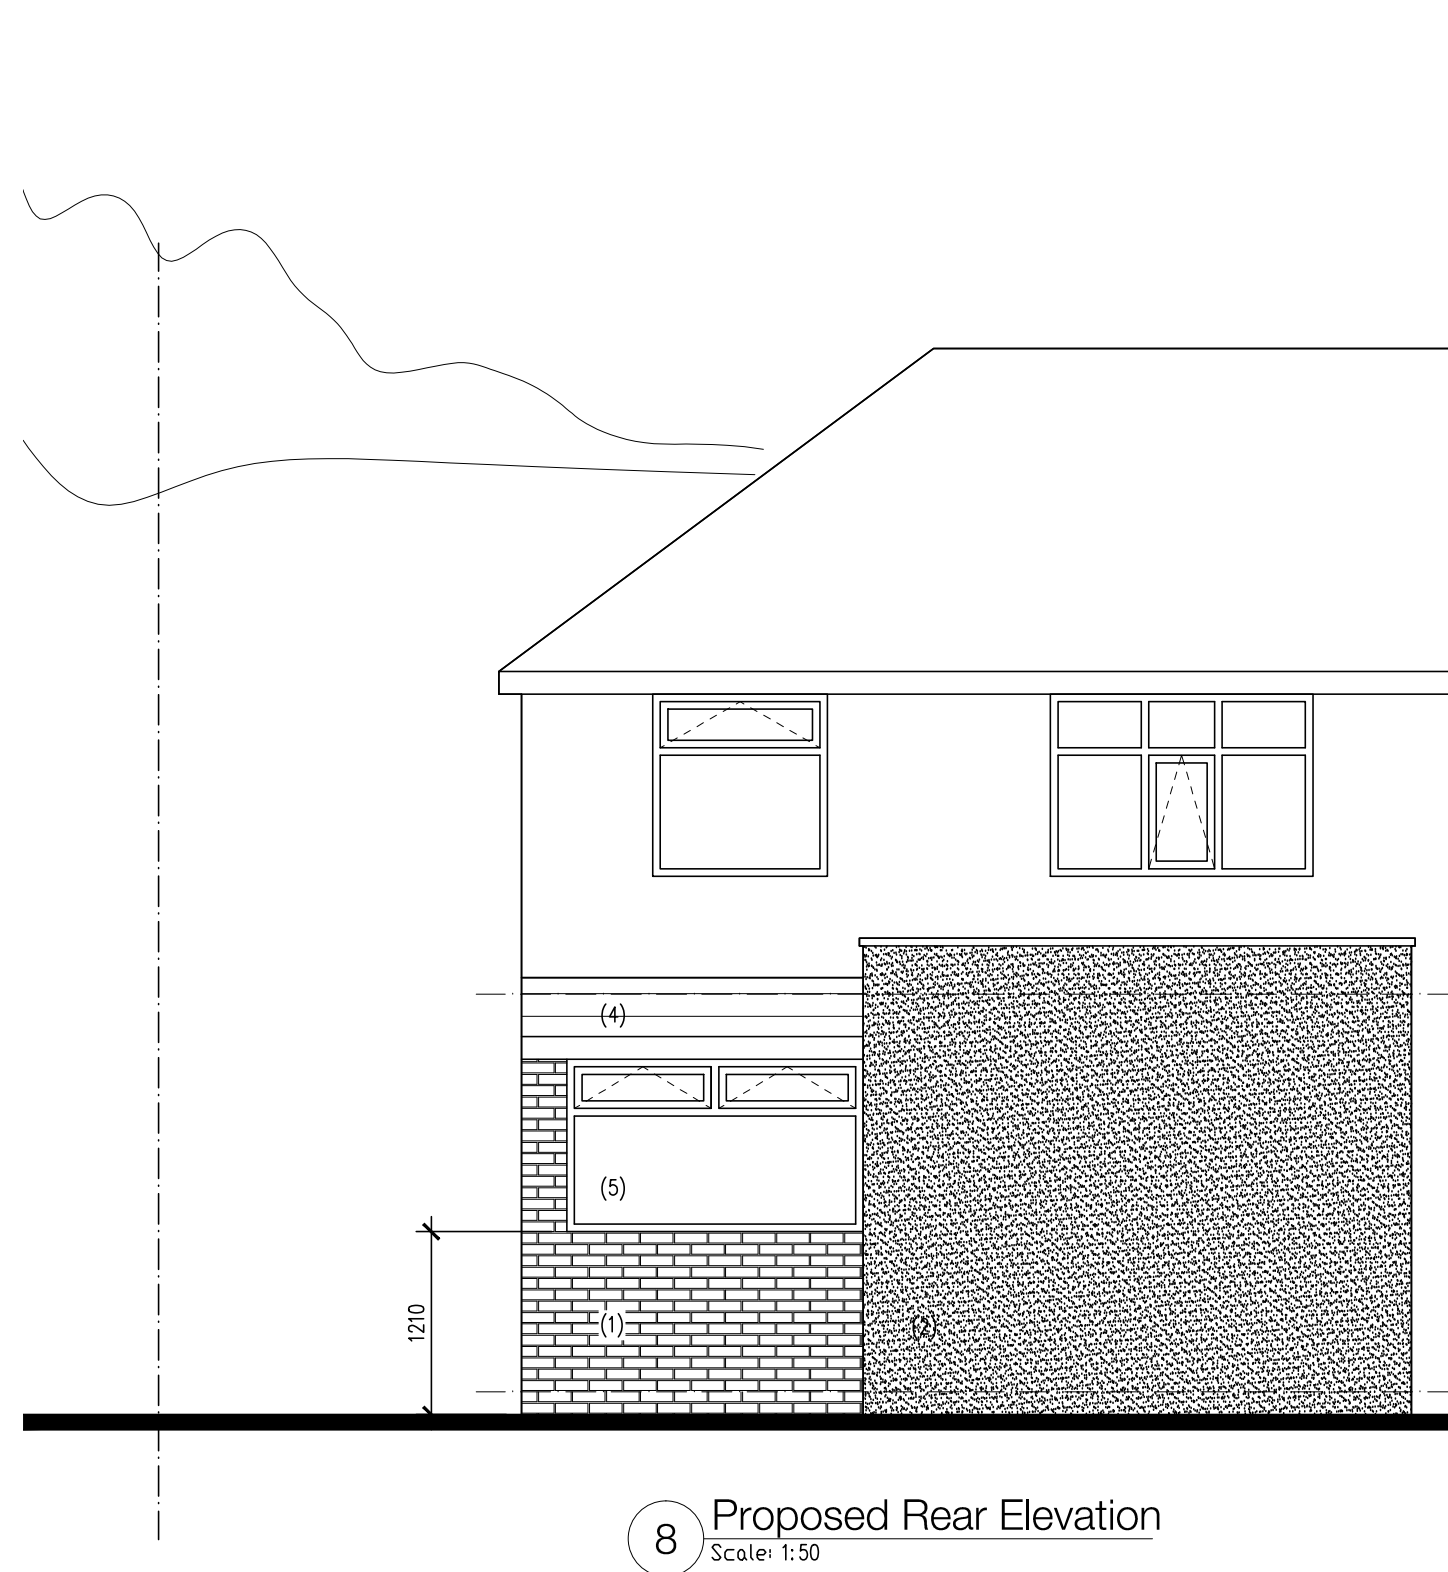

- ELEVATION NOTES
1. Facing brickwork, in a bond, size and colour to match the existing.
 2. White, through colour render with PPC aluminium coping flashings to the parapet to match windows.
 3. New rainwater hopper and downpipe as per (2) above.
 4. Concrete tiles to match the existing.
 5. New Doors to match existing.

For Planning
Approval Only

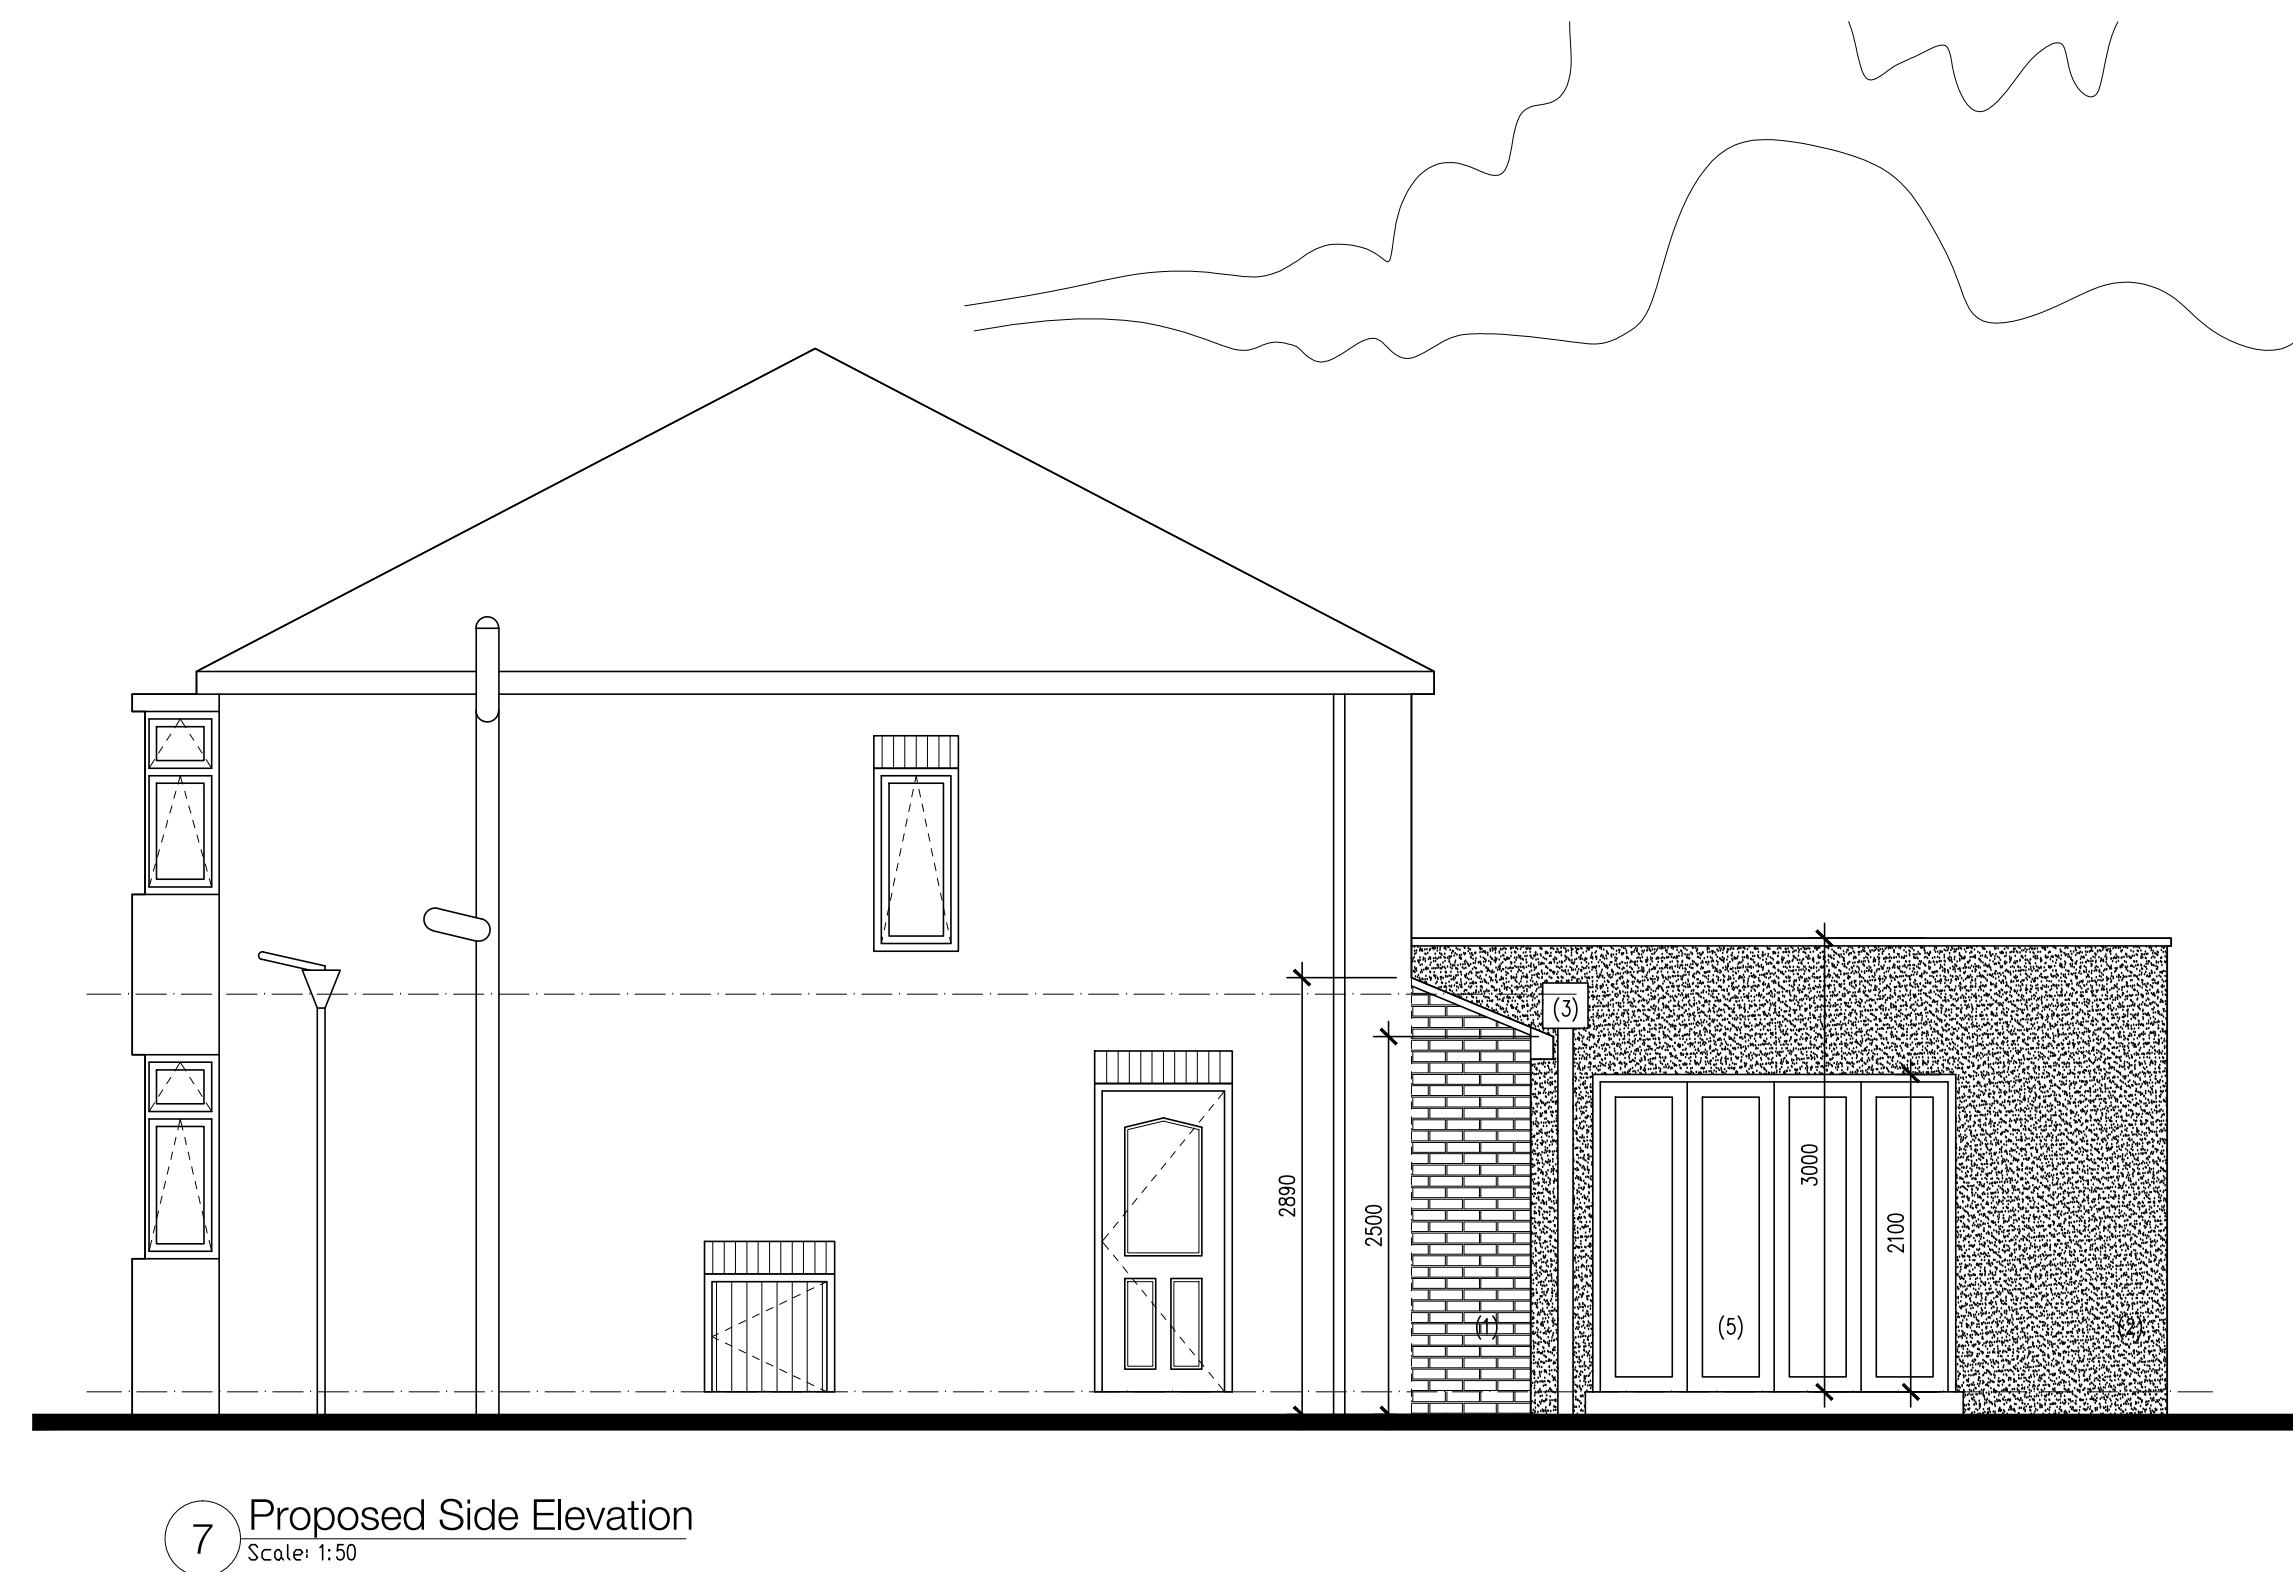

PROJECT
Mr Ashley Clark
69 Brooke Street, Hoyland

TITLE
Proposed Rear Extension
Existing & Proposed GA's

SCALE
1:50 @ A0

DATE
14.08.17

DRAWN BY

REVIEWED

DRAWING NO
2017-06-01

REVISION
-

DRAWING PATH