

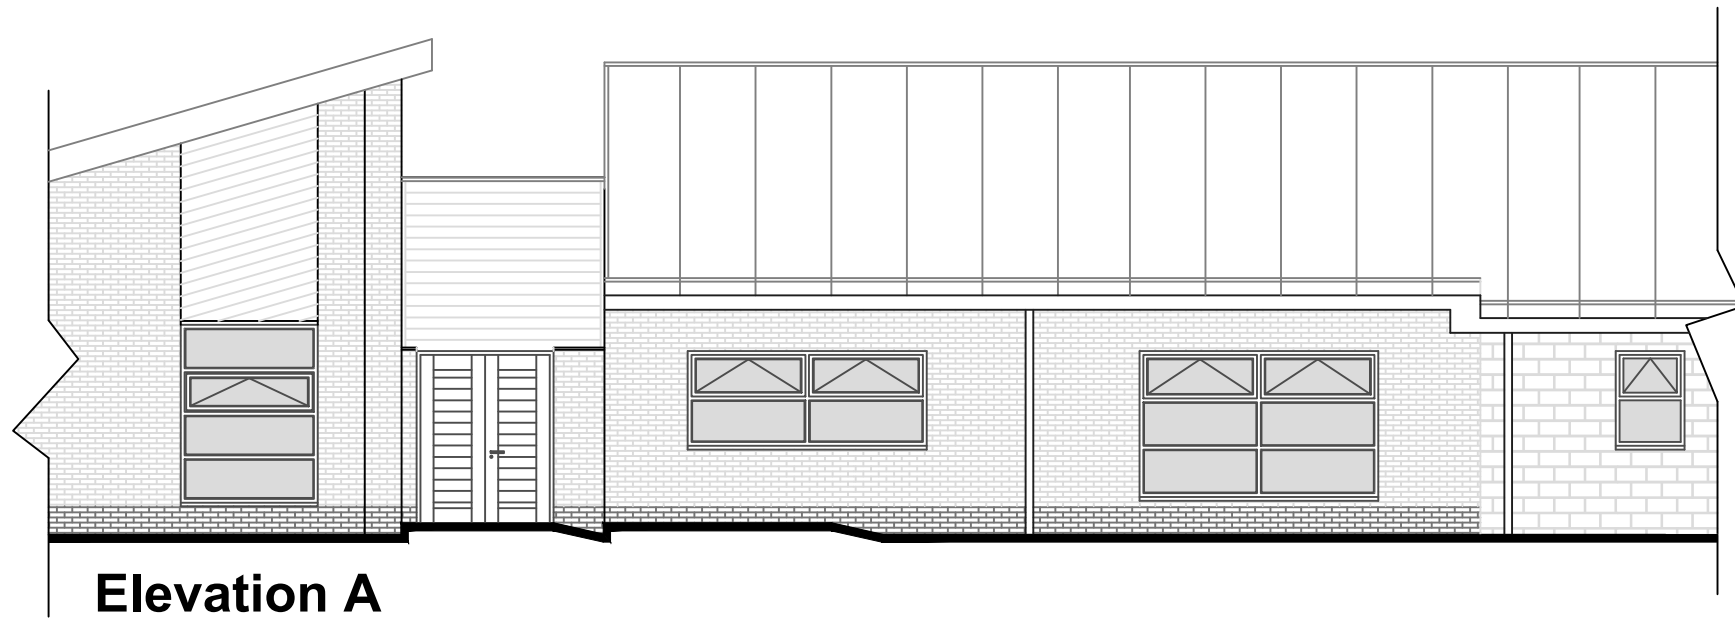


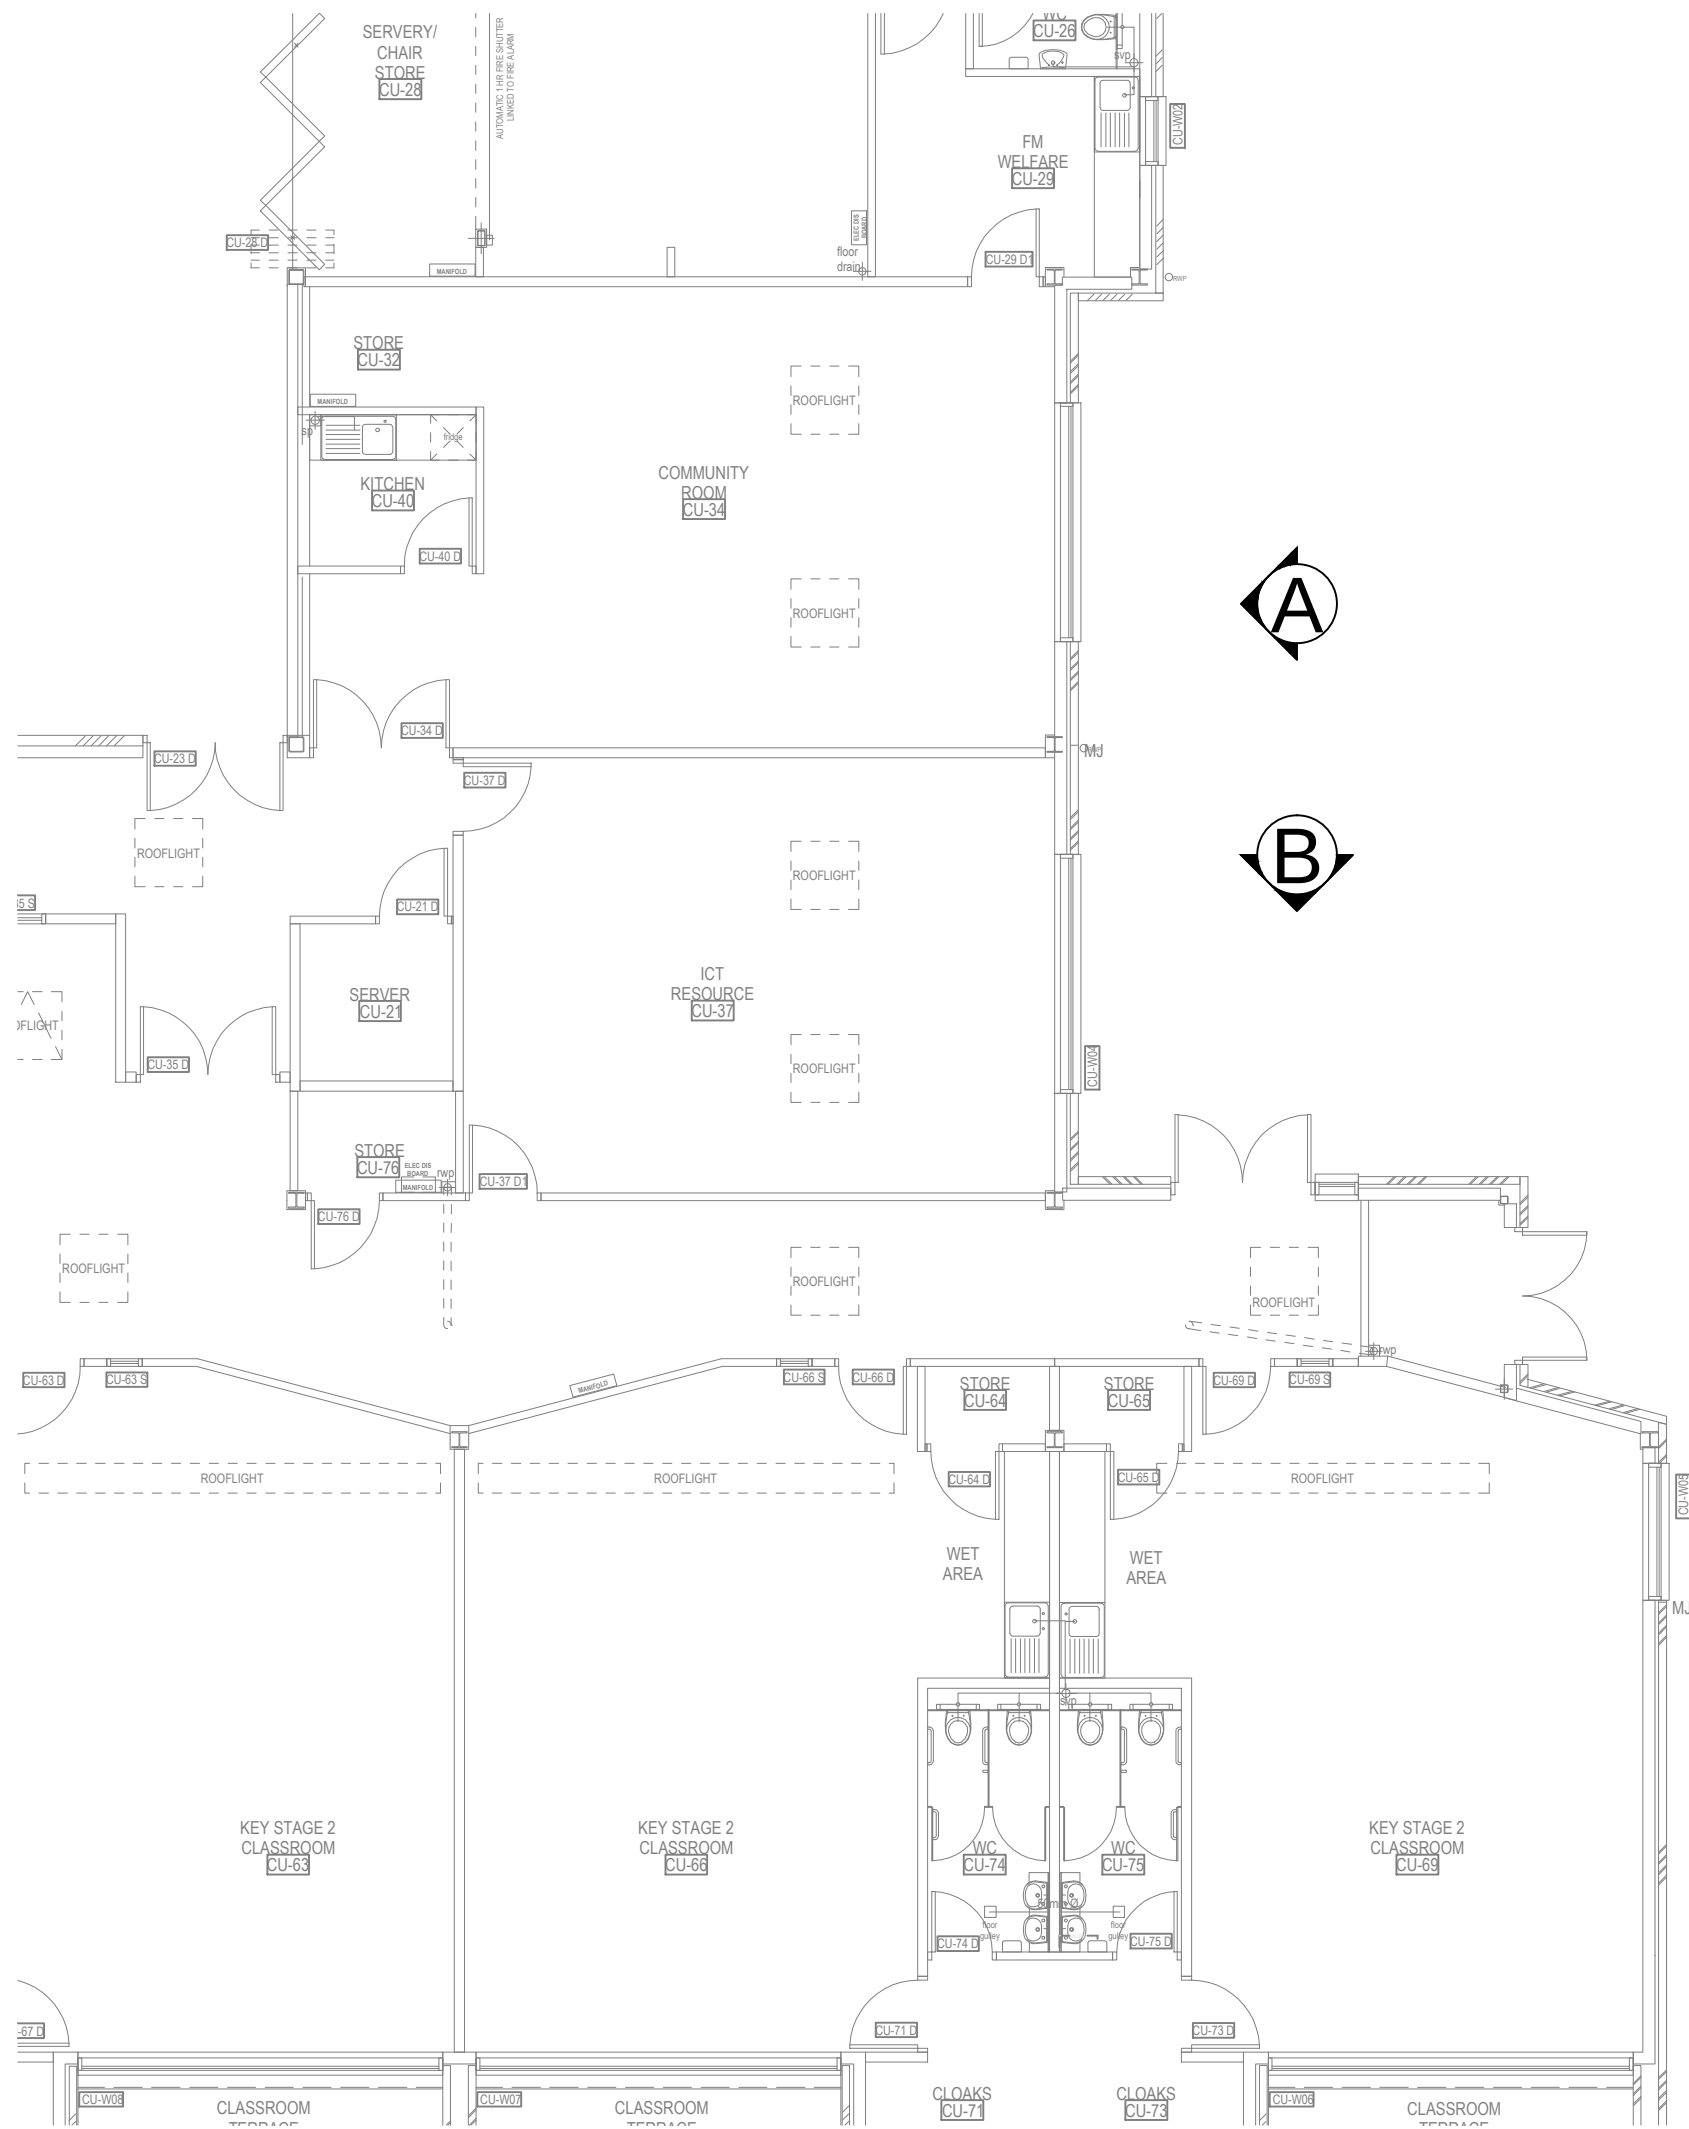

Elevation A

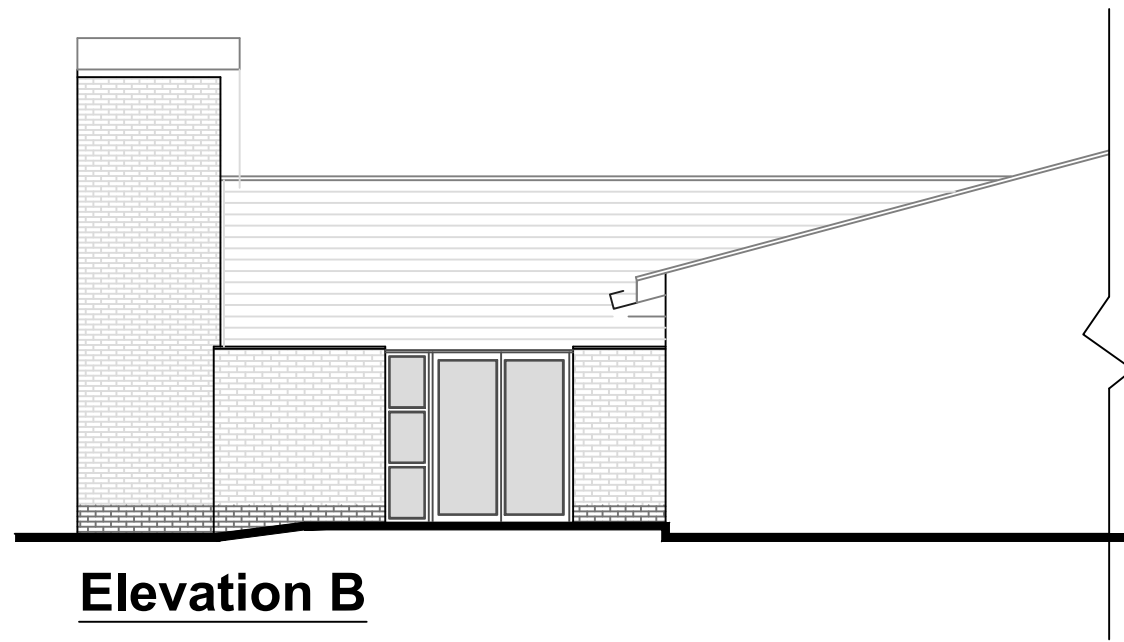

Elevation B

Revision	Date	Amendment
Carillion Local Government Services Scott Booth - Contracts Manager Adrian Mole - General Manager Council Offices, Wellington Road, Ashton-under-Lyne, Tameside, OL6 6DL Telephone : 0845 1212228 Fax : 0161 342-2347		
Project	Cherrydale Primary School, Cudworth New Class Room Extension	
Title	Existing Plans and Elevations	
Date: 02.02.12	Scale: 1/100@A2	Drawn By: MW
Proj. No: NCW/CD/01/A02		