


Existing Back Elevation



Existing Site Address


MR & MRS SMIRTHWAITE
17 CROPTON ROAD
ROYSTON
BARNLEY
S71 4JJ
SOUTH YORKSHIRE

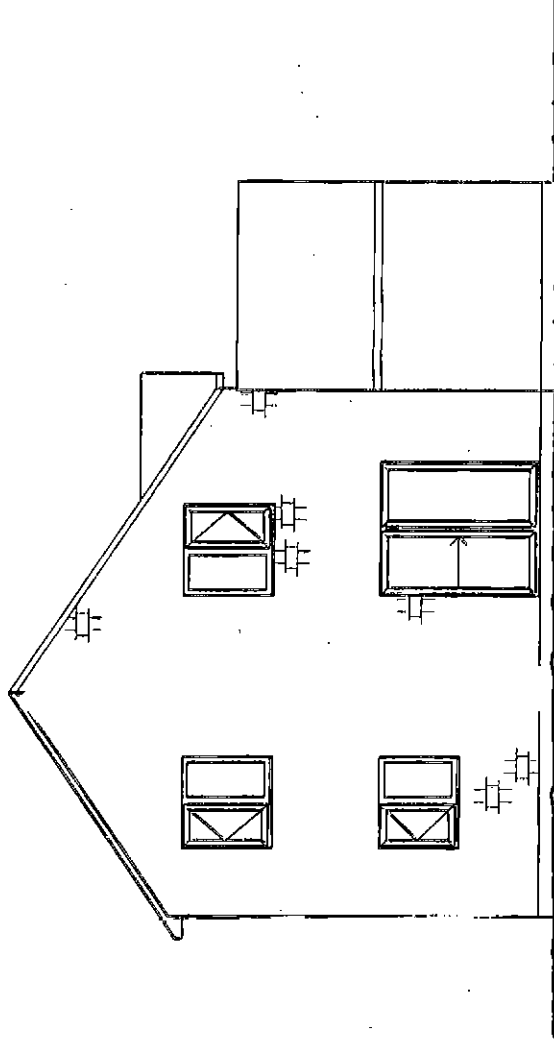

A4

Drawing Scale: 1:100

Existing Left Elevation

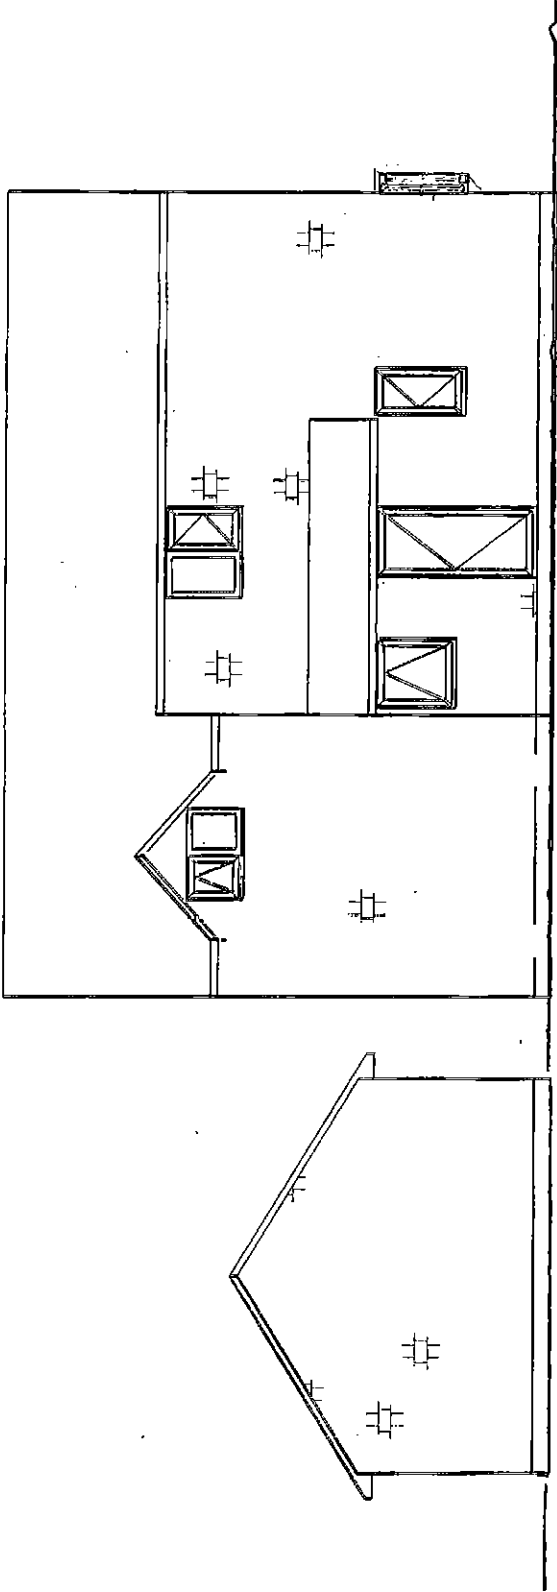


Existing Site Address
MR & MRS SMIRTHWAITE
17 CROPTON ROAD
ROYSTON
BARNESLEY
S71 4JJ
SOUTH YORKSHIRE

A4

Drawing Scale: 1:100



Existing Front Elevation

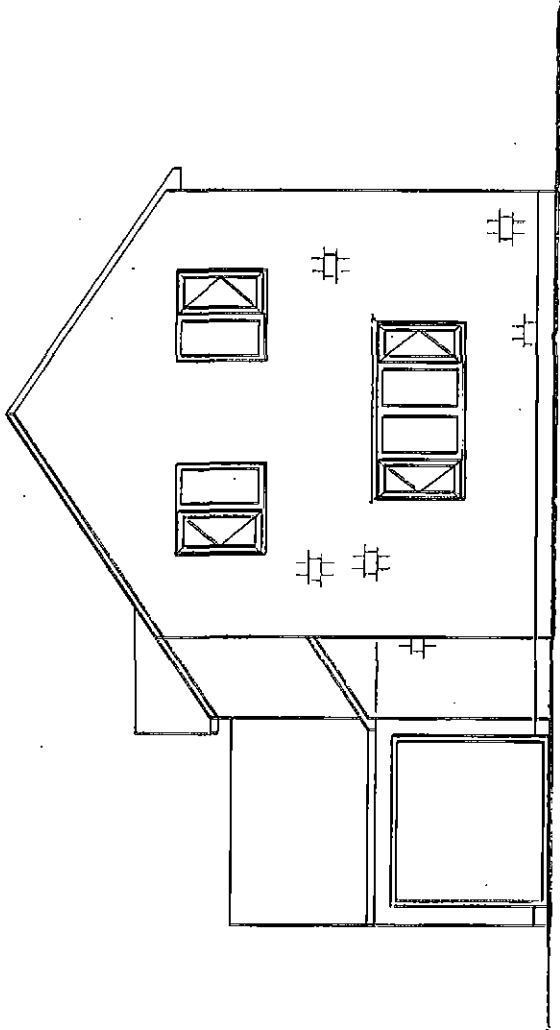


Existing Site Address
MR & MRS SMIRTHWAITE
17 CROPTON ROAD
ROYSTON
BARNLEY
S71 4JJ
SOUTH YORKSHIRE

A4

Drawing Scale: 1:100



Existing Right Elevation

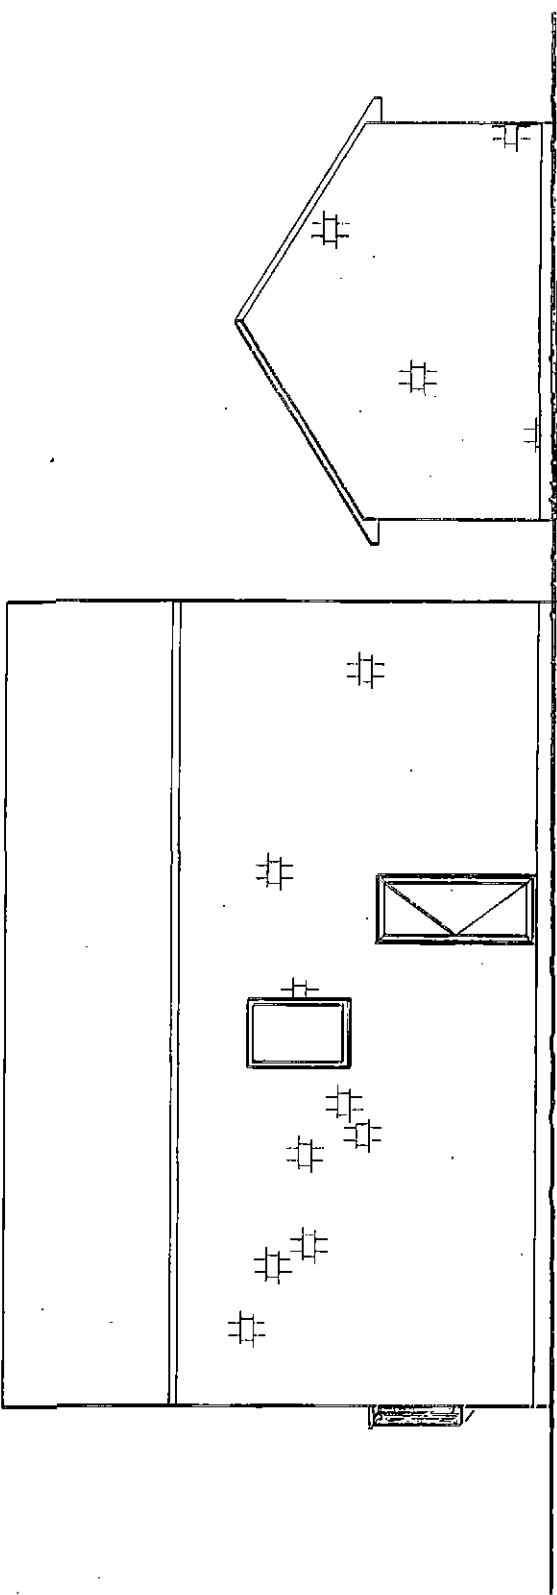


Existing Site Address
MR & MRS SMERTHWAITE
17 CROPTON ROAD
ROYSTON
BARNLEY
S71 4JJ
SOUTH YORKSHIRE

A4

Drawing Scale: 1:100



Proposed Back Elevation

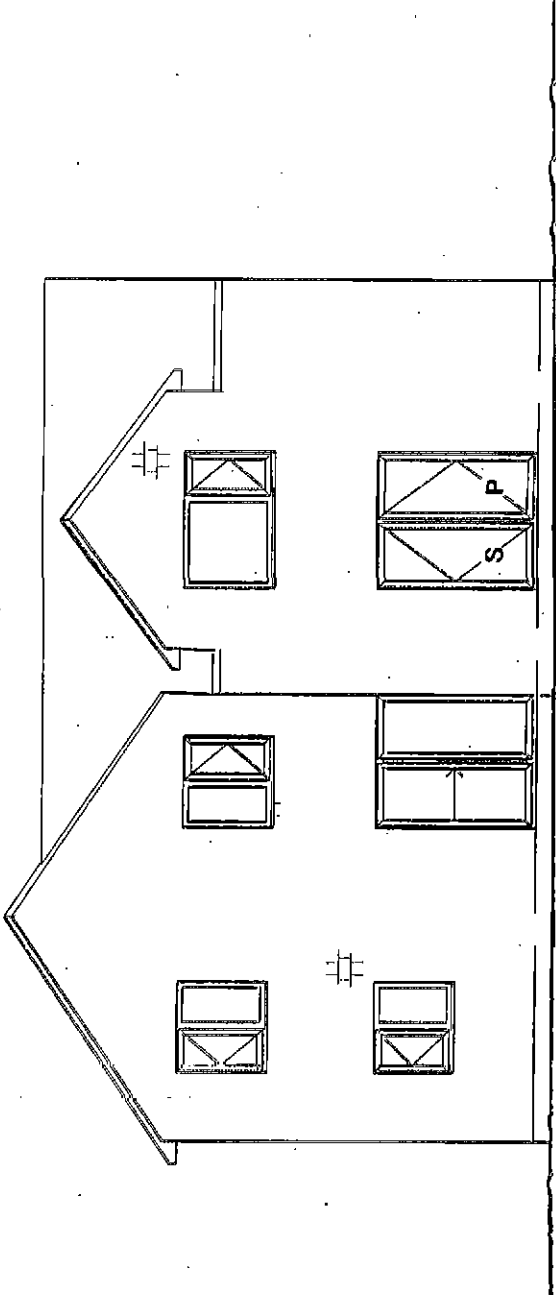

Proposed Site Address


MR & MRS SMIRTHWAITE
17 CROPTON ROAD
ROYSTON
BARNSELY
S71 4JJ
SOUTH YORKSHIRE

A4

Drawing Scale: 1:100



Proposed Left Elevation

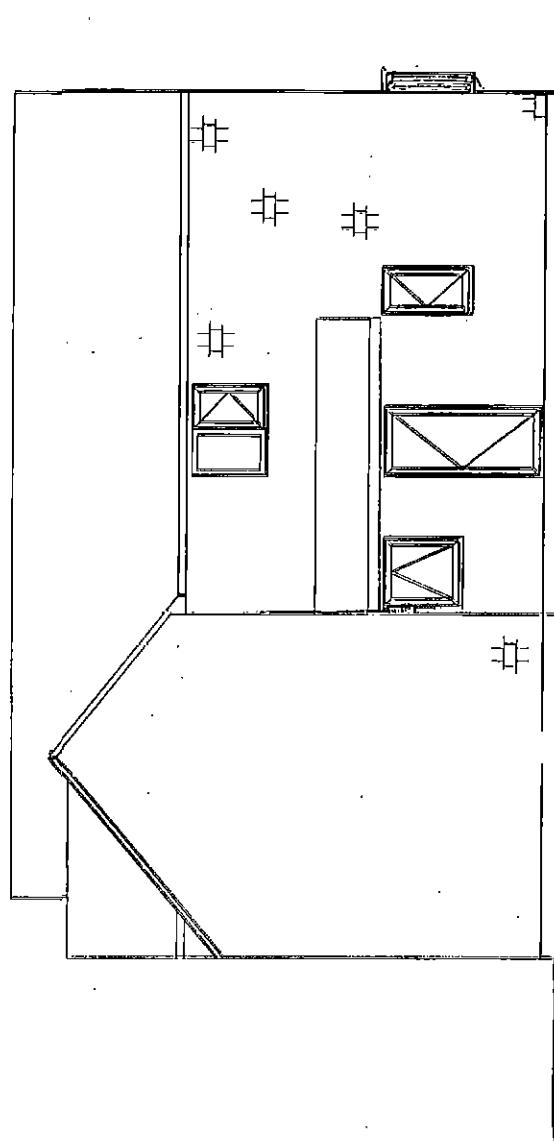


Proposed Site Address


MR & MRS SMIRTHWAITE
17 CROPTON ROAD
ROYSTON
BARNSELEY
S71 4JJ
SOUTH YORKSHIRE

A4

Drawing Scale: 1:100

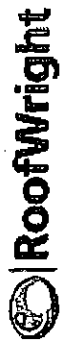

Proposed Front Elevation

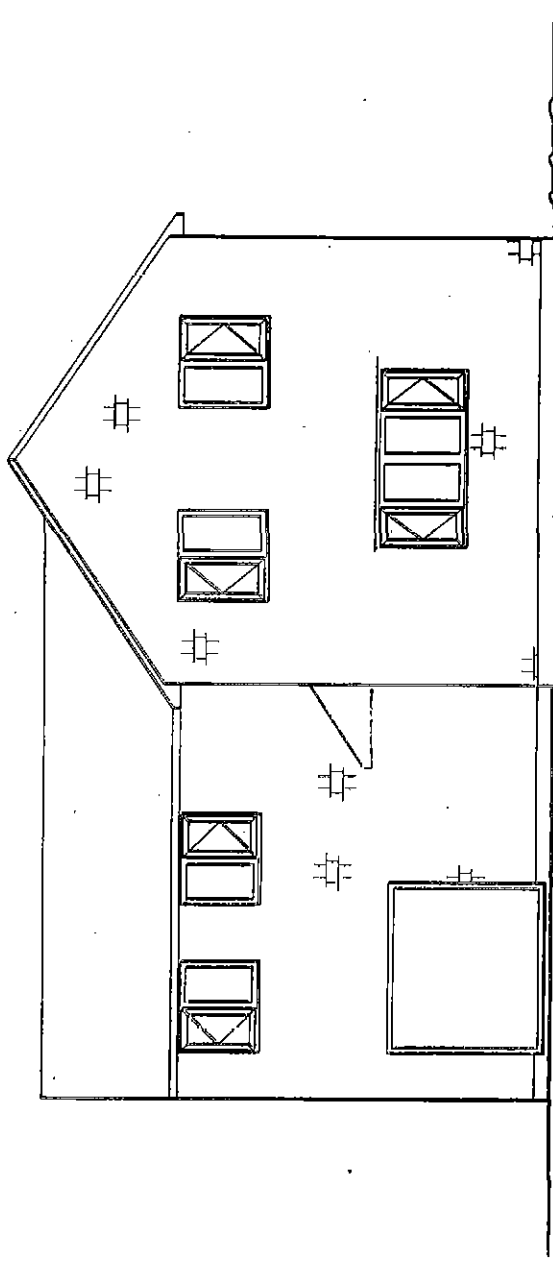


Proposed Site Address

MR & MRS SMIRTHWAITE
17 CROPTON ROAD
ROYSTON
BARNLEY
S71 4JJ
SOUTH YORKSHIRE

A4

Drawing Scale: 1:100


Proposed Right Elevation

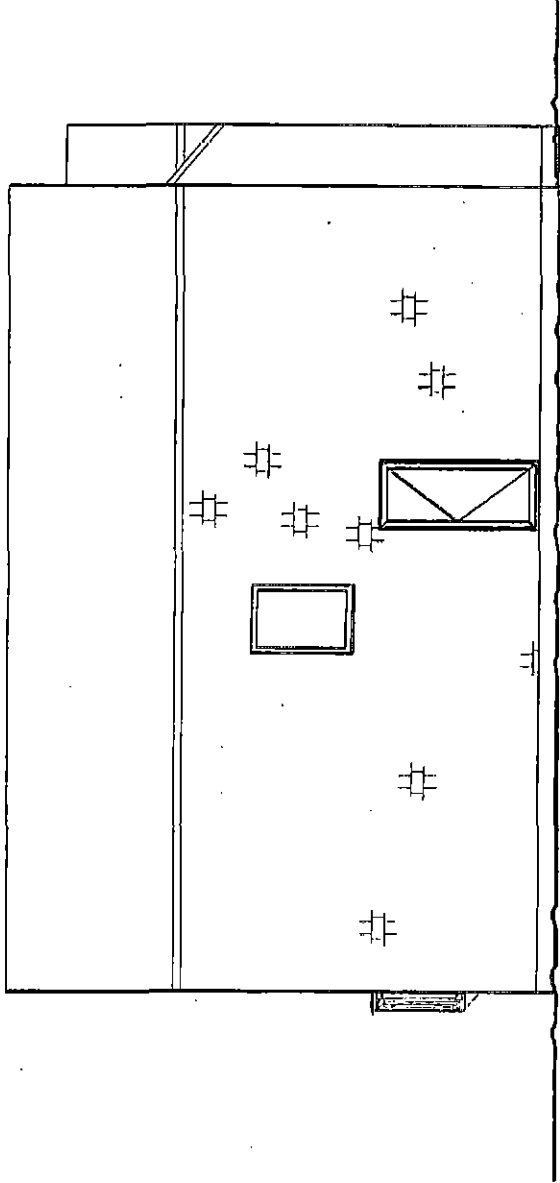

Proposed Site Address
MR & MRS SMIRTHWAITE
17 CROPTON ROAD
ROYSTON
BARNSELEY
S71 4JJ
SOUTH YORKSHIRE

A4
Drawing Scale: 1:100



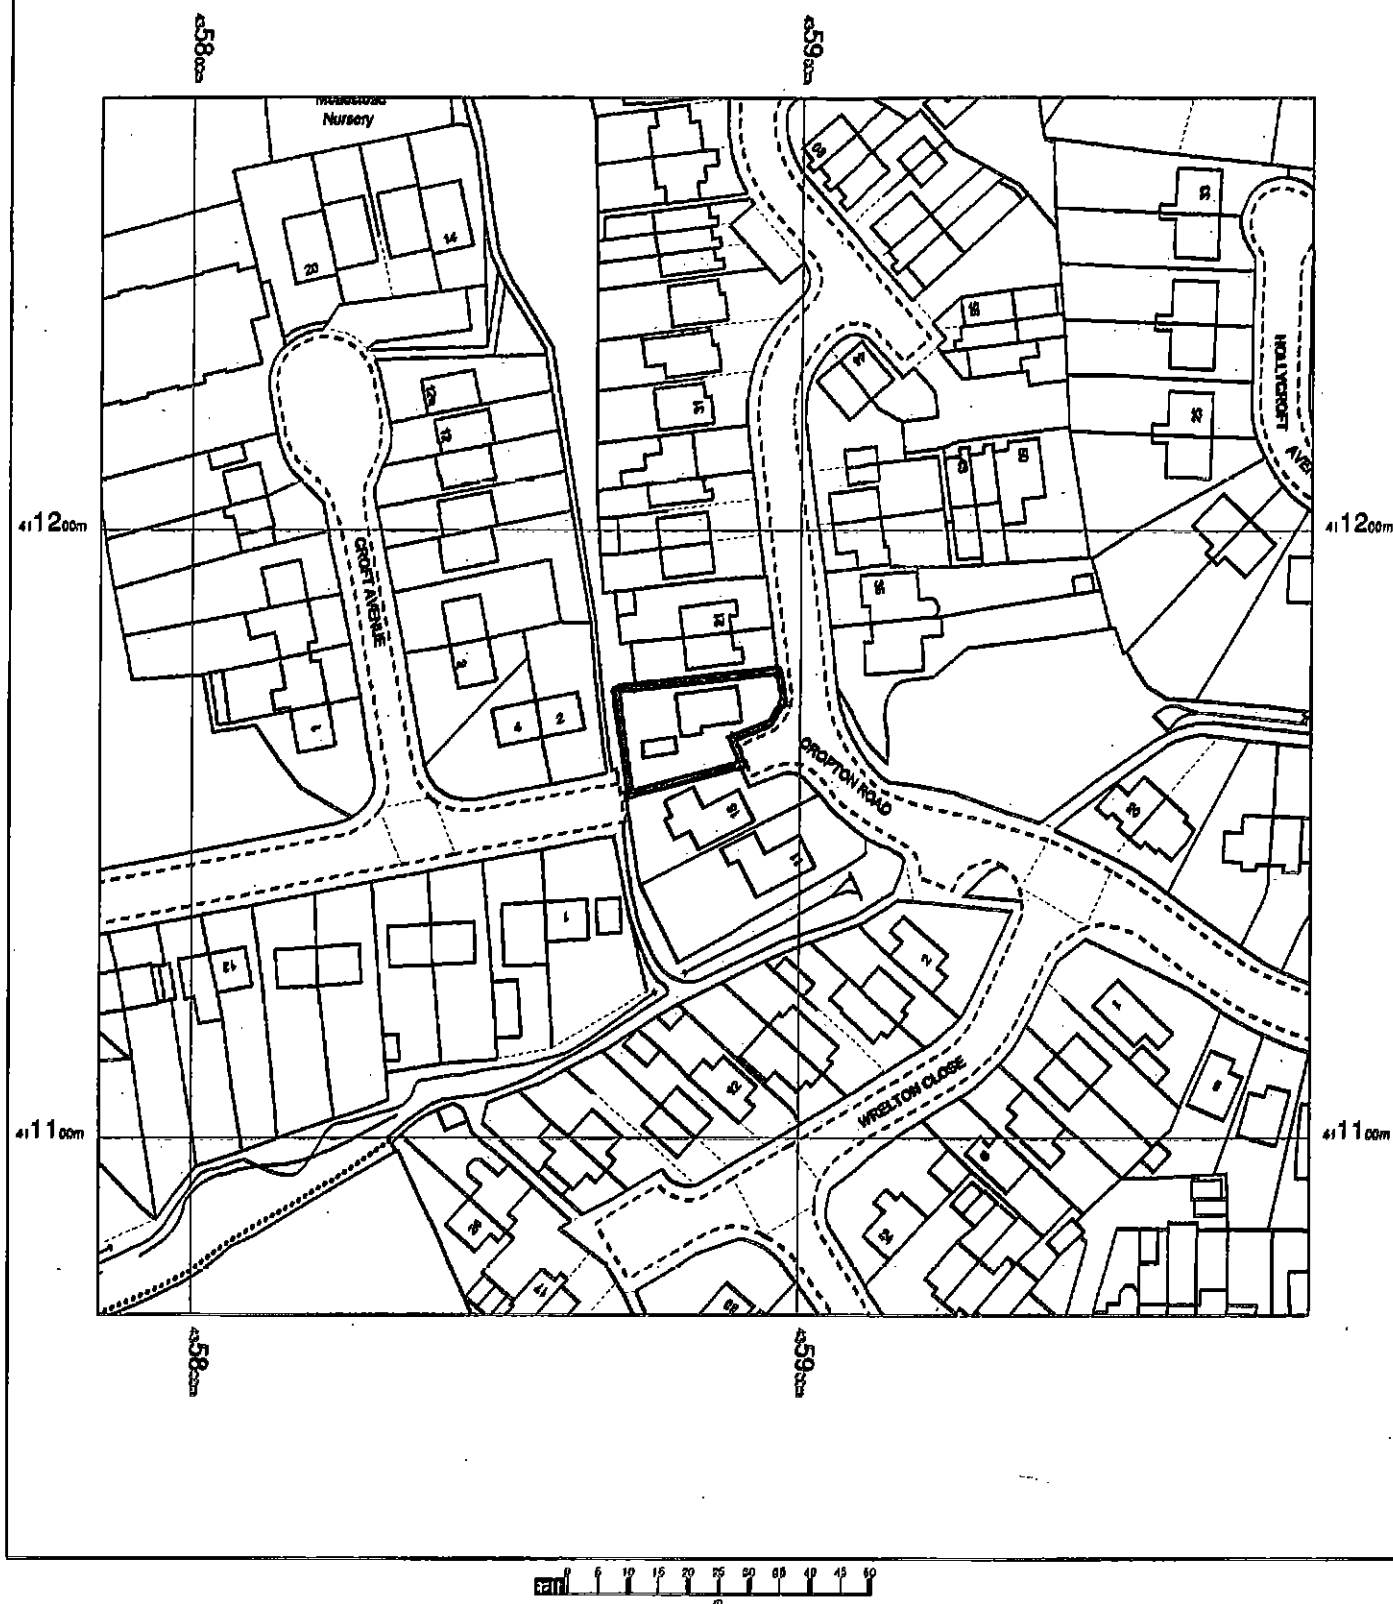

17 Cropton Road
Royston
Barnsley
S71 4JJ

OS MasterMap 1250/2500/10000 scale

www.blackwomapping.co.uk

1:1250 scale print at A4, Centre: 436605 E, 411171 N



© Crown Copyright Ordnance Survey. Licence no. 100041041



MR & MRS SMIRTHWAITE
17 CROPTON ROAD
ROYSTON

BARNSELY
SOUTH YORKSHIRE
S71 4JJ

Proposed Plan View (With Boundary)

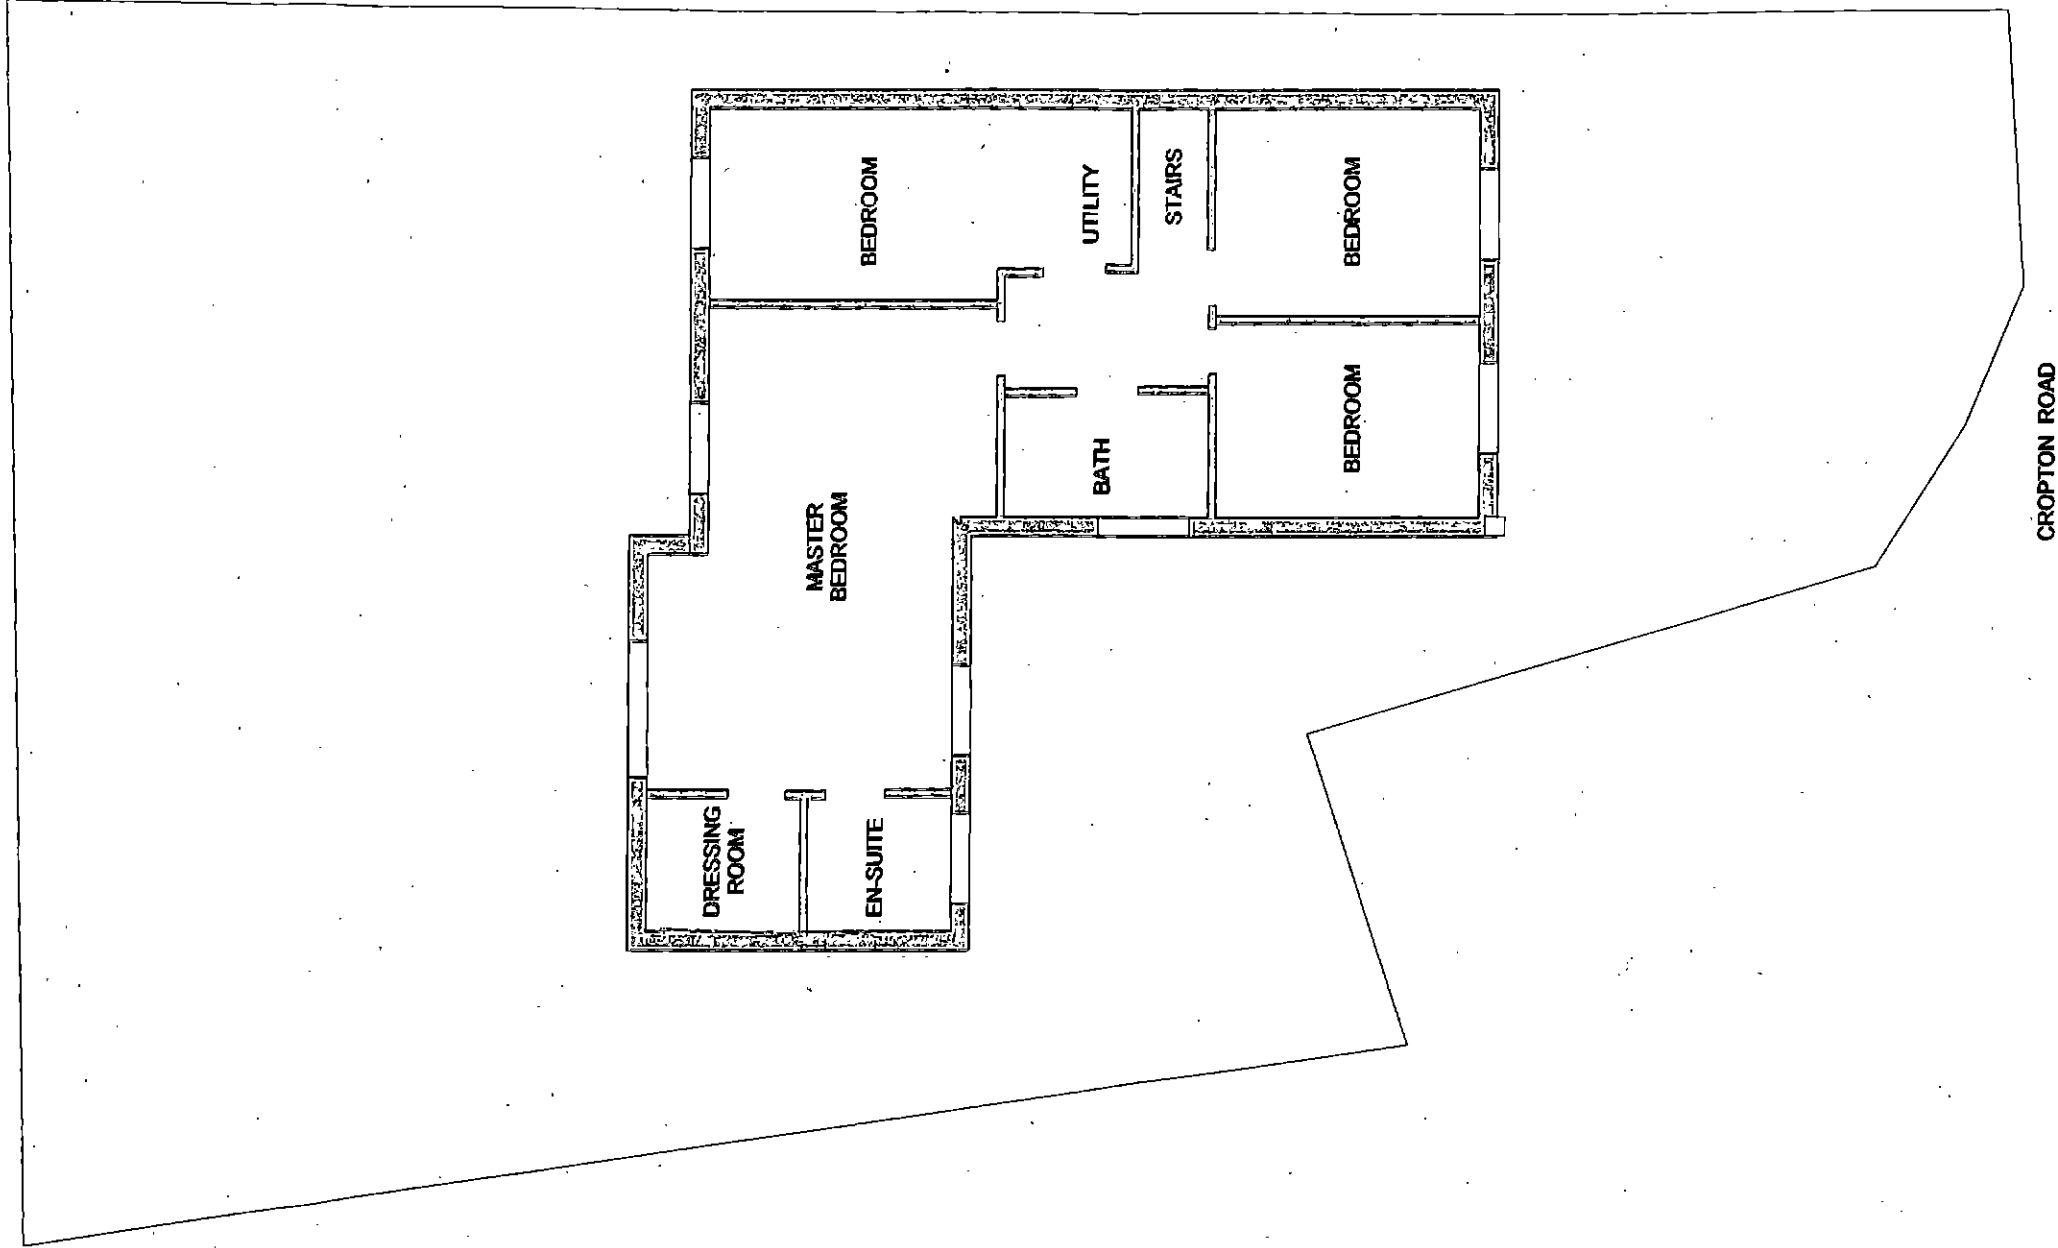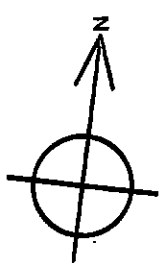

Proposed Site Address

MR & MRS SMIRTHWAITE
17 CROPTON ROAD
ROYSTON
BARNSELY
S71 4JJ
SOUTH YORKSHIRE

A3

Drawing Scale: 1:100