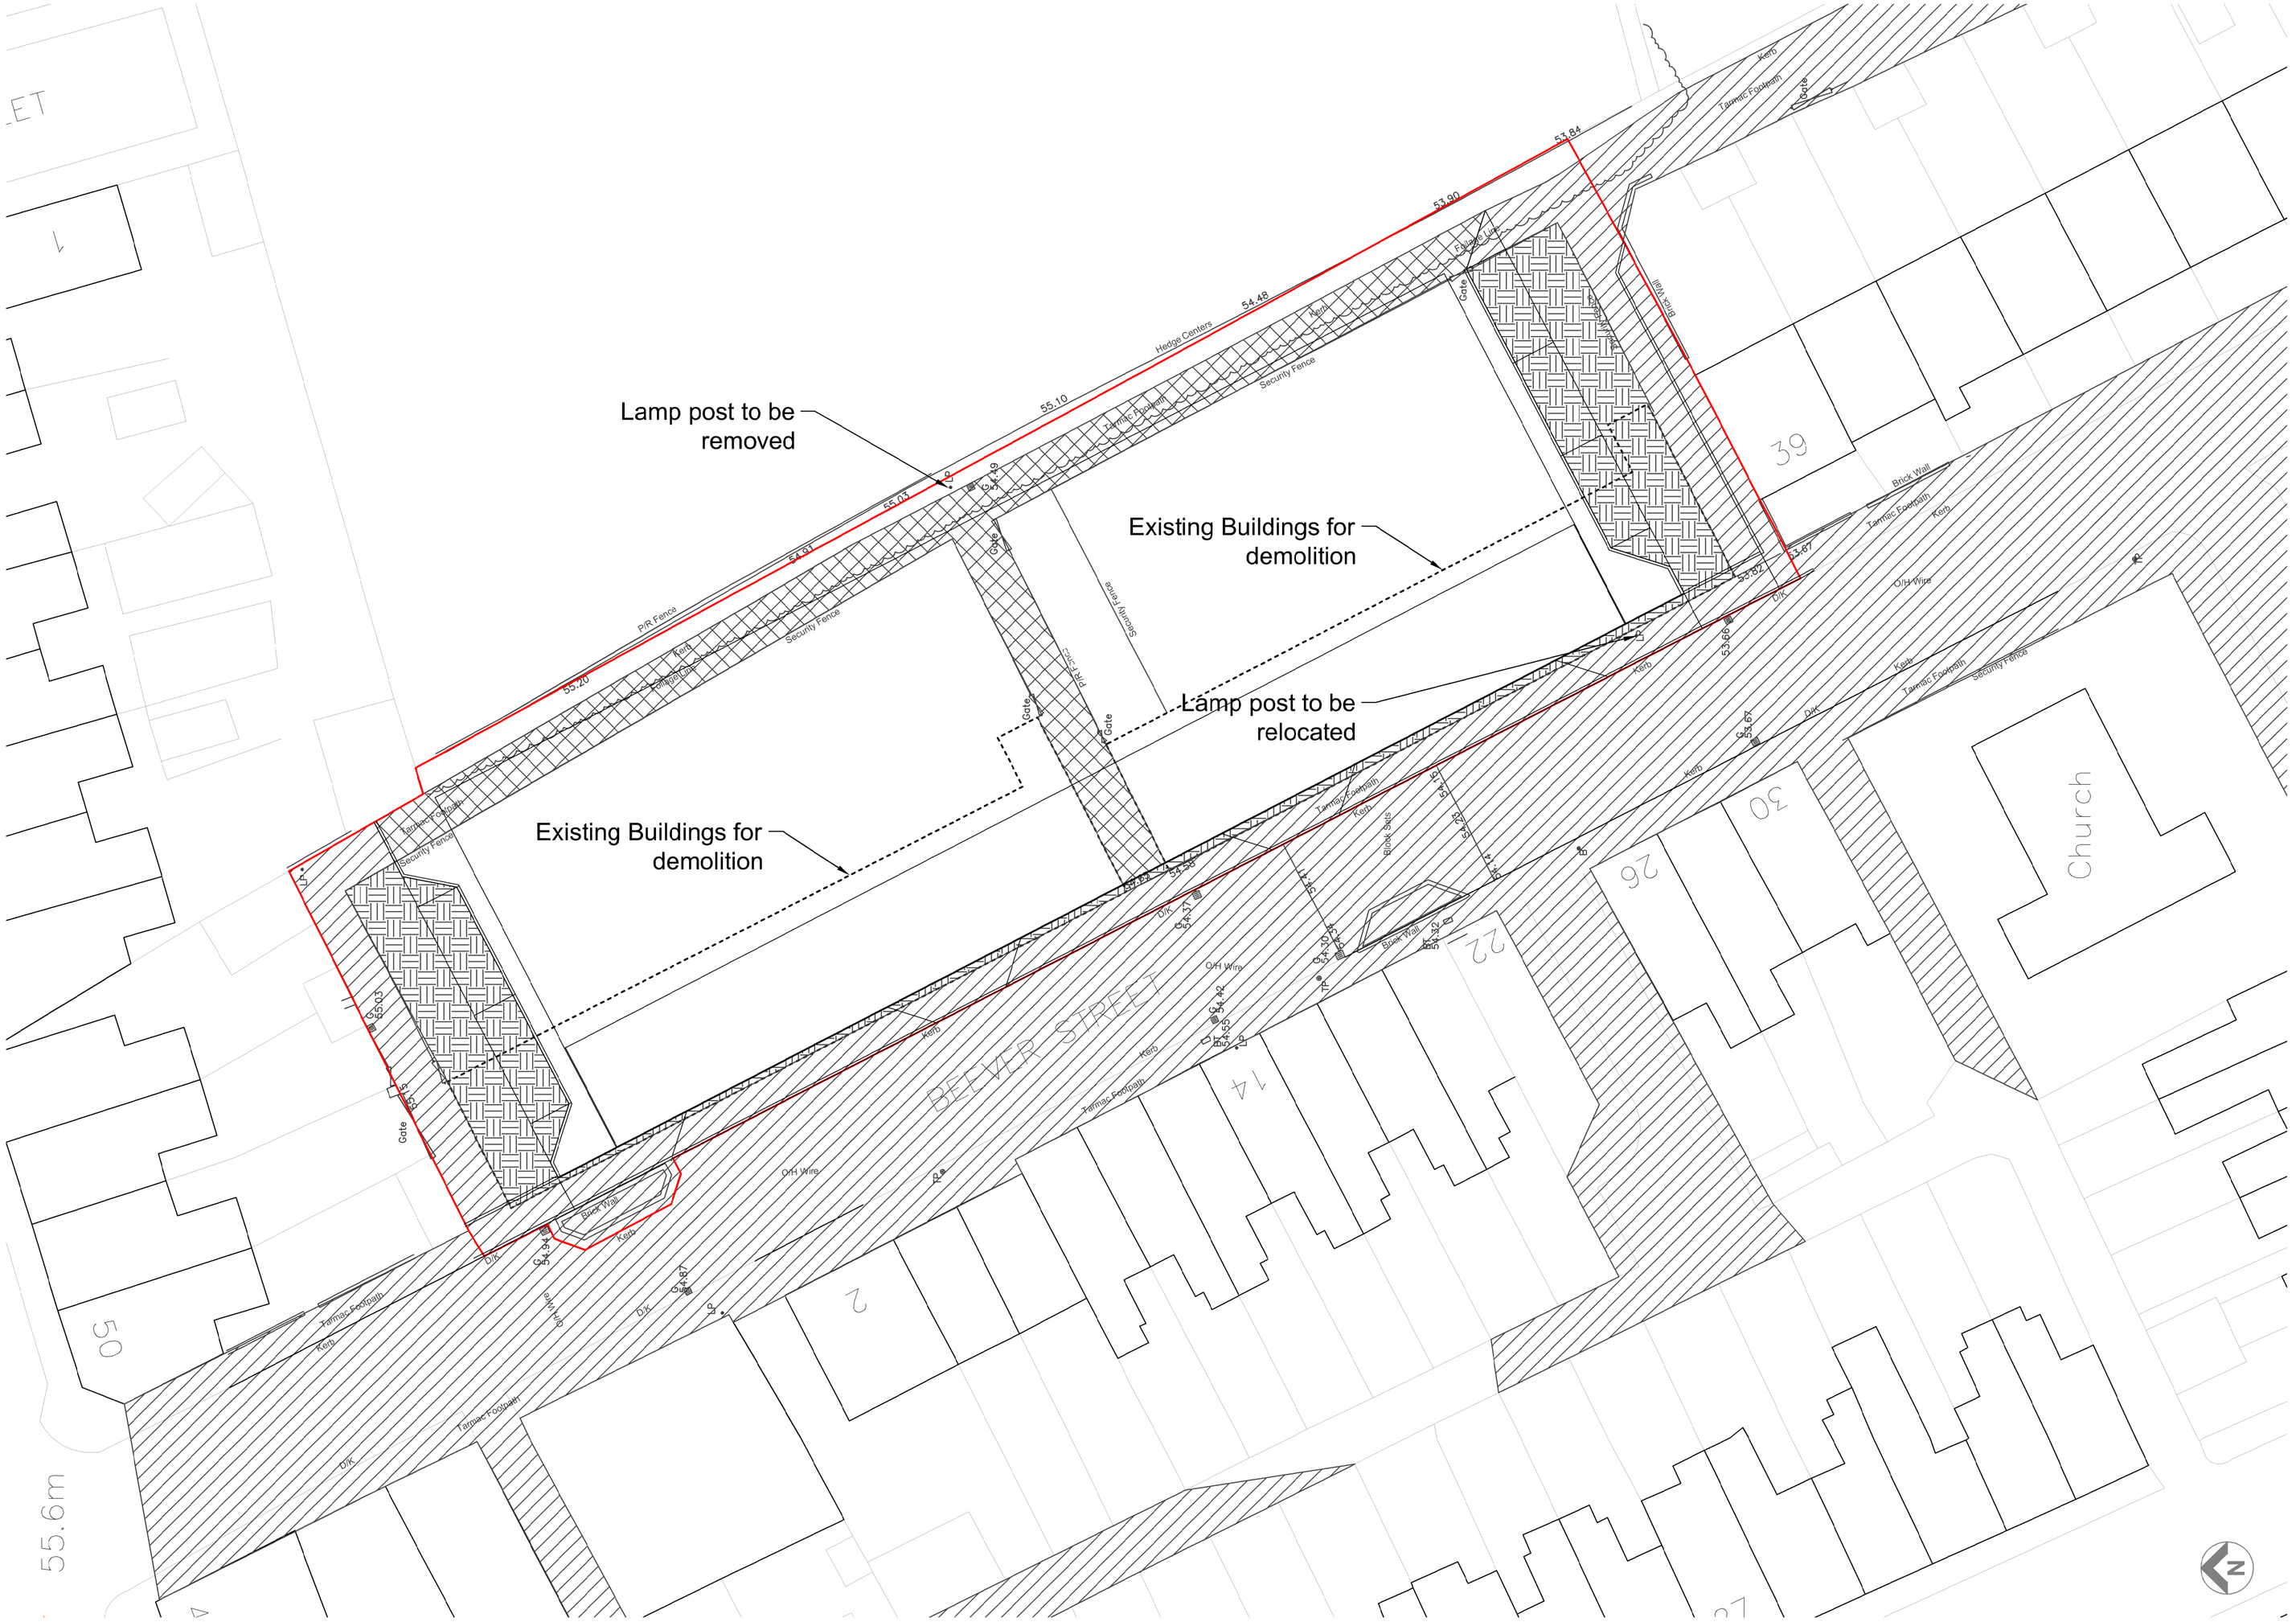

TOPOGRAPHICAL : 1: 200 @ A1

RESPONSIBILITY IS NOT ACCEPTED FOR OTHERS SCALING DIRECTLY FROM THIS DRAWING. DO NOT SCALE FROM THIS DRAWING, USE WRITTEN DIMENSIONS ONLY.

0m 2 4 6 12m

1:200

ORIGINAL SHEET SIZE A1

KEY PLAN

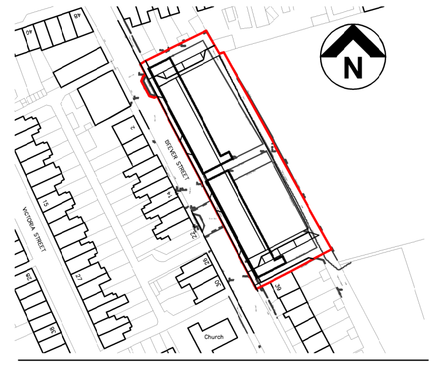

THIS DRAWING IS PRODUCED FOR USE IN THIS PROJECT ONLY AND MAY NOT BE USED FOR ANY OTHER PURPOSE. NPS PROPERTY CONSULTANTS LTD ACCEPT NO LIABILITY FOR THE USE OF THIS DRAWING OTHER THAN THE PURPOSE FOR WHICH IT WAS INTENDED IN CONNECTION WITH THIS PROJECT AS RECORDED IN THE 'PURPOSE FOR ISSUE' AND 'FILE STATUS CODE'.

THIS DRAWING MAY NOT BE REPRODUCED IN ANY FORM WITHOUT PRIOR WRITTEN AGREEMENT OF NPS PROPERTY CONSULTANTS LTD.

© CROWN COPYRIGHT AND DATABASE RIGHTS 2016 ORDNANCE SURVEY LICENCE NUMBER 100022264

Notes:

Hatch Key:
Existing adoption to remain

Hatch Key:
Area identified to be adopted

Hatch Key:
Area identified for stopping up.

ISSUED FOR PLANNING APPROVAL						
P1	LS	26.05.16	LJK			
COMMENT						
REV	DRAWN	DATE	CHECKED	DATE	APPROVED	DATE

nps group

NPS Barnsley Ltd
Gateway Plaza, Sackville St, Barnsley, South Yorkshire, S70 2RD.
Tel: 01226 774605. **Email**: barnsley@nps.co.uk; **web**:www.nps.co.uk

CLIENT
BERNESLAI HOMES

PROJECT
BEEVER STREET, GOLDTHORPE
PROPOSED DEVELOPMENT

TITLE
DEMOLITION & HIGHWAYS

SCALES	DISCIPLINE	PROJECT NUMBER
1:200	ARCHITECT	16-1-1115

DRAWING NUMBER	REV CODE
NPS-DR-A-(00)-012	P1
STATUS CODE: S2	PURPOSE OF ISSUE: PLANNING APPROVAL
	DRAWN BY: LS

© COPYRIGHT NPS GROUP 2016

File Path: G:\Design and Procurement\C2 Project Folder\2016_Projects\07-17-16-1-1115 Beever Street, Goldthorpe S\C2.0_Design Folder\2.02_Drawings\1.0_Architects\84_Sheet\16-1-1115-NPS-DR-A-00-012_P1_Demolition & Highways.dwg, Saved: 08 June 2016 15:15:56, By: Kellock , Lloyd

Date Plotted: 08 June 2016 16:13:54