


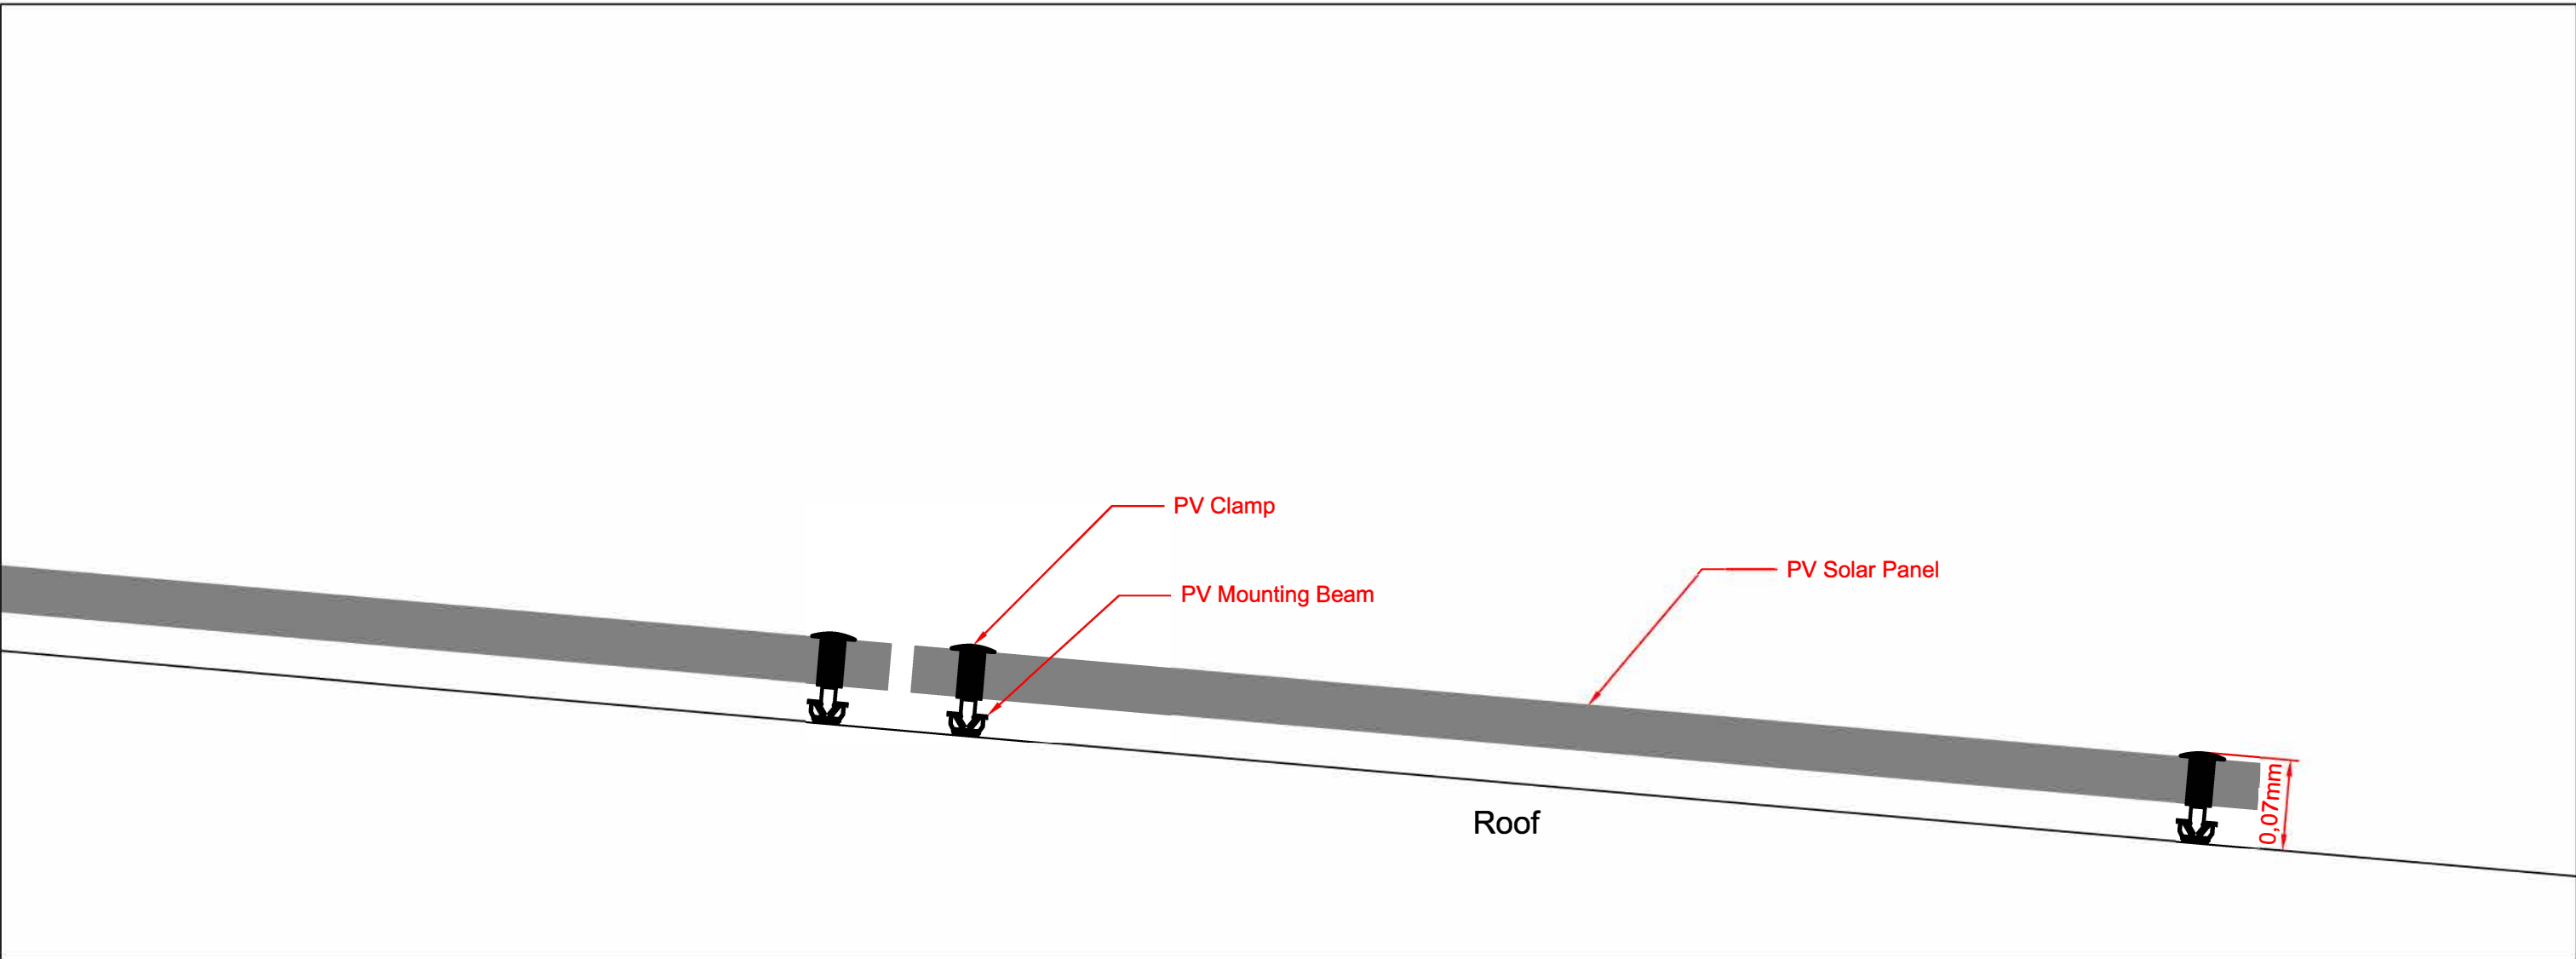

				Date		
				29	11	22
Title		Client		Project Address		
PV Solar Panel Elevations Layout		Naylor Specialist Plastics		Naylor Specialist Plastics - Manufacturer Valley Road Wombwell Barnsley S73 0BS		
Drawing No:	REV	Project Ref	Author	Scale	Page	
3871-ED	1	3871	P.J.R.	1:5	1 of 1	