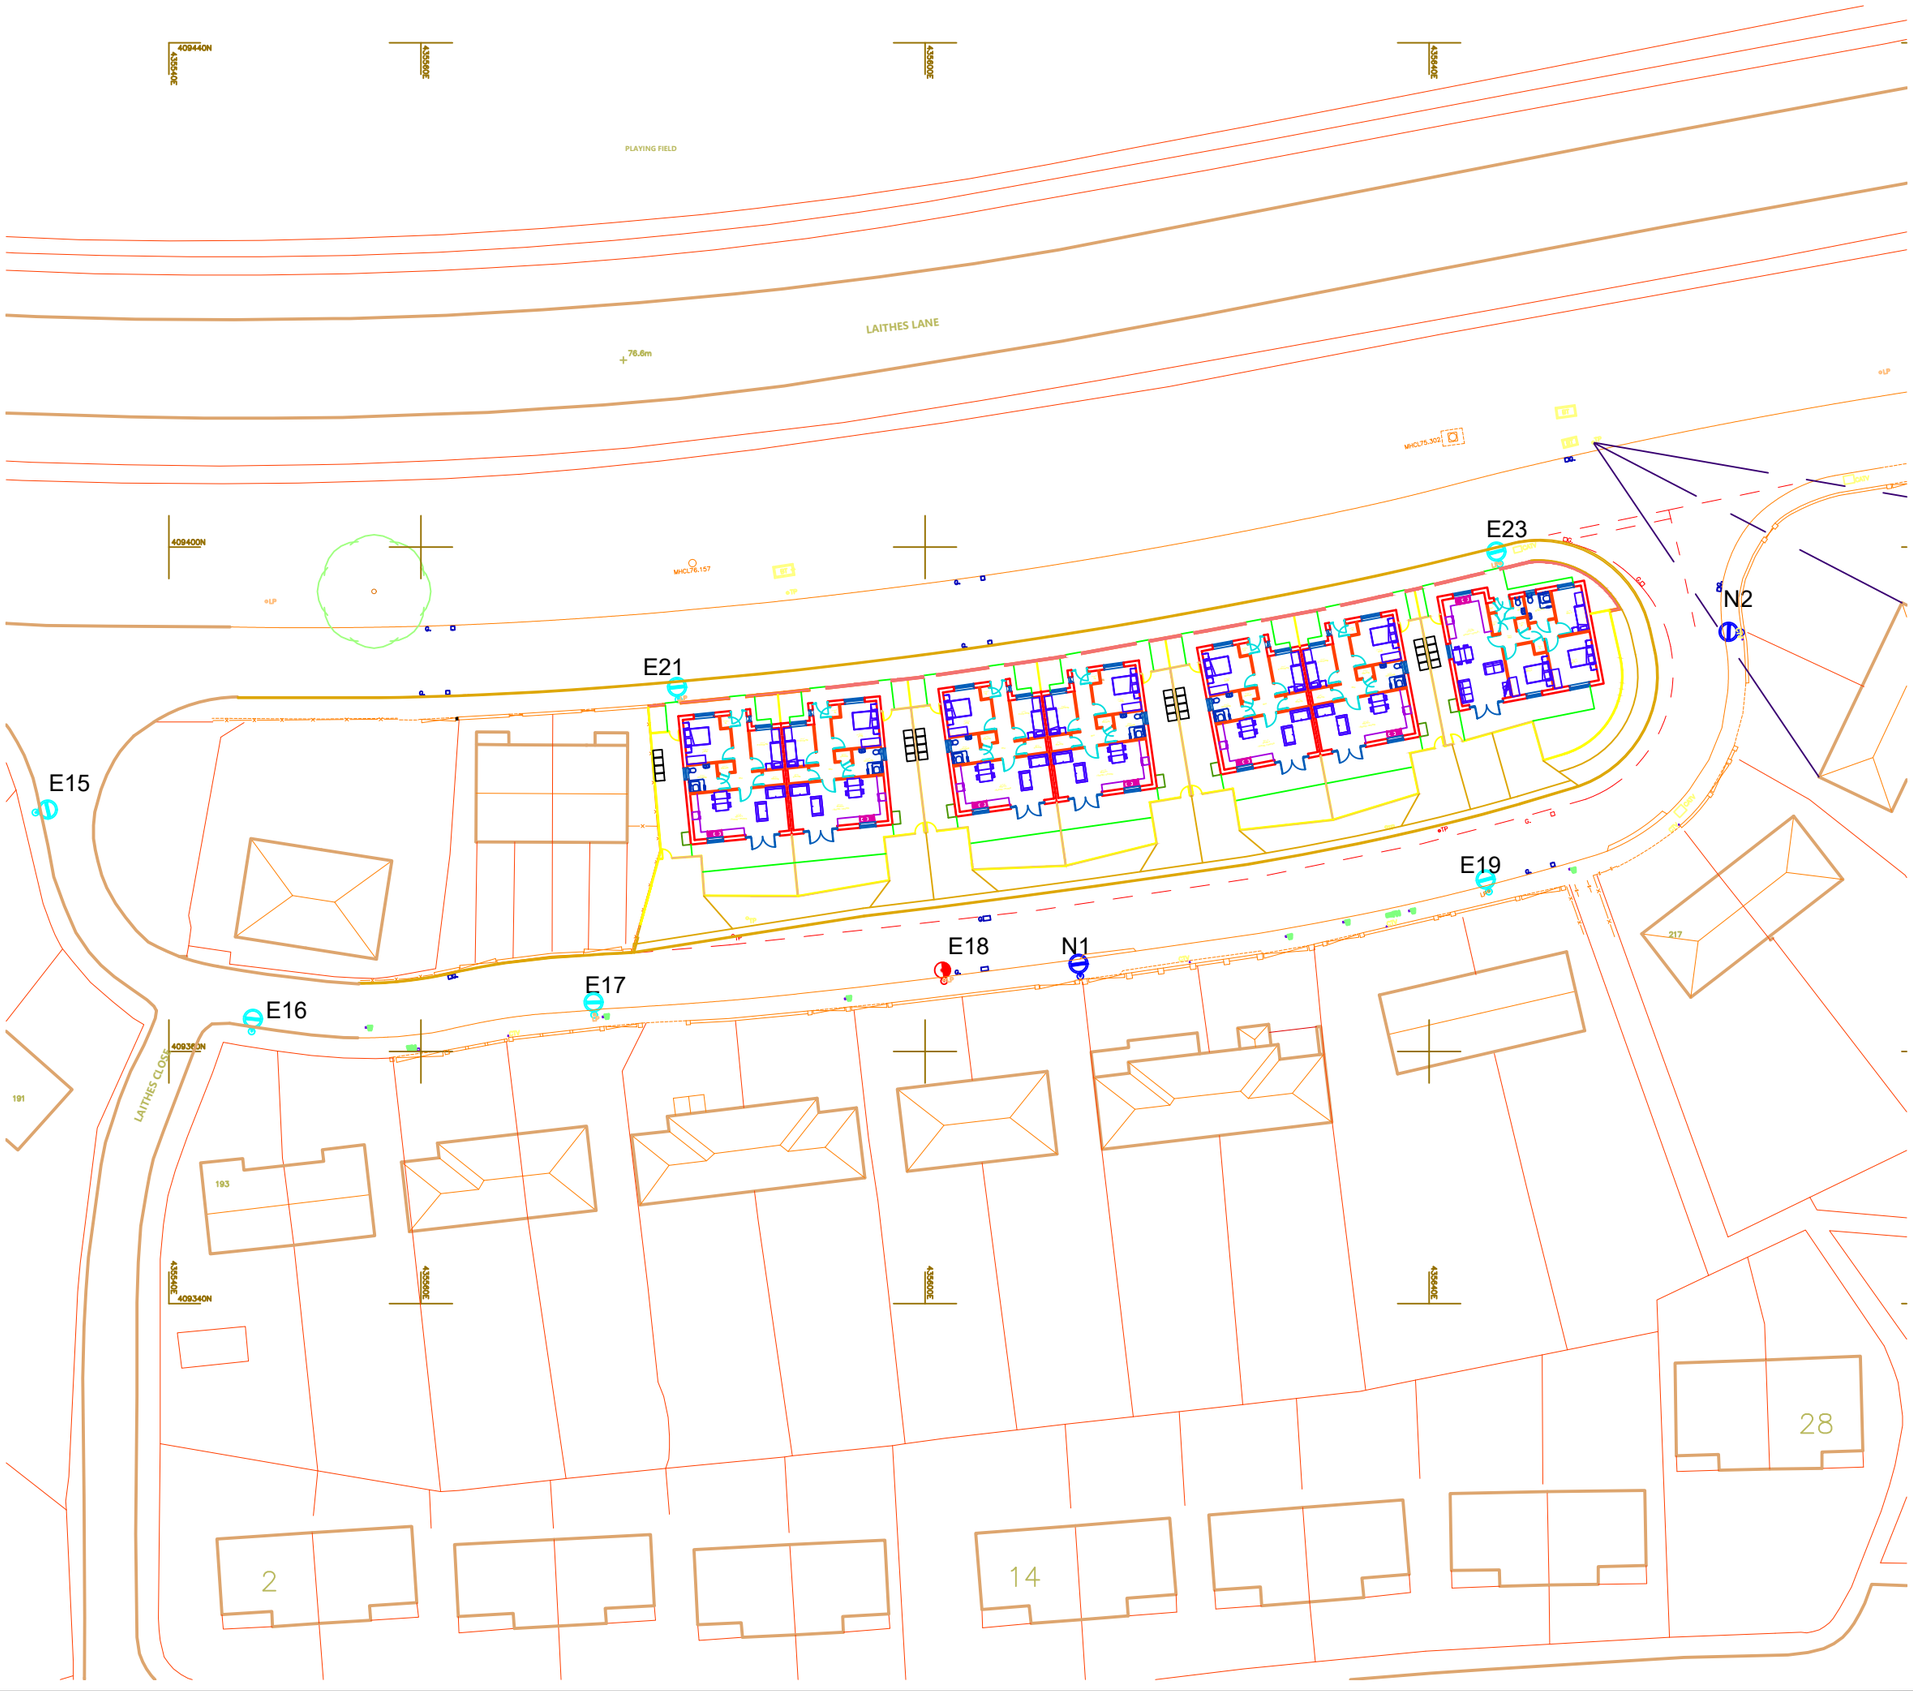


N'x New 6 metre steel column fitted with AriaLed 40 lantern and 10m cable.

E'x Disconnect existing 5 metre concrete and remove to Council tip. Return Lantern to council stores

E'x Existing Lantern to remain.

Rev	By	Revision Details	Date

BARNSLEY
Metropolitan Borough Council

Project

Laithes Close
S278 Works

Title

StreetLighting Proposals

Scale	Drawn	Checked	Date
1:200	SGA		22/2/22

A3	Drawing No.	Rev
	SL20-76_1300_1	