




Image of Heras fencing

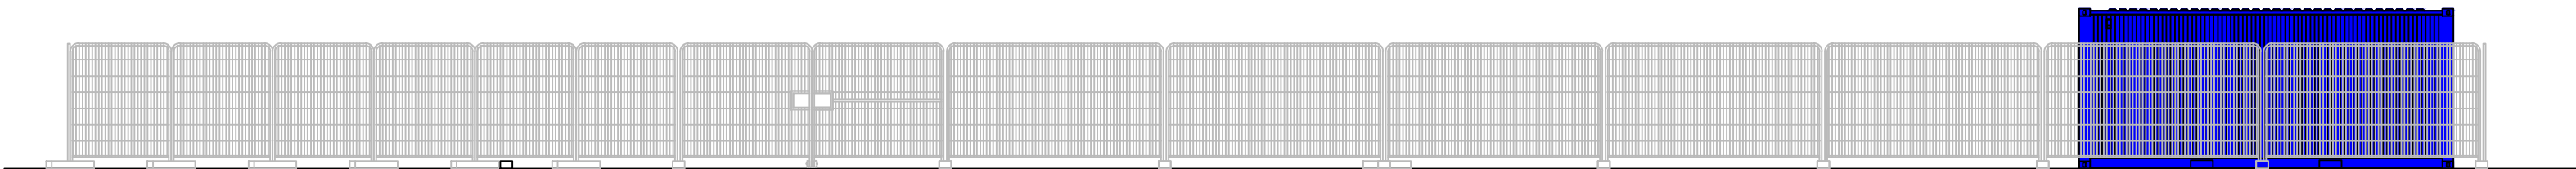


Proposed Elevation A

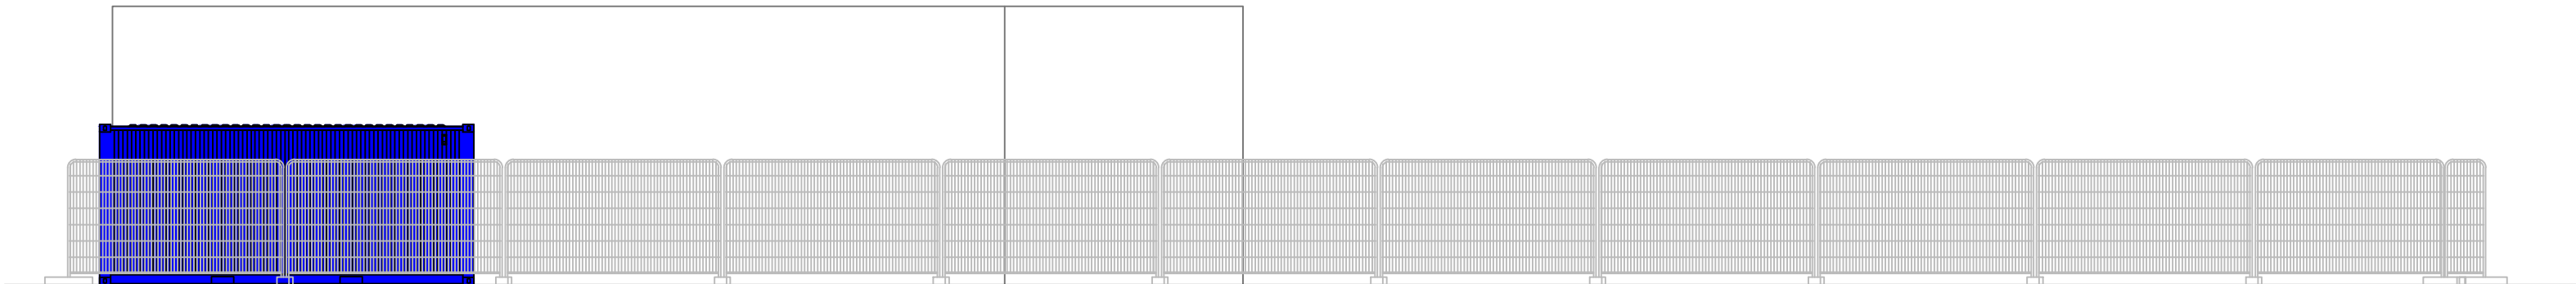


Proposed Elevation B

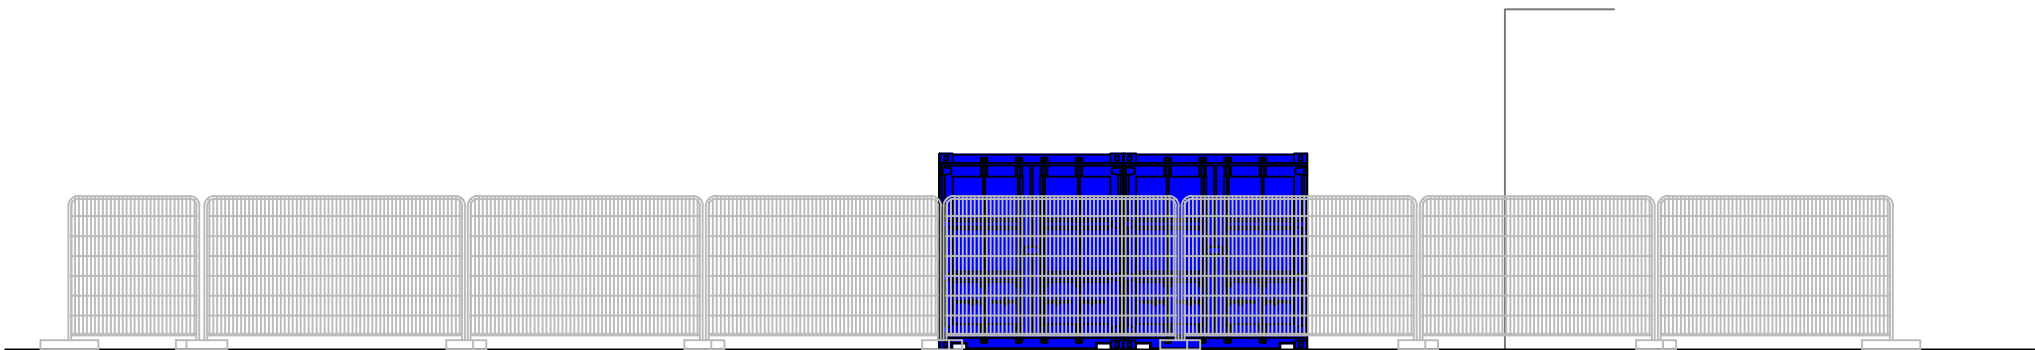

Proposed Elevation C

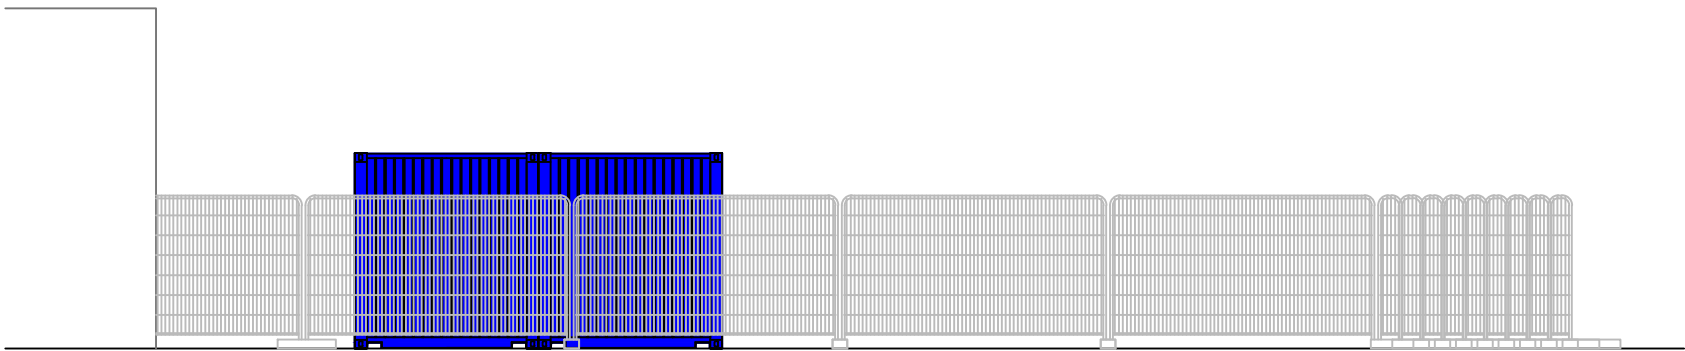

Proposed Elevation D

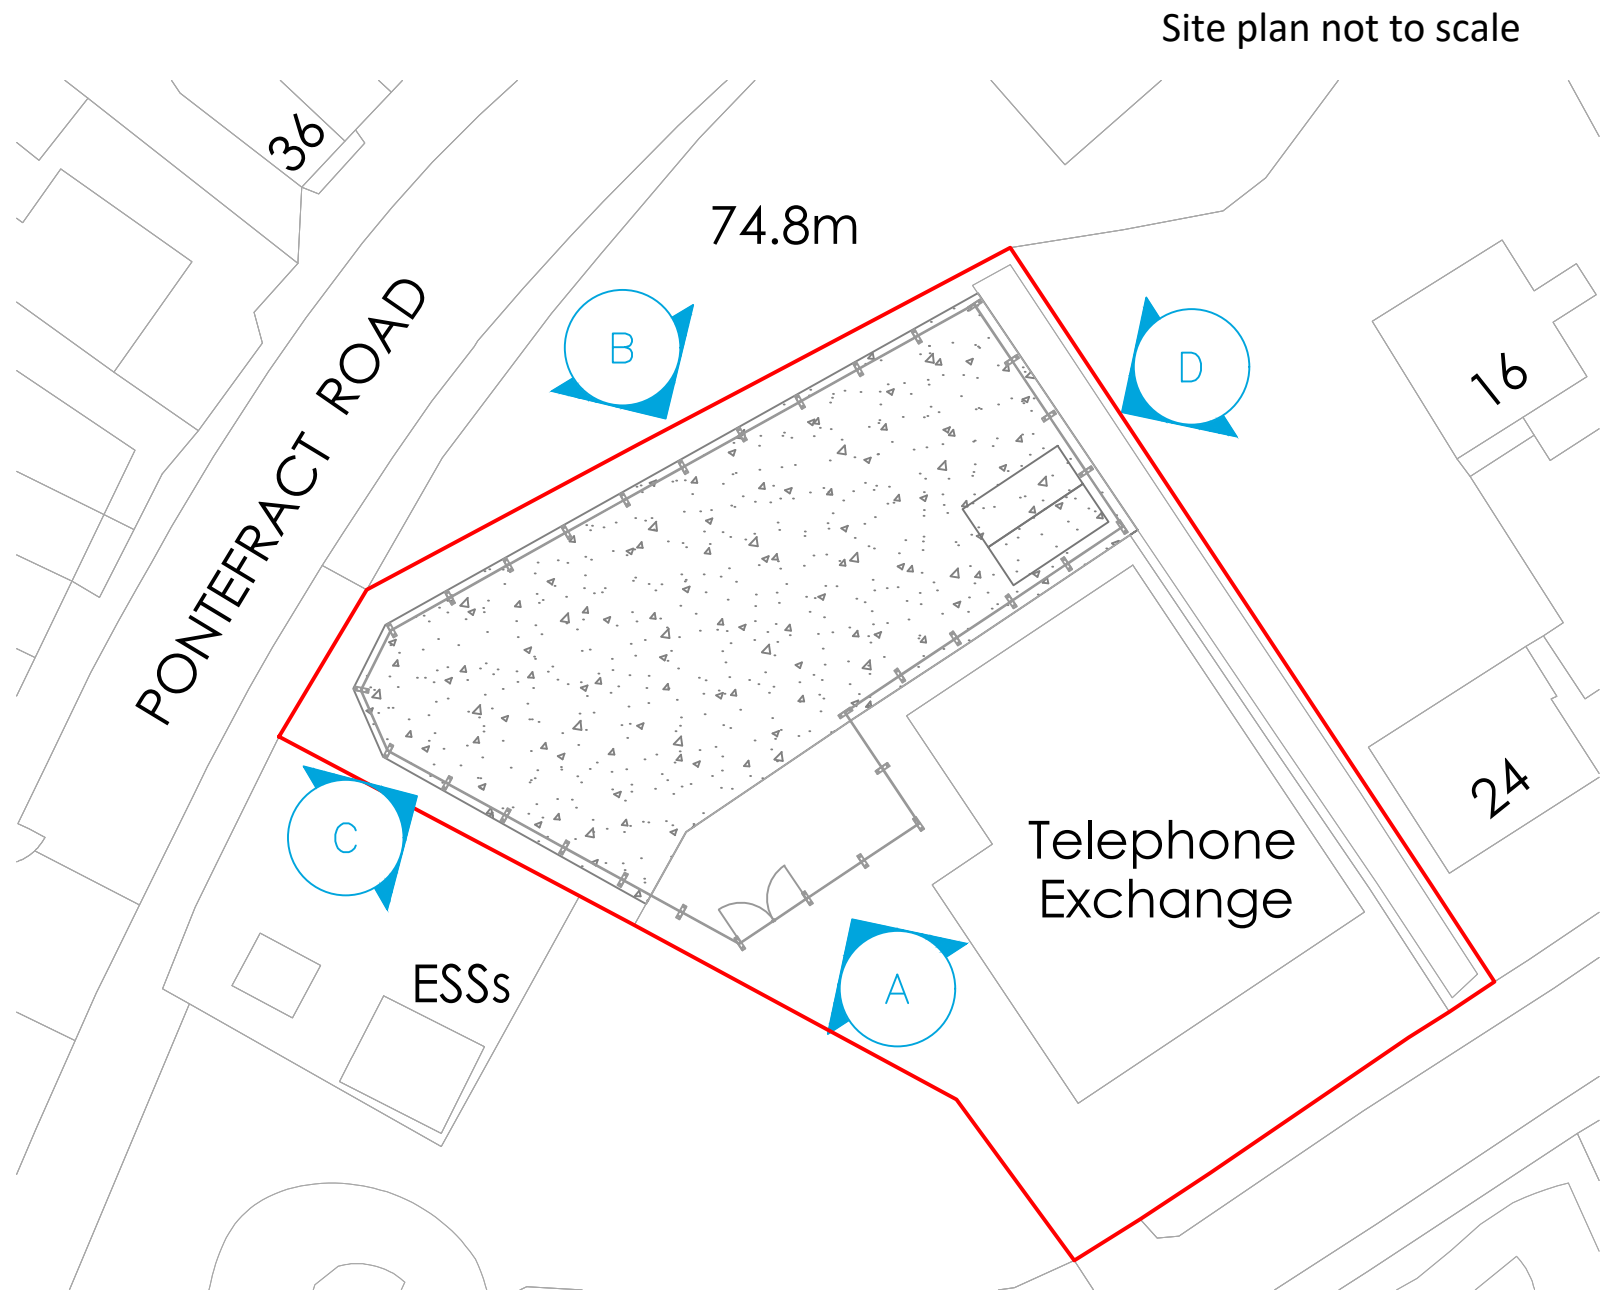

PROJECT:	Openreach Civils Depot - K1085784	CLIENT:	Cudworth TE
SITE:	Cudworth TE		Hazeldene Road
TITLE:	006 - Proposed elevations		Shafton, Barnsley
SCALE:	1:100 @ A2		South Yorkshire
DRAWN BY:	BP	CHECKED BY:	GS
			S72 8QR
			BT
			This drawing has been produced using a DWG purchased from RequestAPlan. Dimensions to be confirmed on site. The copyright of this drawing is the property of CBRE, without whose written consent, it may not be used, published or reproduced in any form.
			CBRE