



1

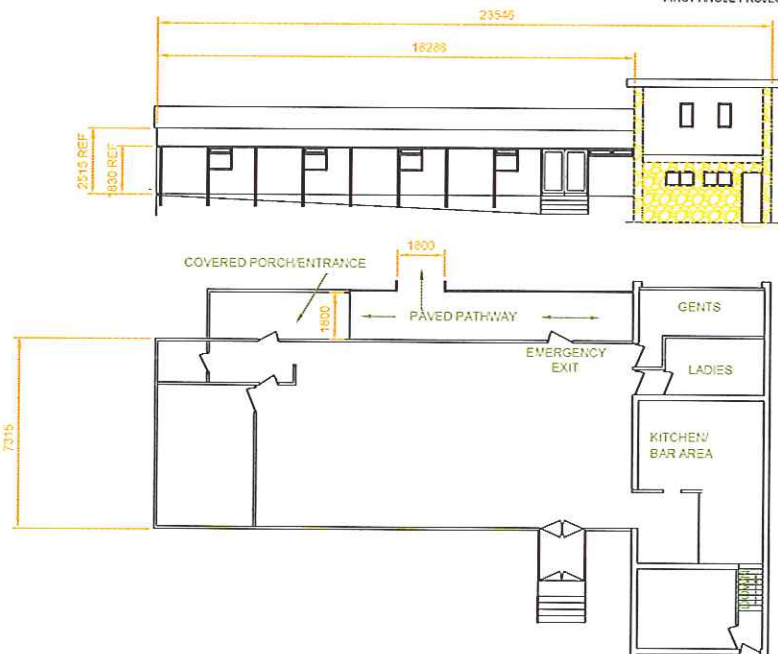


2

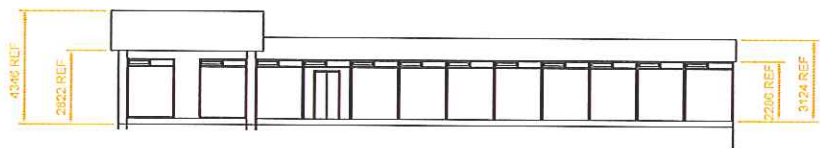


EXISTING PLAN OF BUILDING (SCALE 1:500)

3

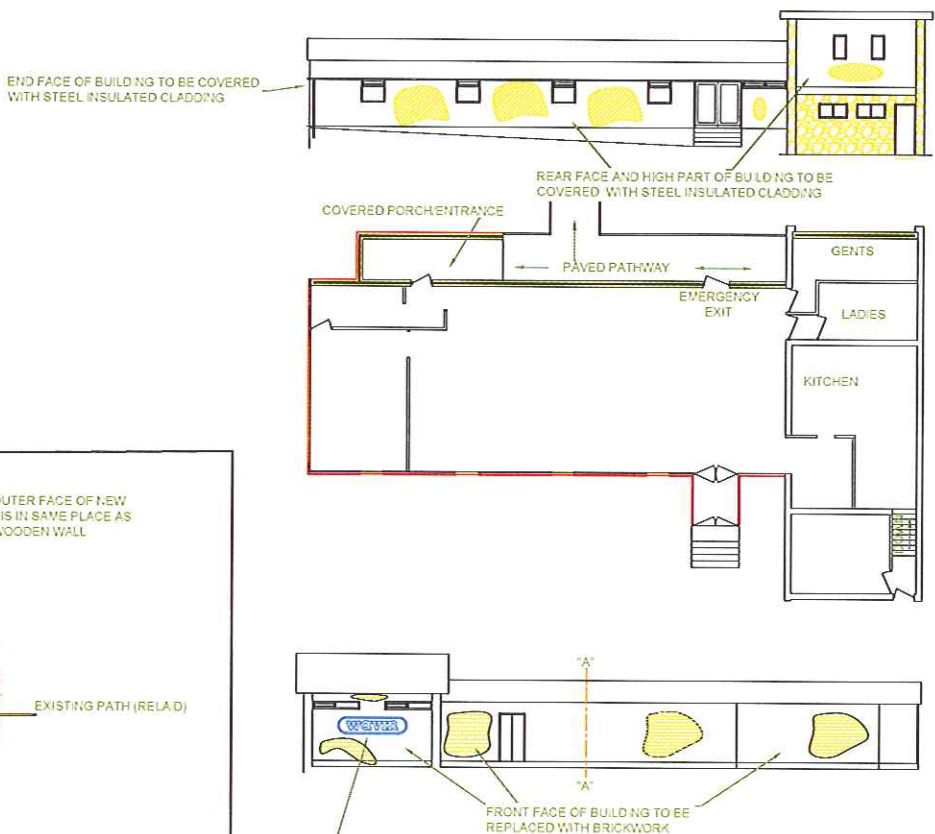


PROPOSED PLAN OF BUILDING (SCALE 1:500)

4

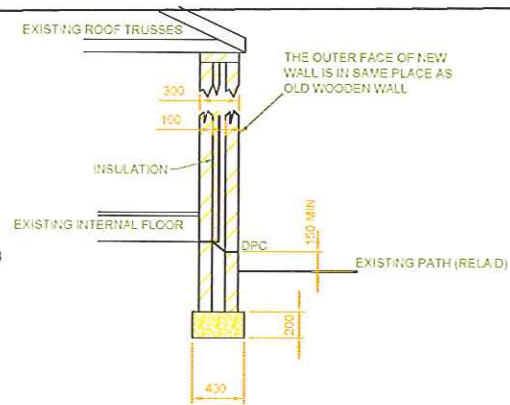

SECTION "A"-A SHOWING NEW CAVITY WALL REPLACING OLD WOODEN EXTERNAL WALL (SCALE 1:20)

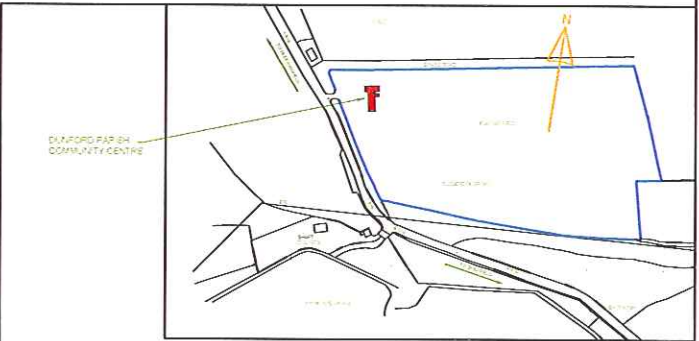

LOCATION PLAN OF COMMUNITY CENTRE TO BE MODIFIED (THE BUILDING IS SHADED IN RED AND THE AREA BELONGING TO THE CENTRE IS SHOWN IN BLUE OUTLINE) (SCALE 1:2500)

REVISION

Copyright and Confidentiality Notice

This drawing is the property of Wavin. Wavin owns the copyright subsisting in this drawing. The contents of this drawing are confidential to Wavin. Each article depicted herein is subject to design right protection. In accordance with the Copyright, Designs and Patents Act, 1988, neither the drawing, nor any article depicted herein, may be copied (in whole or in part) without the prior written consent of Wavin. This drawing may not be used or disclosed to third parties without the prior written consent of Wavin. Any copies of this drawing made with prior written consent of Wavin must include this statement on the legend. © Wavin 2014. Any articles made to this drawing with the prior written consent of Wavin must carry the legend: "Wavin Design Right 2014"

TOLERANCES AS BELOW EXCEPT AS SHOWN:
UNLIMITED MACHINE DIMENSIONS ± 0.15
SURFACE FINISH ✓ EXCEPT AS SHOWN
DRAWING OFFICE PRACTICES BS 308
WELDING PRACTICES BS EN 1011 P11.5.2
SCREW THREADS SEE BS 3645 P11.5.2



PROCESS & ENGINEERING
DEPARTMENT

TITLE
DUNFORD PARISH COMMUNITY CENTRE
LAYOUT SHOWING PROPOSED
MODIFICATIONS TO EXTERIOR WALLS

ITEM	DESCRIPTION	QTY	PART No	MATERIAL / REMARKS
DRAWN	D CROSSLAND	DATE	12-09-14	
CHECKED	XXX	APPROVED	XXX	
SCALE AT A0	AS STATED	FACTORY	SECTION	SUB SECTION
DRG No.	G 00-06-026			