

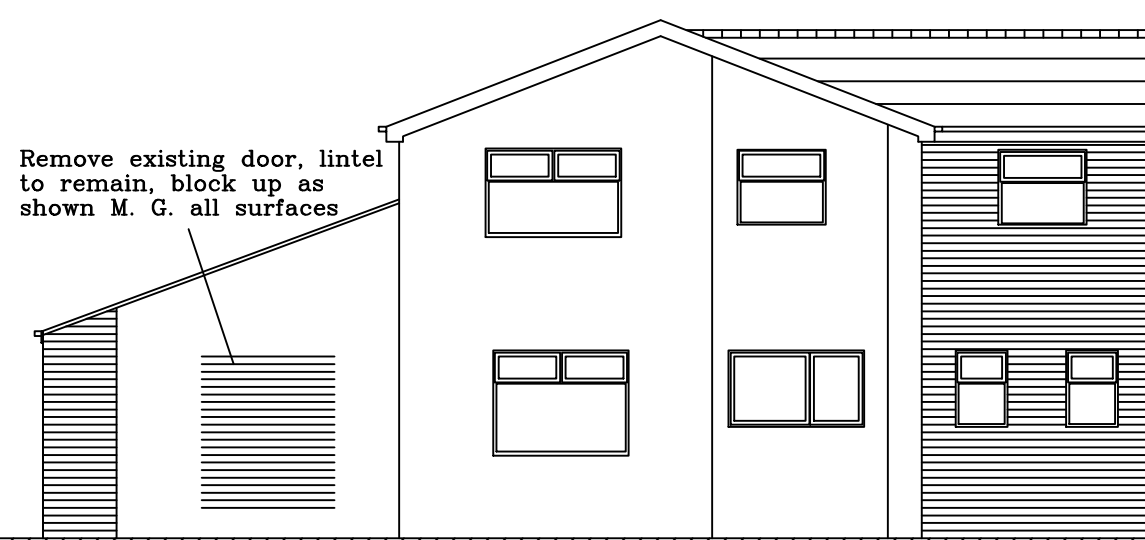
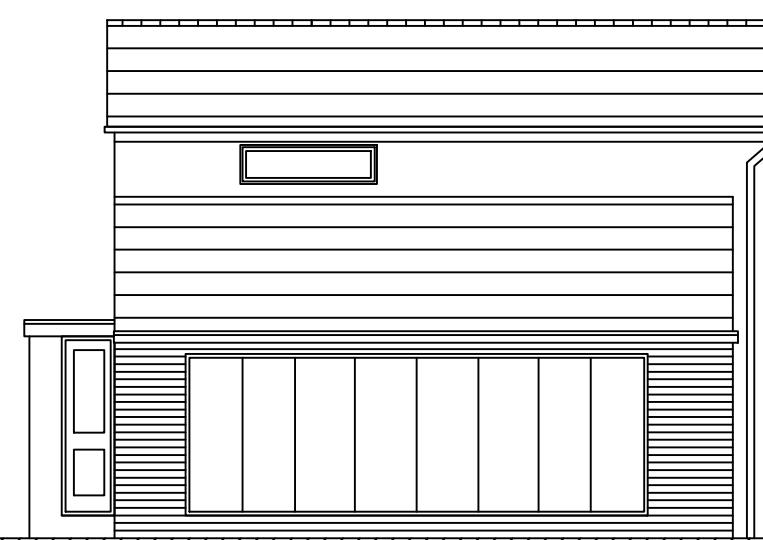
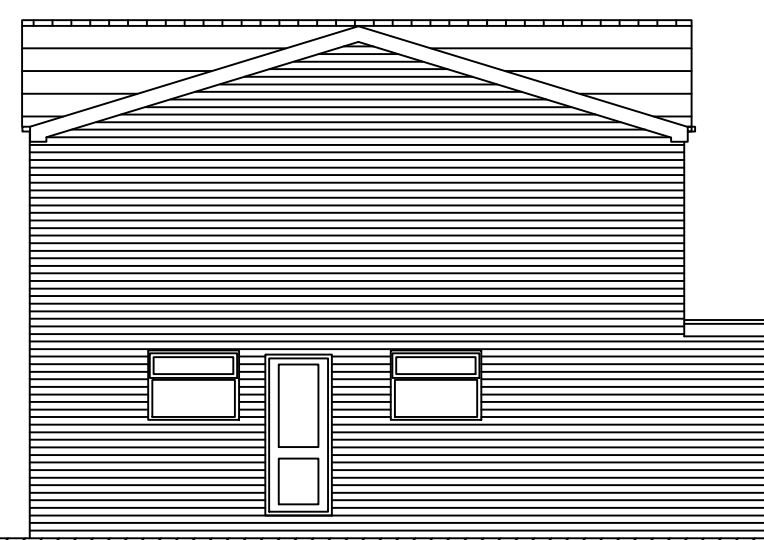
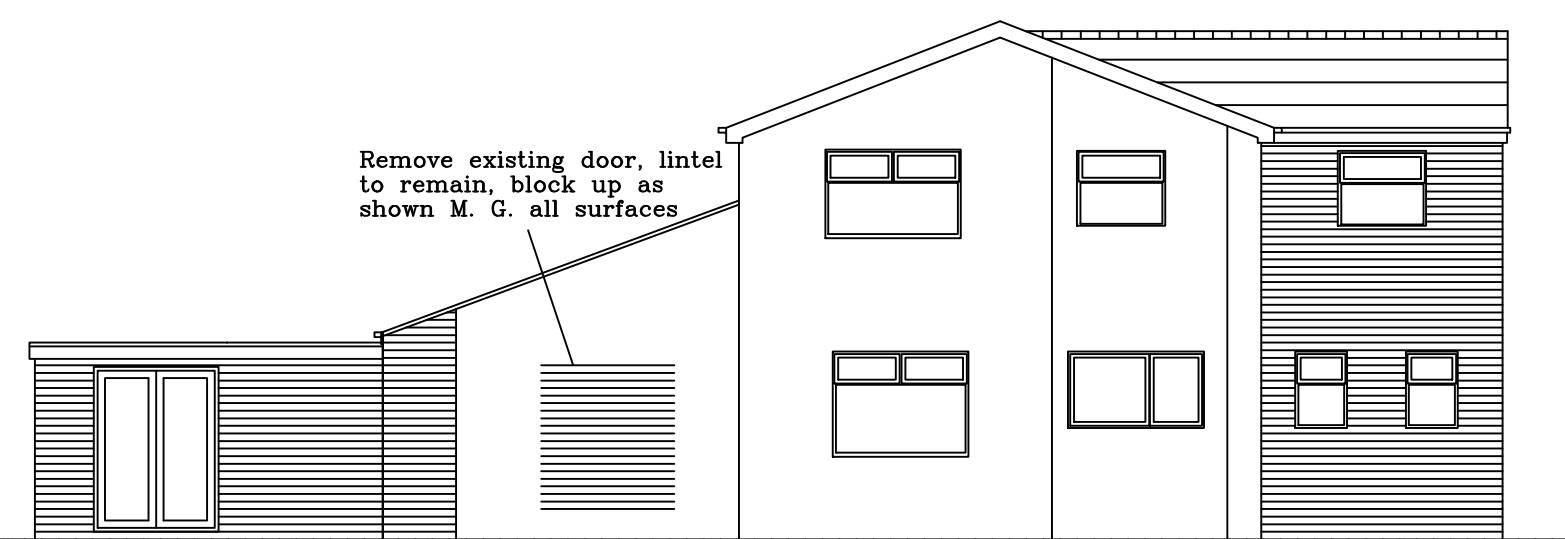
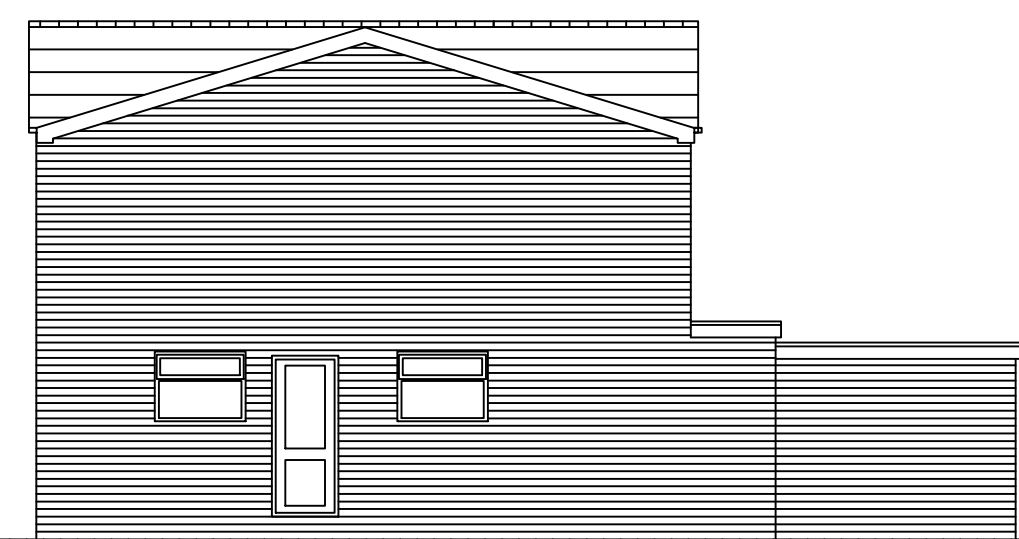
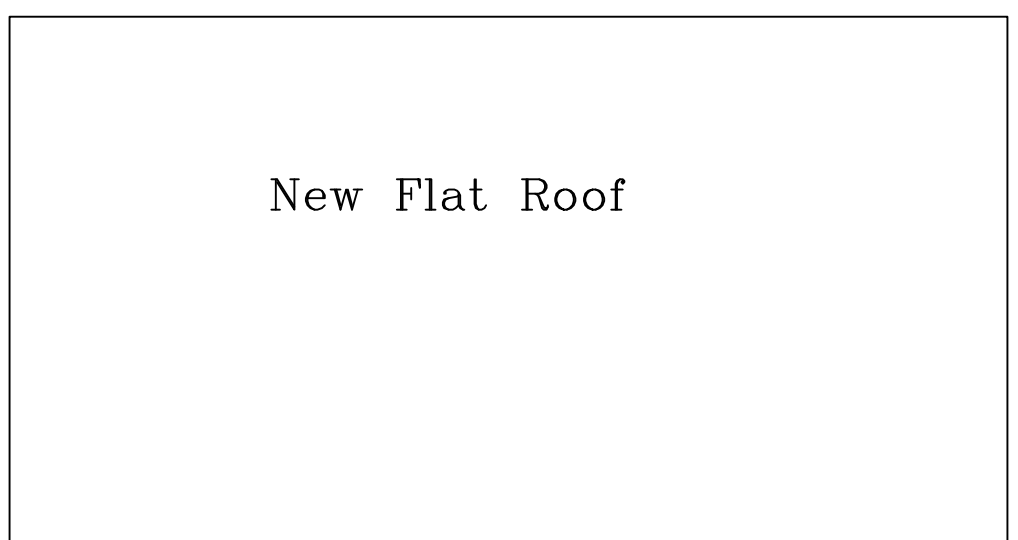
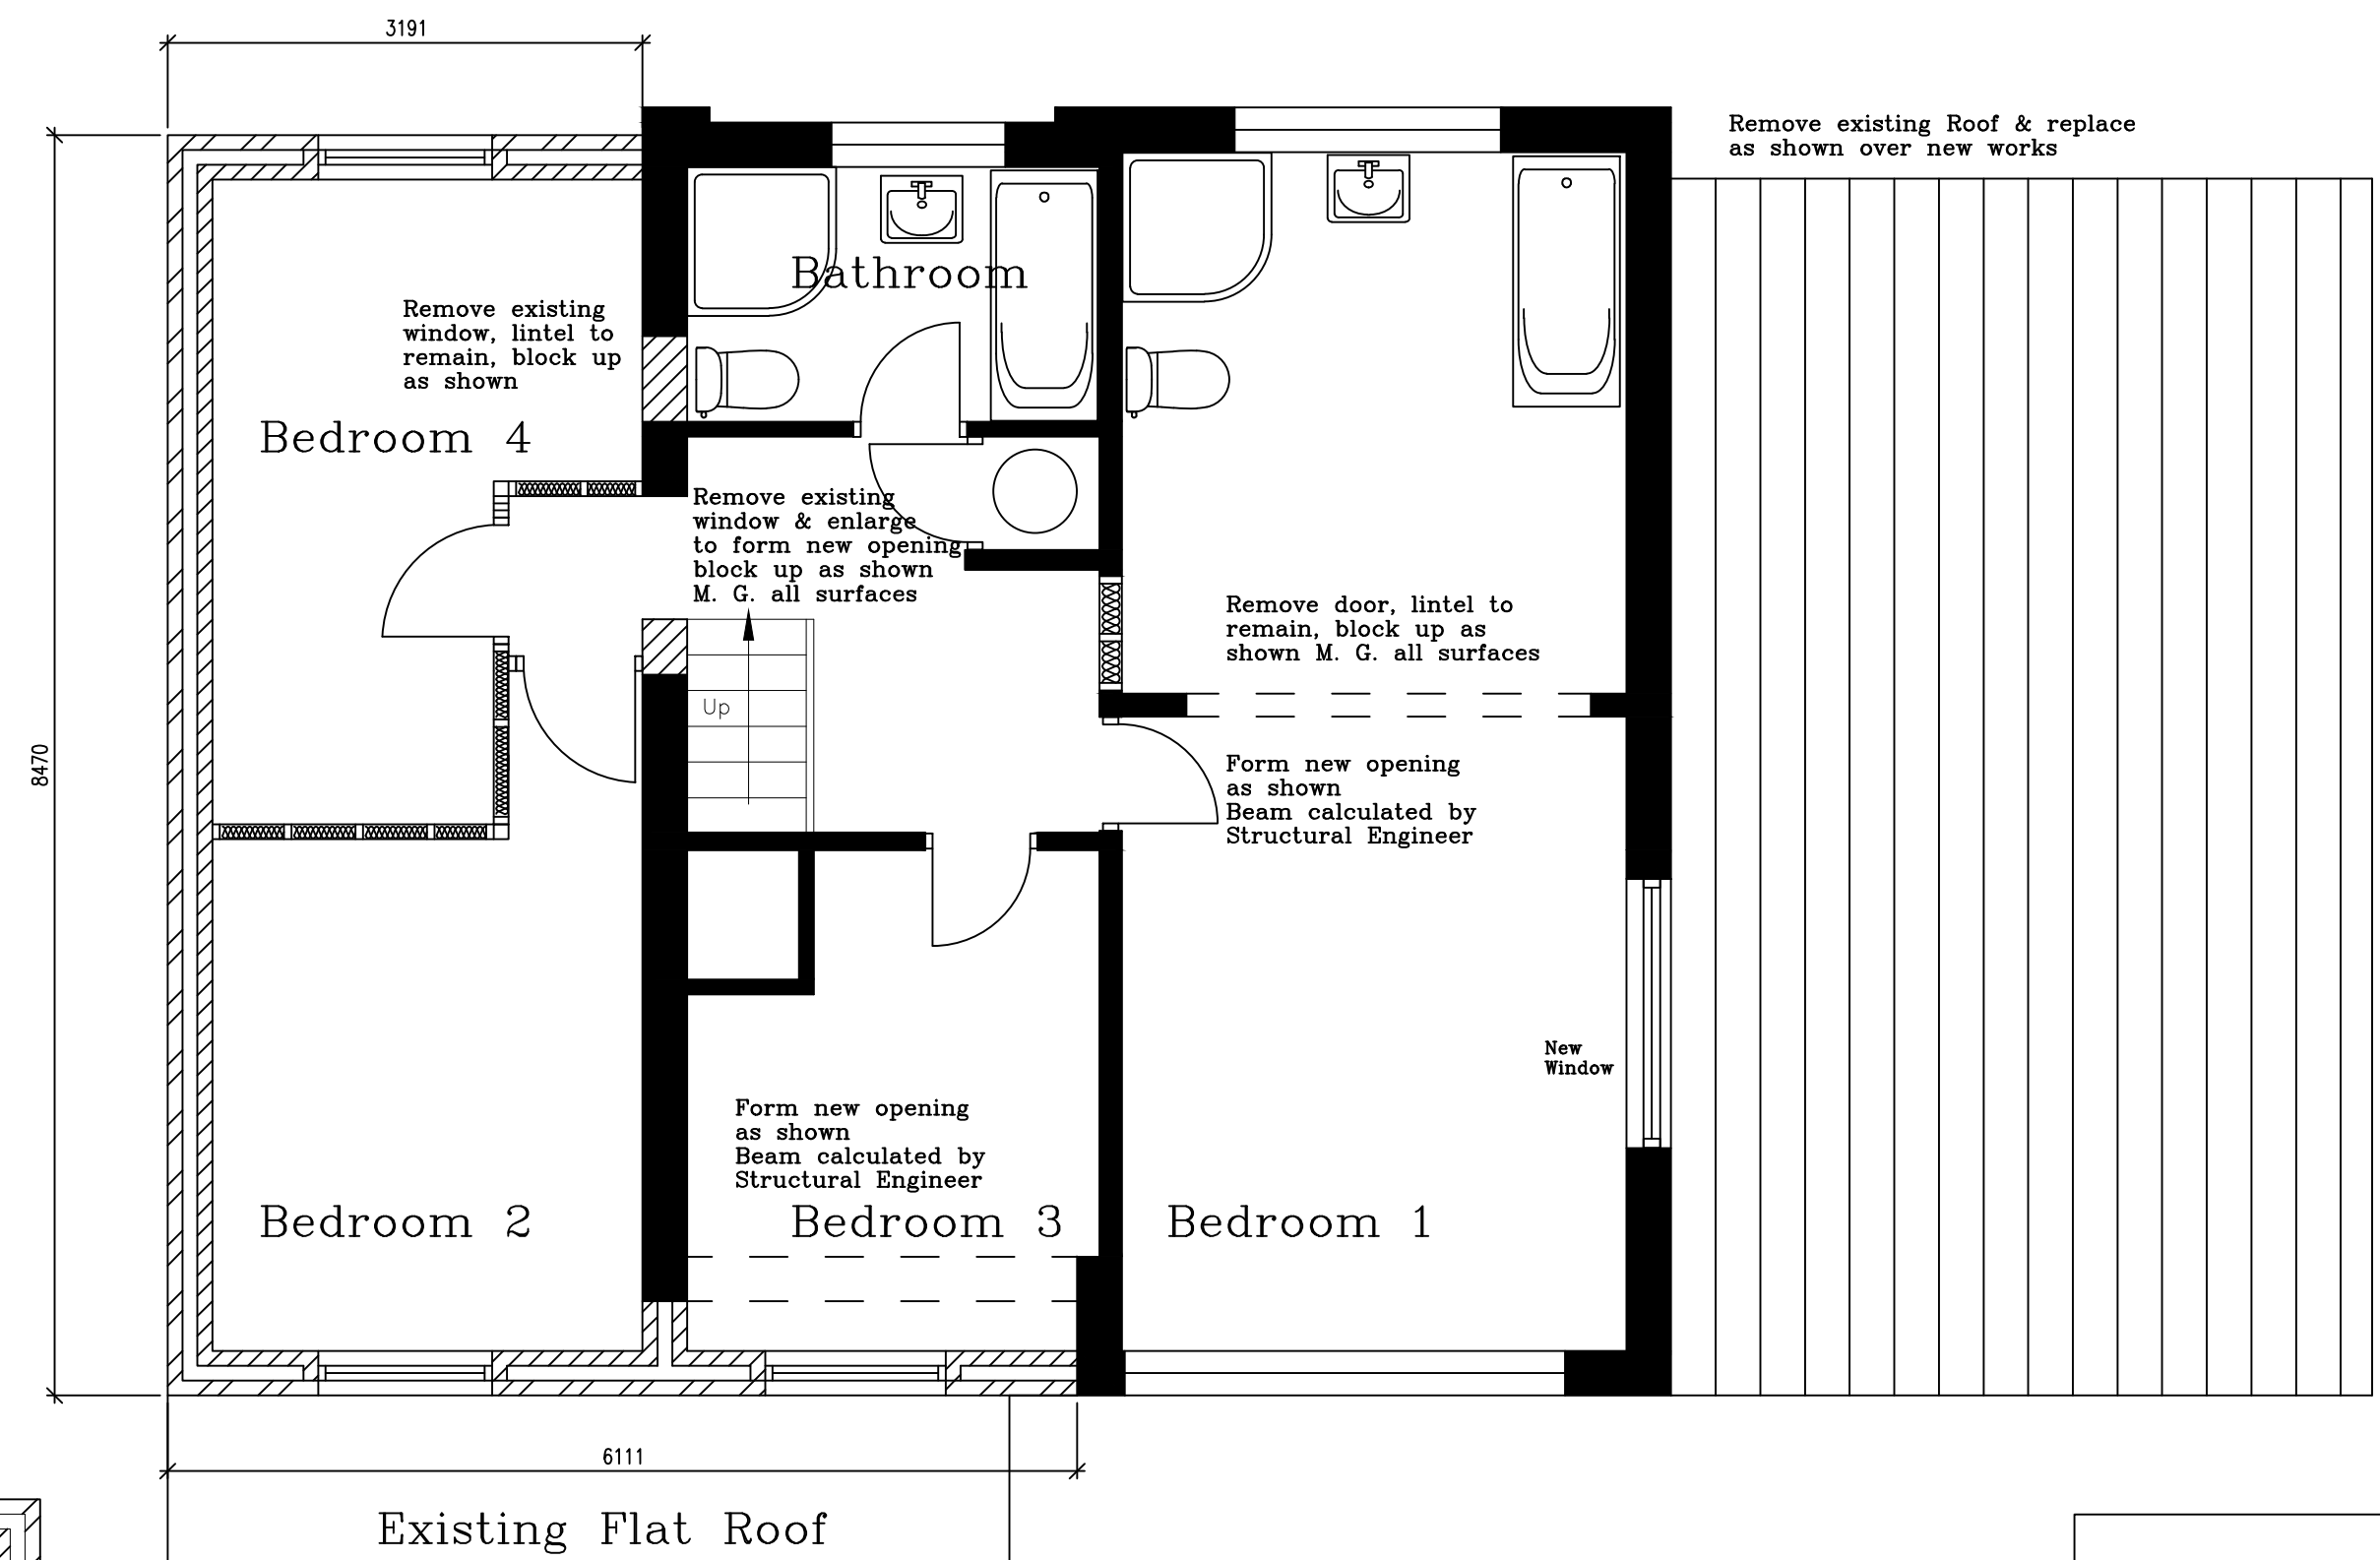


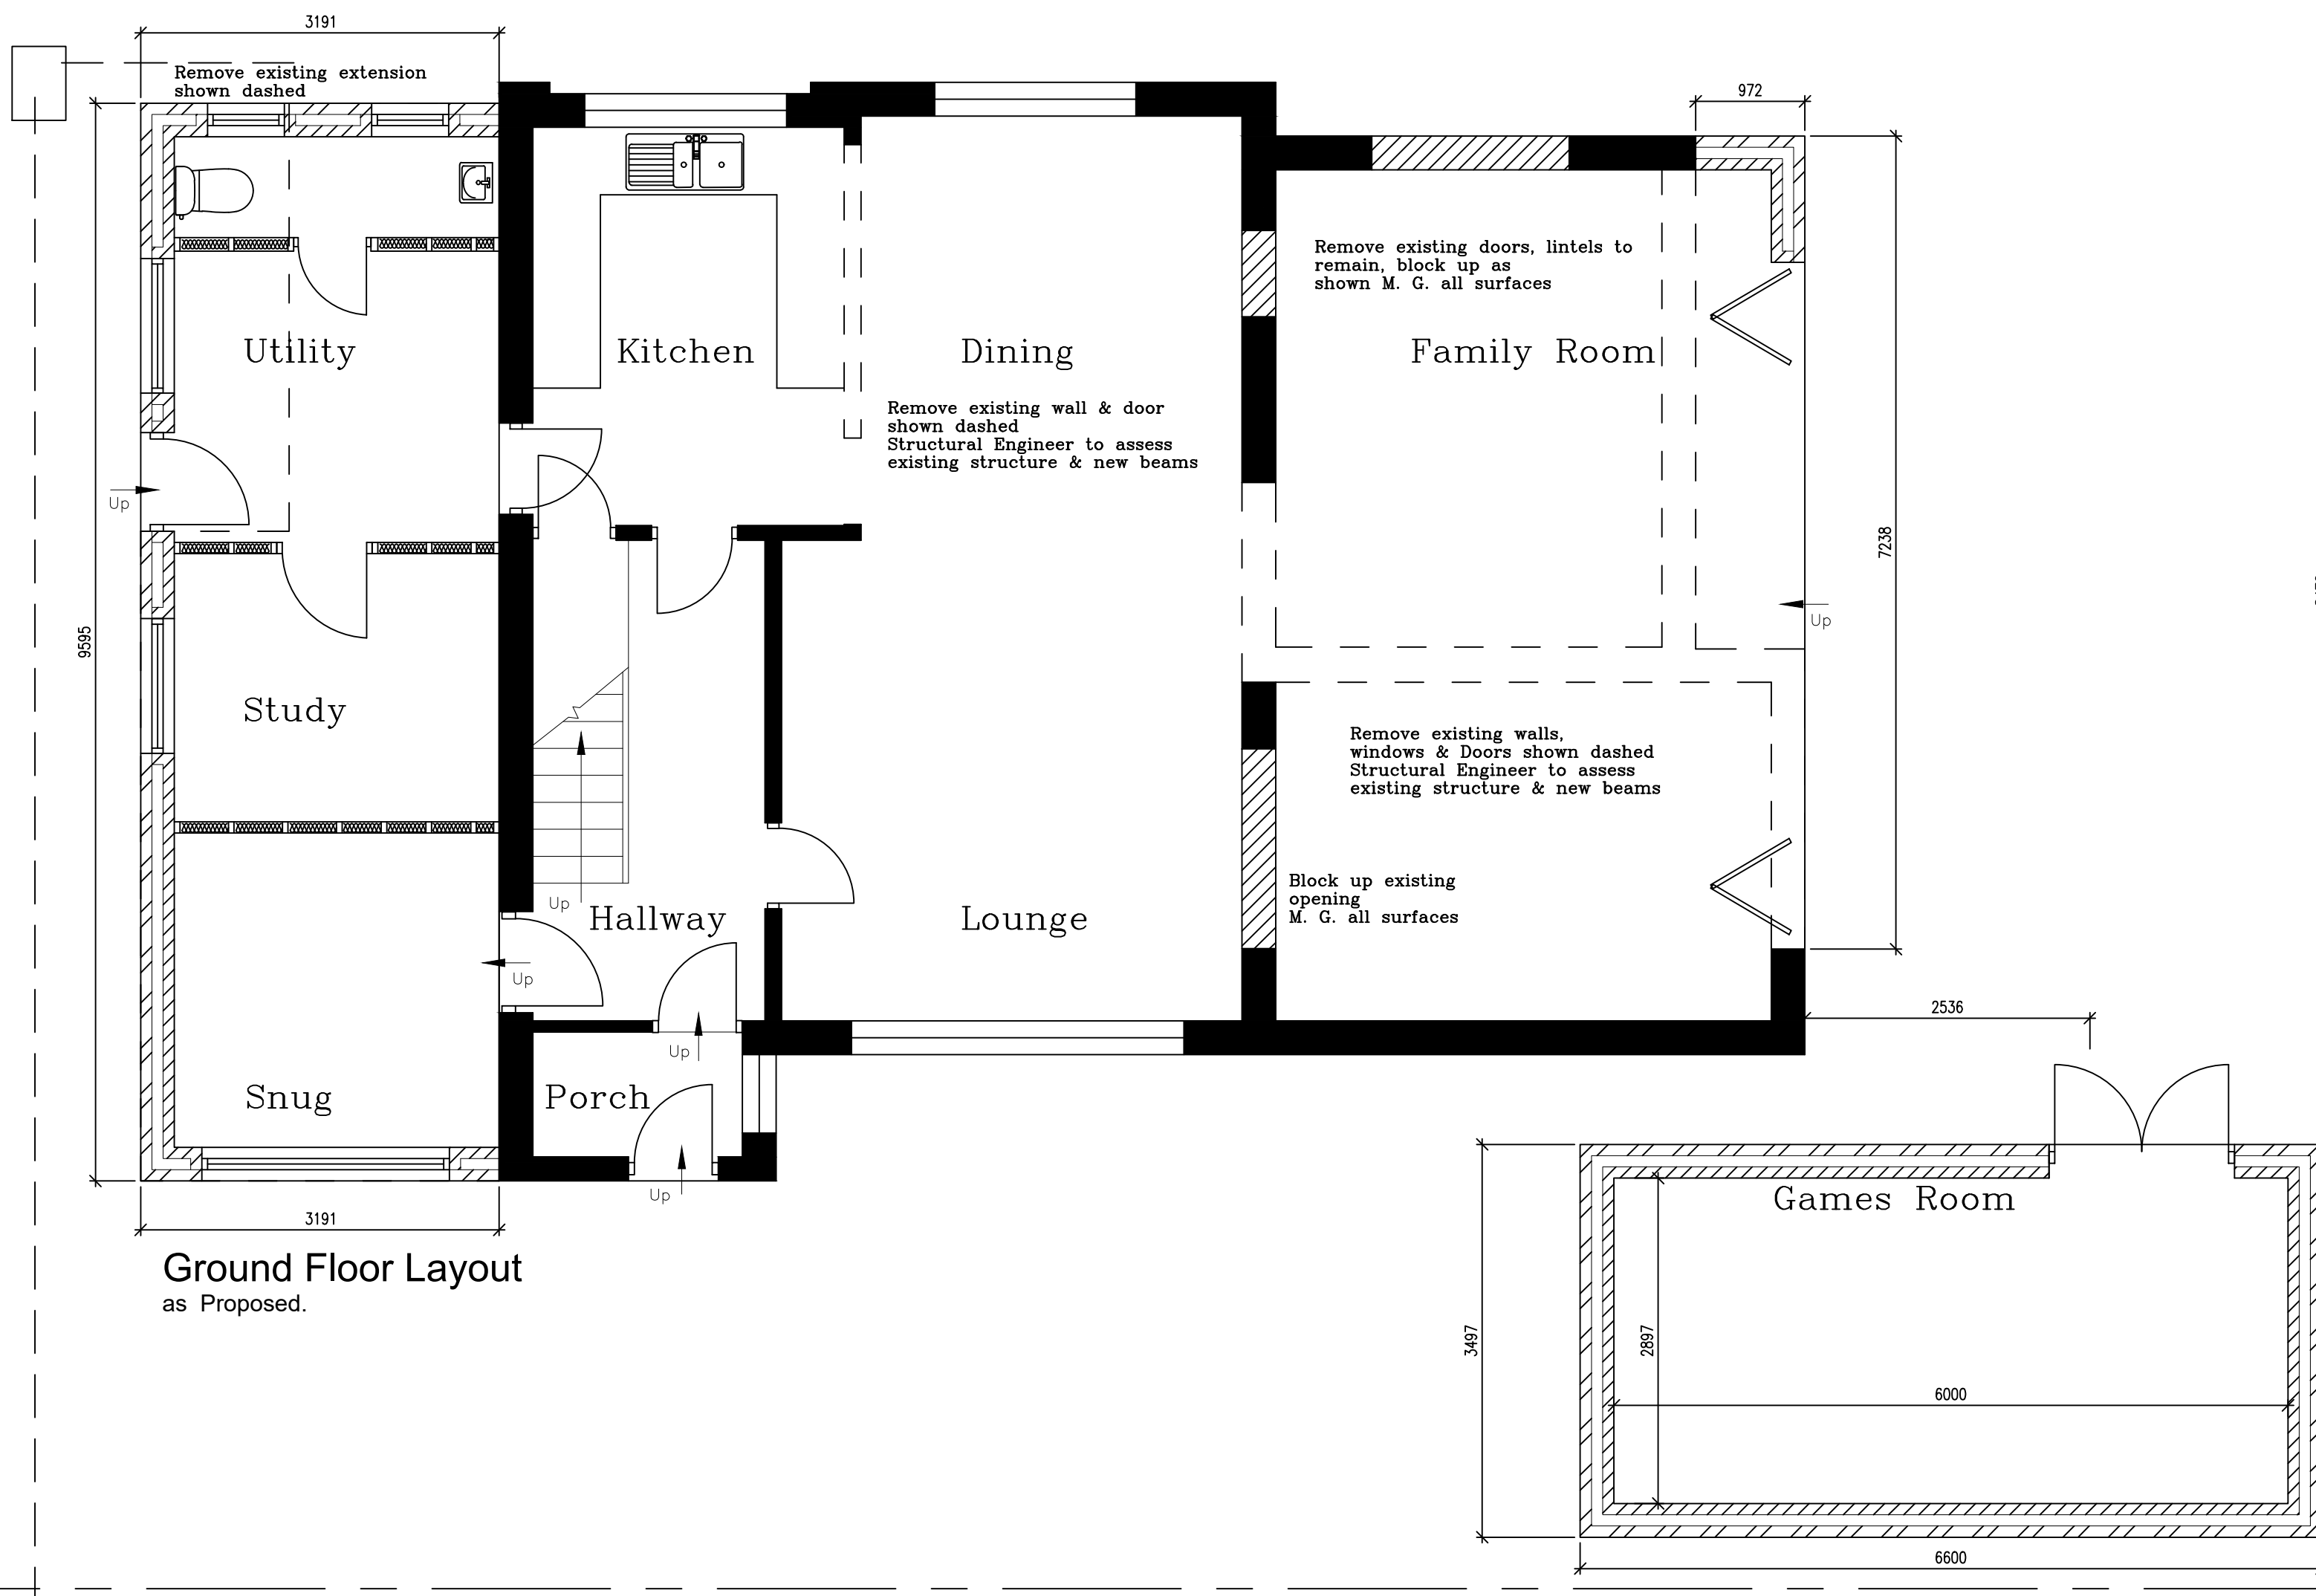

# FOR PLANNING PURPOSES ONLY NOT TO BE USED FOR CONSTRUCTION

| REVISION | DATE | DESCRIPTION |
|----------|------|-------------|
|          |      |             |

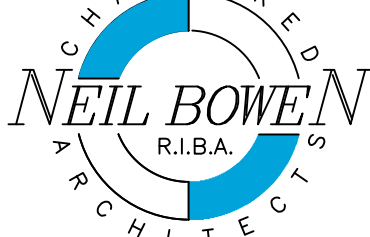

Unit 2, The Office Campus,  
Paragon business Park  
Red Hall Court  
Wakefield WF1 2UY  
Email: [neil@neilbowenarchitects.co.uk](mailto:neil@neilbowenarchitects.co.uk)  
Phone: 01924 380873

Date 25/08/2022

Project

Proposed Single Storey Extension & 2 Storey  
Extension to Sides at 1 Haigh Croft, Royston  
S71 4SF for Mr & Mrs D Rhodes

Drawing

Proposed Plans & Elevations

A1

|      |               |
|------|---------------|
| 2408 | Scale         |
| R    | 1:50<br>1:100 |

Drg No

2