


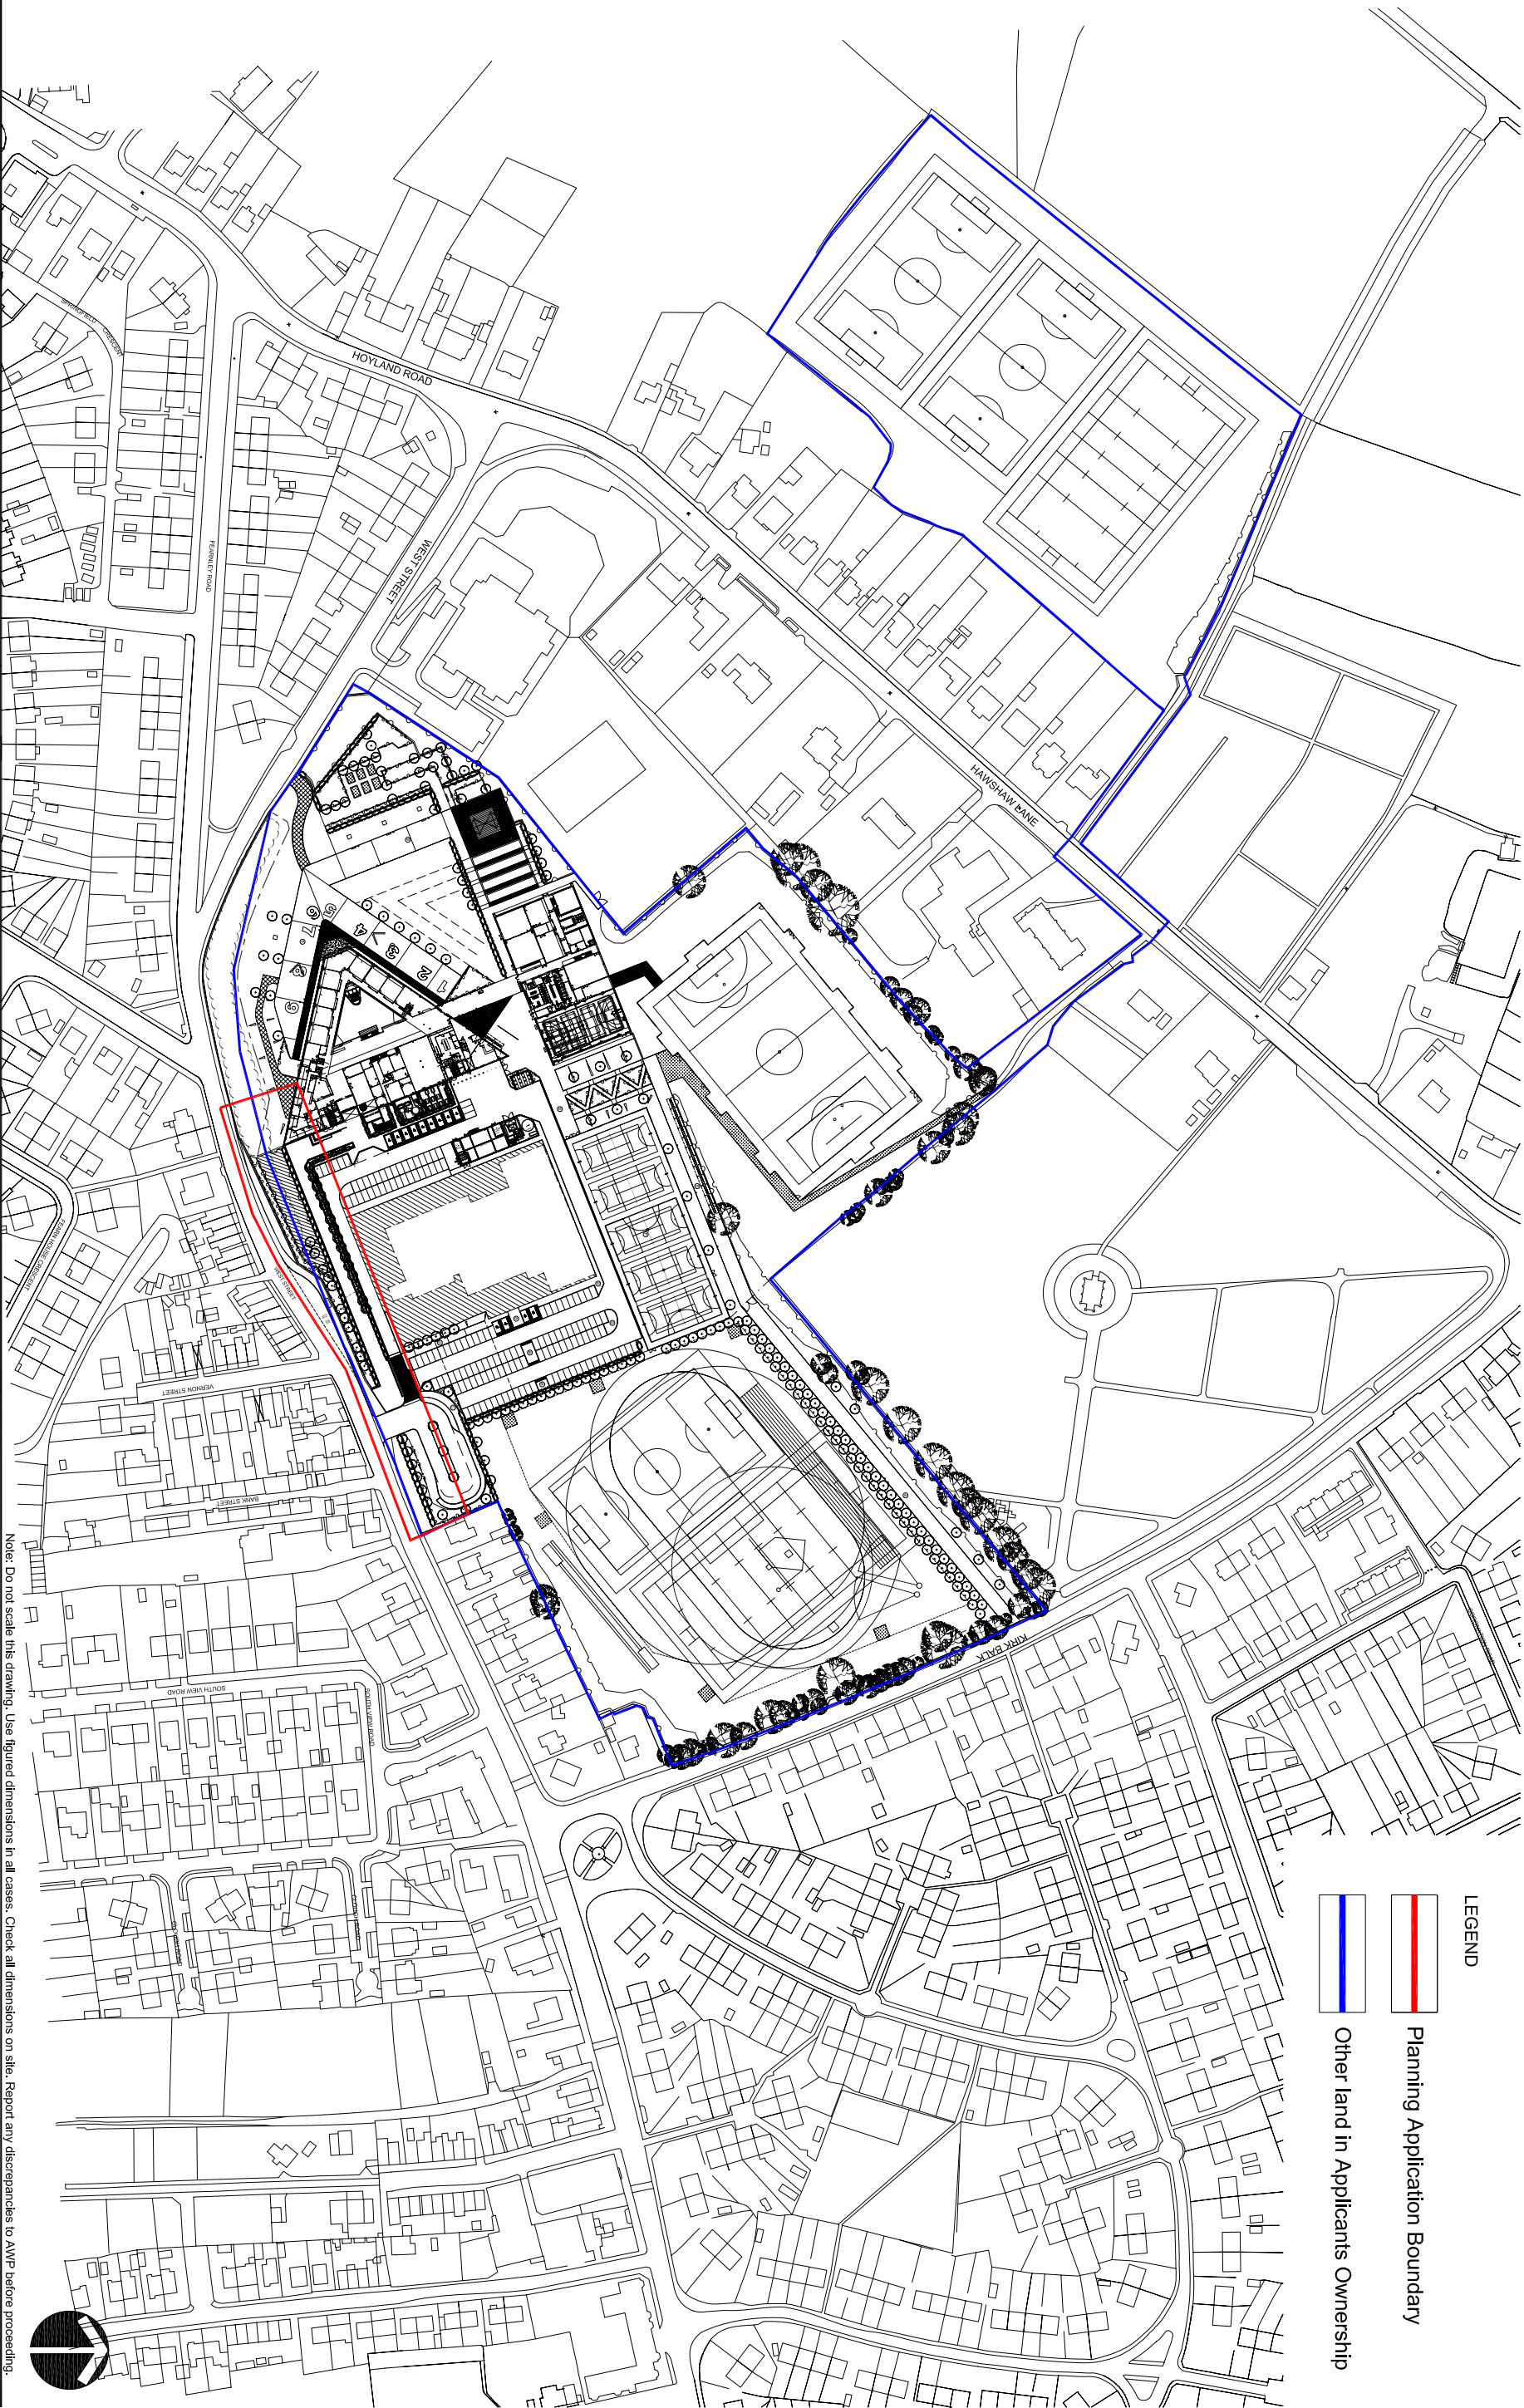

LEGEND

Planning Application Boundary

Other land in Applicants Ownership

Note: Do not scale this drawing. Use figured dimensions in all cases. Check all dimensions on site. Report any discrepancies to AWP before proceeding.

REV. PO1	DESCRIPTION. Preliminary issue for planning	DATE. 02.07.10				
			awp PROJECT Barnsley BSF - Kirkbalk ALC DRAWING TITLE Location Plan DRAWING No. BP4L_KBK_AWP_DR_94_BW_LL_15 P01 1:2500 SCALE (A3) DATE DRAWN CHKD APPD June '10 LS YY DP			
			Anthony Walker and Partners Limited 10 Summerhill Terrace Newcastle upon Tyne NE4 6EB Tel: 0191 233 0188 Fax: 0191 261 1527 Email: info@awpnewcastle.co.uk www.awpenvironment.co.uk			
			This document is copyright and must not be used, amended or reproduced in any form without written consent from Anthony Walker & Partners			