


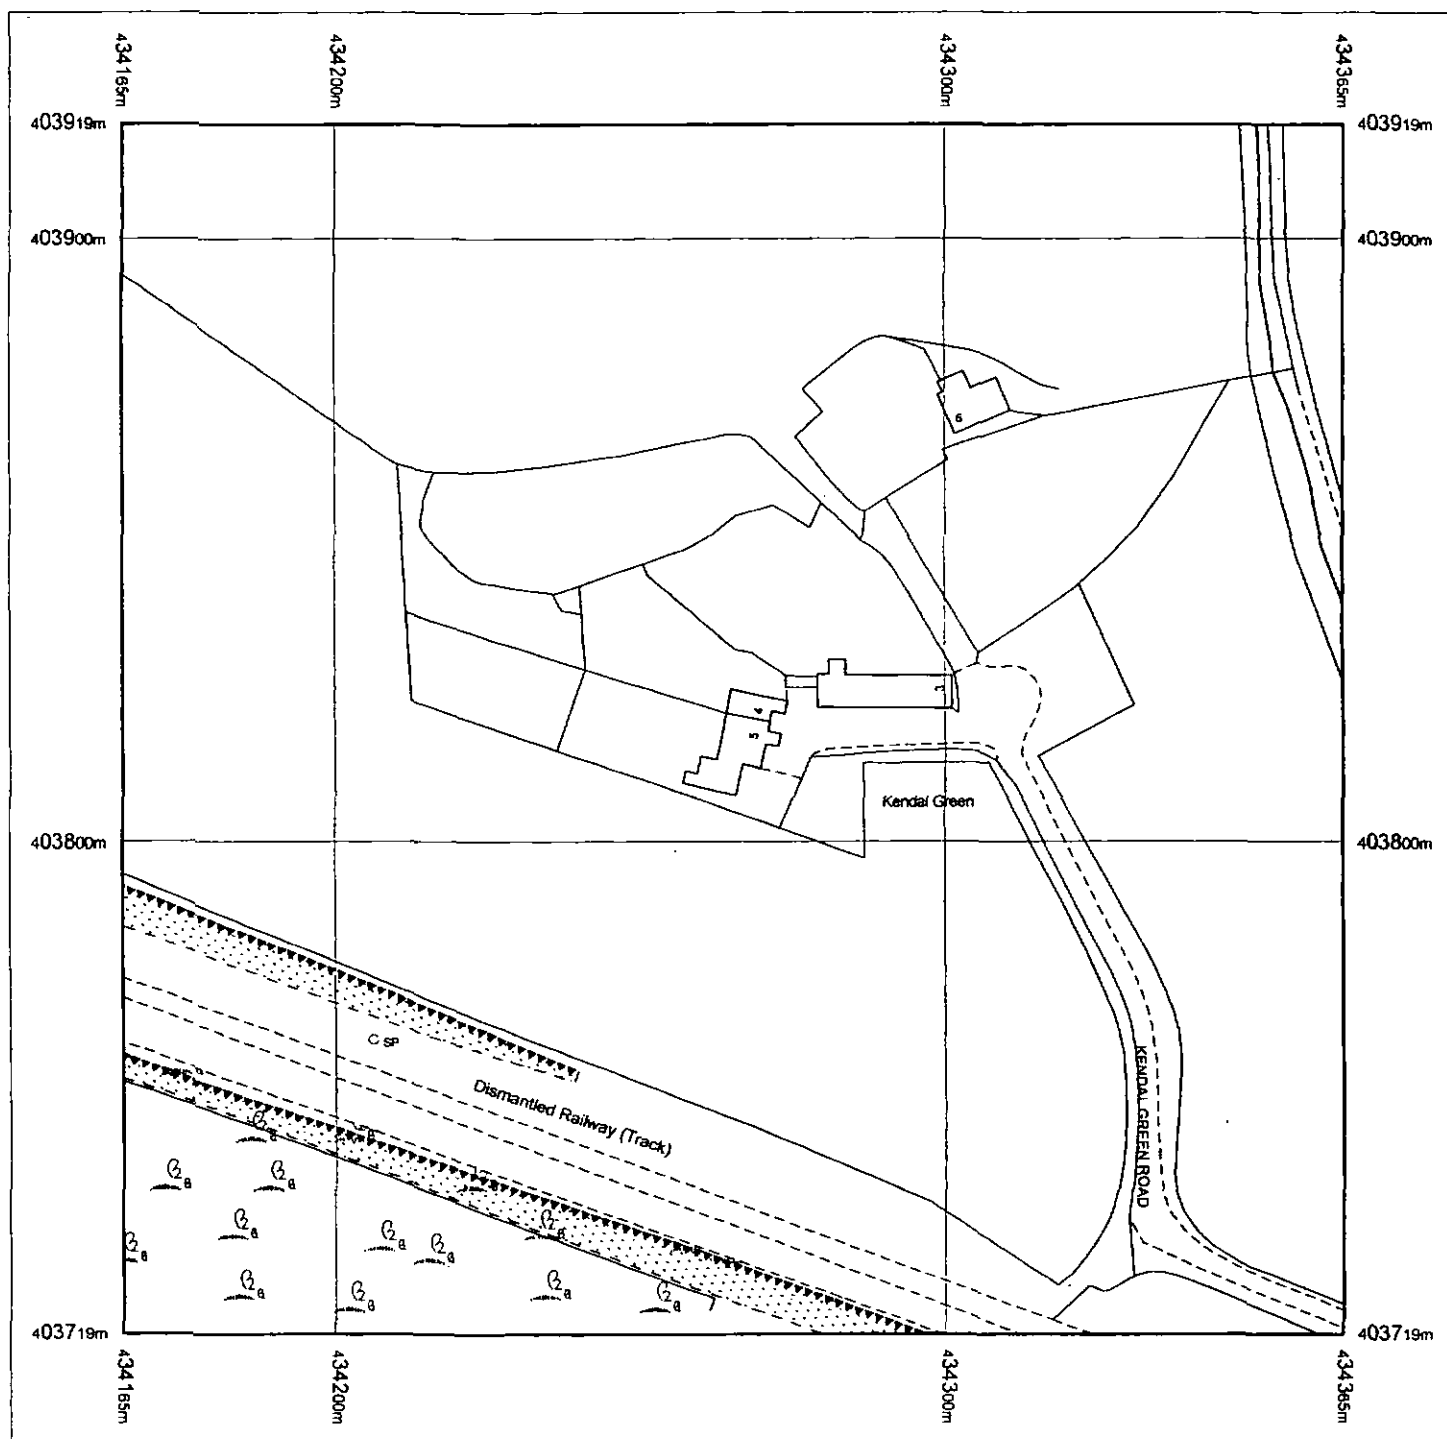


Produced 10.06.2009 from the Ordnance Survey National Geographic Database and incorporating surveyed revision available at this date. © Crown Copyright 2009.

Reproduction in whole or part is prohibited without the prior permission of Ordnance Survey.

Ordnance Survey, the OS Symbol and OS Sitemap are registered trademarks of Ordnance Survey, the national mapping agency of Great Britain.

The representation of a road, track or path is no evidence of a right of way.

The representation of features as lines is no evidence of a property boundary.

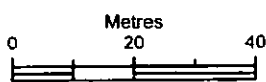

Scale 1:1250


Supplied by: **Blackwell M and D C**
Serial number: 01933400
Centre coordinates: 434265.38 403818.75

Further information can be found on the OS Sitemap Information leaflet or the Ordnance Survey web site:
www.ordnancesurvey.co.uk

5 KENDALL GREEN

WORSBROUGH

S70 6TT

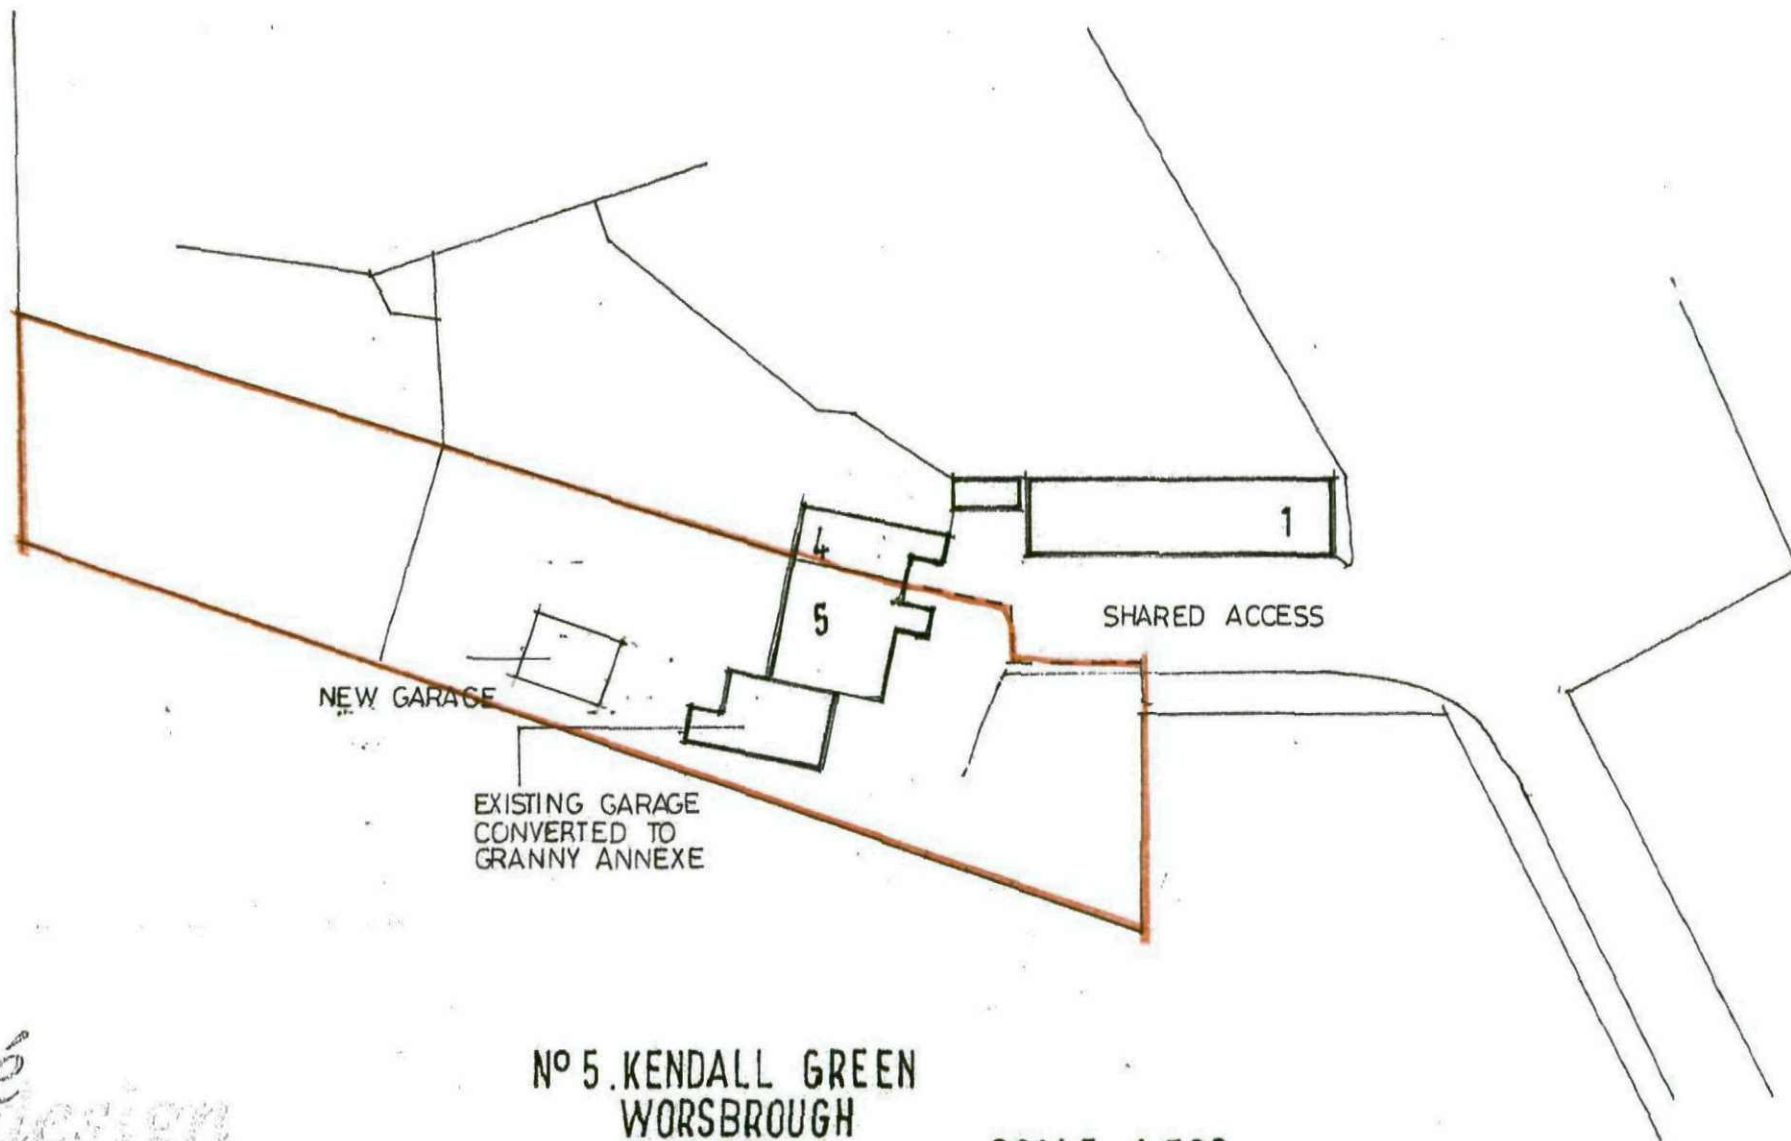

Millé
design

NO 5, KENDALL GREEN
WORSBROUGH
S 70 6TT

SCALE 1:500

c s d

R. Harris F.C.S.D.
M. E. Harris B.A.hons
design & construction

Architectural planning,
building & interiors
tel: & fax:
0114 2886929