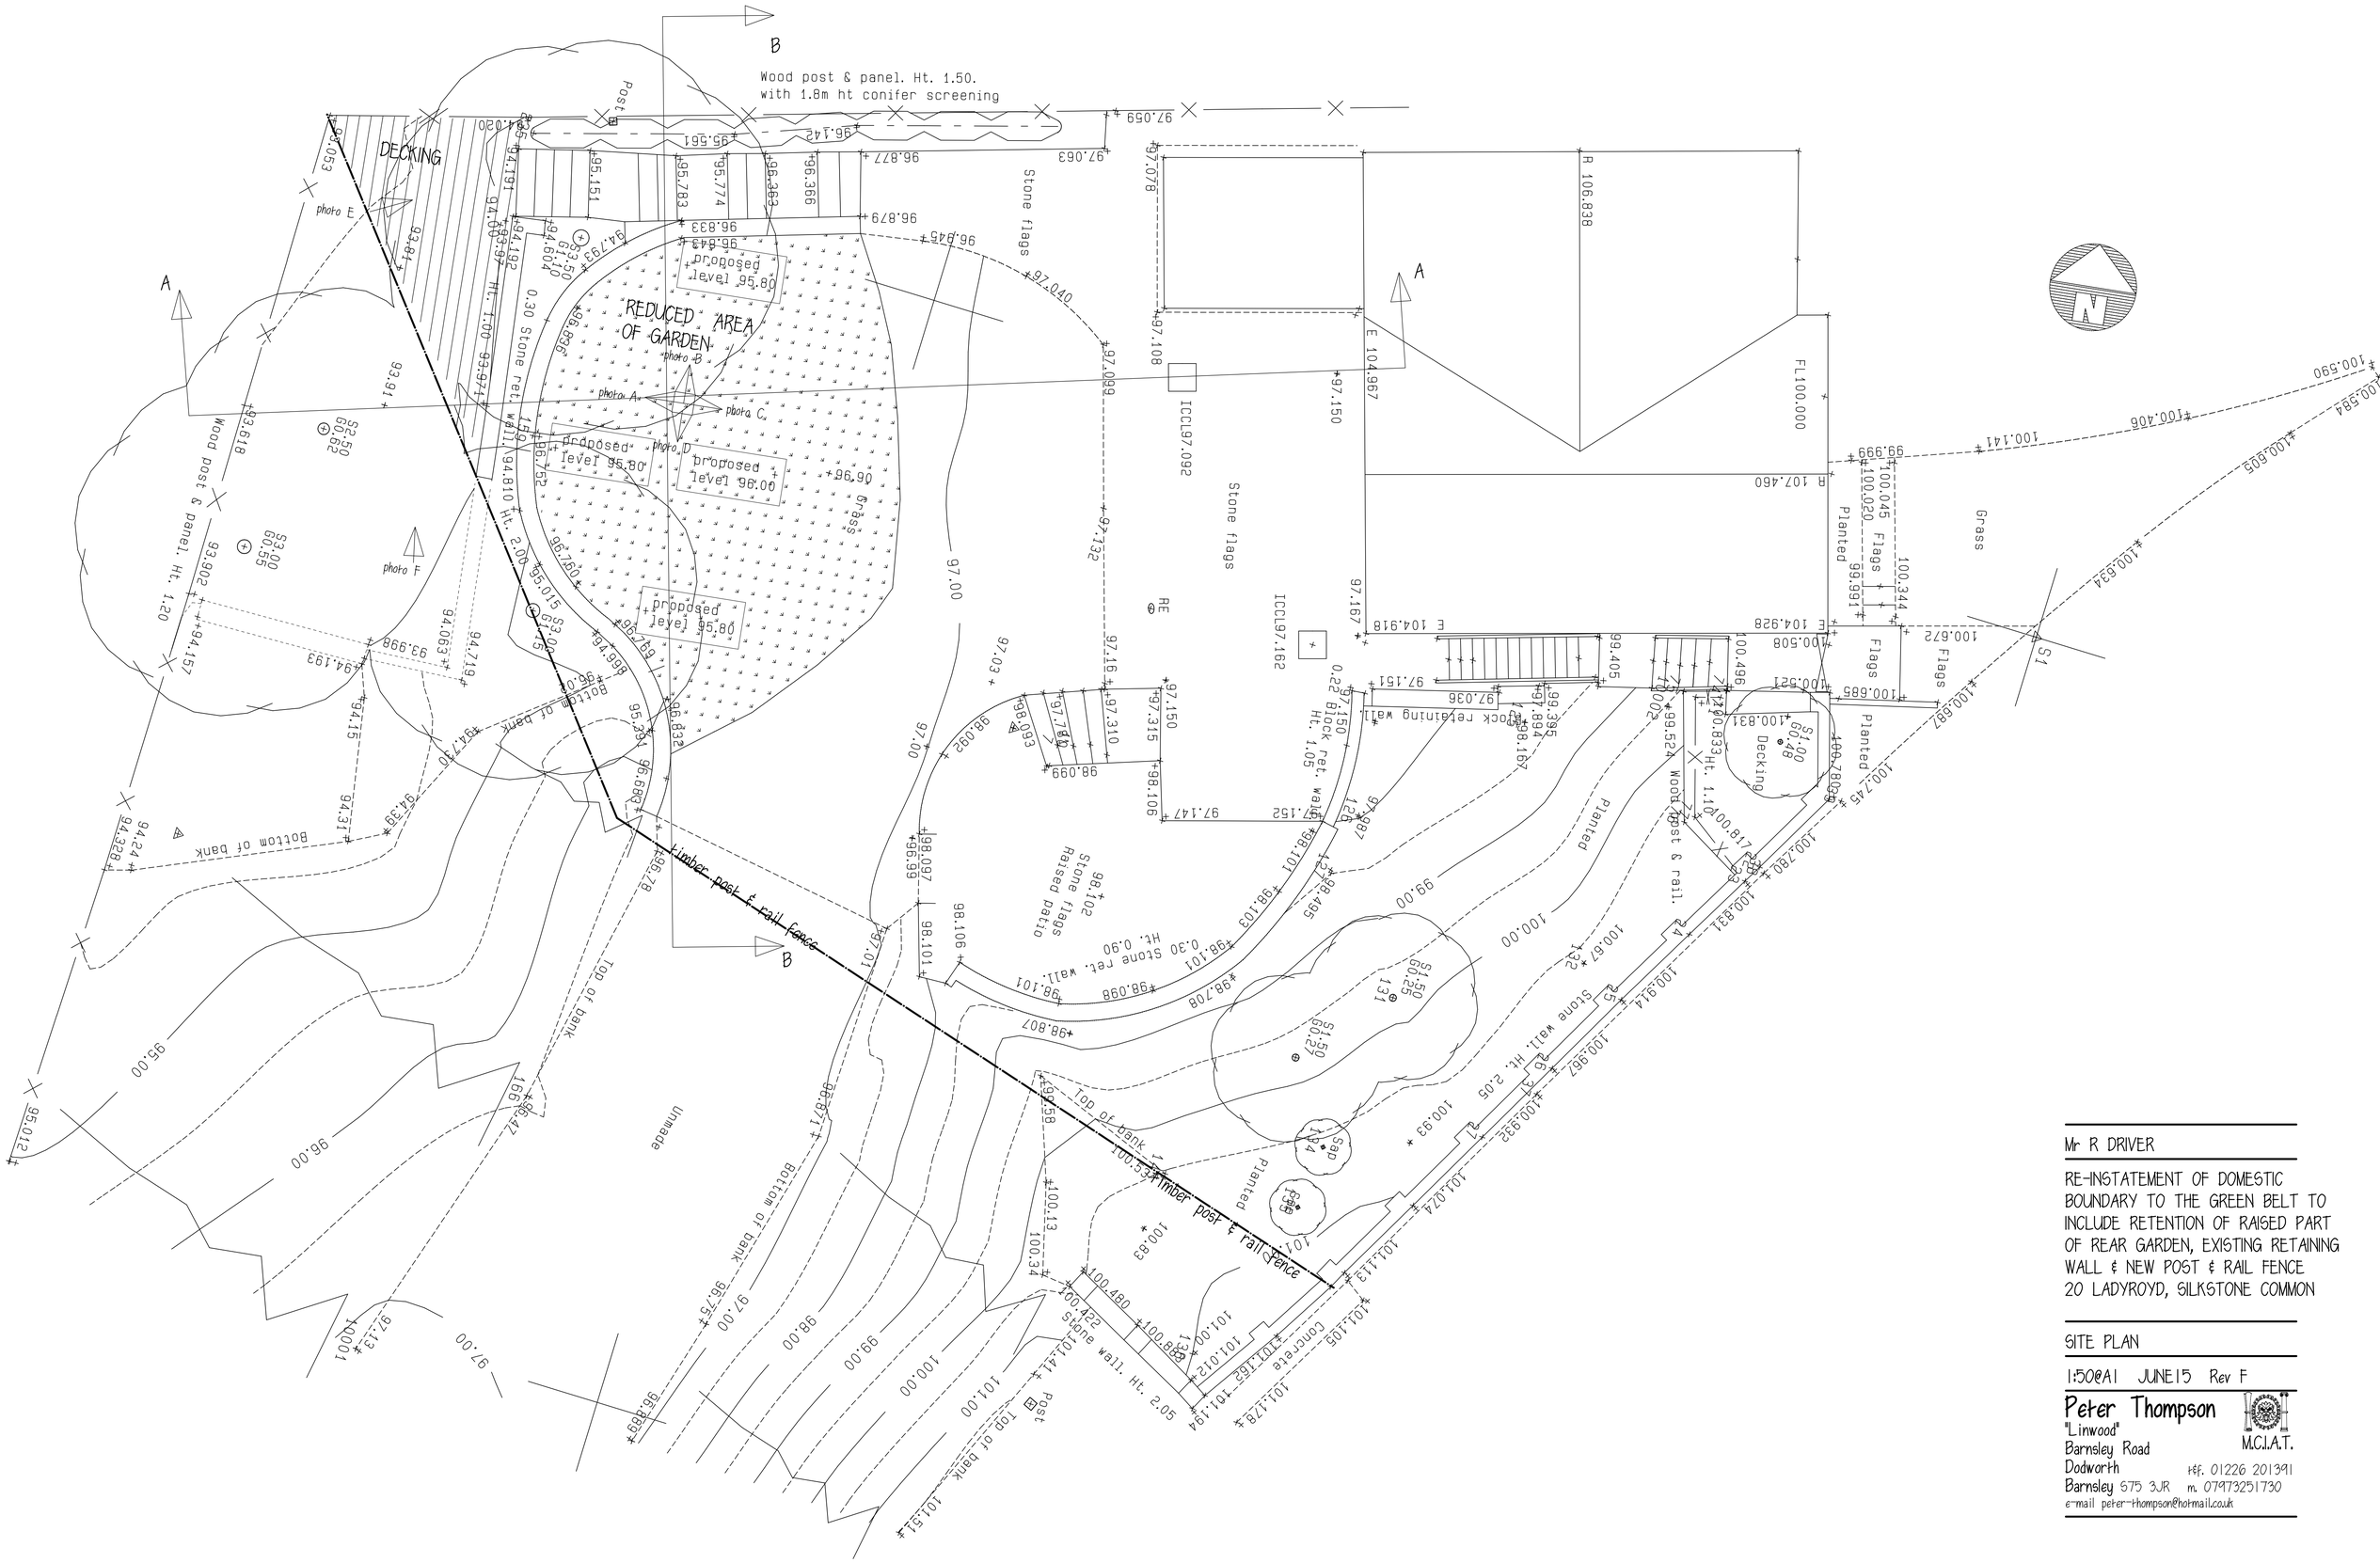

Mr R DRIVER

RE-INSTATEMENT OF DOMESTIC BOUNDARY TO THE GREEN BELT TO INCLUDE RETENTION OF RAISED PART OF REAR GARDEN, EXISTING RETAINING WALL & NEW POST & RAIL FENCE
20 LADYROYD, SILKSTONE COMMON

SITE PLAN

1:50@A1 JUNE15 Rev F

Peter Thompson
M.C.I.A.T.
"Linwood"
Barnsley Road
Dodworth
Barnsley S75 3JR
tel. 01226 201391
m. 07973251730
e-mail peter-thompson@hotmail.co.uk