
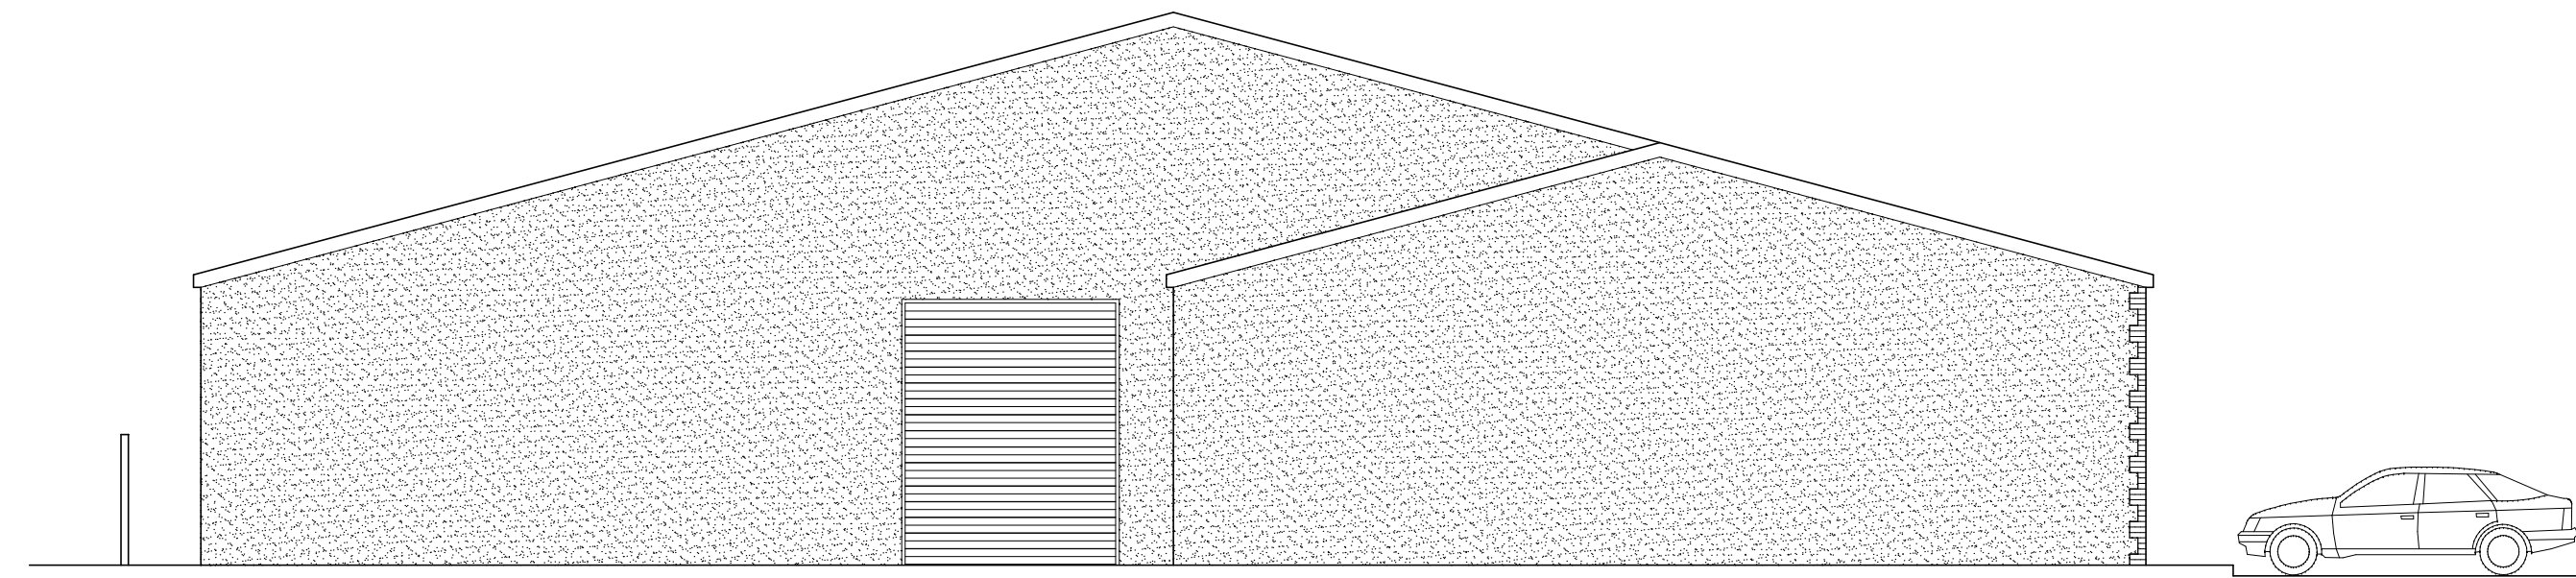
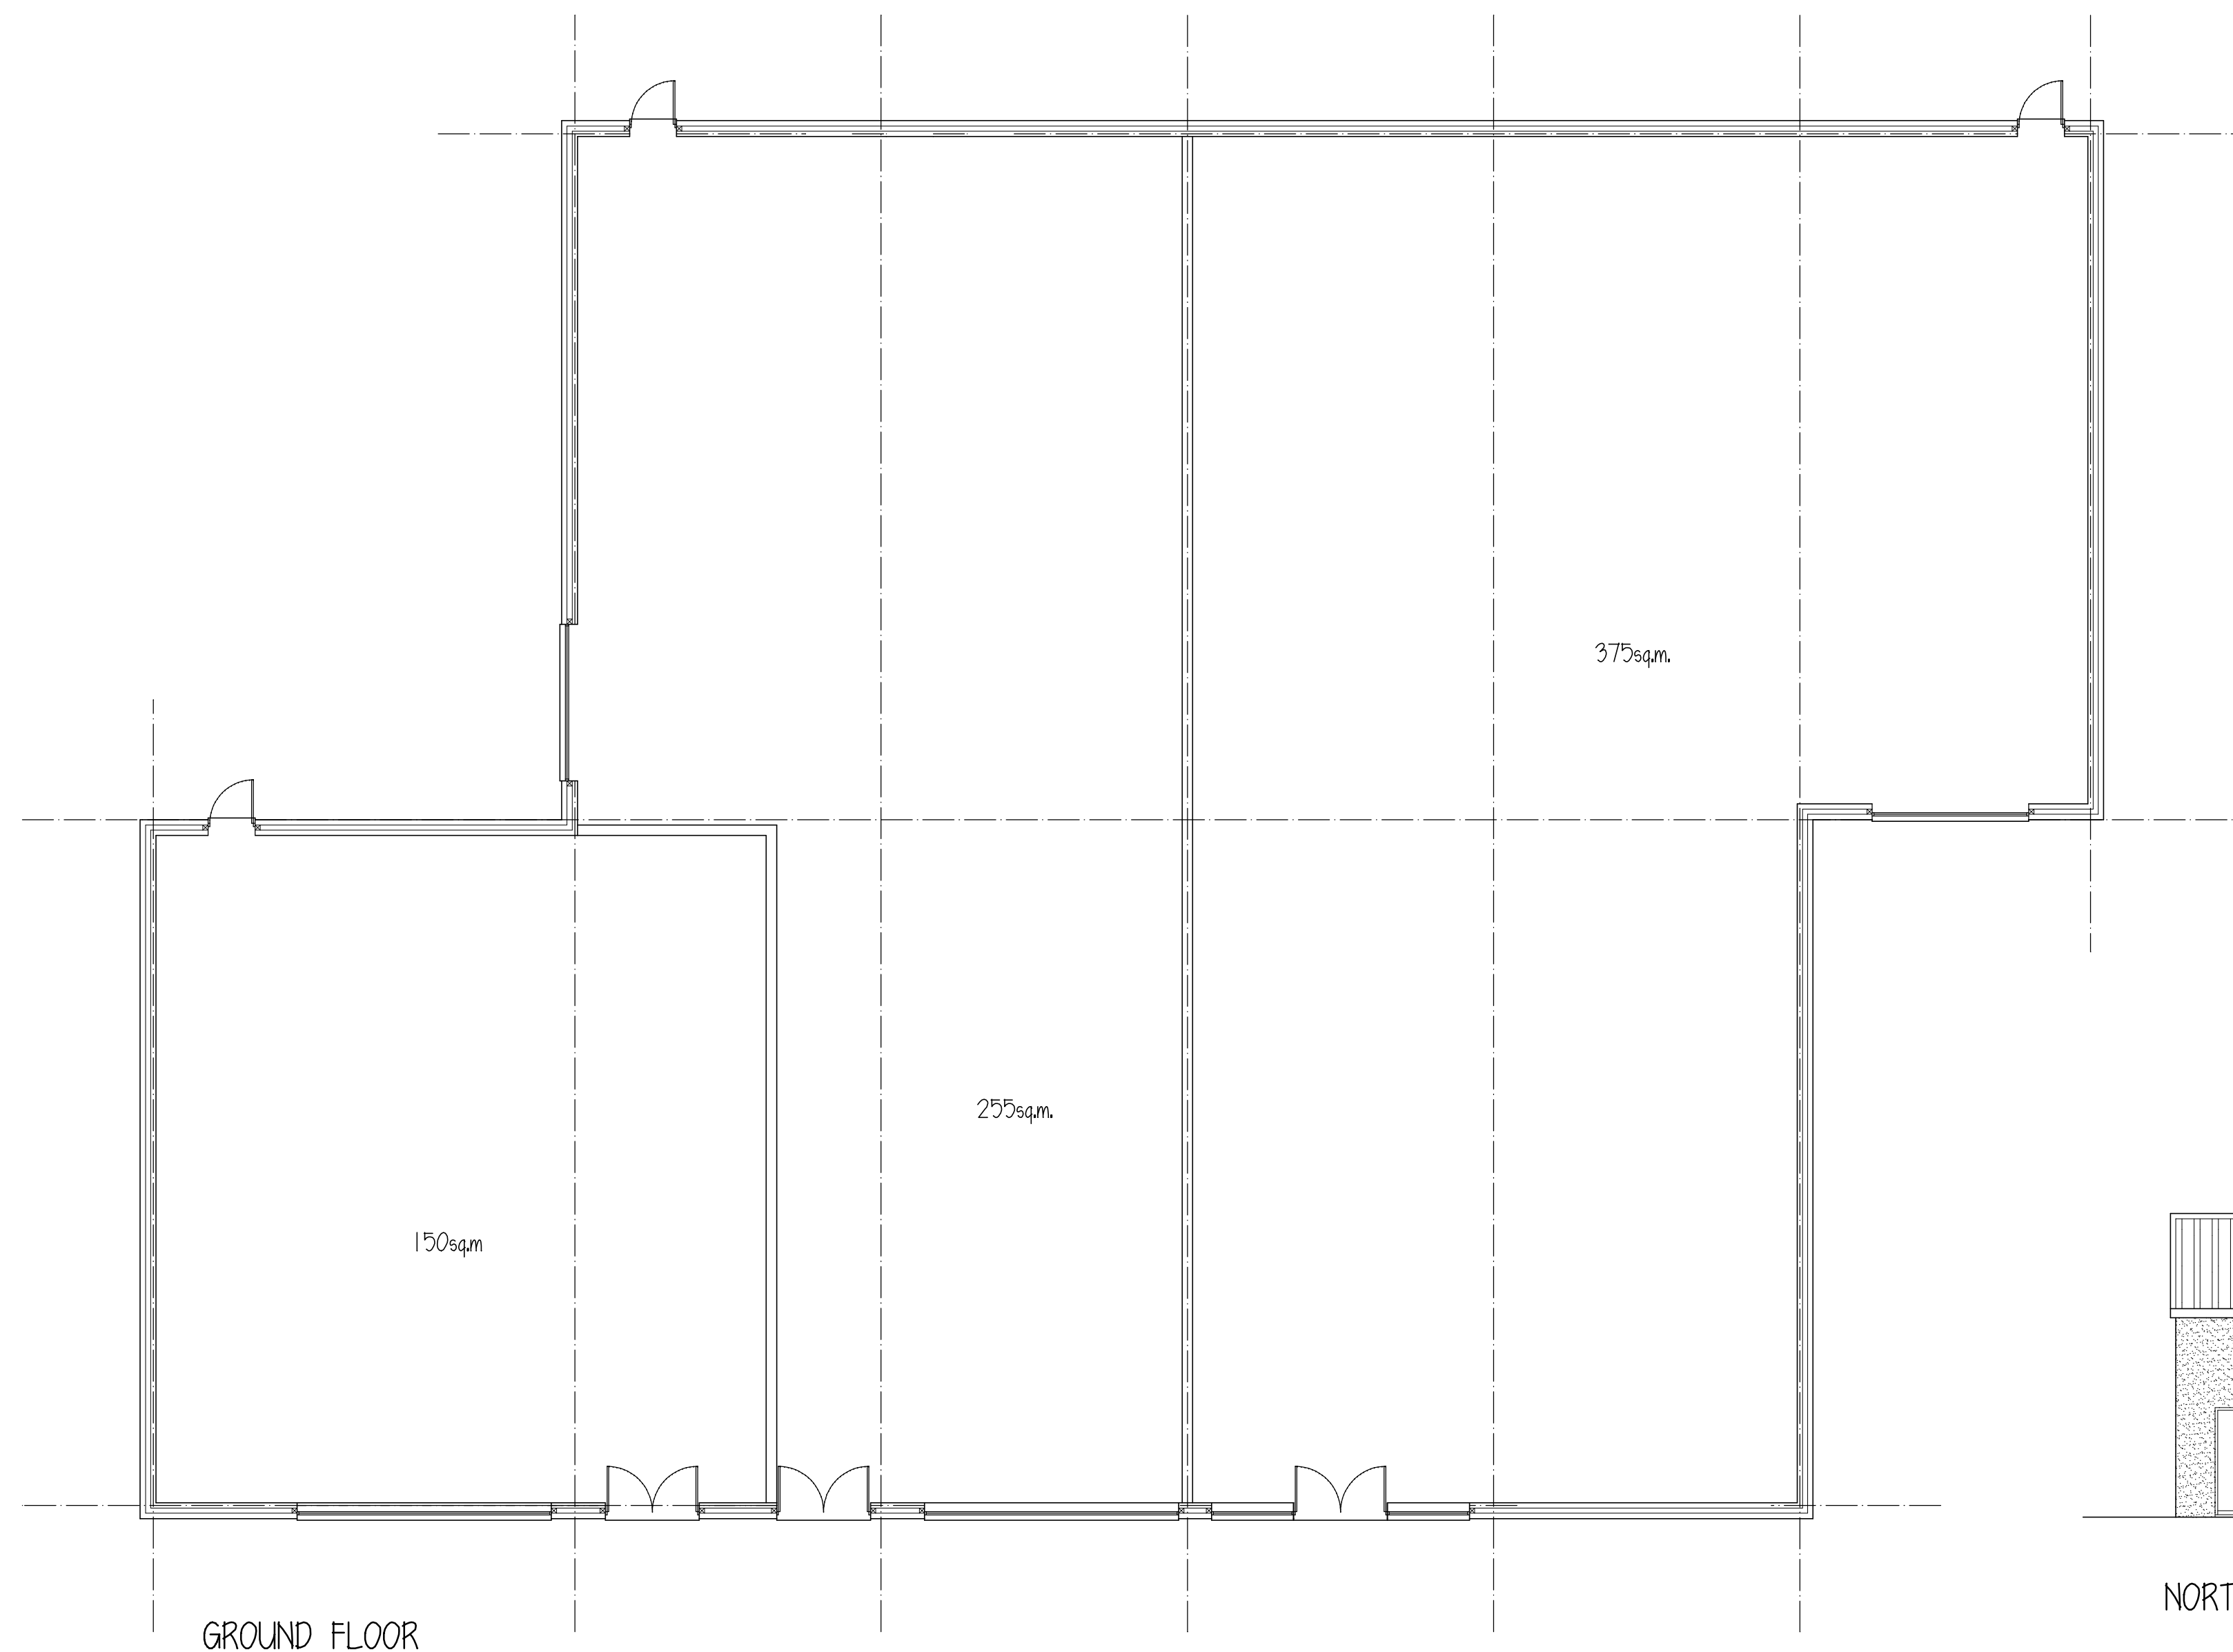


SOUTH ELEVATION

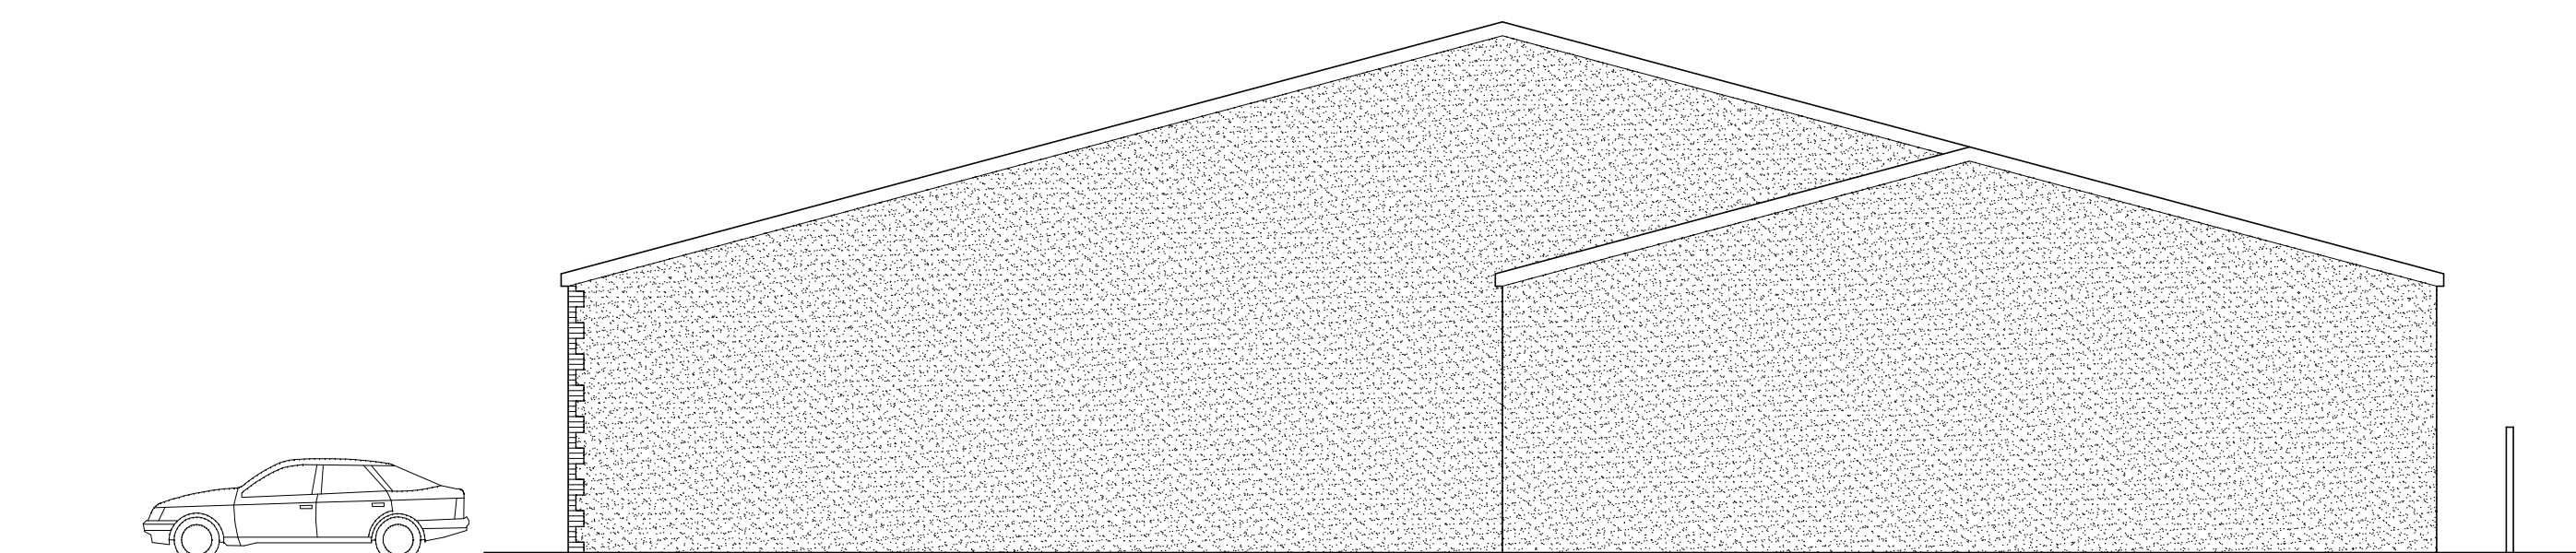

EAST ELEVATION

ROOF - profiled aluminium sheeting
WALLS - front wall brick/render, sides and rear render

SANGHA HOLDINGS

PROPOSED RETAIL UNITS
FORMER HEALTH CLINIC
LAITHES LANE
ATHERSLEY

PLAN AND ELEVATIONS

1:100@A1 JUNE 14

Peter Thompson
"Linwood"
Barnsley Road
Dodworth
Barnsley S75 3JR
e-mail peter-thompson@hotmail.co.uk
telf. 01226 201391
m. 07973251730

