
N
W E
S

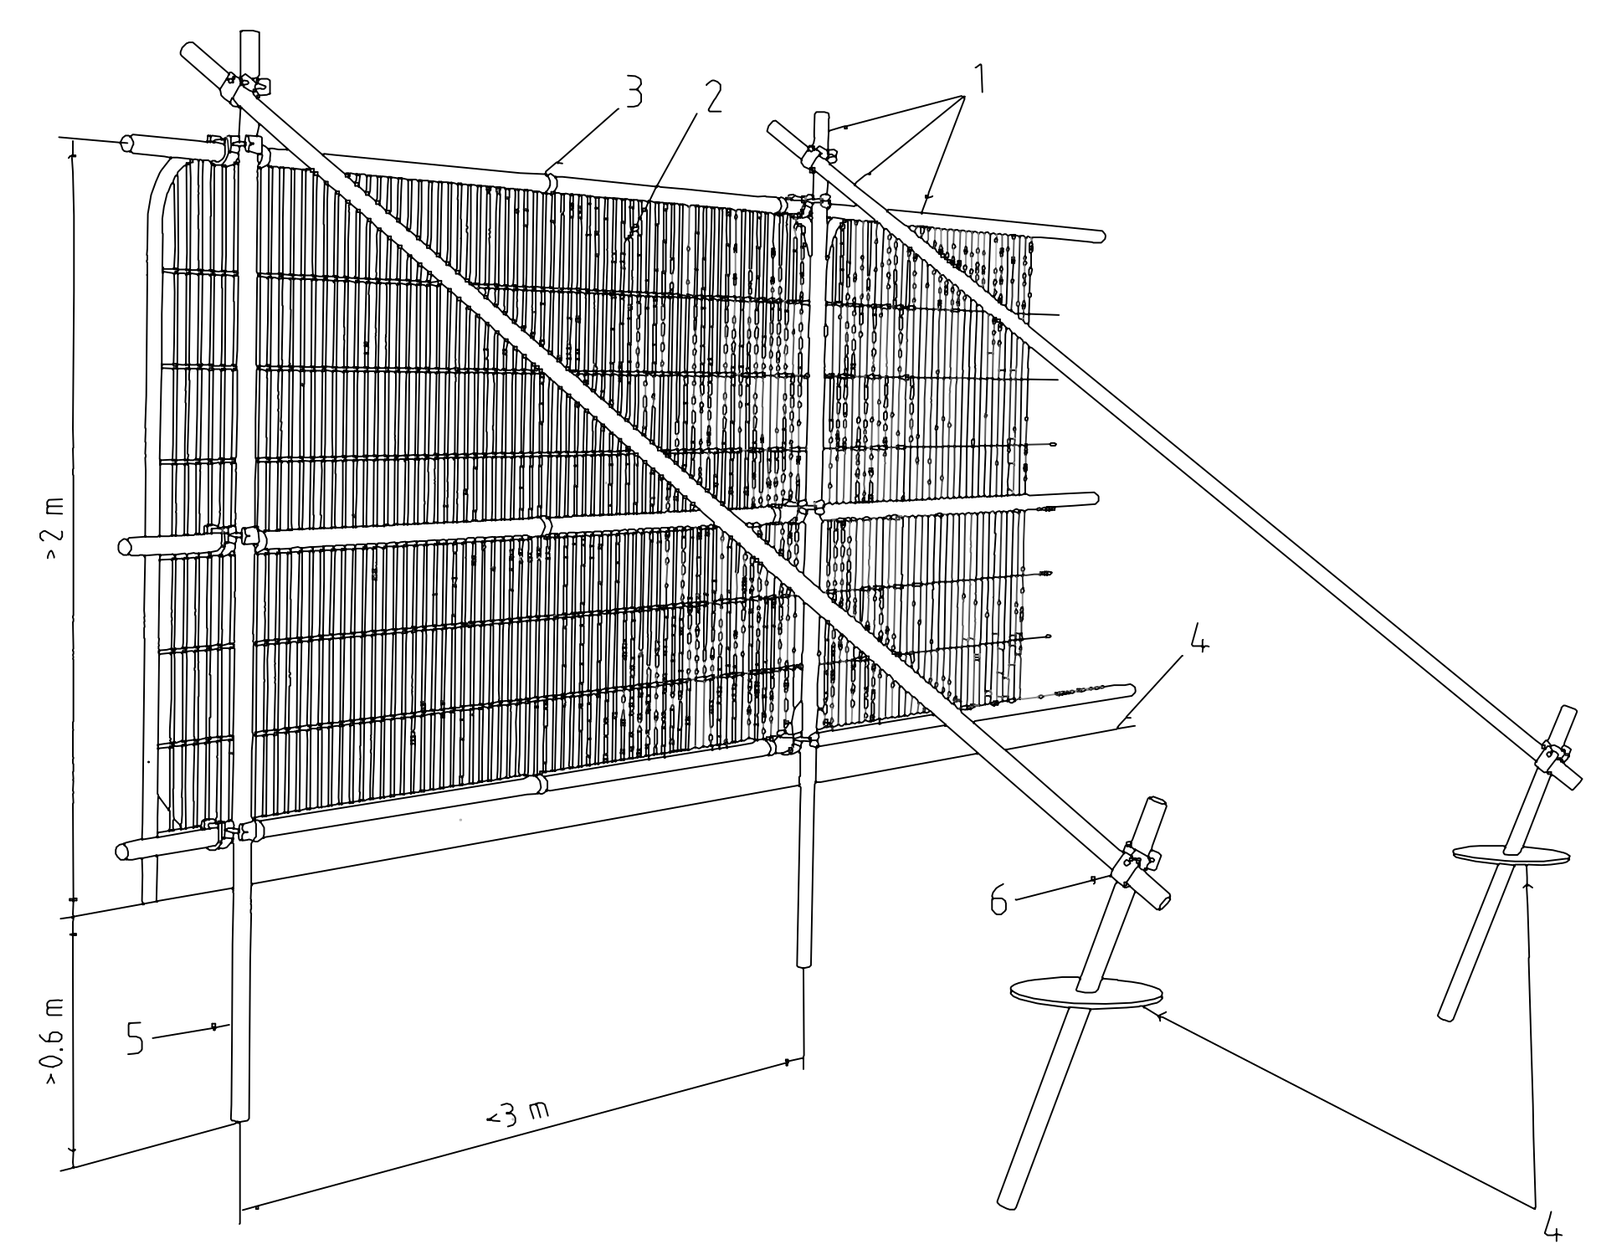

Default specification for a protective barrier



Key

1. Standard scaffold poles
2. Heavy gauge 2m tall galvanized tube and welded mesh infill panels
3. Panels secured to uprights and cross-members with wire ties
4. Ground level
5. Uprights driven into the ground until secure (minimum depth 0.6m)
6. Standard scaffold clamps

Appendix 4: Tree Protection Plan

ADDRESS: Land at Carrs Lane, Cudworth, Barnsley, South Yorkshire, S72 8EJ.
JCA REF: 11819-C/AJB.

SCALE: 1:1000	PAPER SIZE : A1	
SURVEYED BY: AJB	DRAWN BY: AJB	APPROVED BY: TT

Symbol	Meaning
Green outline	TREE TO BE RETAINED
Red outline	TREE TO BE REMOVED
Black dot	STEM OF TREE TO BE RETAINED
Red dot	STEM OF TREE TO BE REMOVED
Filled circle	ROOT PROTECTION AREA (RPA)
Purple line	PROTECTIVE FENCE LINE (CEZ)

JCA Limited
Arboricultural & Forestry Consultants