


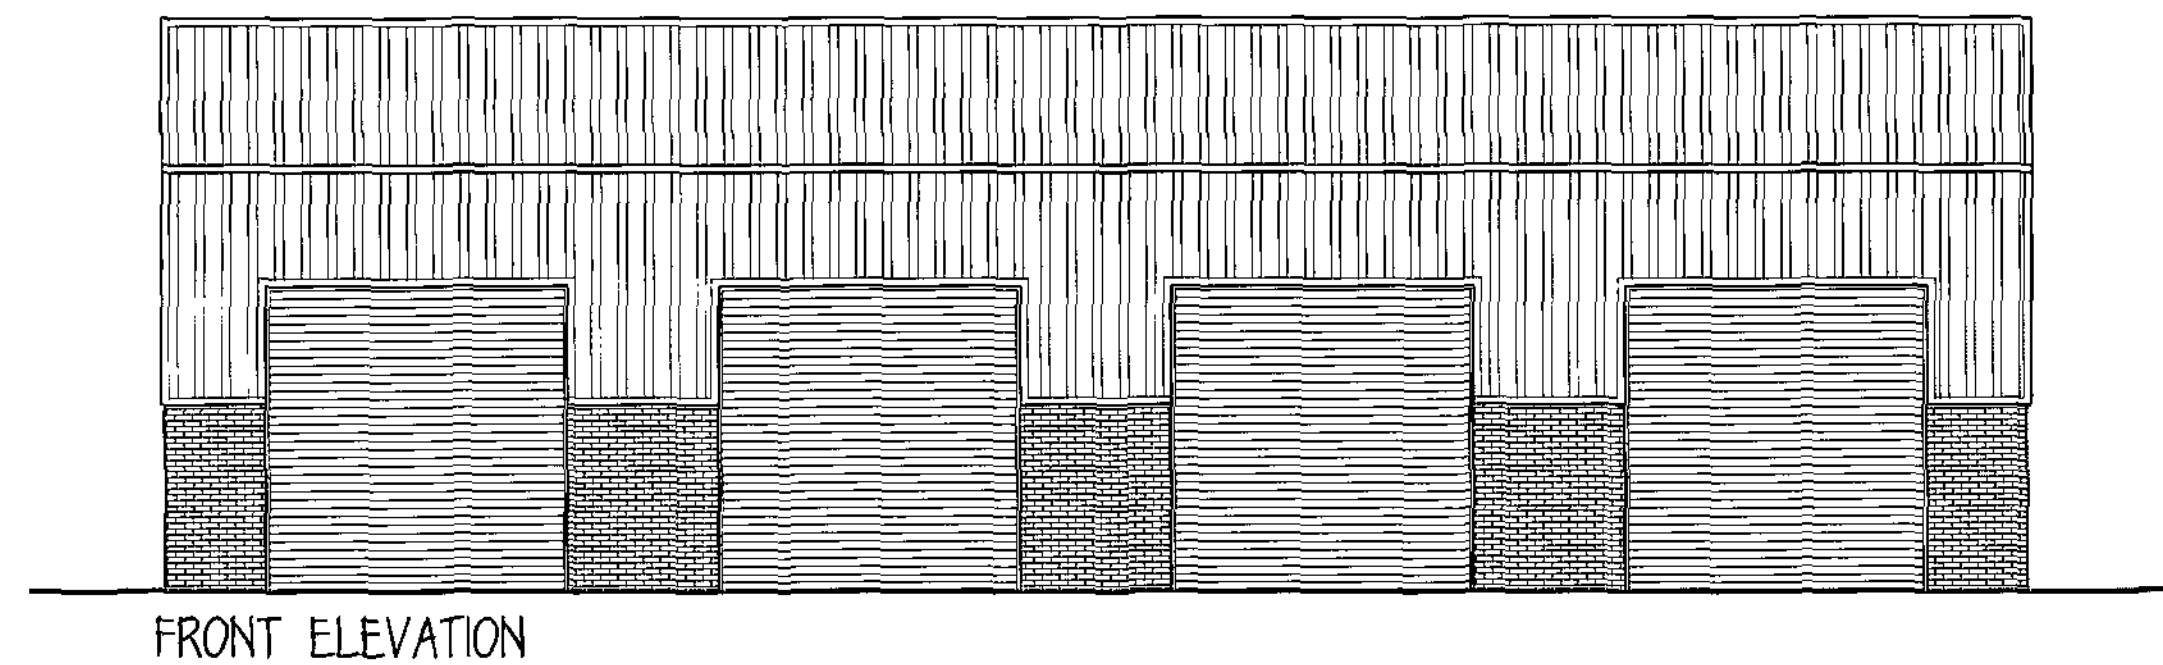


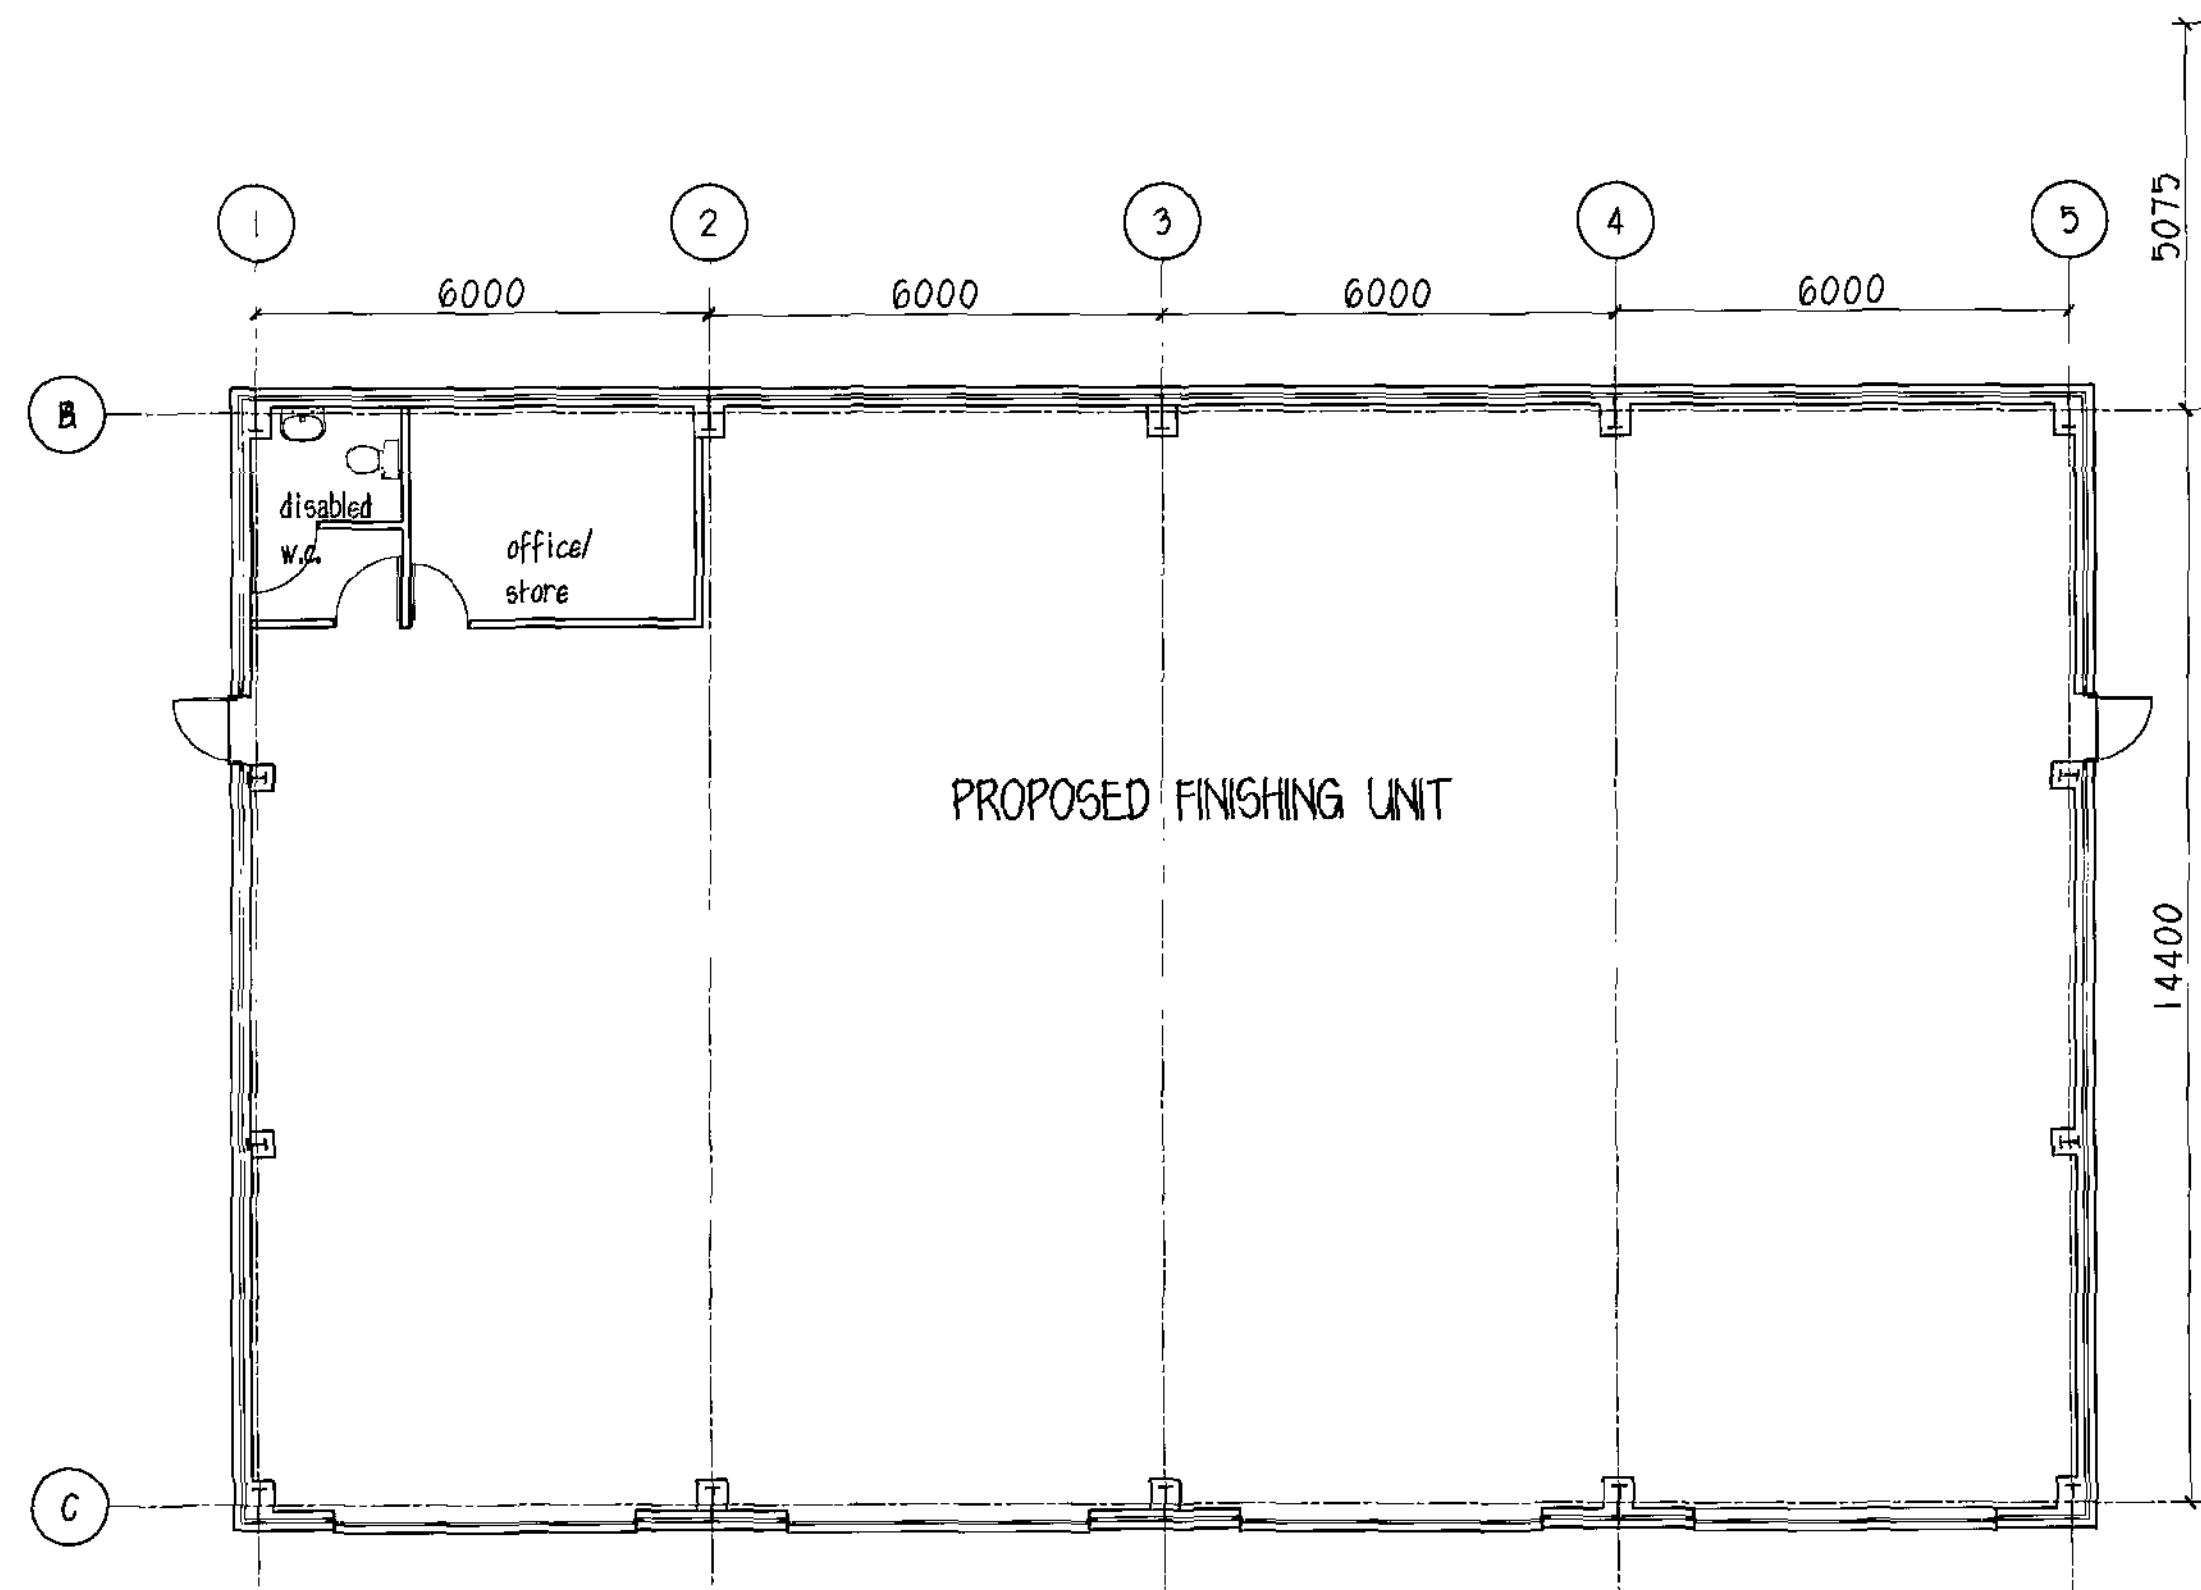


FRONT ELEVATION

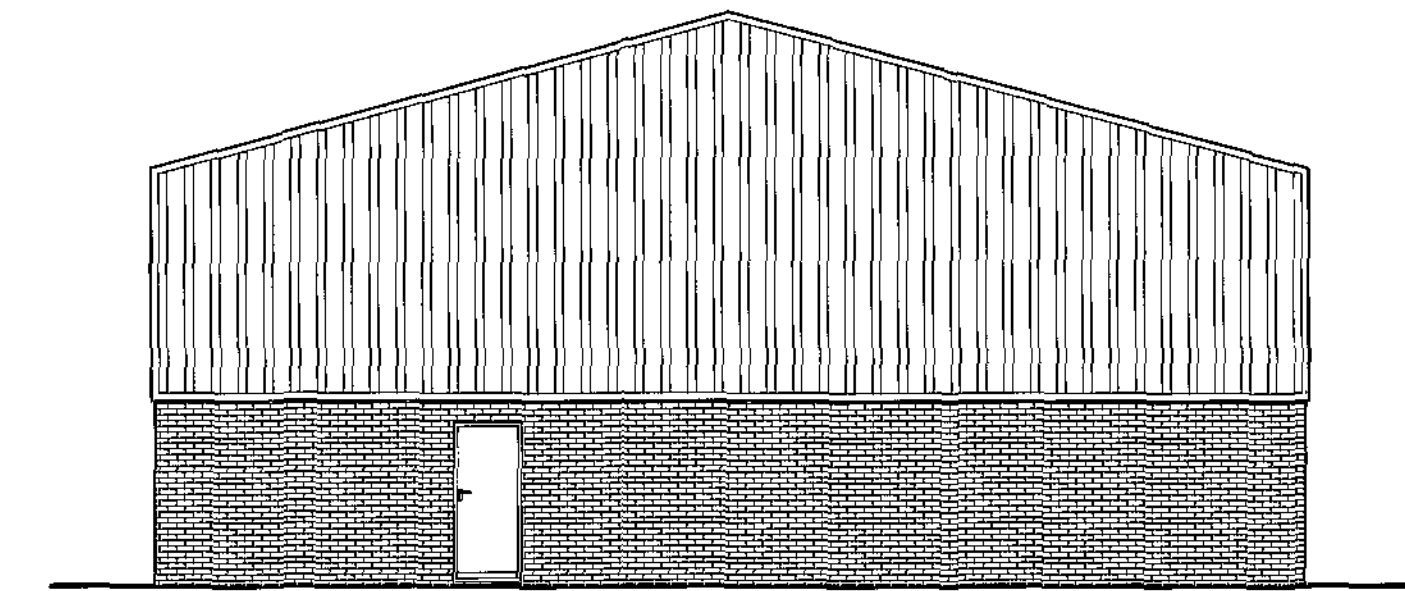

SIDE ELEVATION

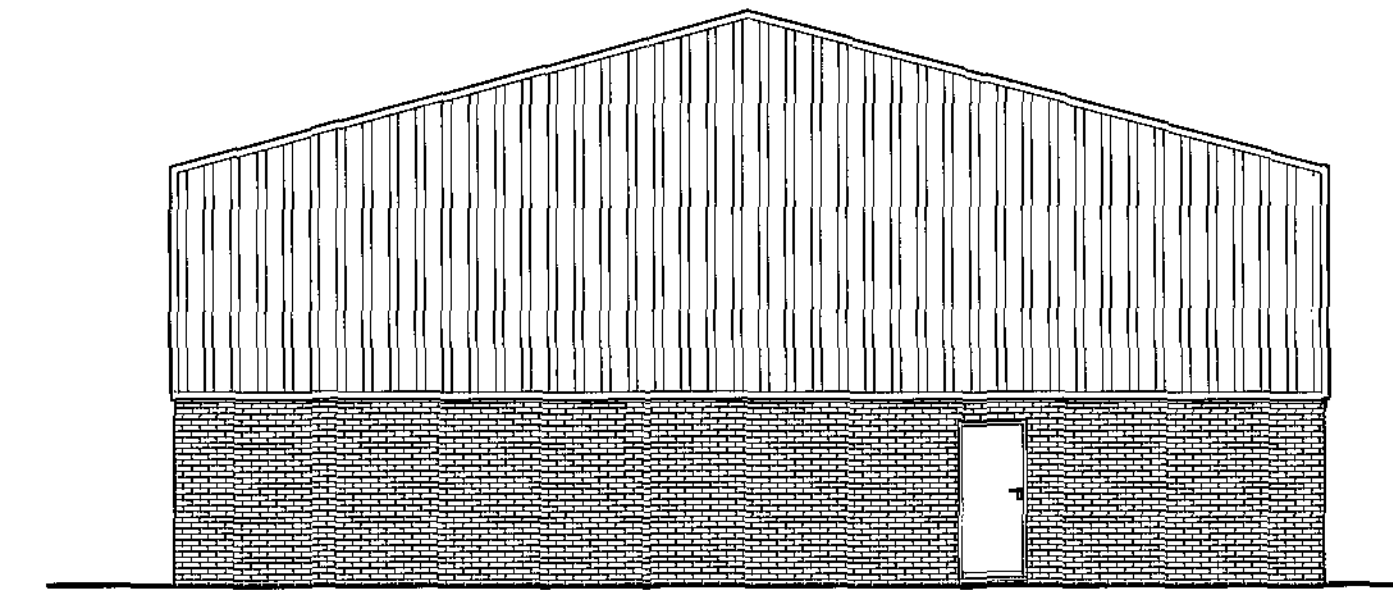

SIDE ELEVATION

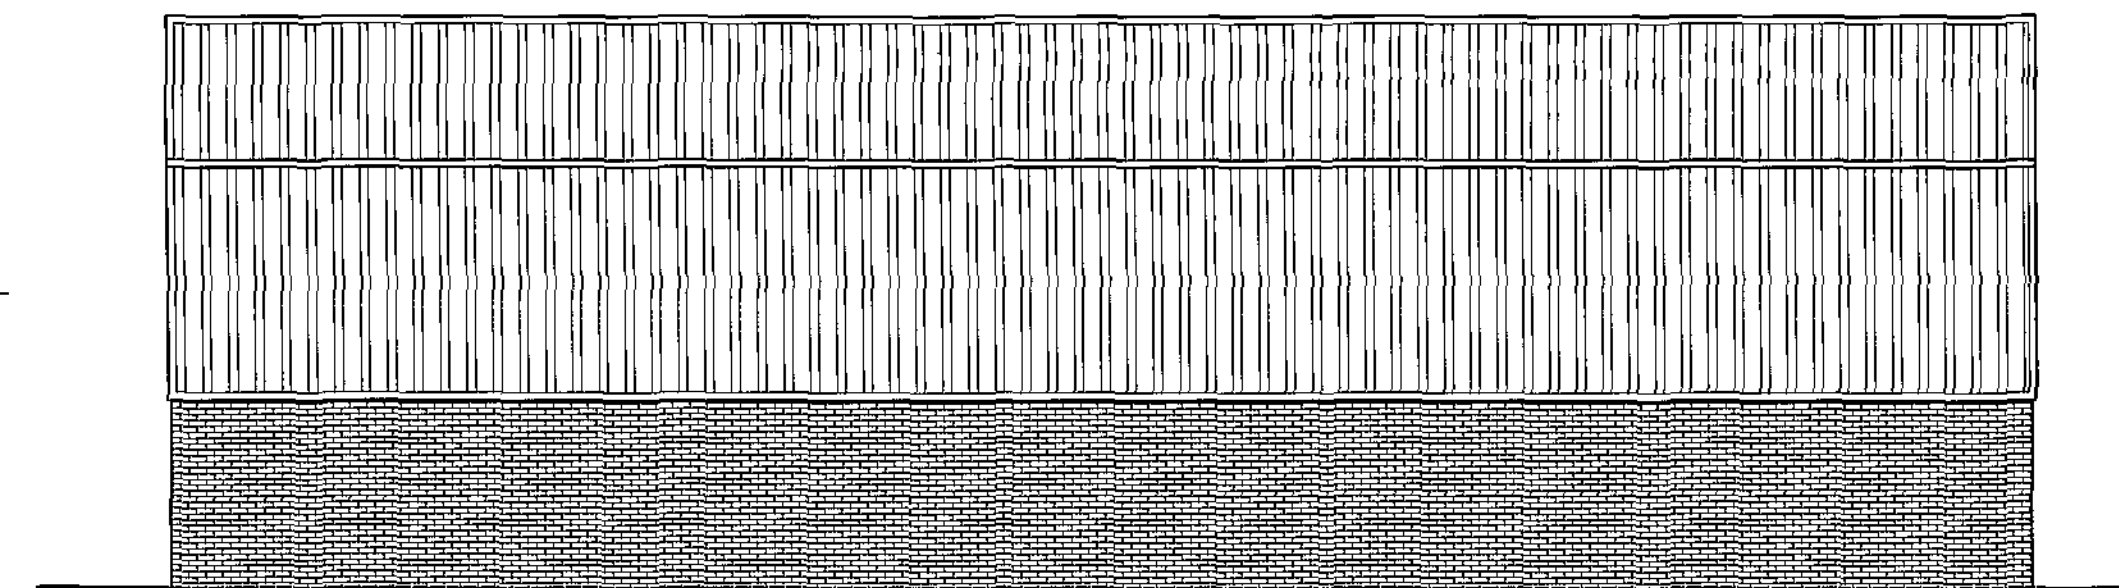

REAR ELEVATION

ROOF - profiled steel sheeting
WALLS - profiled steel sheeting/brickwork

Barnsley Metropolitan
Council
28 MAY 2009
Municipal Mail Room

LIDGET CONCRETE LTD.

PROPOSED FINISHING UNIT

ALBION RD

LIDGET LANE IND. EST.

THURNSCOE

PLANS & ELEVATIONS

1:100 SEPT. 08 Rev B

Peter Thompson M.C.I.A.T.

Linwood

Barnsley Road

Dodworth

Barnsley S753JR

tel & fax

01226

201391