



ELEVATION FROM EXISTING ROAD

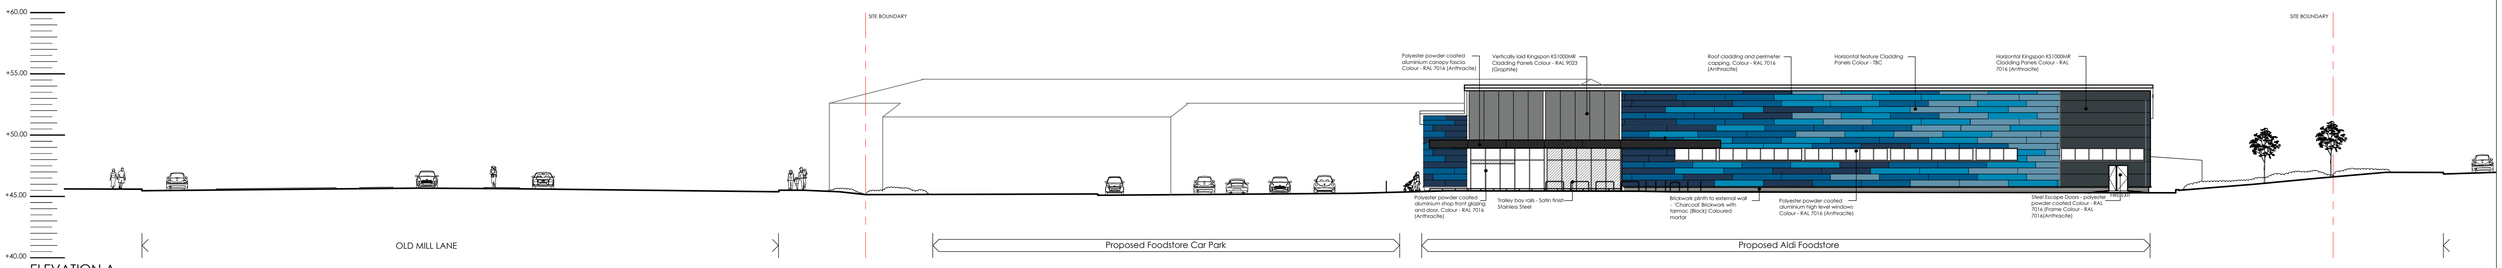


ELEVATION A

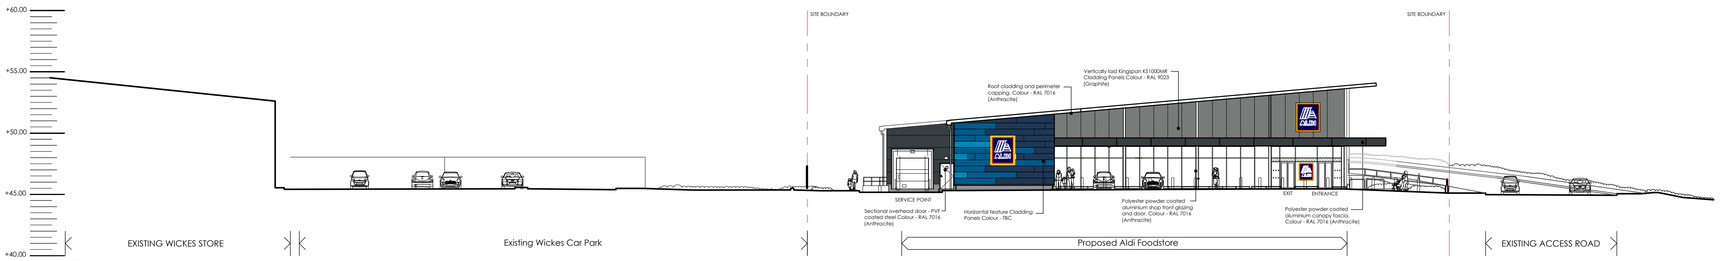


ELEVATION B



ELEVATION C

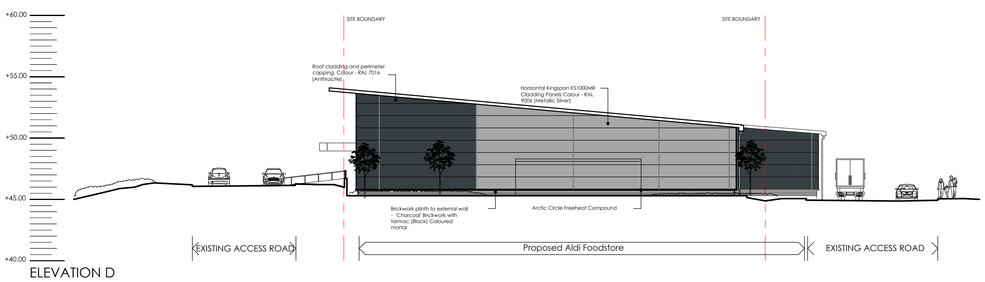

ELEVATION D

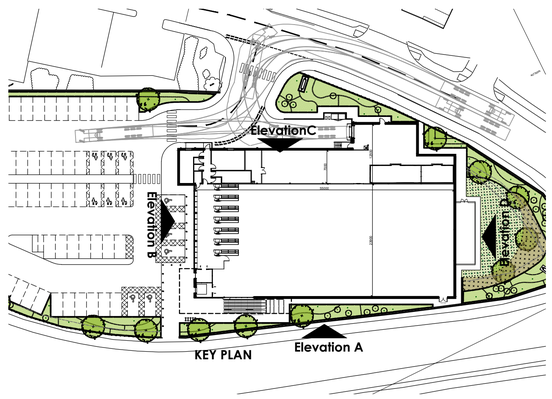

NOTE:
ASSUMED BOUNDARY INFORMATION IS BASED ON EXISTING FENCE LINE AND SUBJECT TO LEGAL CONFIRMATION .

Rev	Date	Description	Rev By	Chk'd By
C	29.05.2019	Updated to latest store layout	CAB	JDB
B	21.01.2017	External entrance lobby omitted	LH	NJC
A	03.01.2017	Changes as per planners comments	LH	NJC

Project Title	Proposed Foodstore Development Old Mill Lane Barnsley
Client	Aldi Stores Ltd
Status	PLANNING
Scale	1:250
Drawing Size	A1
Date	03/2016
Drawn By	LH
Checked	NJC

Drawing Title	Proposed Elevaitons
Job-Dwg No	1210-102
Rev	C

2 St. Johns North, Wakefield, WF1 3QA
t. 01924 291800

Carvers Warehouse, 77 Dale Street, Manchester, M1 2HG
t. 0161 2388555

The Old Rectory, 79 High Street, Newport Pagnell, MK16 8AB
t. 01908 211577

101 London Road, Reading, RG1 5BY
t. 0118 9507700

10 Gees Court, St Christophers Place, London, W1U 1JJ
t. 0207 4091215

THE HARRIS PARTNERSHIP
ARCHITECTS
www.harrispartnership.com

This drawing is copyright and may not be reproduced in whole or part without written authority. Do not scale off this drawing.

CAD file reference J:\Aldi\ALDI YORKSHIRE REGION\Planning\1210 SDAR - Old Mill Lane, Barnsley