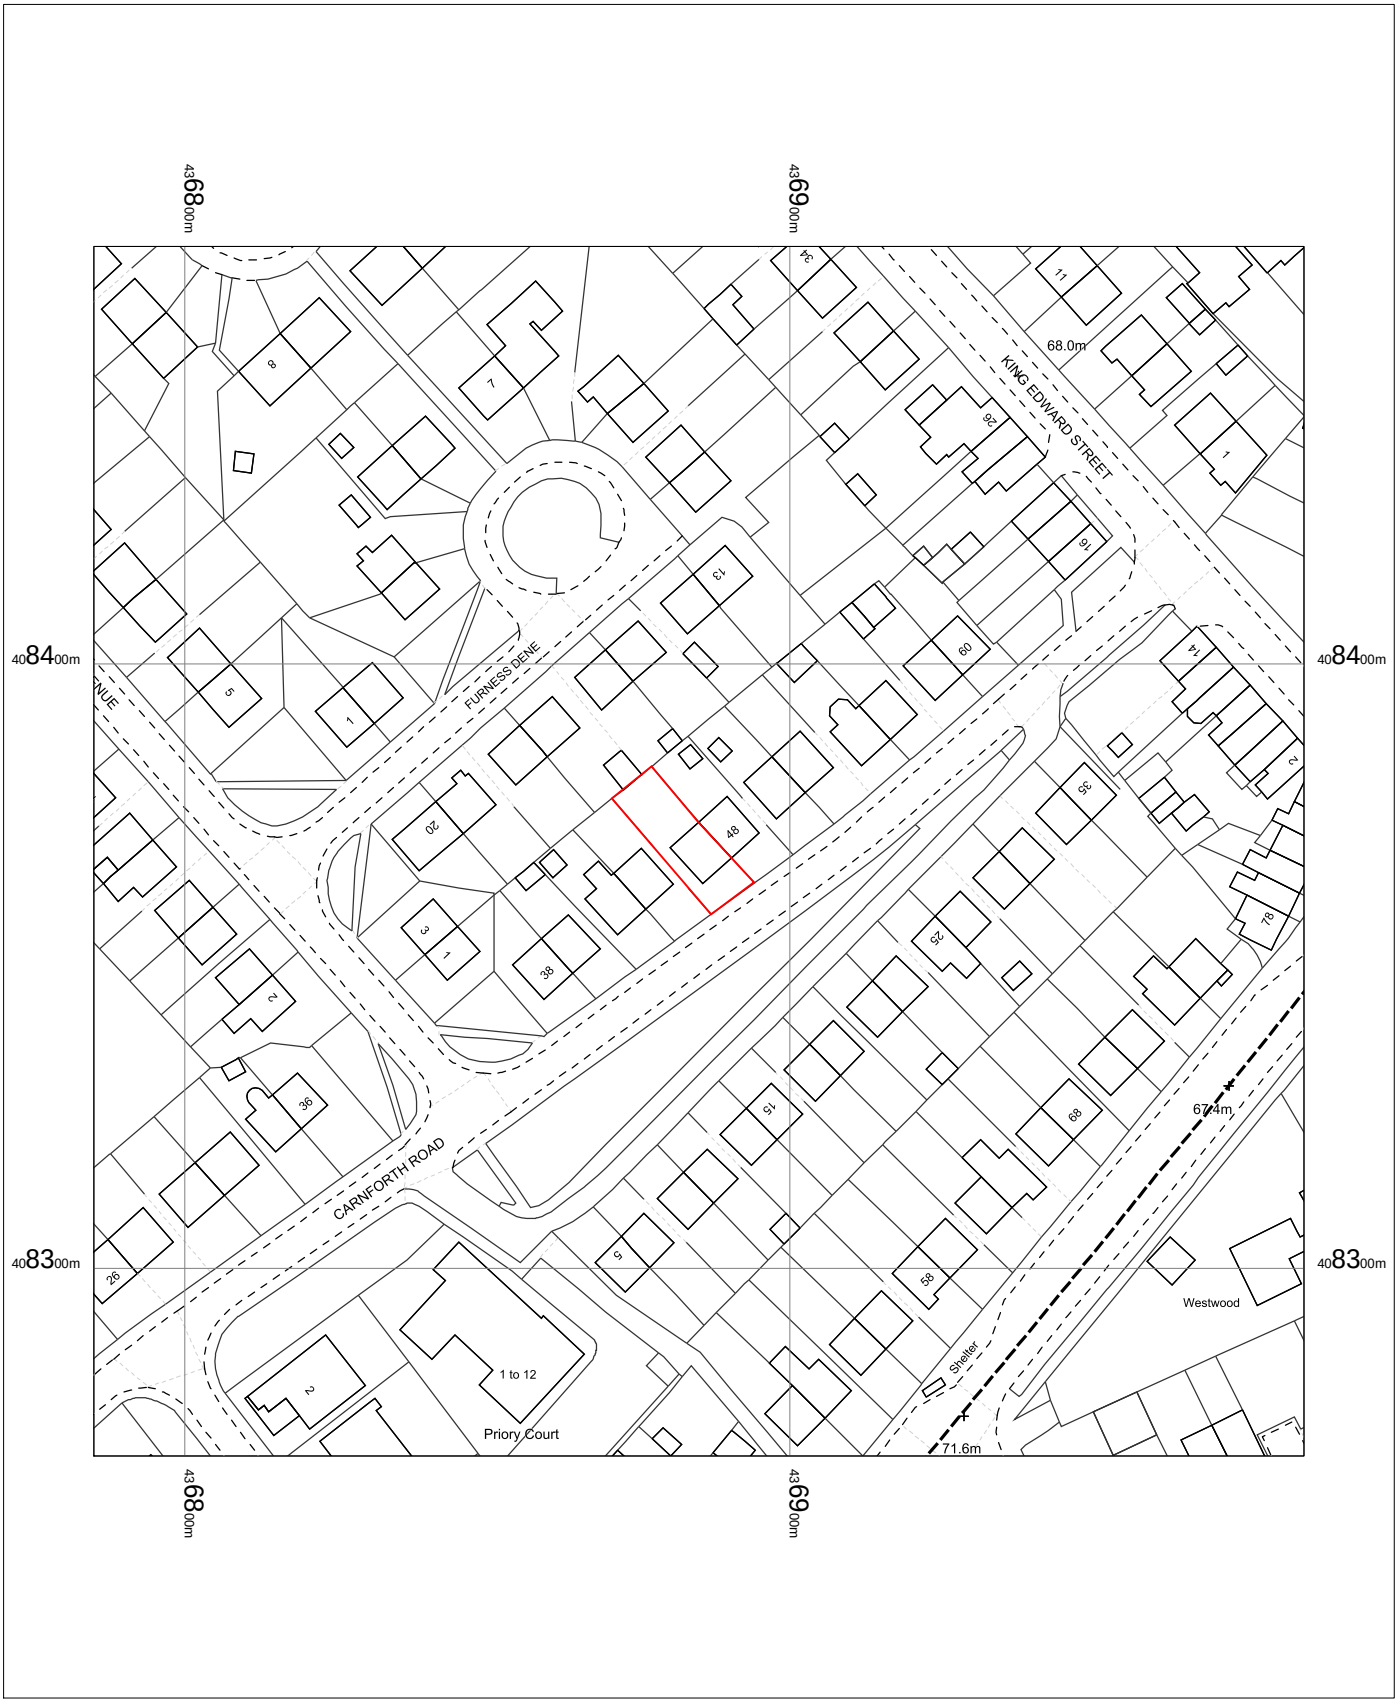


0 5 10 15 20 25 30 35 40 45 50
m

46 Carnforth Road,
Monk Bretton,
Barnsley,
S71 2RB

OS MasterMap 1250/2500/10000 scale
Wednesday, June 1, 2022, ID: BW1-01042096
www.blackwellmapping.co.uk

1:1250 scale print at A4, Centre: 436885 E, 408369 N

©Crown Copyright Ordnance Survey. Licence no. 100041041

N

BLACKWELL'S
www.blackwellmapping.co.uk
TEL: 0114 268 7658
maps.sheffield@blackwell.co.uk