
KEY:

Proposed level

Existing level

NOTES:

1. All retaining walls subject to structural engineer design. Refer to typical construction details drawing D132019_LD_009 for retaining wall information.
2. Refer to D132019_LD_006 for detail site and conservatory landscape plan.
3. Refer to site landscape plan D132019_LD_006 for cross section locations.
4. Refer to BFAW architectural drawings for conservatory, potting shed and new building details.
5. Refer to D132019_LD_008 and 'Wentworth Conservatory and Terrace Proposed Planting and Interpretation Themes' document, prepared by David R Mitchell - Curator, Royal Botanic Garden Edinburgh, for planting proposals.

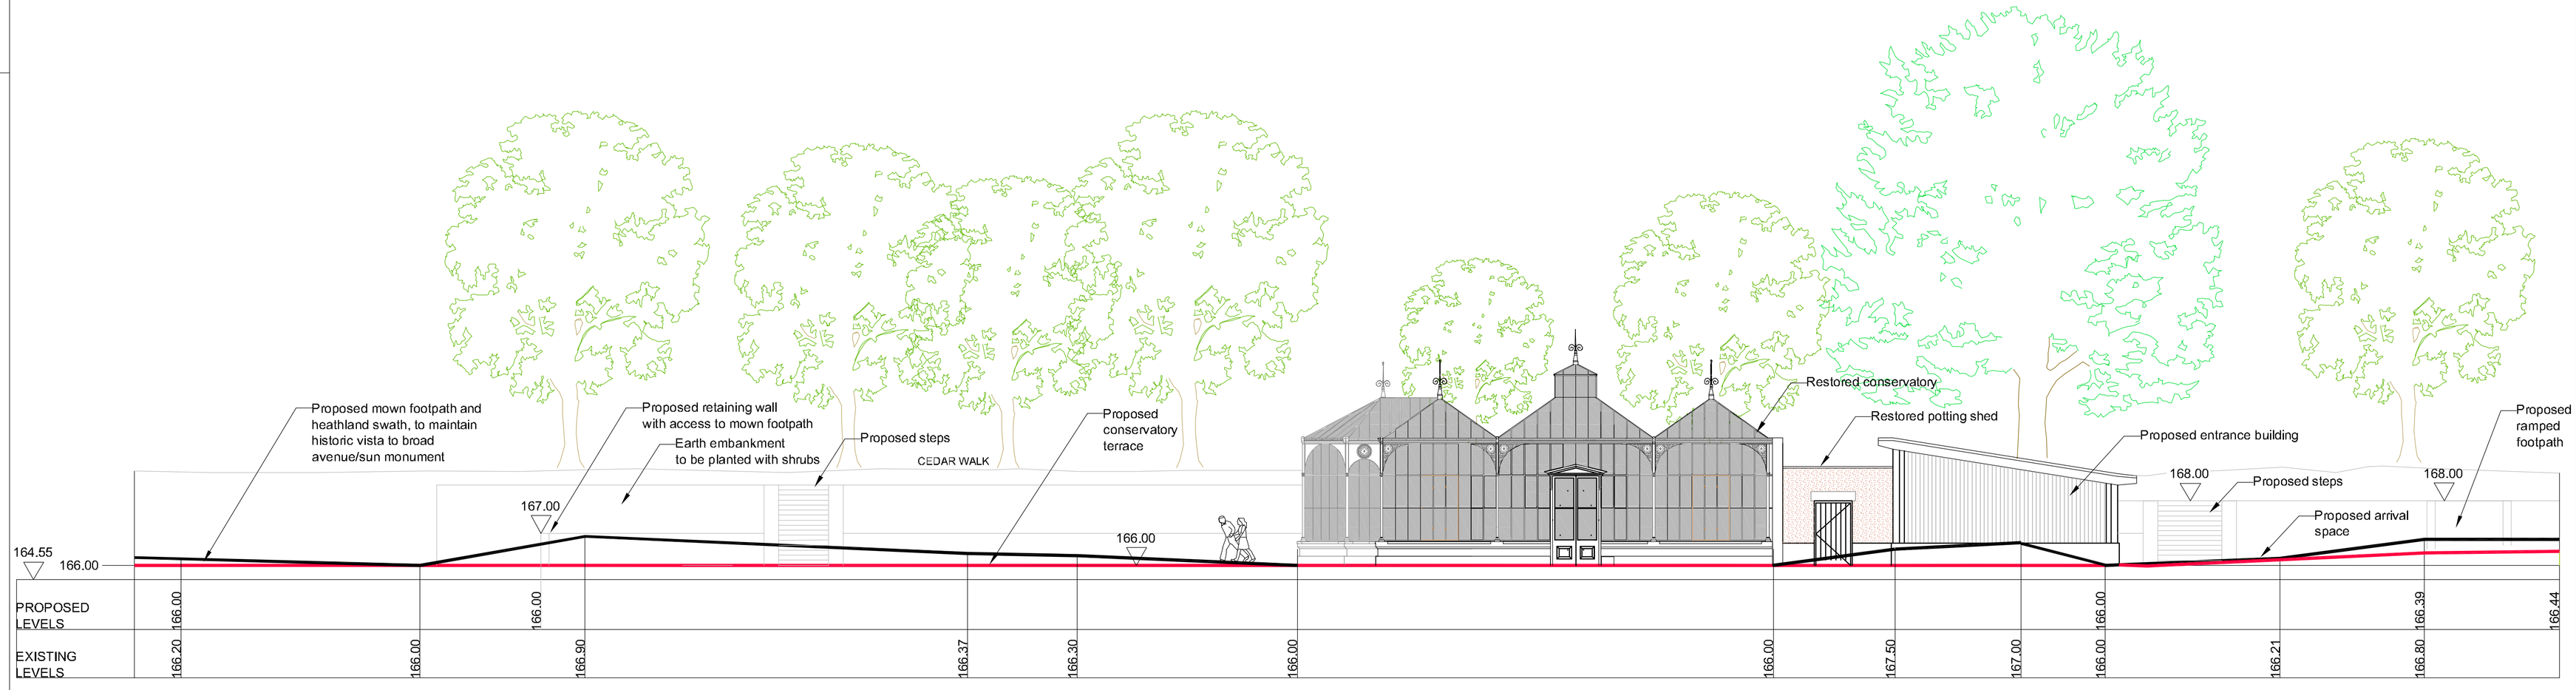

SECTIONAL ELEVATION D-D1

Plot Date :
AutoCAD File Name :

Revision Details	By / Check	Date	Suffix

DB1H

Wentworth Castle
'The World at Wentworth'
HLF Round 2 Application

Drawing Title
Detail Proposals
Long Sectional Elevation

THIS DRAWING MAY BE USED ONLY FOR THE PURPOSE INTENDED AND ONLY WRITTEN DIMENSIONS SHALL BE USED

Drawing Number
D132019_LD_005

Scale at A1
1:100

Drawn	Detailed		Approved
CG			SD
Checked	Tech Check	Det Check	Date
JA	SD		NOV 10

Scott Wilson
Brunel House
54 Princess Street
Manchester M1 6HS
Telephone (0161) 907 3500
Fax (0161) 907 3501