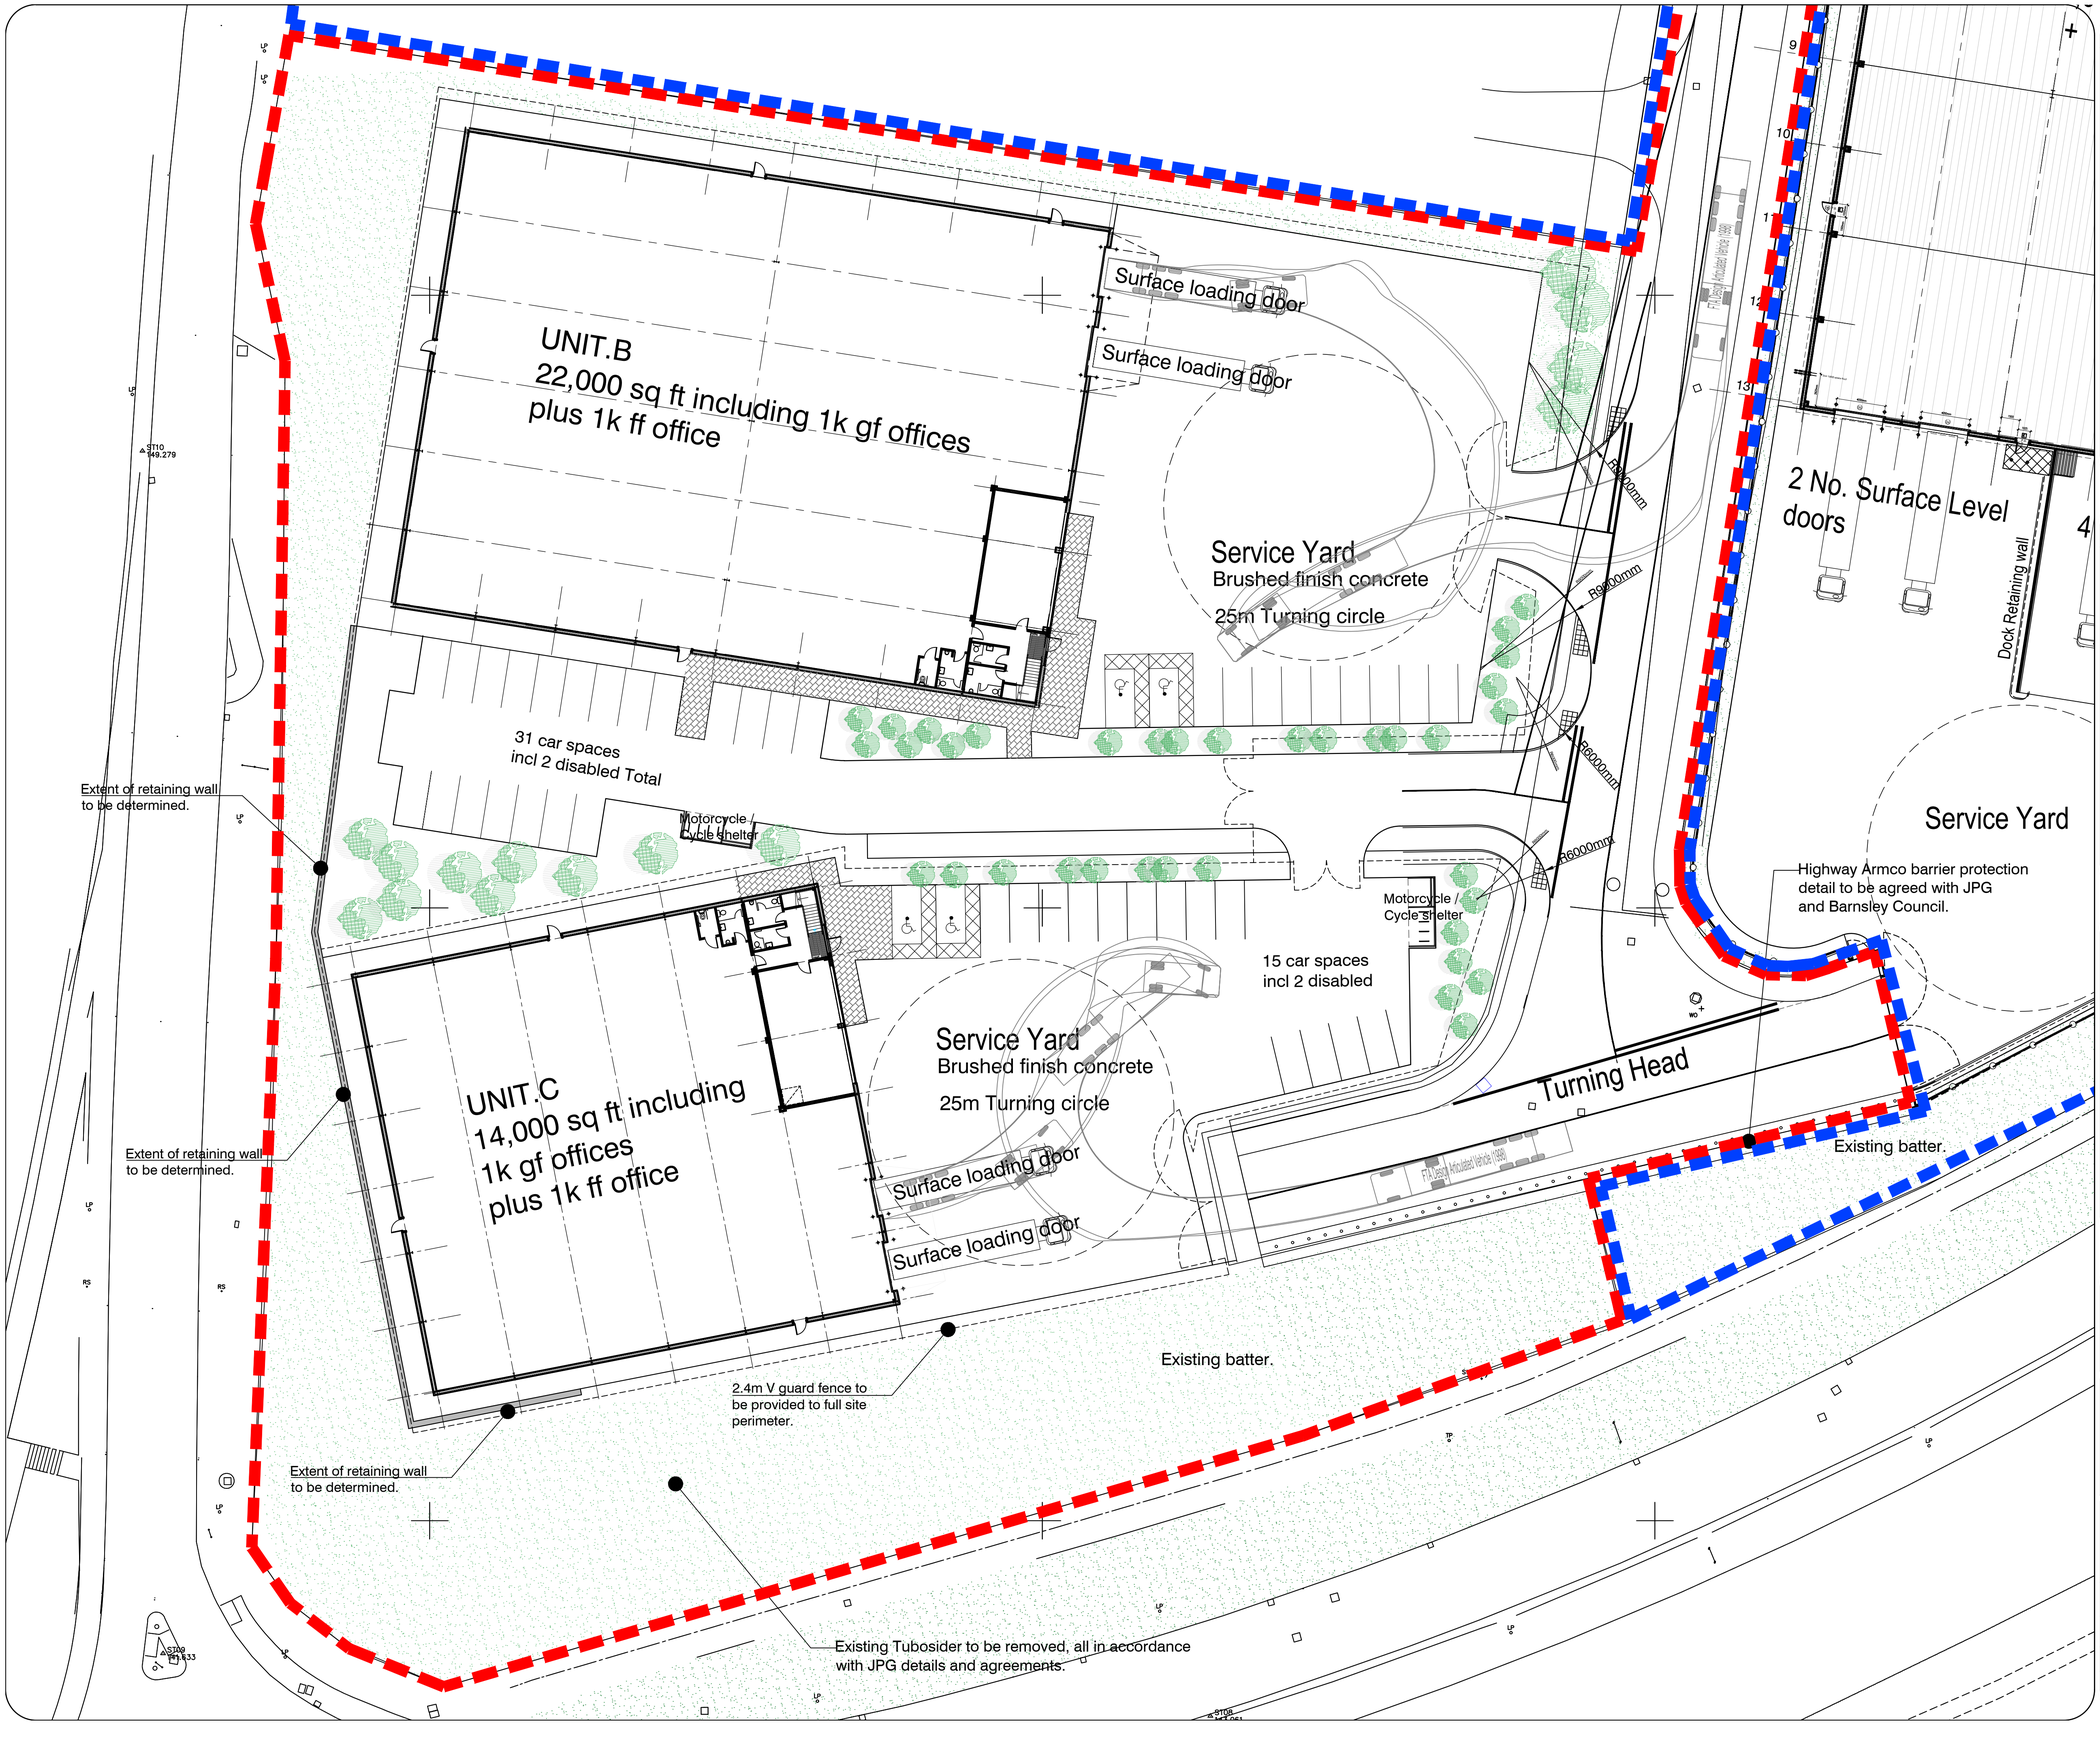

COPYRIGHT RESERVED

Notes

Revisions

Rev	Date	Description

BUILDING MANAGEMENT SERVICES LTD

Huddersfield Road
Elland, West Yorkshire
HX5 9BW
TELEPHONE : ELLAND (01422) 371616
FAX No : (01422) 376717
email : mail@bmselland.com

Building Management Services

Client

CDP limited

Project

Proposed Industrial Development
Phase 2 - Capitol Close, Capitol Park, Barnsley.

Sheet

Site layout Plan- Units B & C.

Drawn: DCH	Date: Aug 17
Scale: 1:250 @ A1	
Status: Planning	
Drawing No.: M3035-01	Revision: