



Produced 28.07.2008 from the Ordnance Survey National Geographic Database and incorporating surveyed revision available at this date. © Crown Copyright 2008.


Reproduction in whole or part is prohibited without the prior permission of Ordnance Survey.

Ordnance Survey, the OS Symbol and OS Sitemap are registered trademarks of Ordnance Survey, the national mapping agency of Great Britain.

The representation of a road, track or path is no evidence of a right of way.

The representation of features as lines is no evidence of a property boundary.

Part or all of this OS Sitemap is enlarged from mapping produced at one or more of the following scales: 1:1250, 1:2500, 1:10000.

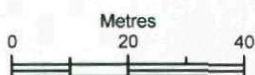



Scale 1:1250

Supplied by: **Barnsley MBC**


Serial number: 00007200

Centre coordinates: 431166 407585.25


Further information can be found on the OS Sitemap Information leaflet or the Ordnance Survey web site:
www.ordnancesurvey.co.uk

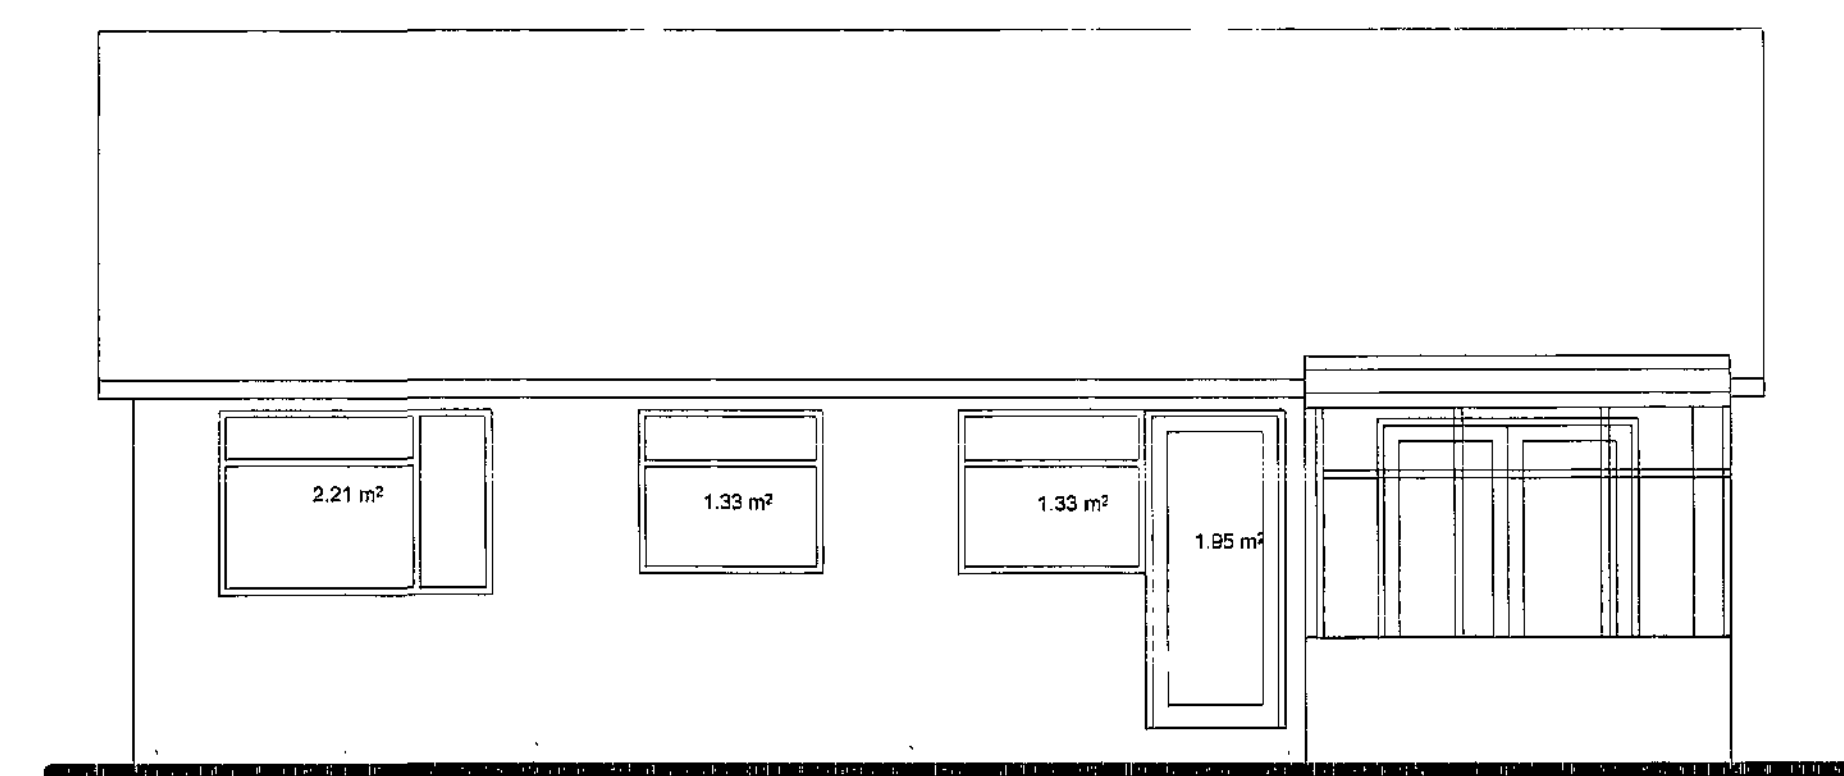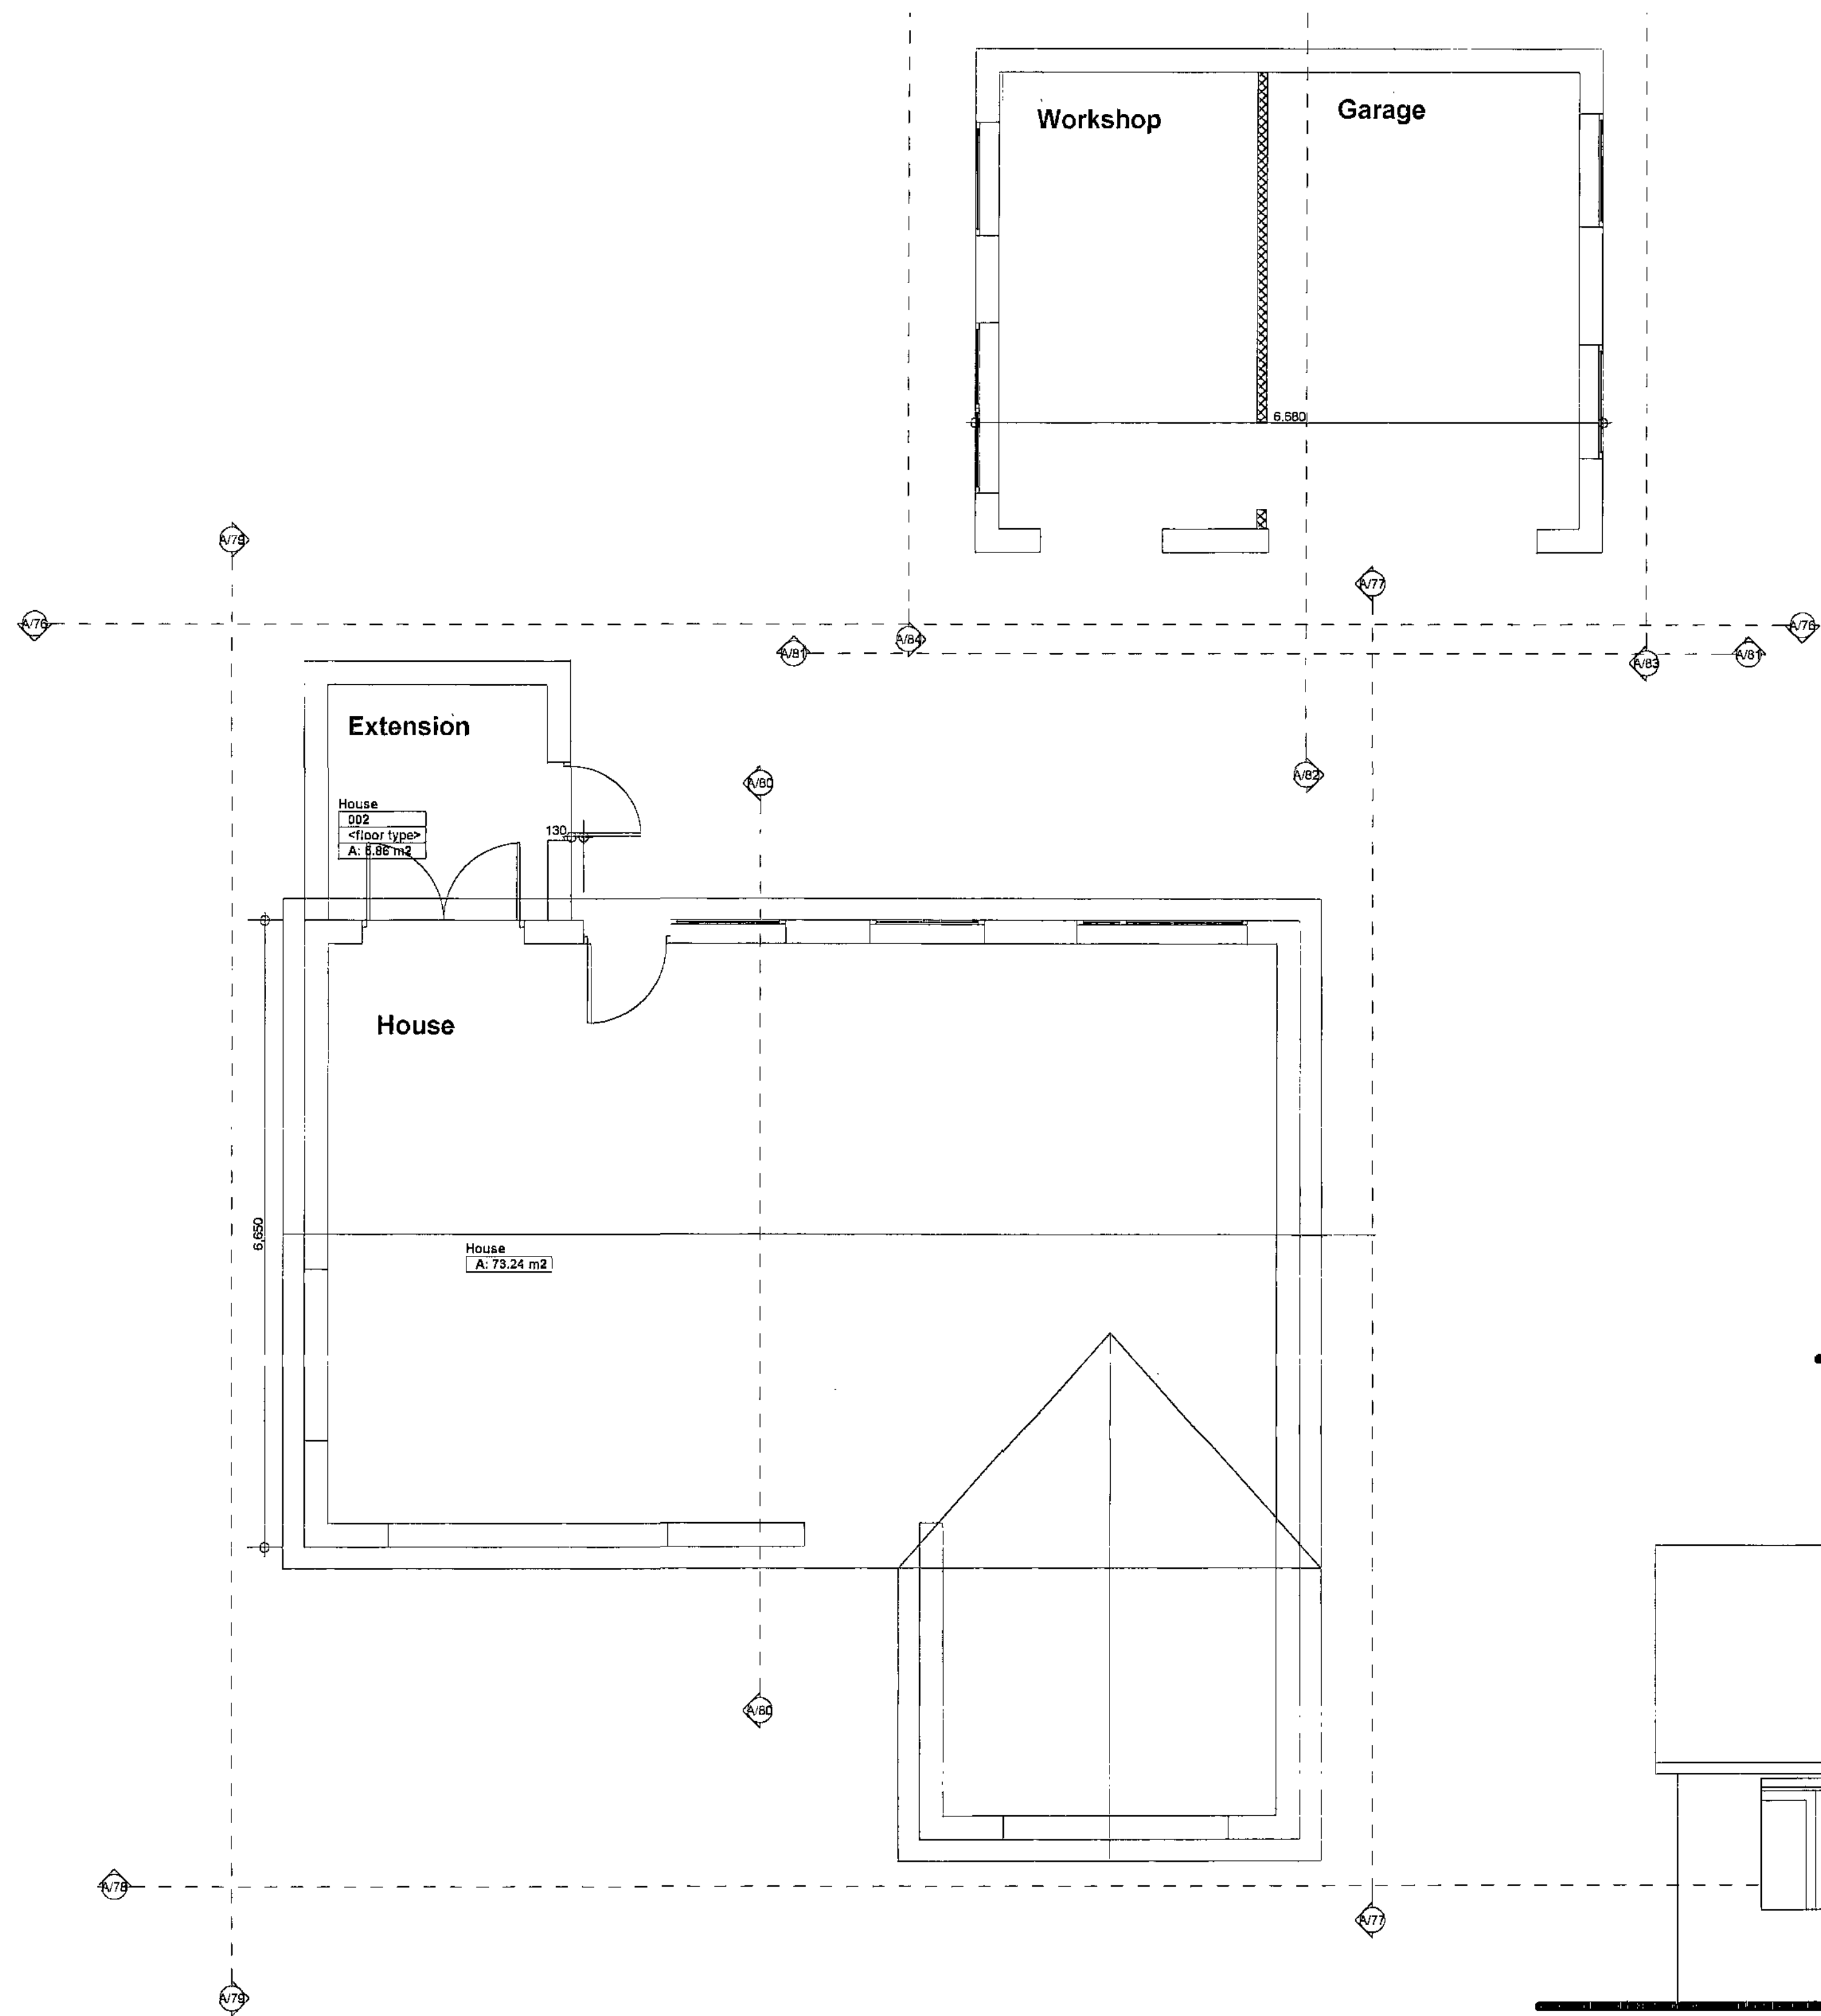


Elevation A/76

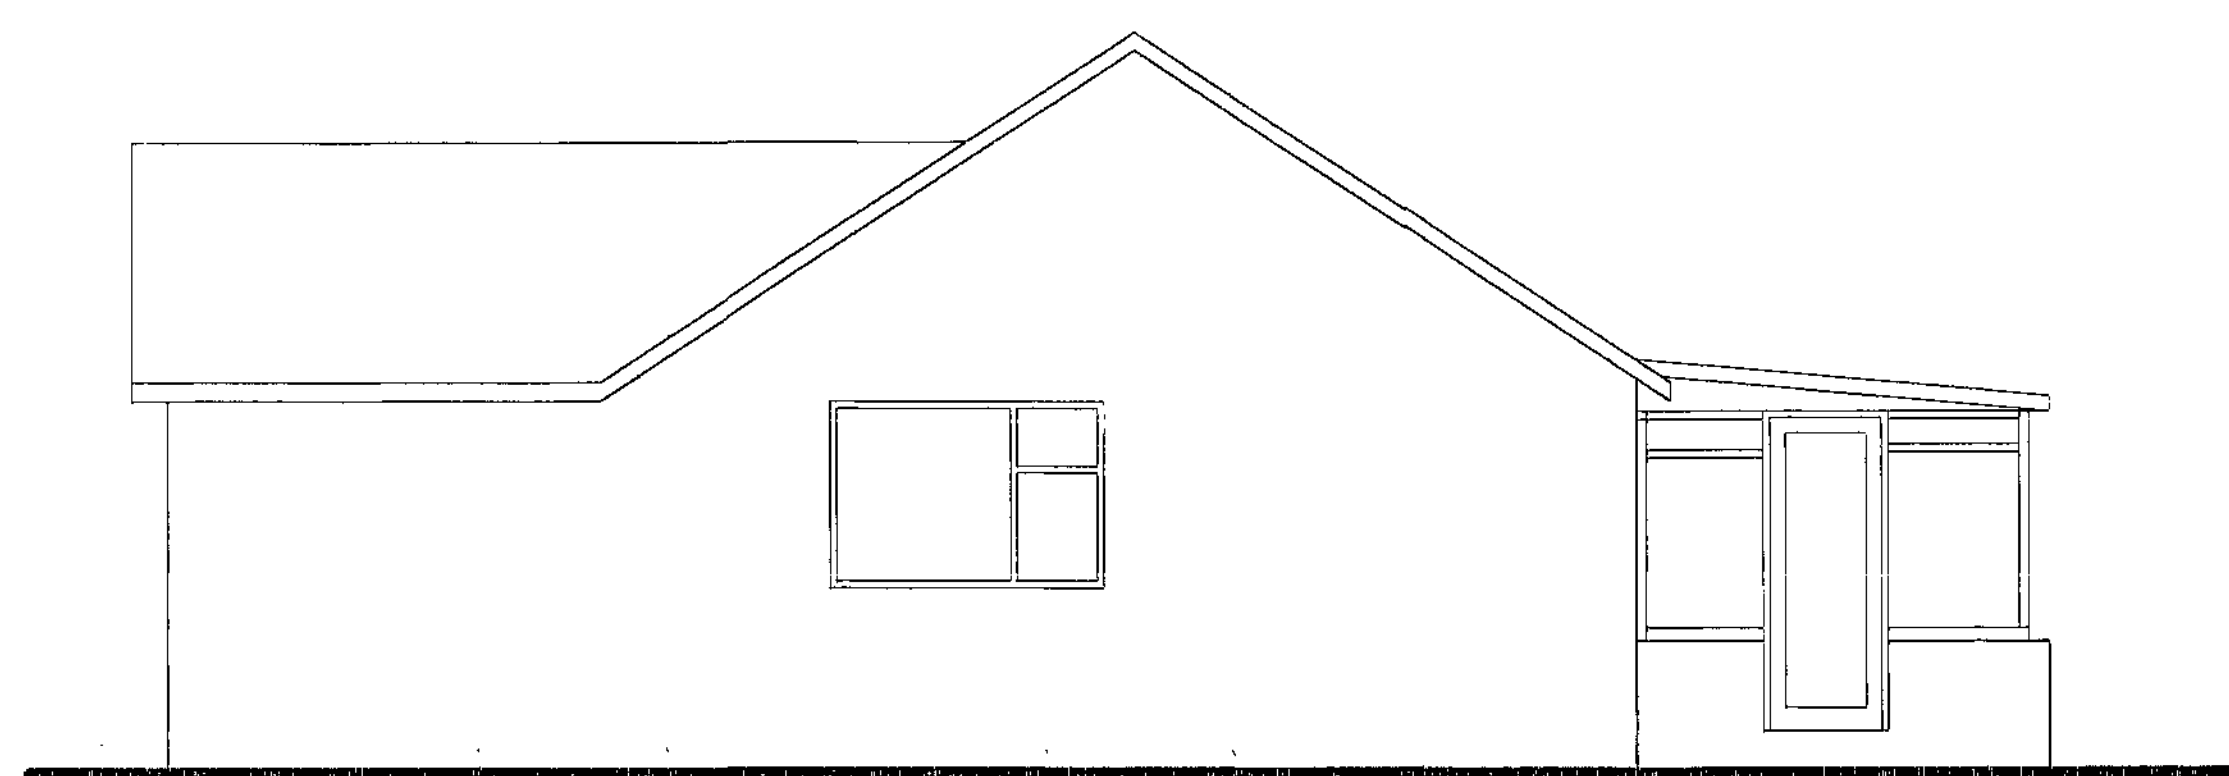

Elevation A/77

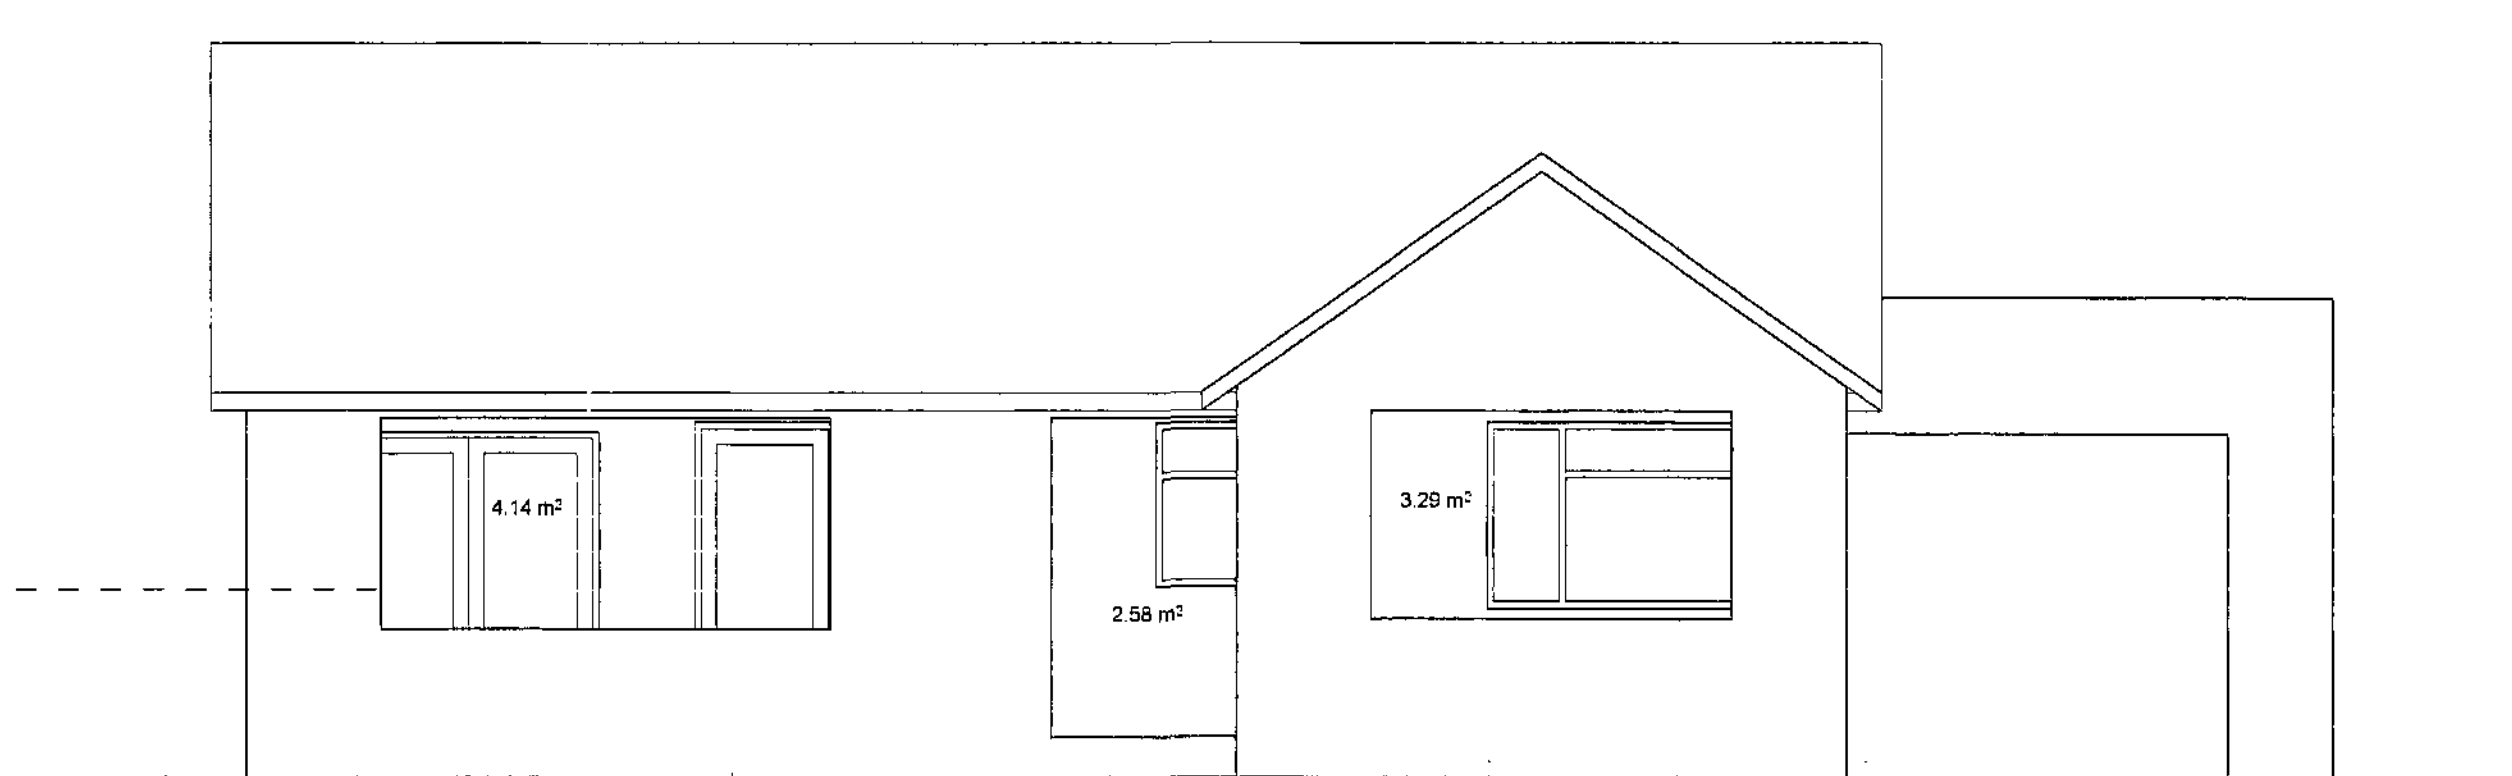

Elevation A/78

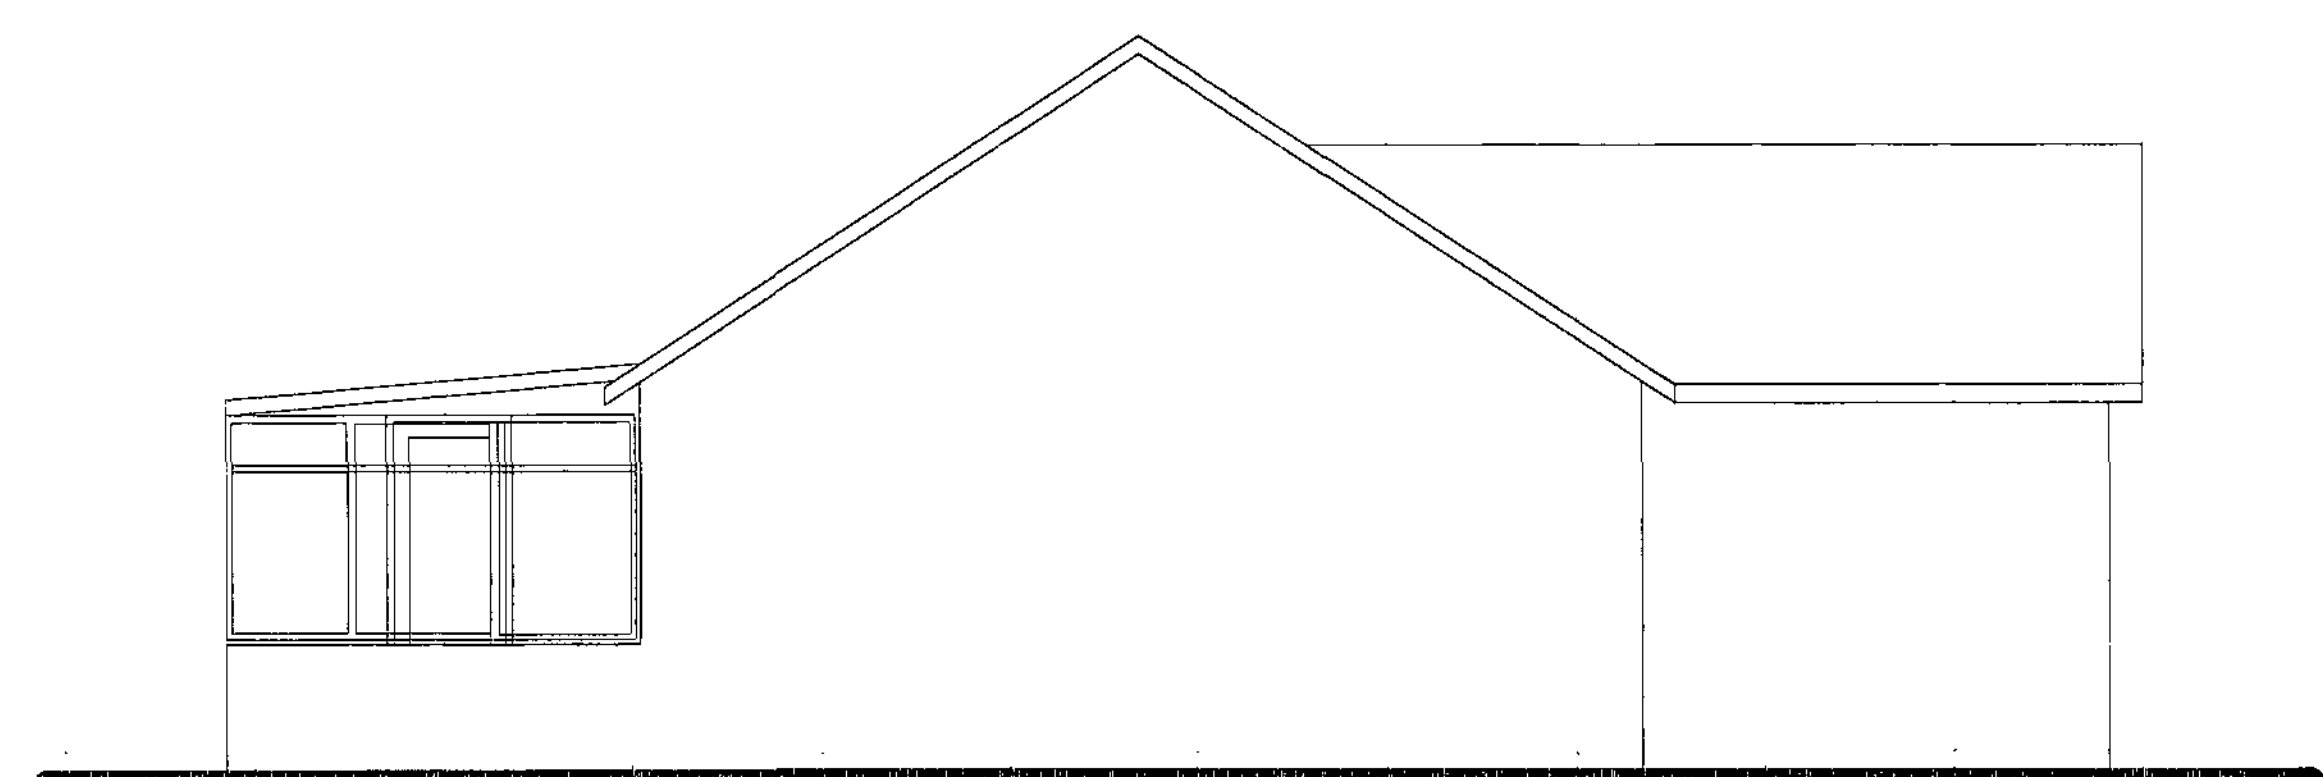


Elevation A/79

The contractor is to check all dimensions before commencing work. He is to ensure that he has received all the necessary information and drawings before commencing work.



Any discrepancies found on site with regards to structural items are to be reported back to the architect.

All contractors must ensure that they calculate the finished floor level to finished floor level from first floor to second floor. Ensure that the staircase can be constructed in accordance with current building regulations, including all necessary head rooms required under the regulations.


Rev:	Date:	Revisions:
Client:	Mr & Mrs M Wright	
Project:	Proposed front Extension, Demolition of Existing Conservatory & Construction of New Sun room to: 3 Stevenson Drive, Higham	
Drawing Title:		
Scale: 1/50	Date: July 2008	
Drawn By: AR	Drawing Nr: 1	Rev:

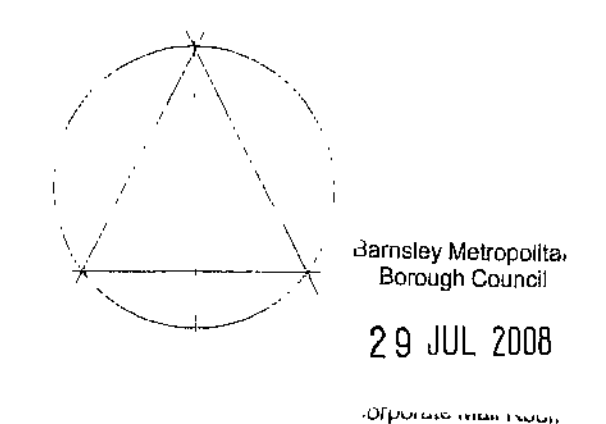


Alan Robinson
Chartered Architect BA Dip Arch RIBA BSc (Hons)PM
2 Gawber Road, Barnsley S75 2AF
Tel/Fax 01226 286066

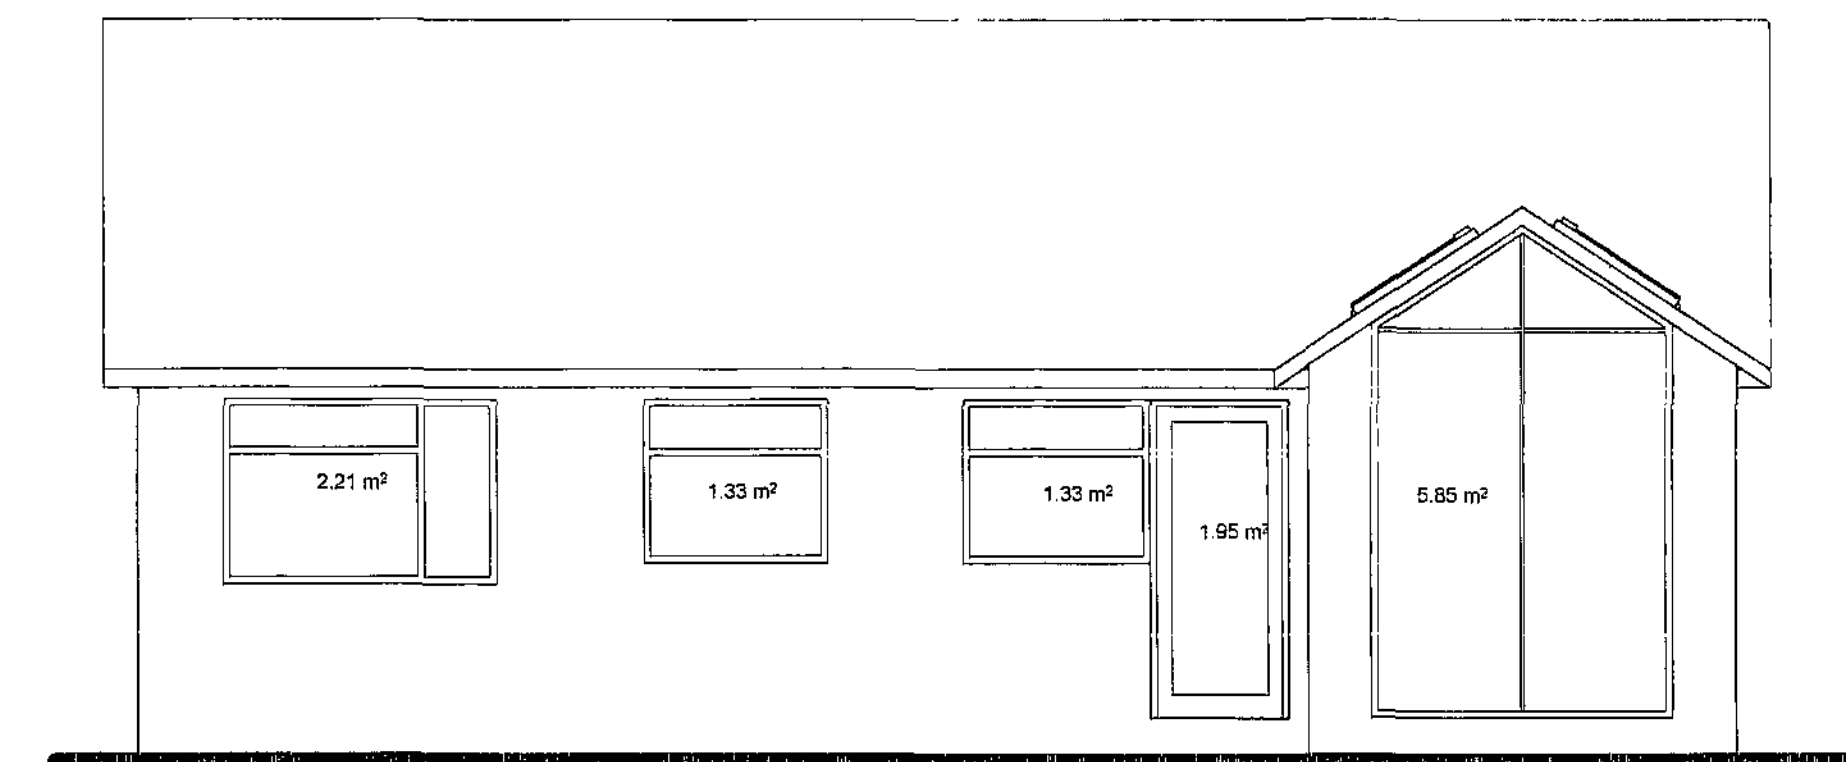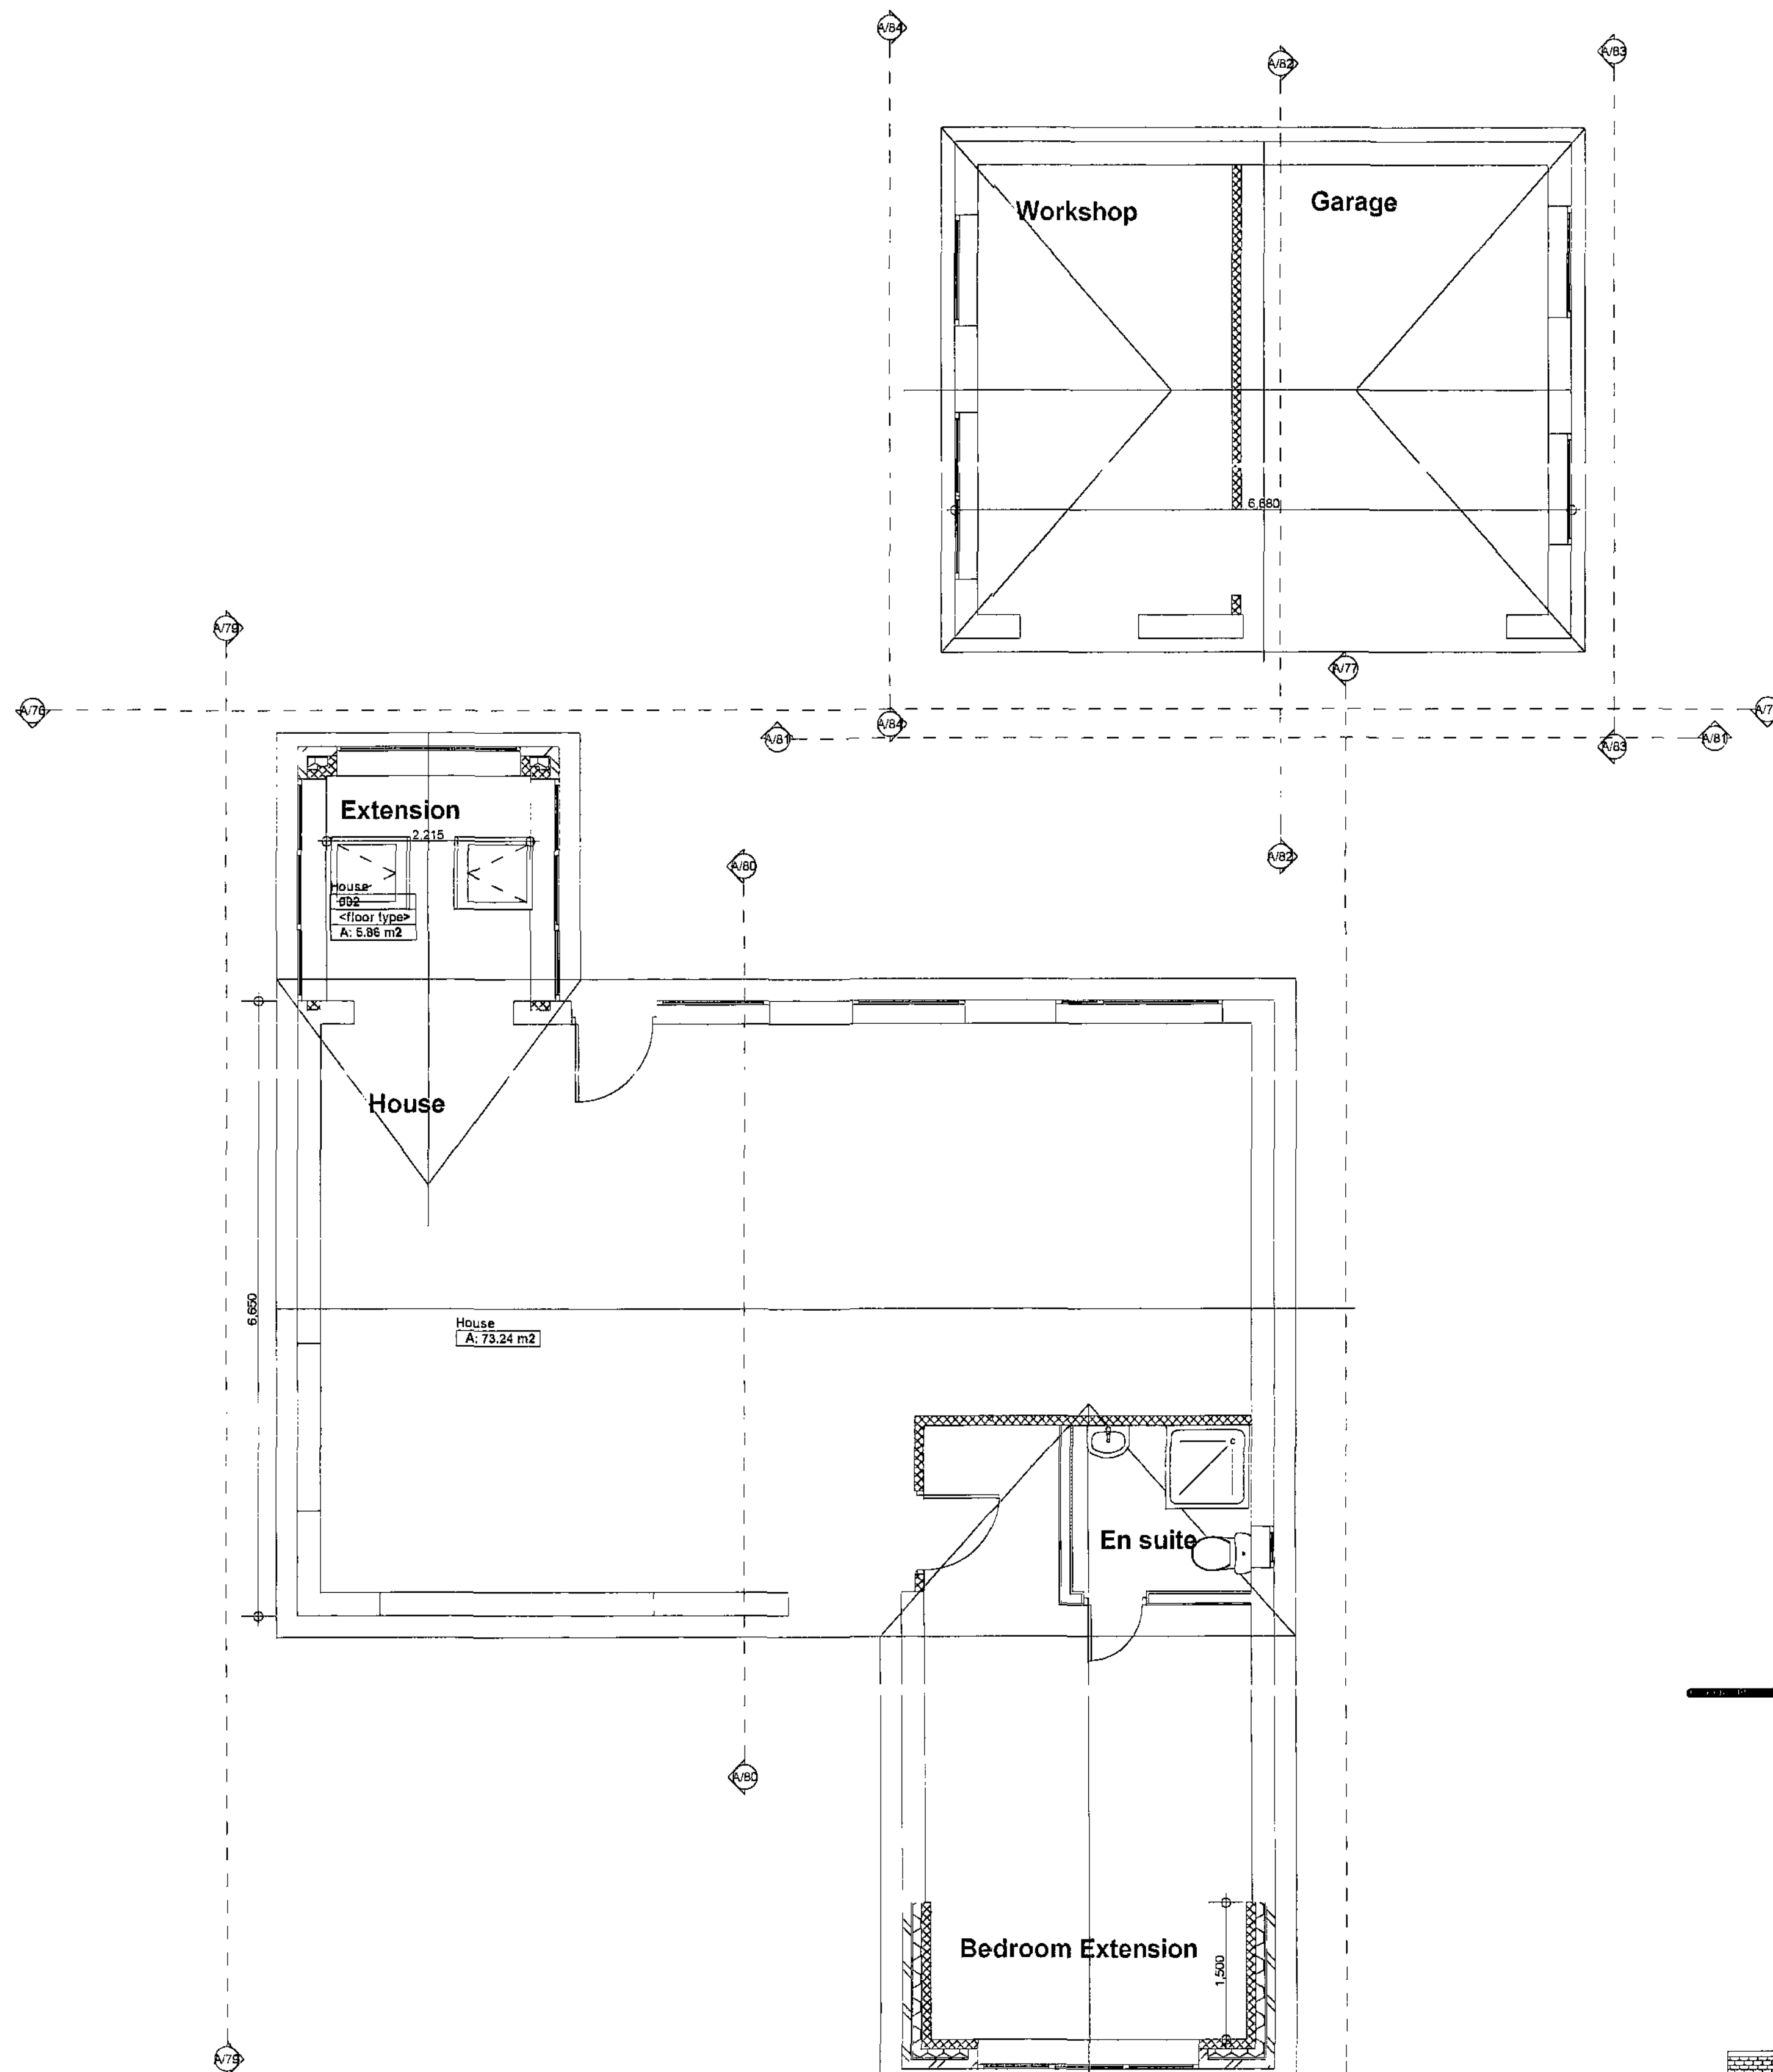


Elevation A/76

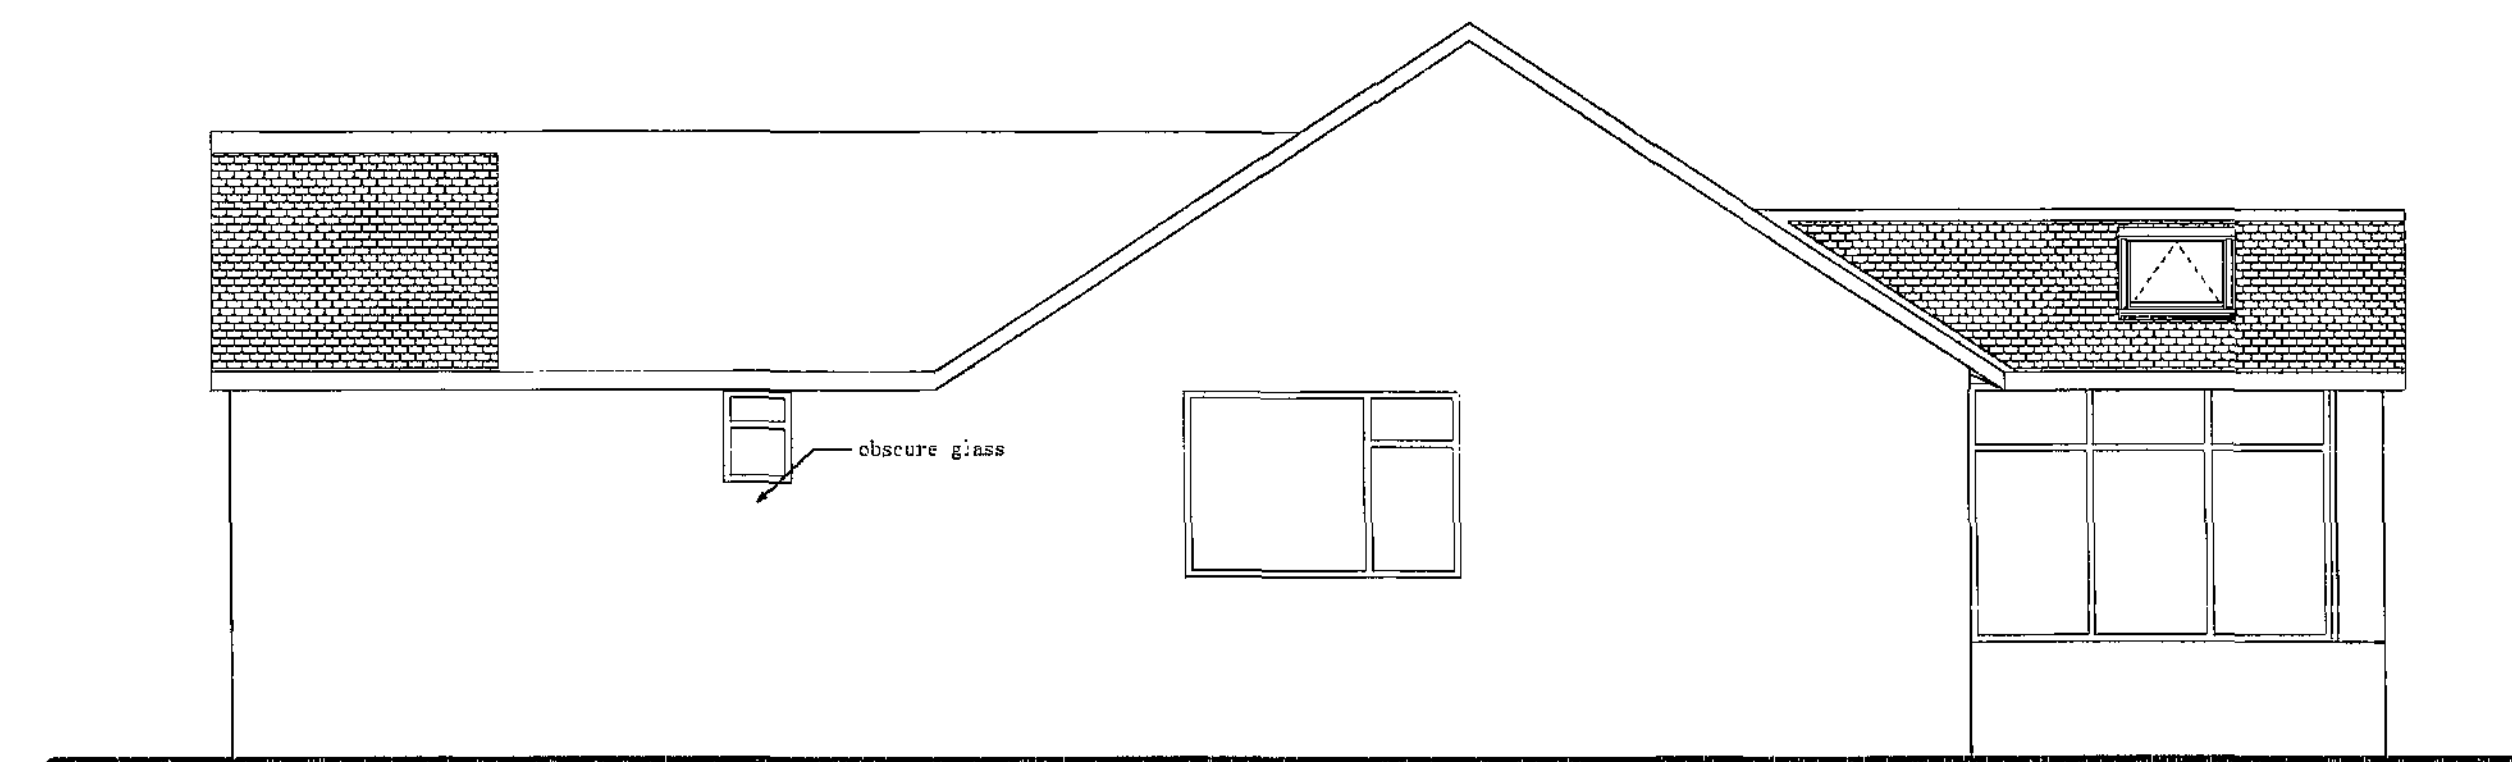


Elevation A/77

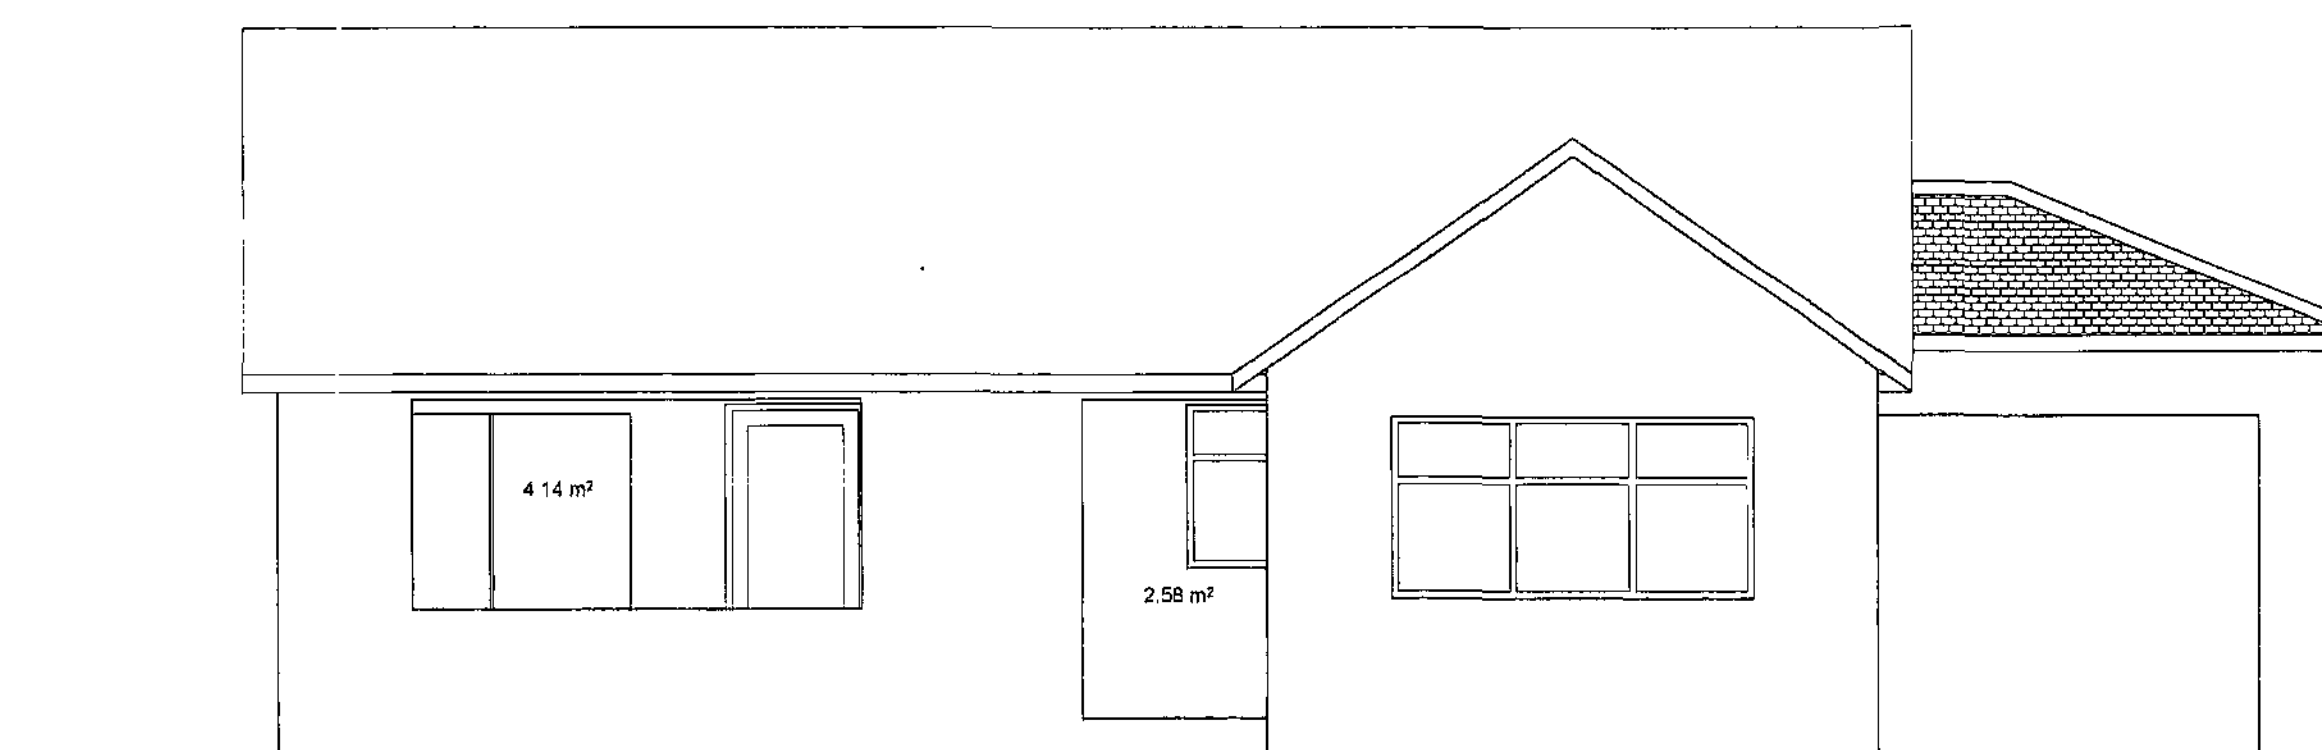


Elevation A/78

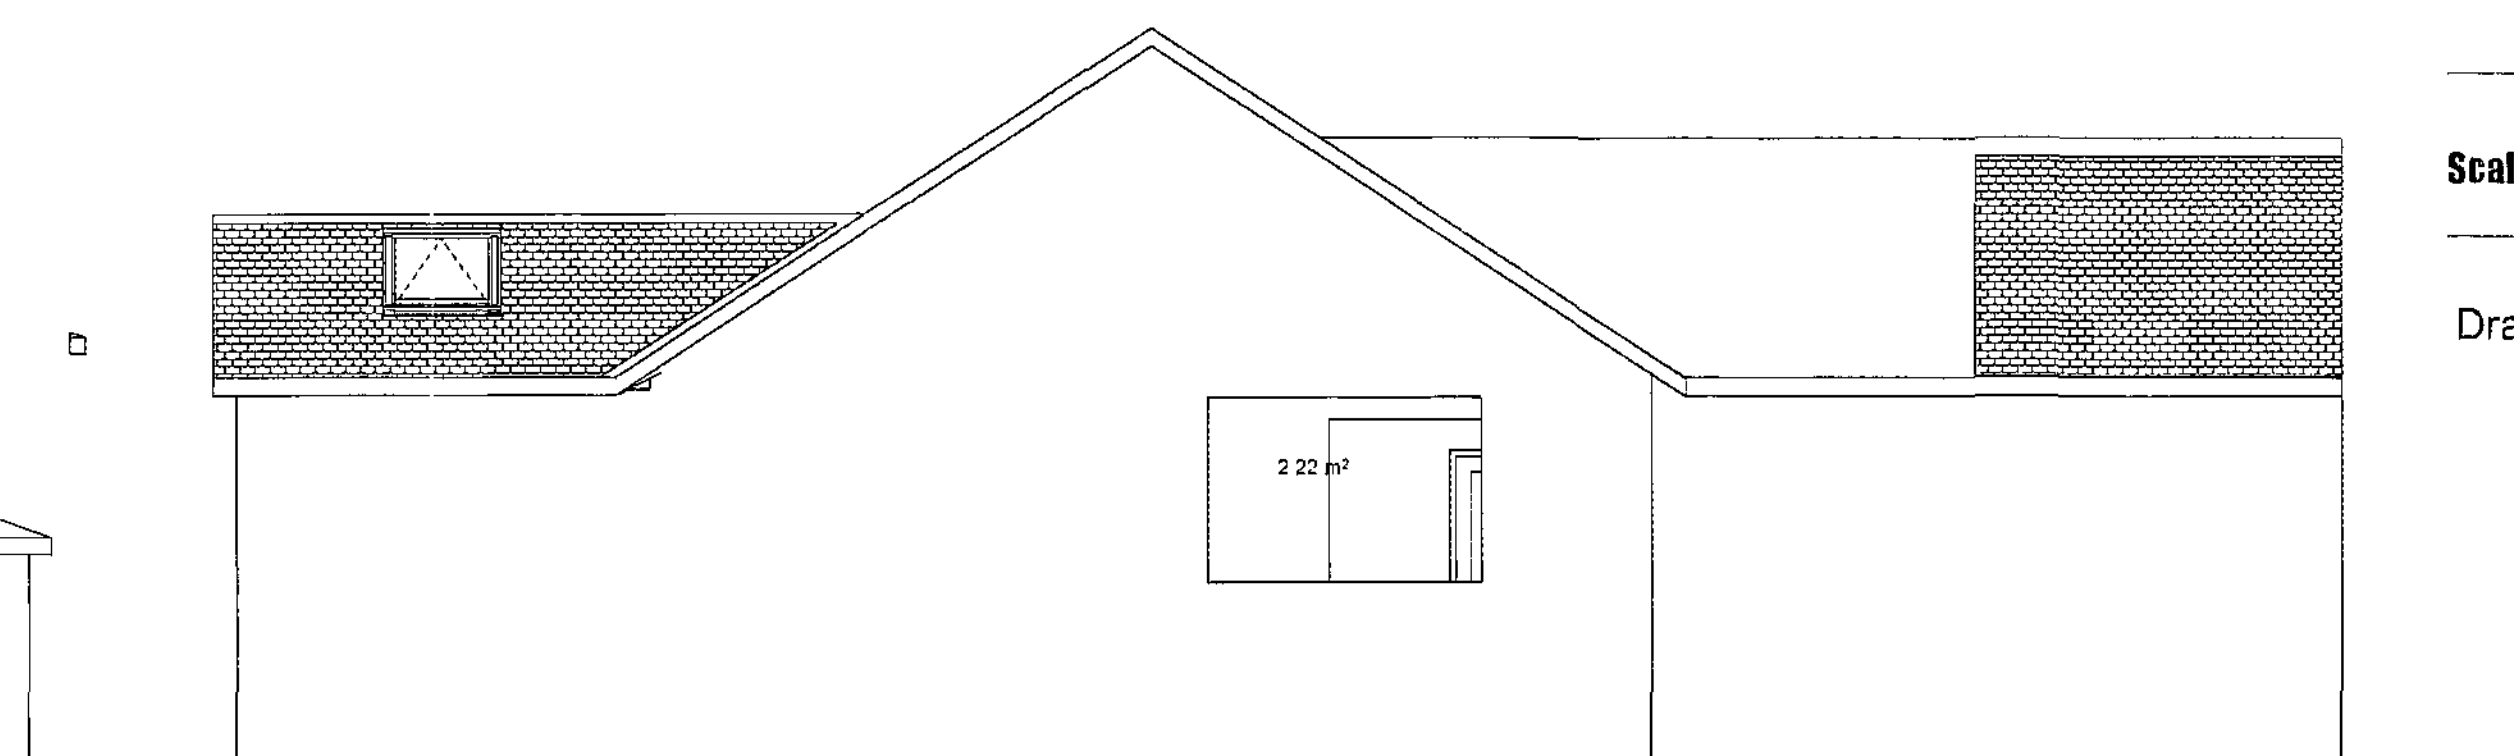

Elevation A/79

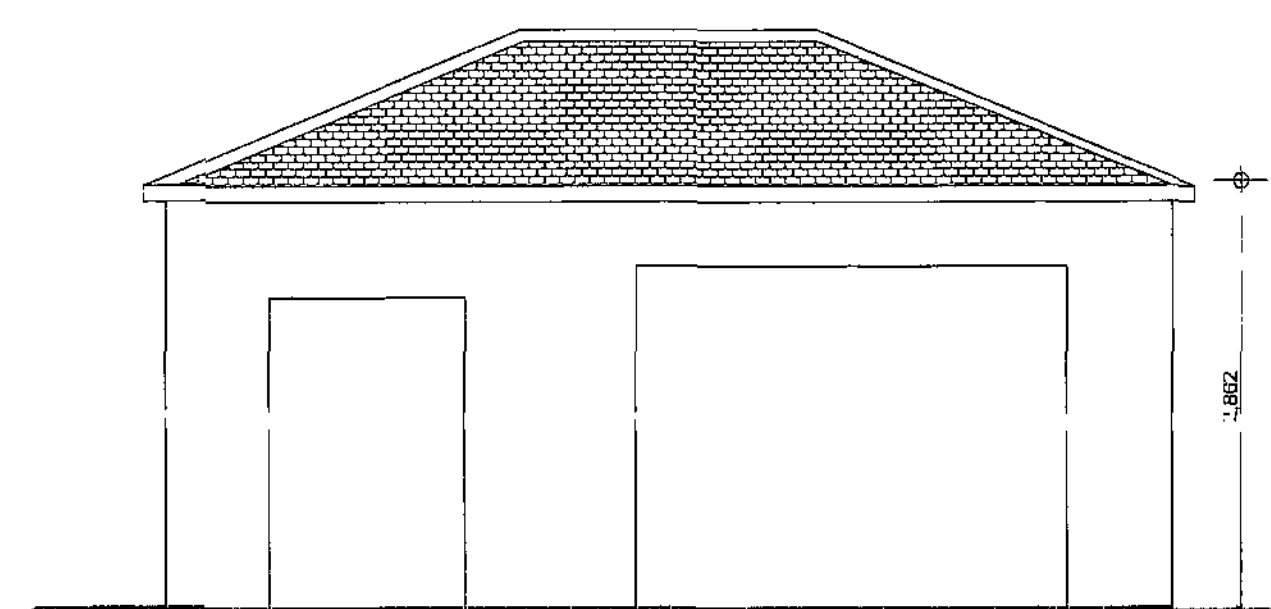


Elevation A/81

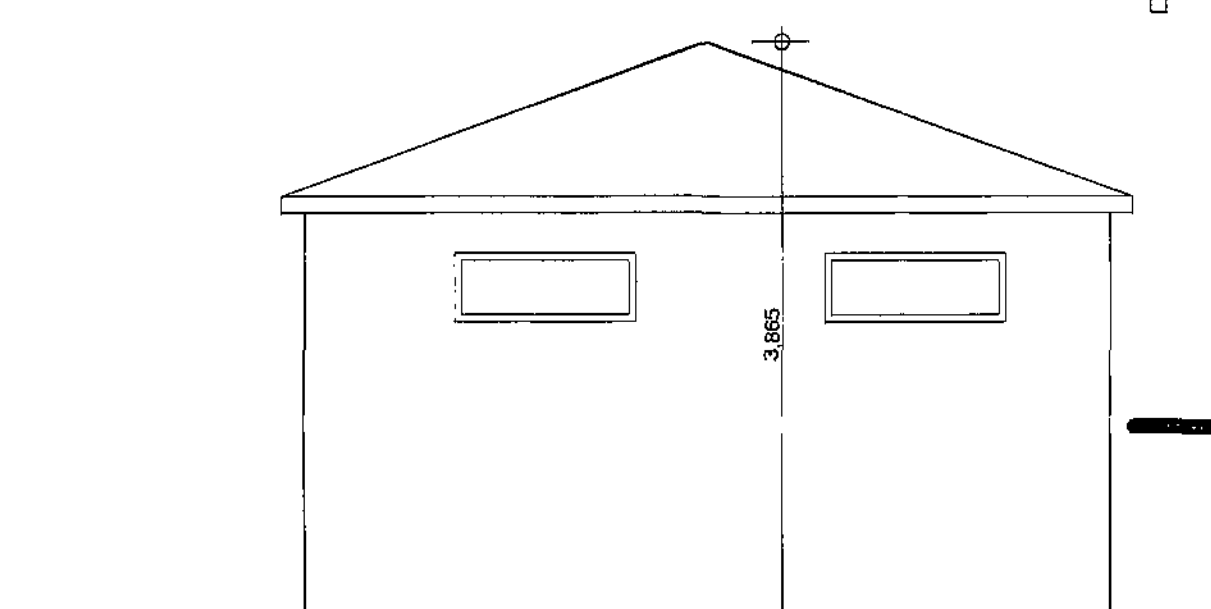

Elevation A/83

Rev:	Date:	Revisions:
Client:	Mr & Mrs M Wright	
Project:	Proposed front Extension, Demolition of Existing Conservatory & Construction of New Sun room to: 3 Stevenson Drive, Higham	
Drawing Title:	As Proposed plans & Elevations	
Scale:	1/50	Date: July 2008
Drawn By:	AR	Drawing Nr: 2
		Rev:

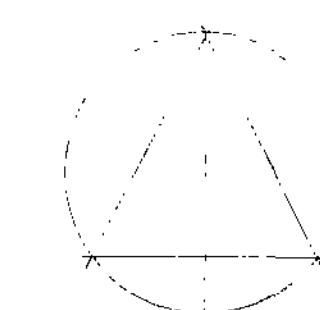

Barnsley Metropolitan Borough Council
29 JUL 2008

Alan Robinson
Chartered Architect BA Dip Arch RIBA BSc (Hons)PM
2 Gawber Road, Barnsley S75 2AF
Tel/Fax 01226 286066