




1 to 50 scale at A1

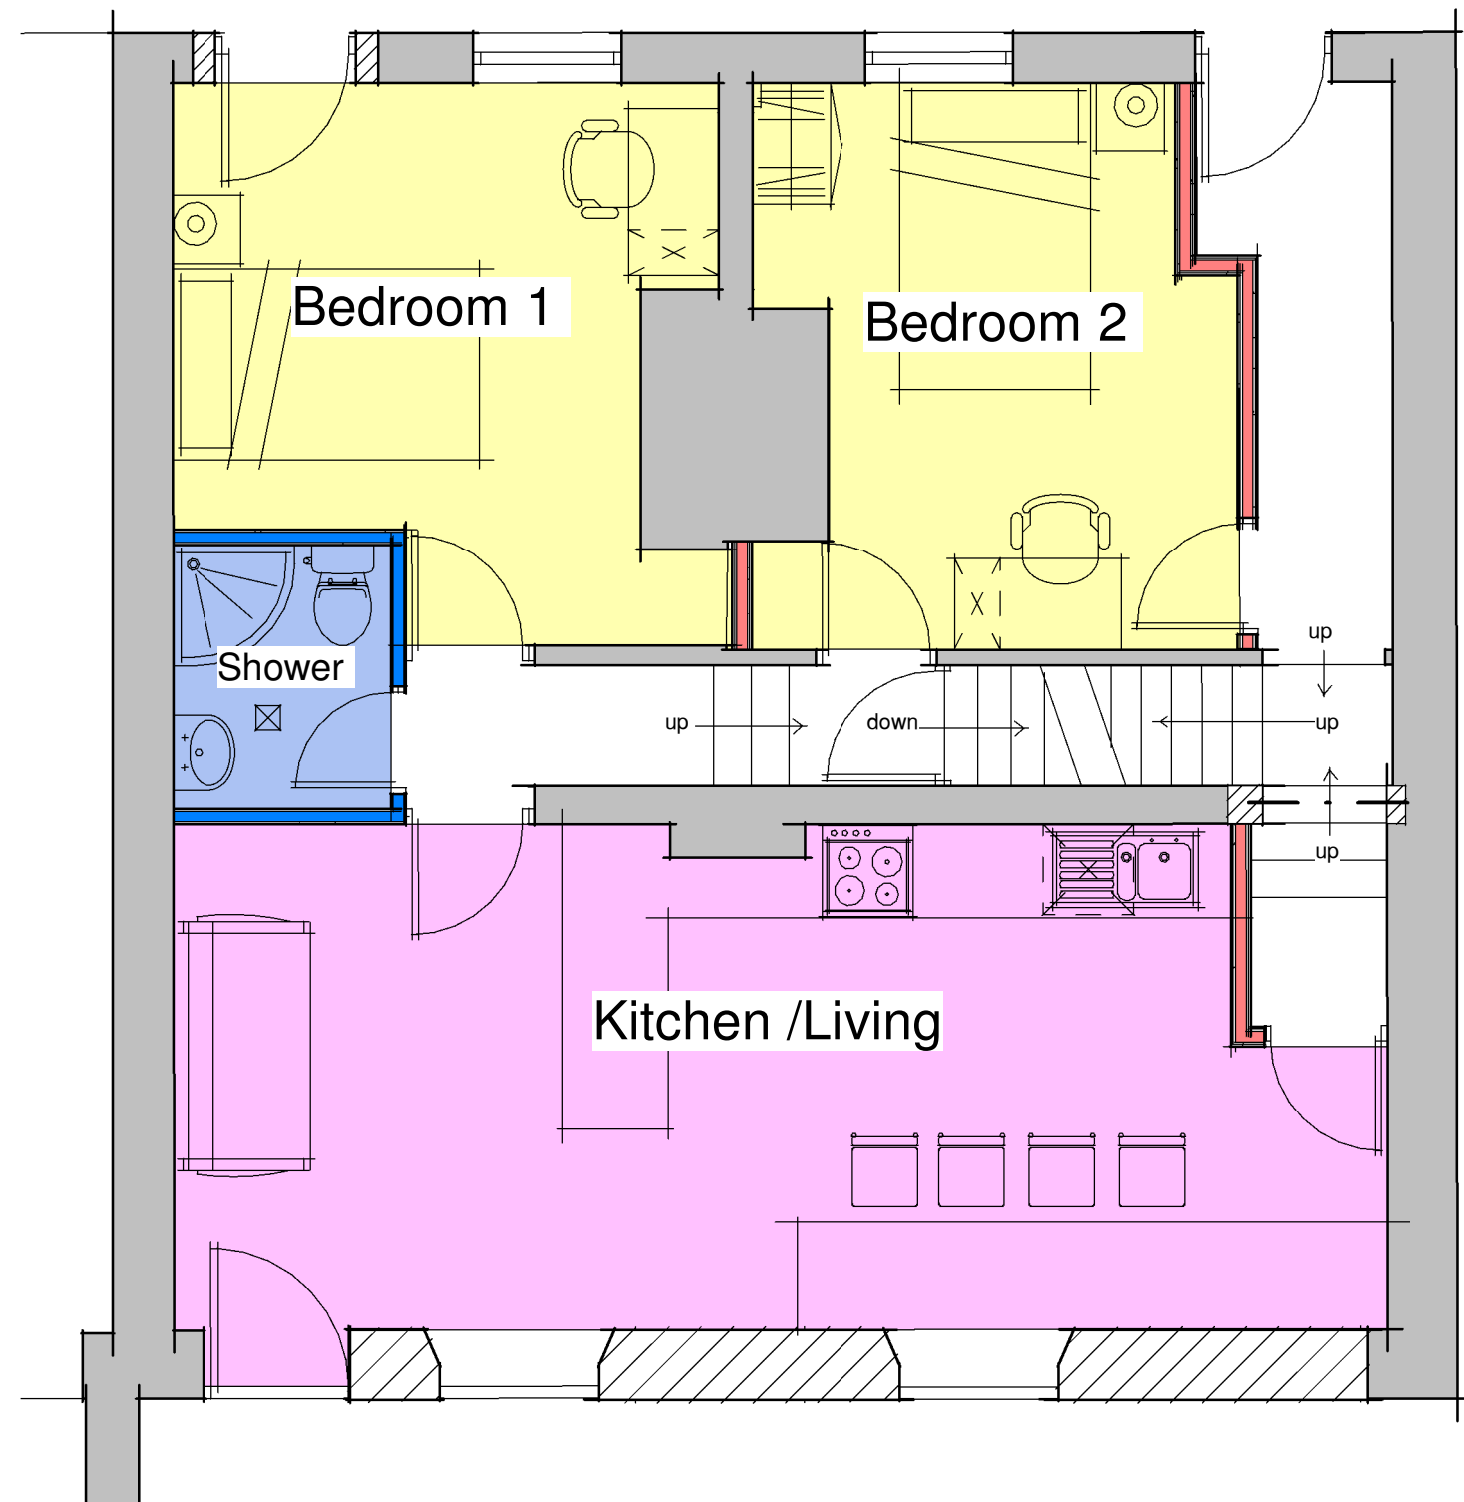

00. Proposed Ground Floor
1:50

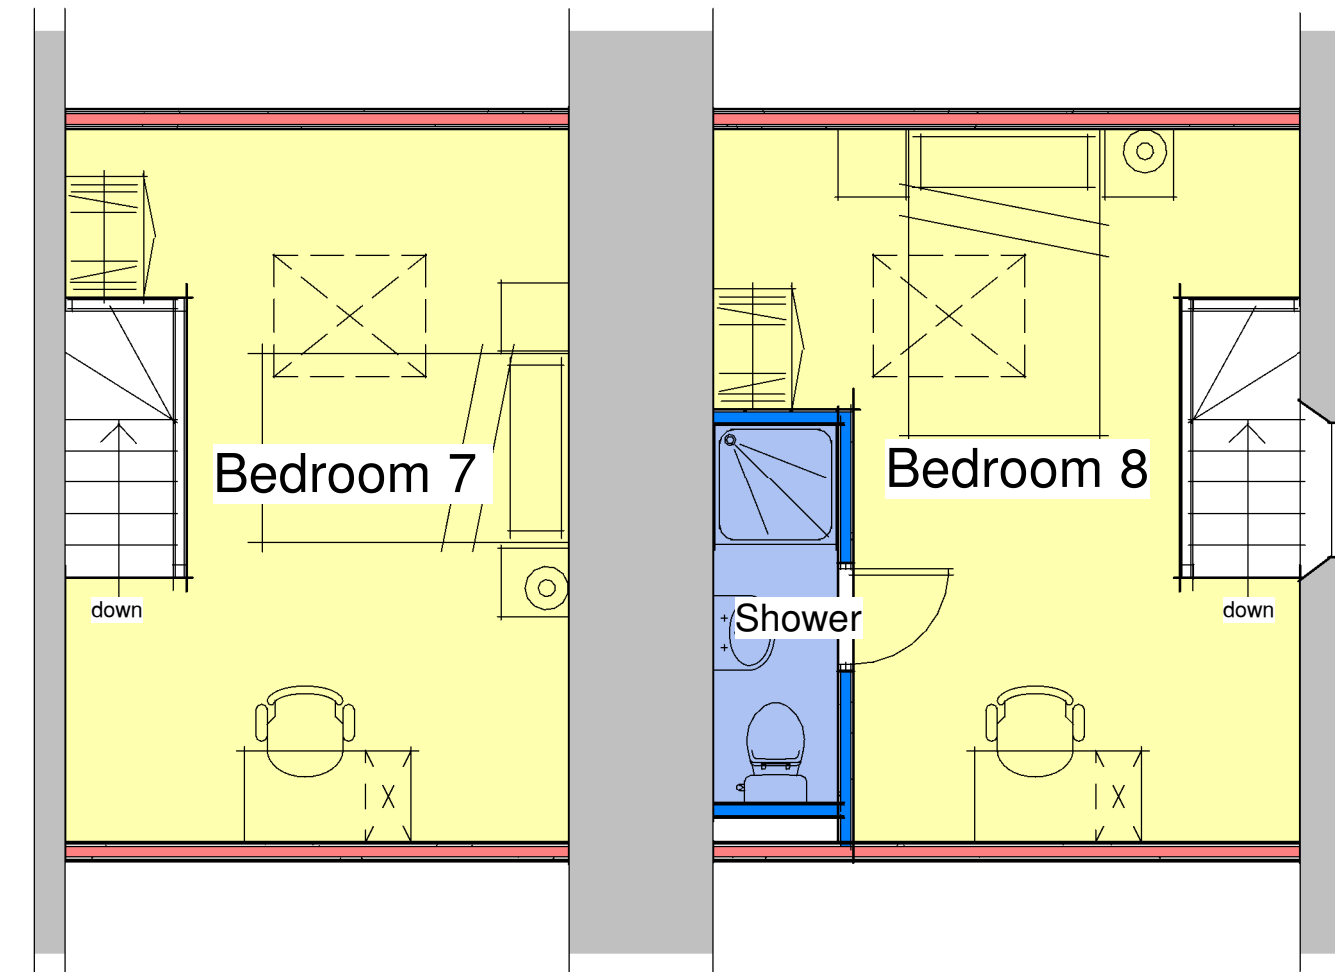

01-Proposed Second Floor
1:50

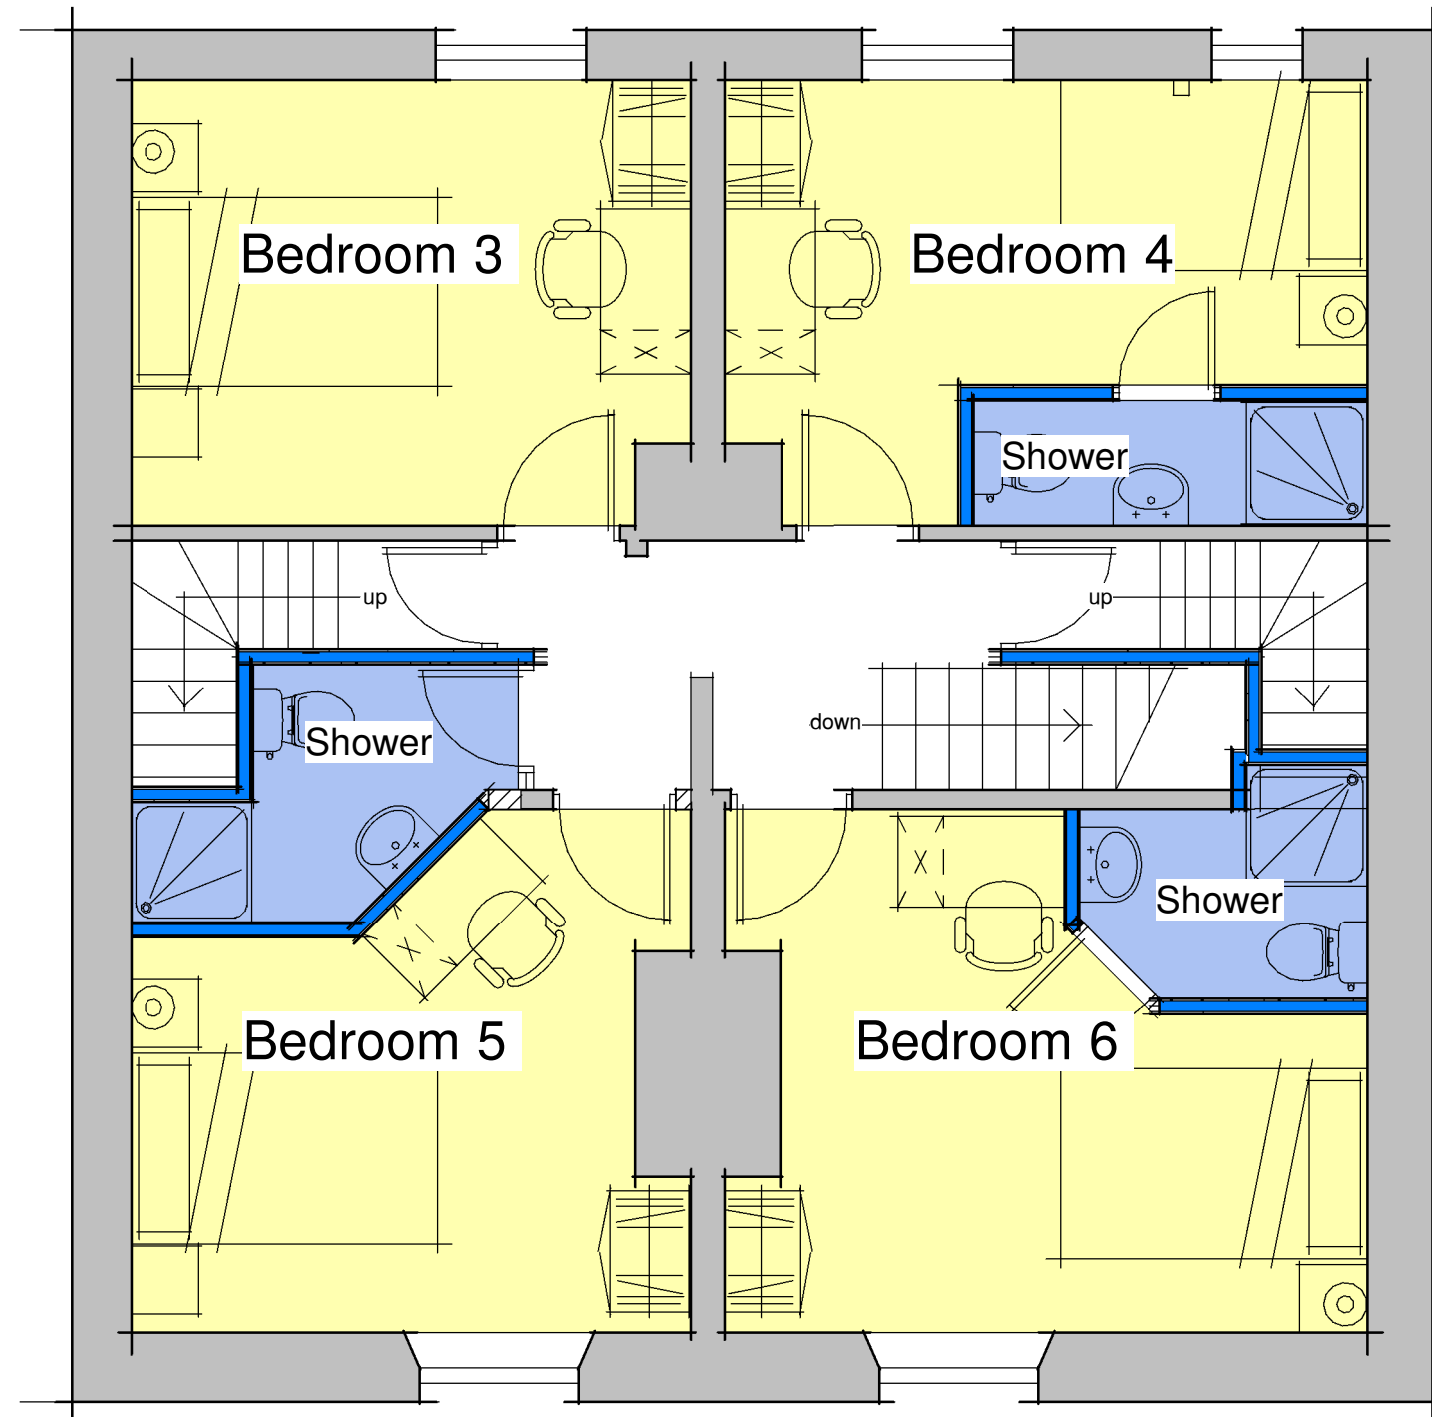

01-Proposed First Floor
1:50

Proposed Layouts