EXISTING ELEVATION A



PROPOSED LOCATION OF DOOR 008



PROPOSED LOCATION OF DOOR 015




PROPOSED LOCATION OF DOOR 017



PROPOSED LOCATION OF DOOR 023




PROPOSED ELEVATION A

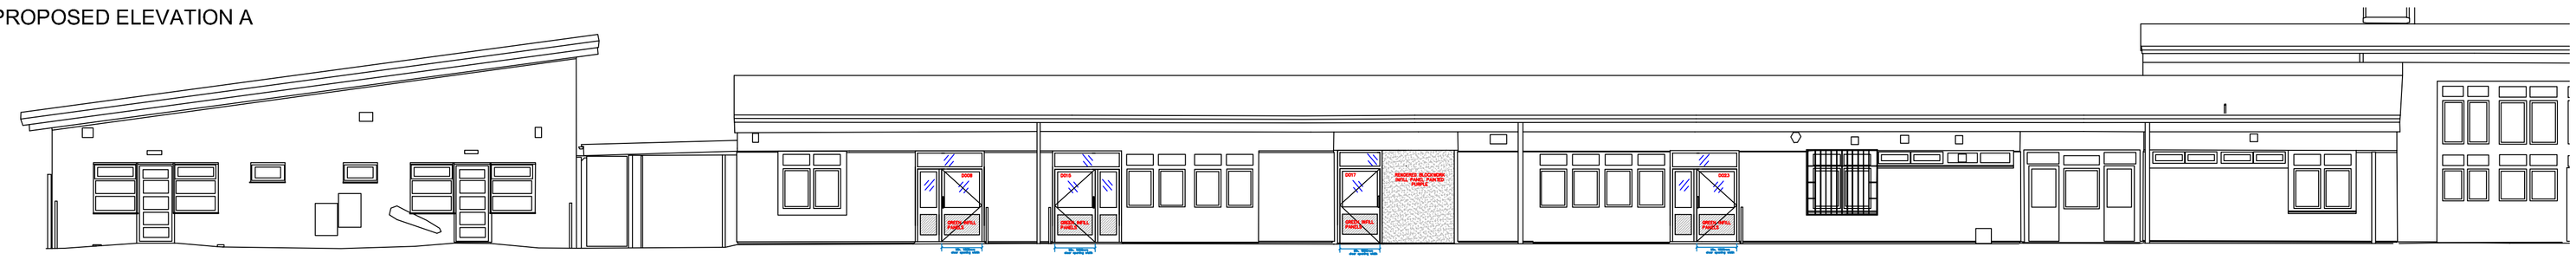

ELEVATION 5

EXISTING ELEVATION B

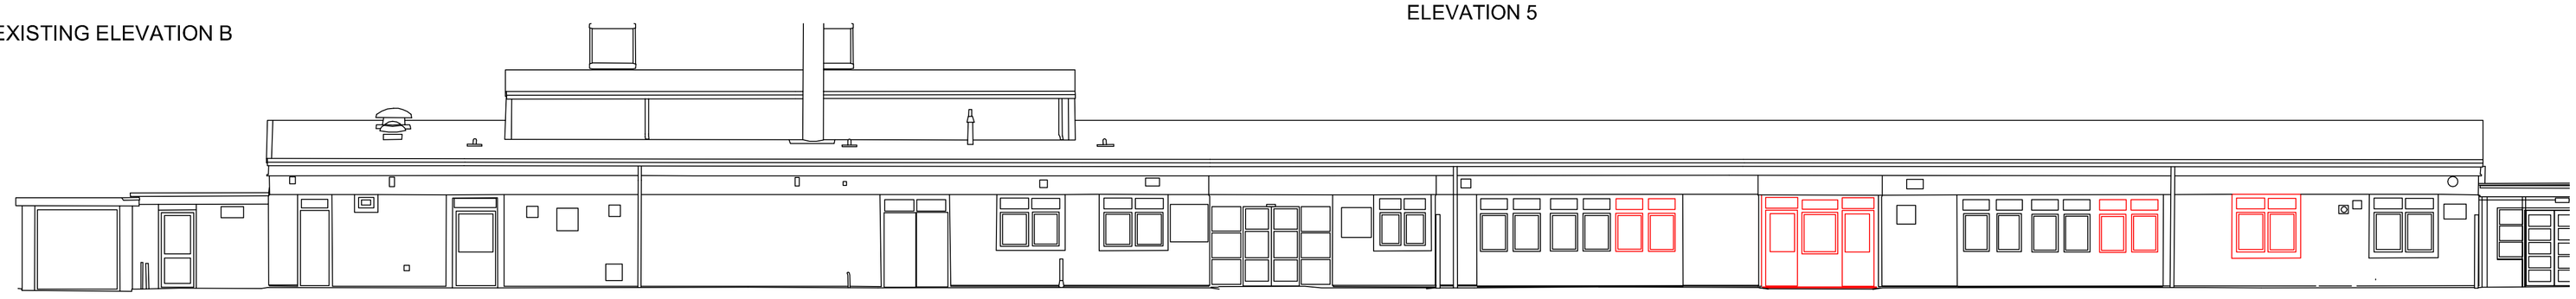

PROPOSED LOCATION OF DOOR 019



PROPOSED LOCATION OF DOOR 018




PROPOSED LOCATION OF DOOR 012



PROPOSED LOCATION OF DOOR 011



PROPOSED ELEVATION B

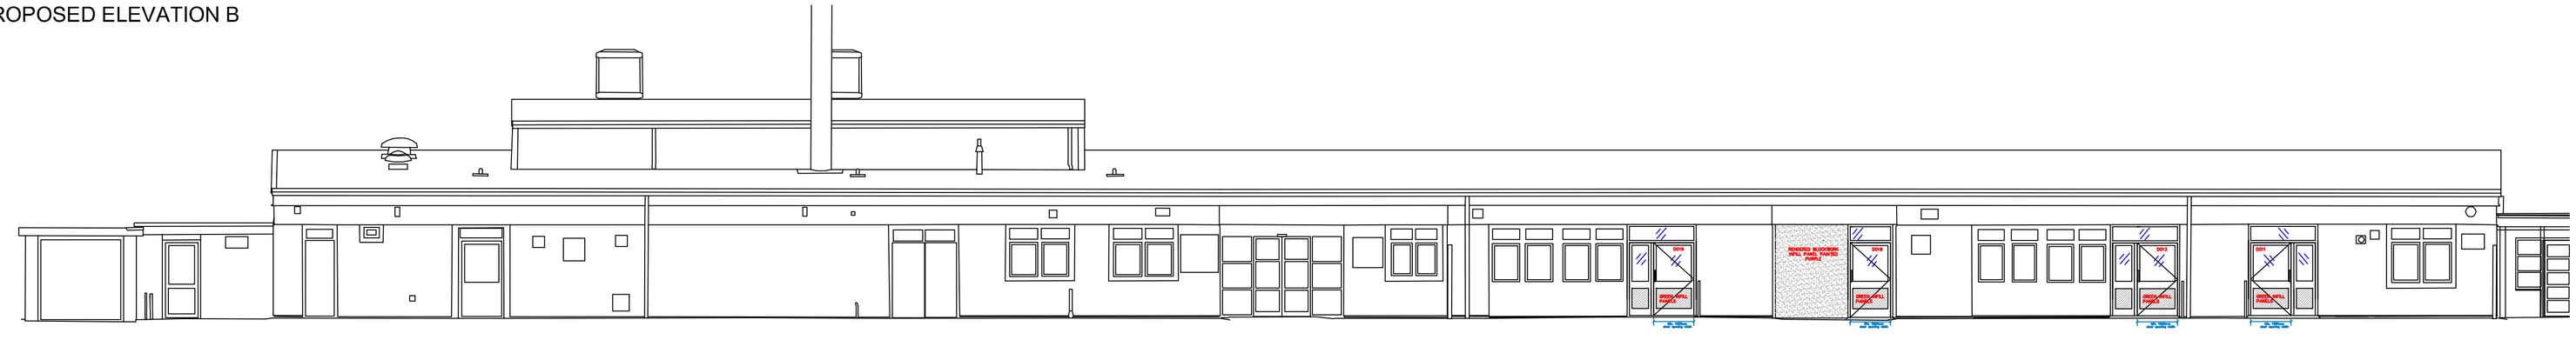

© FAITHFUL + GOULD COPYRIGHT: REPRODUCTION IN WHOLE OR PART BY ANY MEANS IS PROHIBITED WITHOUT THE PRIOR WRITTEN PERMISSION OF FAITHFUL + GOULD

Do Not Scale

Use only written dimensions. All dimensions must be verified prior to the works being put into hand and any discrepancies reported to the originator.

Health And Safety Information

	Details	Initials	Date
Asbestos Survey			
Structural Check/Lifting & Handling			
Site Survey			
Access and Egress/Site Compund			
Hazards Identified			

Location Plan
N.T.S

General Notes

Rev.	Details of Revision	Date	Sign

Client:

Academies Enterprise Trust
To make our best better

FAITHFUL + GOULD
CONSTRUCTIVE EXPERTISE

3100 CENTURY WAY THORPE PARK LEEDS

Tel. +44(0)113 306 6600
Fax. +44(0)113 306 6601

Project:
AET
MEADSTEAD PRIMARY ACADEMY

Ref:
5159873

Drawing No:
5159873/T/014

Title:
PROPOSED EXTERNAL DOORS

Scale:	Drawn:	Checked:	Co-ord chk:
1/20	PA	NB	
Original Size:	**Date:**	**Date:**	**Date:**
A1	01.02.2018	21.02.18	

Status:
TENDER