H. M. LAND REGISTRY

NATIONAL GRID PLAN SE 2403 SECTION P

SOUTH YORKSHIRE
BARNSLEY DISTRICT

Scale 1/1250
Enlarged from 1/2500




LOCATION PLAN.: 1:1250. - 13 RYDAL CLOSE. PENISTONE SHEFFIELD S36.8NH.

FILED PLAN
H.M. LAND REGISTRY
14/10/88

Title No: SYK 117312

site plan
13 Rydal Close
Penistone
S36 8NH

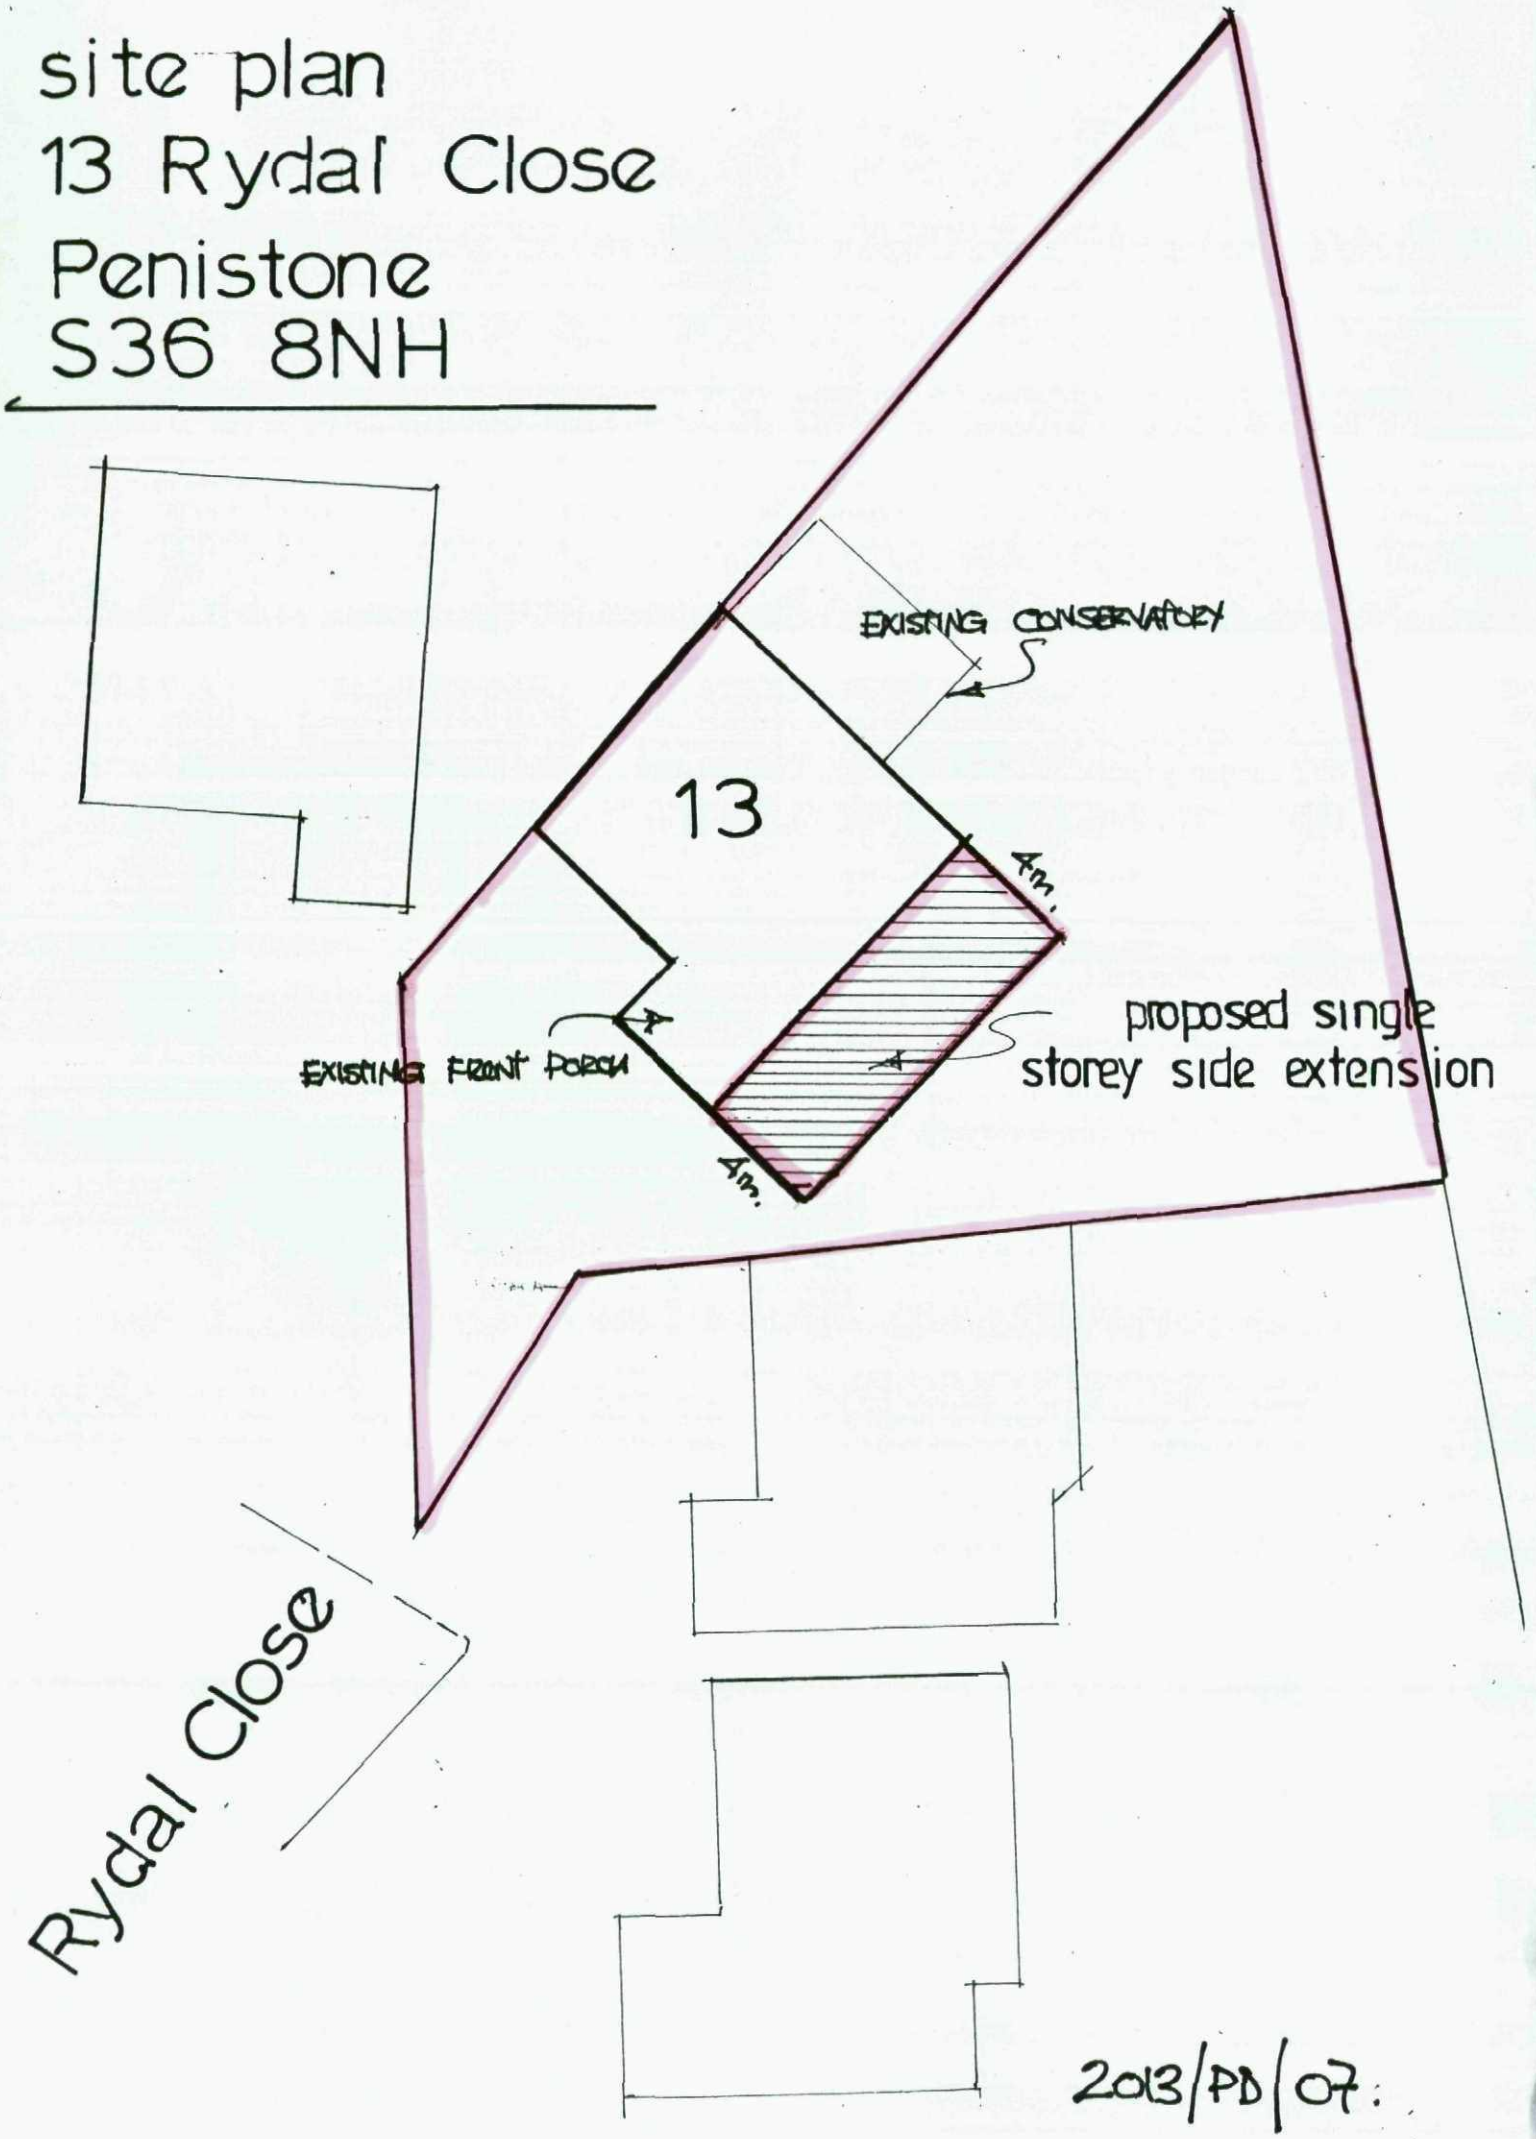

2013/PD/07.