




NOTES
DO NOT SCALE FROM THIS DRAWING.
It is the Contractor's responsibility to check all governing dimensions and verify all dimensions on site before commencing any work or making any shop drawings.
The Building Safety Act is Applicable to this project
Any changes to the design to be assessed by the principal designer and agreed with the principal contractor before being carried out.
Work and materials are to be in accordance with the Building Regulations and to comply with the relevant British Standards.
This drawing is copyright of Mark Brotherton Ltd and should not be reproduced in whole or part without their written permission.

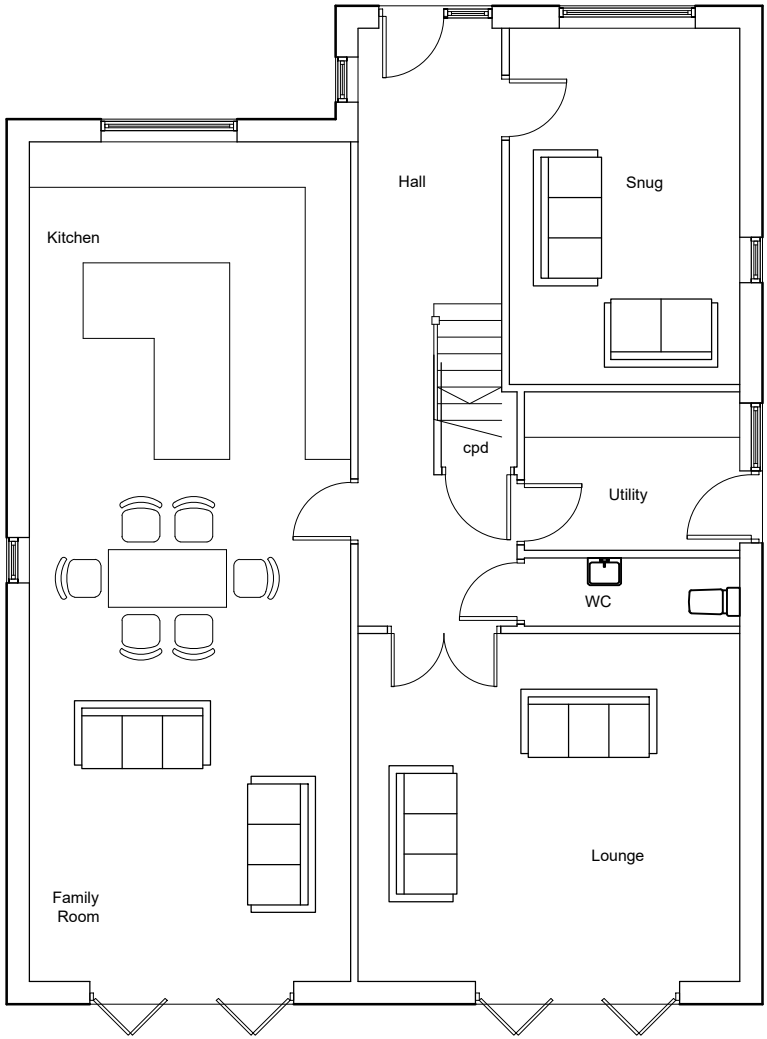

Plot 2 Ground Floor Layout

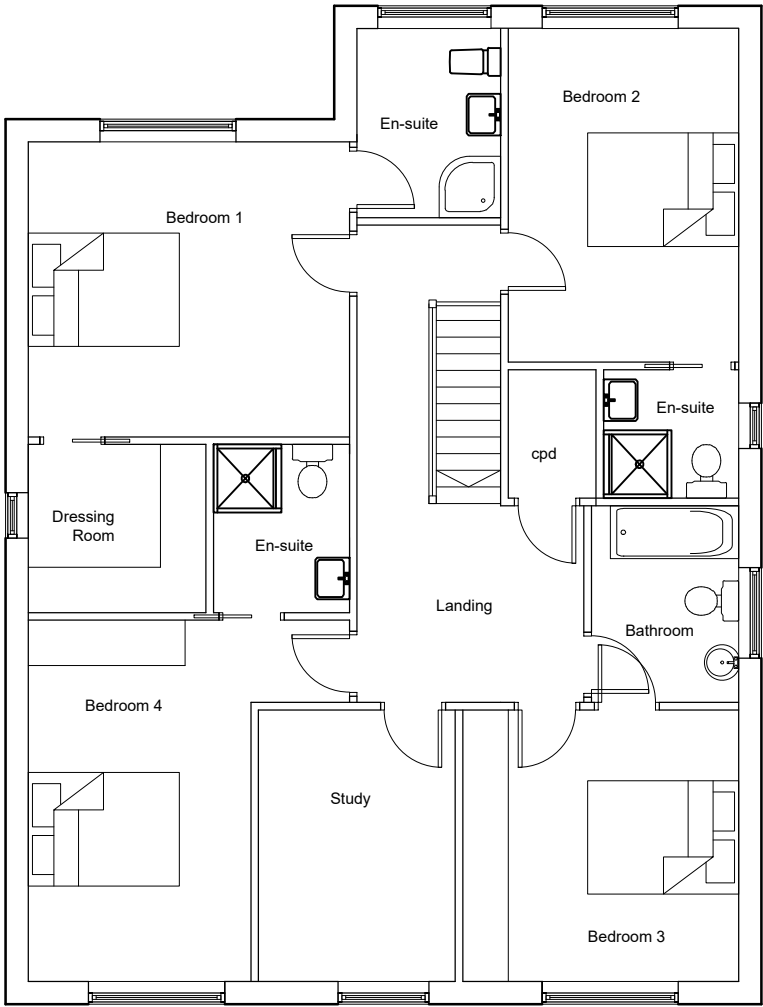

Plot 2 First Floor Layout

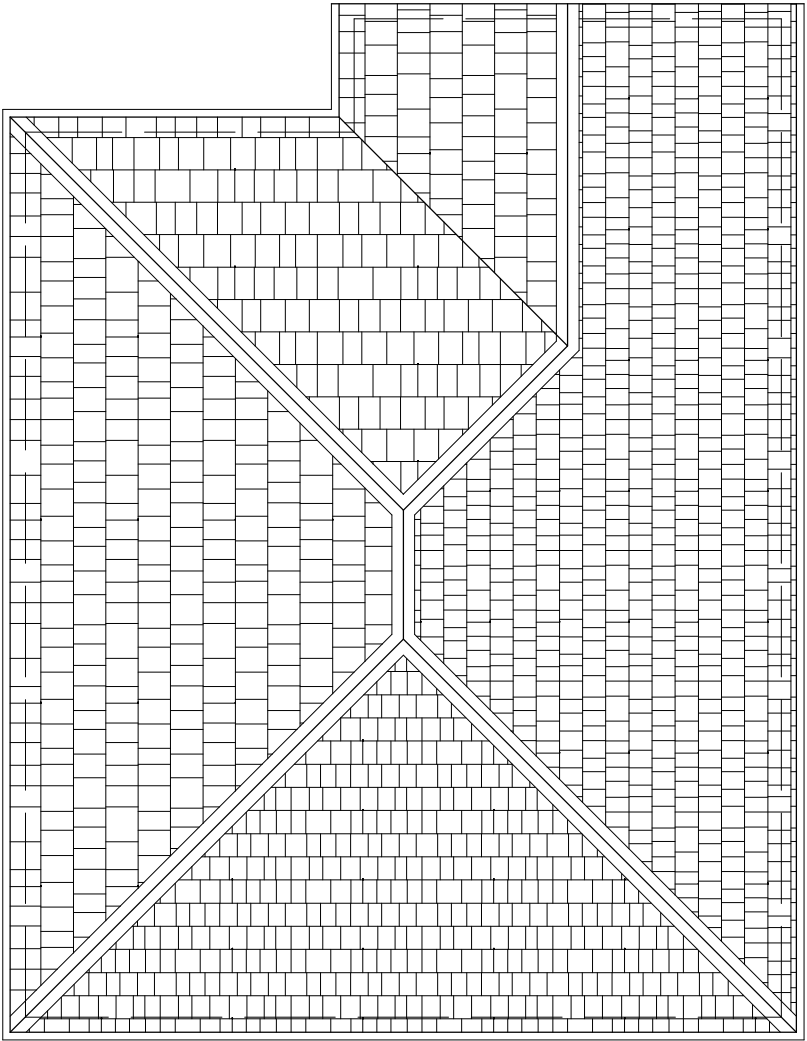

Plot 2 Roof Layout

Rev:	Date:	Notes:
------	-------	--------

FOX

ARCHITECTURE
& DESIGN

Fox Cottage, Whitley Road, Whitley
West Yorkshire, WF12 0LU

T 01924 459231
E info@foxarchitecture.co.uk

www.foxarchitecture.co.uk

Client: Mason Building Contractors Ltd		
Project: Housing Development Land to rear of 23 Bar Lane, Mapplewell, Barnsley		
Drawing: Proposed Plot 2 Layouts		
Date: Sept 2026	Scale: 1:100 @ A3	
Drawing No: 2534/115		Rev: