

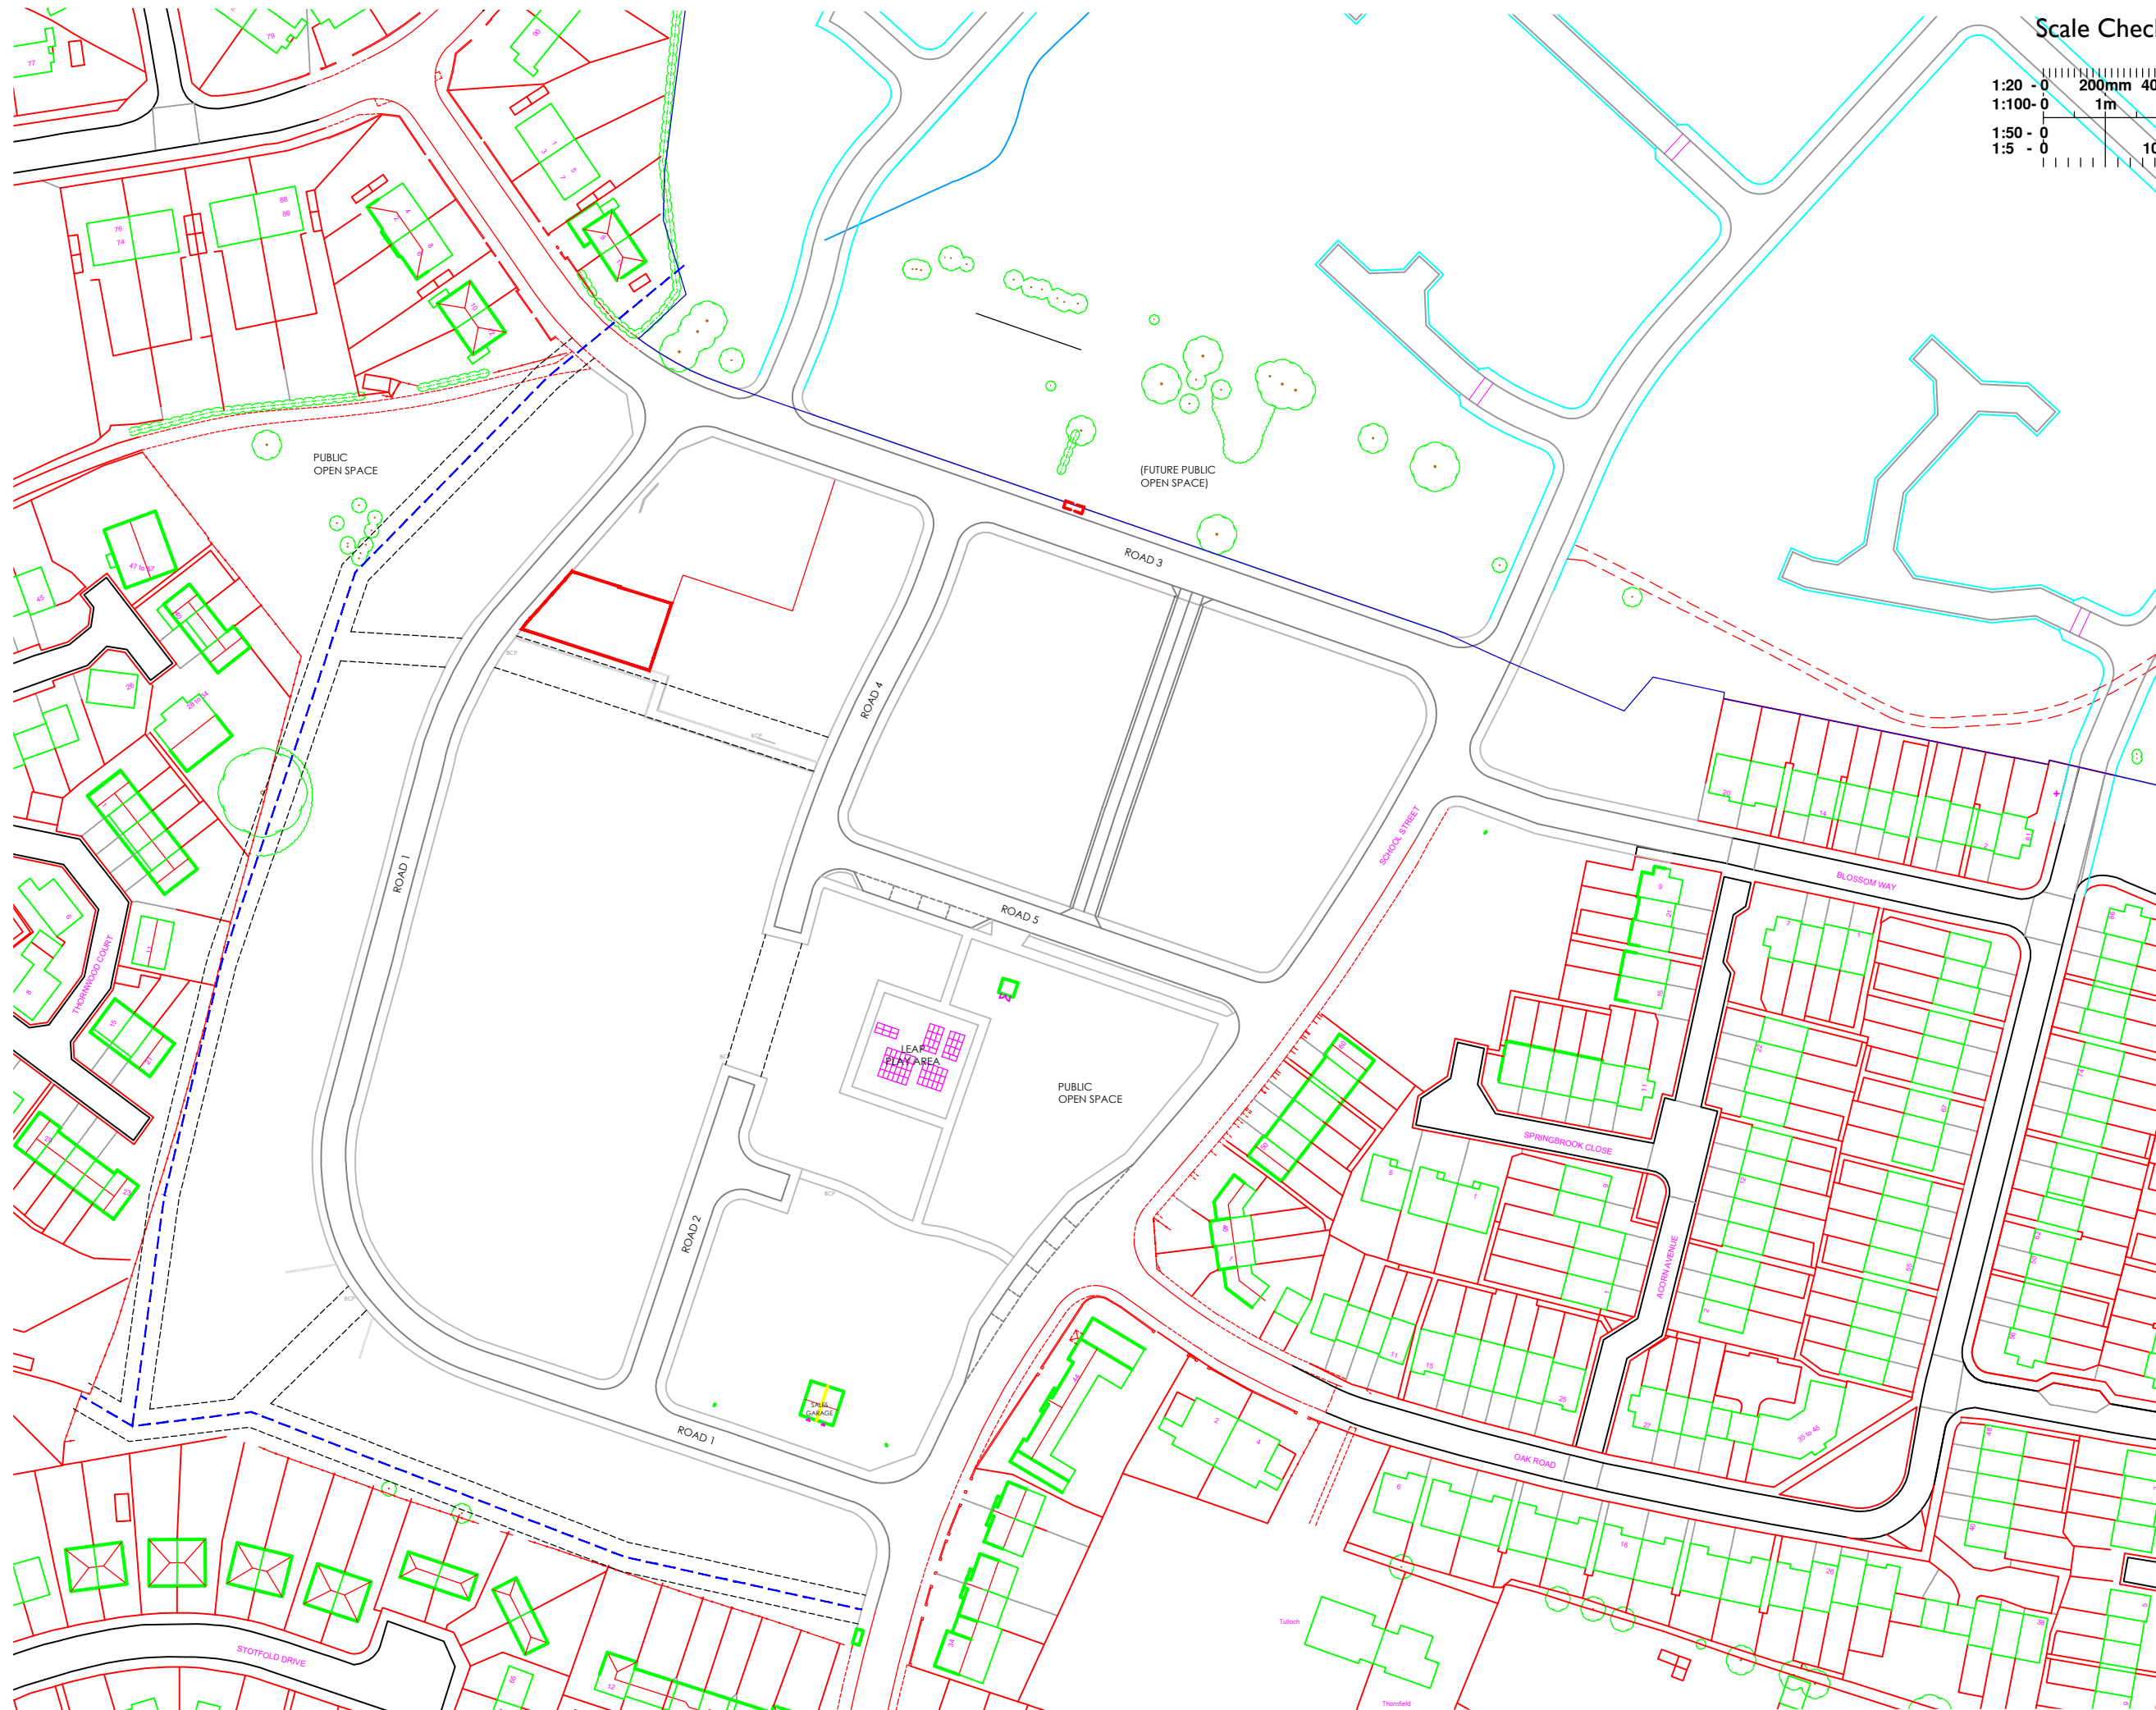


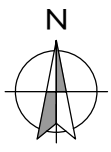

Scale Check:

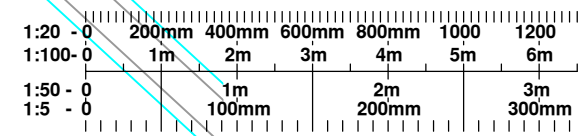

Rev	Details	Date	By	Chk
DATE	29.11.19	DRAWN	DL1	
SCALE	1:1250 & A3	CHK	DL2	

LOCATION PLAN

Residential Development
School Street, Thurnscoe

Dwg No	2019-DL-NOV-01	Rev	--
--------	----------------	-----	----

Keepmoat, The Waterfront, Lakeside Boulevard,
Doncaster, DN4 5PL.
Tel: 01302 346620 www.keepmoat.com