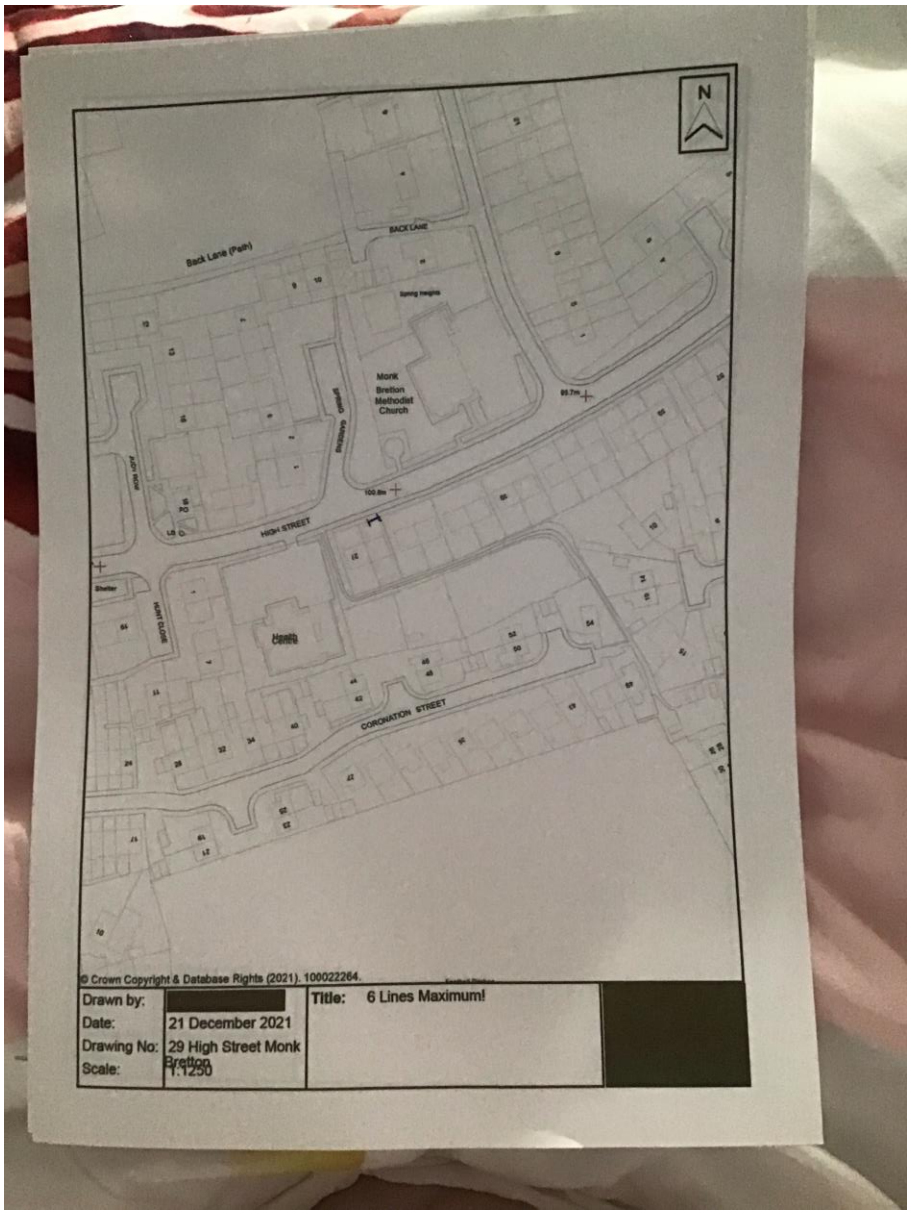
N
BACK LANE
Back Lane (Path)
Monk Bretton Methodist Church
HIGH STREET
CORONATION STREET
Shelter
© Crown Copyright & Database Rights (2021). 100022264.
Drawn by:
Date: 21 December 2021
Drawing No: 29 High Street Monk Bretton
Scale: 1:1250
Title: 6 Lines Maximum!