


Peter Dimberline Chartered Architect.
 2) All dimensions on this drawing are to be checked by the Contractor and any discrepancies are to be reported to the Architect.
 3) Do not scale critical dimensions off this drawing.
 4) Contractor to ensure that all Health & Safety requirements (CDMA Regulations) in relation to this project will be complied with.

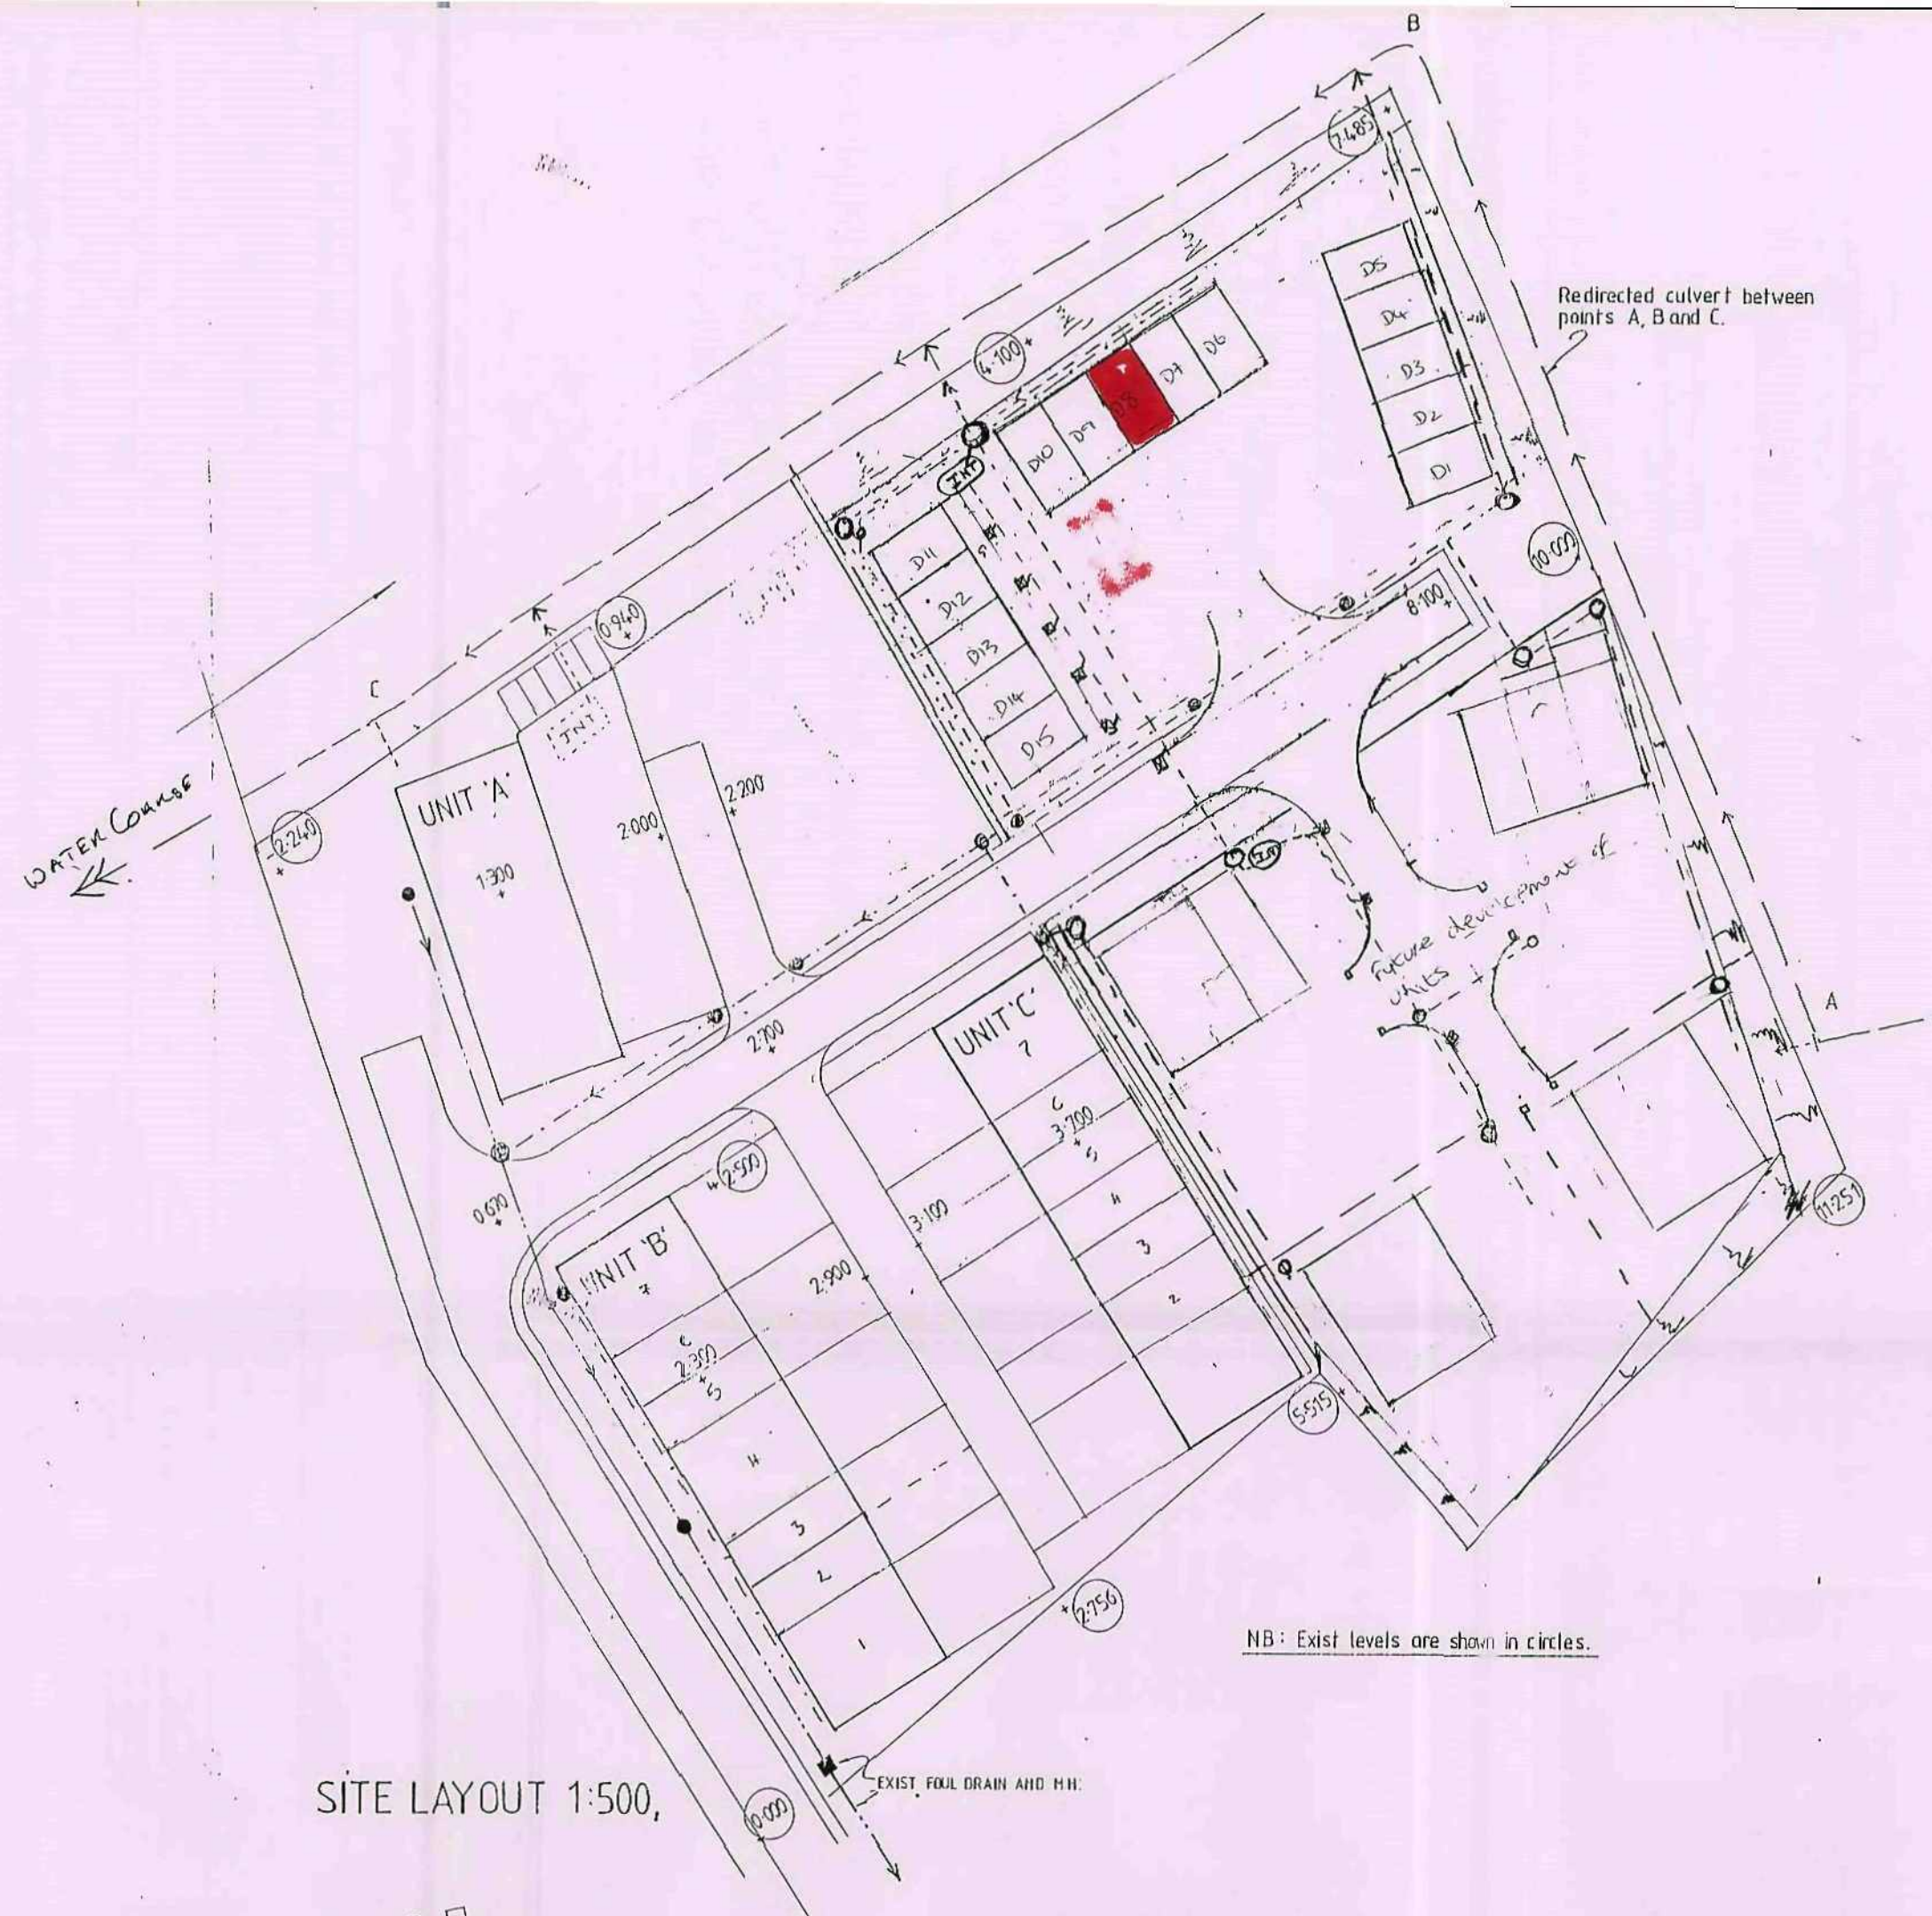

SITE LAYOUT 1:500,



NB: Exist levels are shown in circles.

REVISIONS



DATE: 20.3.04
 APPD: 05/13202/04/11

CONSENTED
 17/11/04

PETER DIMBERLINE
 CHARTERED ARCHITECT

2 TIPSEY COURT
 WAKEFIELD ROAD
 STAINCROSS
 BARNSELY S75 6FZ

TEL/FAX (01236) 398947

CLIENT	Northern Services Ltd.
PROJECT	Proposed Industrial Development
LOCATION	Land off Shawfield Road, Carlton Industrial Estate, Barnsley.
DRAWING	Phase 1. Site layout
SCALES	1:500,
DATE	Sept/05
DRWG. No.	2005/028/01.
REV	DRAWN BY PD.