


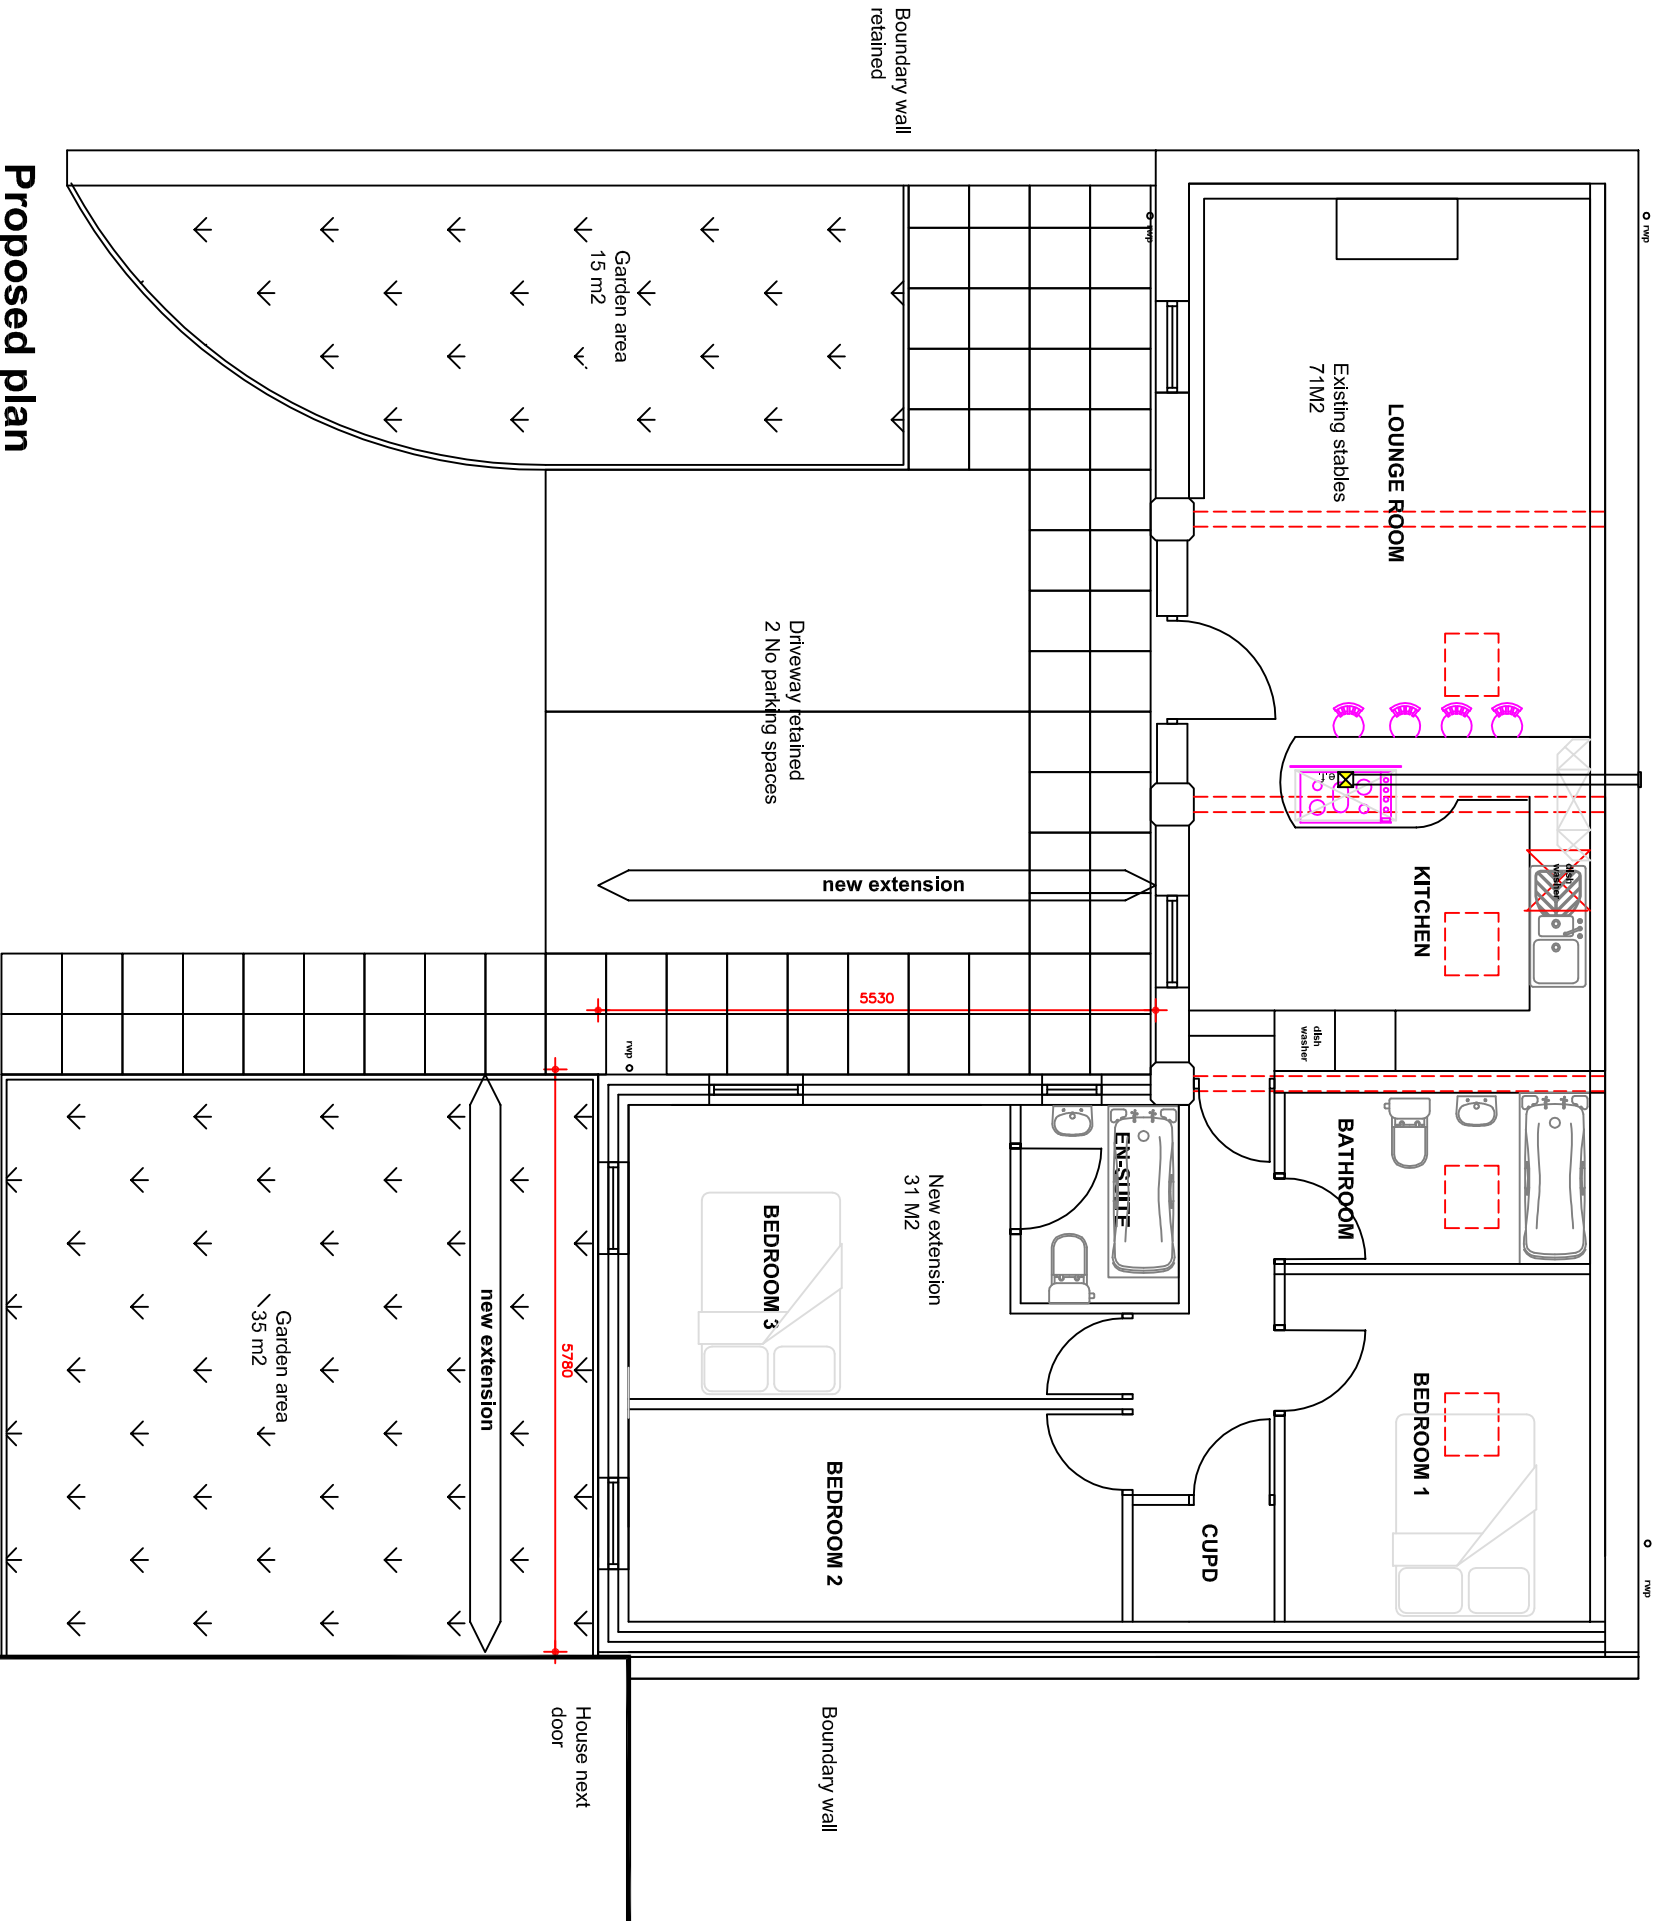

Revisions	B	Layout amended	19-09-14
Revisions	A	Extension reduced to 5530mm and garden added	19-08-14
This drawing is for planning permission only and is not a construction drawing.			
Drawing Title	PROPOSED-PLAN		
Job No. - Dwg No.	TN/2014/9	-	-
Client:	Terry Naylor Westfield House Farm/Brookholme Lane, Pennyton, Sheffield S26 7PS		
Scale:	1:75		