




ROAD 1 PROFILE CH 0+000 - CH 0+185
SCALE: 1:200 HORZ., 1:200 VERT.
1 x VERT SCALE

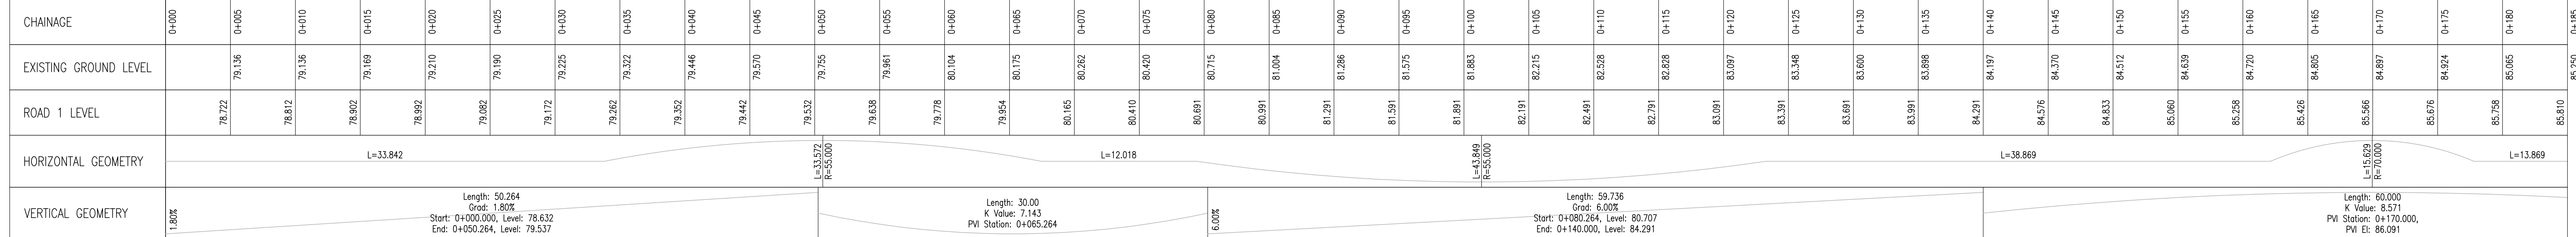


ROAD 1 PROFILE CH 0+185 - CH 0+370
SCALE: 1:200 HORZ., 1:200 VERT.
1 x VERT SCALE

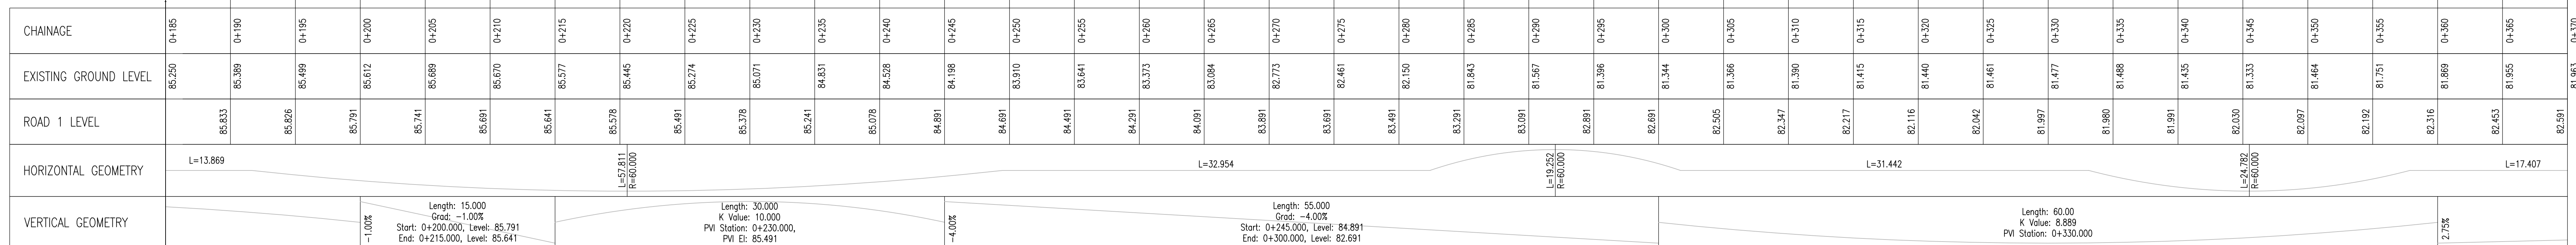

ROAD 1 PROFILE CH 0+370 - CH 0+555
SCALE: 1:200 HORZ., 1:200 VERT.
1 x VERT SCALE

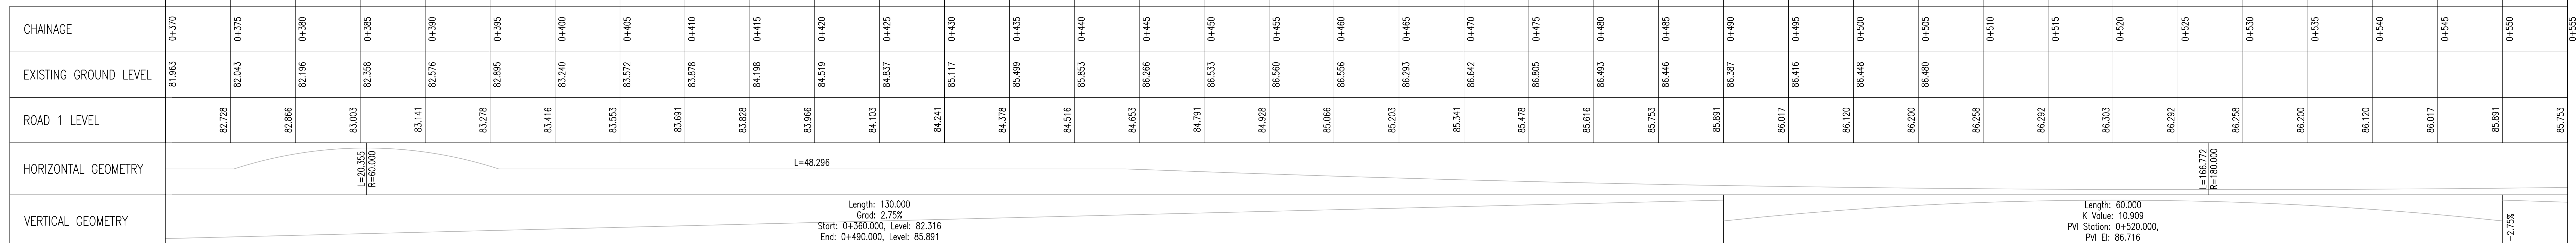

ROAD 1 PROFILE CH 0+555 - CH 0+740
SCALE: 1:200 HORZ., 1:200 VERT.
1 x VERT SCALE

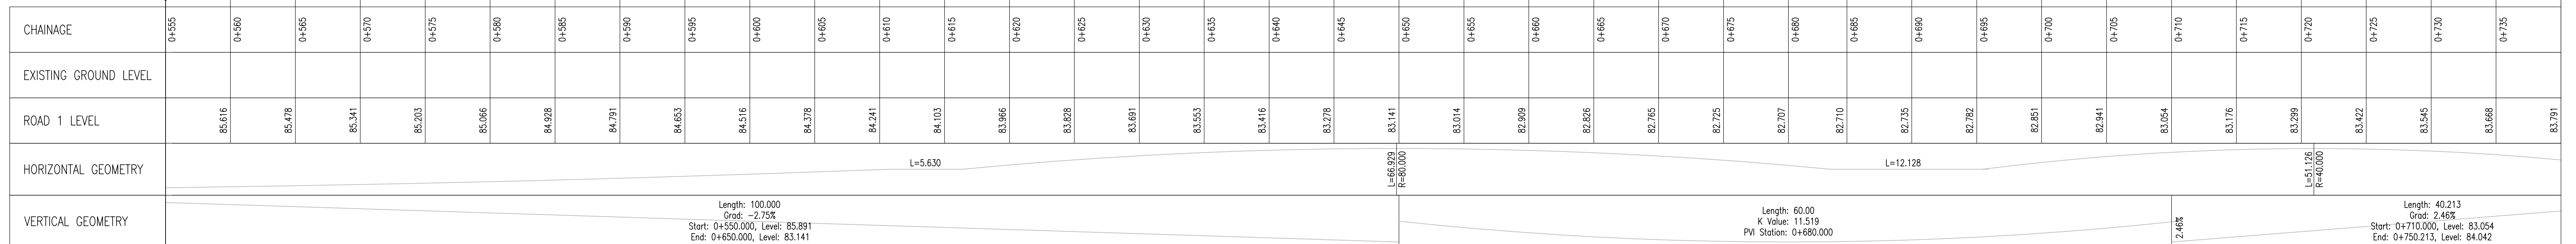

IT IS ASSUMED THAT ALL WORKS WILL BE UNDERTAKEN BY A COMPETENT CONTRACTOR WORKING, WHERE APPROPRIATE, TO AN APPROVED METHOD STATEMENT. IN ADDITION TO THE HAZARDS TYPICALLY ASSOCIATED WITH THE TYPES OF CONSTRUCTION DETAILED ON THIS DRAWING, ANY KNOWN ABNORMAL HAZARDS SPECIFIC TO THIS DRAWING HAVE BEEN IDENTIFIED.

1. THIS DRAWING IS TO BE READ IN CONJUNCTION WITH HIGHWAYS GENERAL ARRANGEMENT DRAWING (DRG:160171101).
2. THIS DRAWING IS FOR INFORMATION ONLY.

dudleys
Structural & Civil Consultants

Tithe House
35 Town Street, Horsforth
Leeds, LS18 5LJ
Tel: 0113 258 3611
e-mail: info@dudleys.org.uk

Project
BLOOMHOUSE LANE,
DARTON

Title
LONG SECTIONS
SHEET 1 OF 4

Scale AS @ A0	Drawn NT	Checked VB
Date	Status	

Drg. No.	16017/015	Rev.	P1
----------	-----------	------	----