



**SCHEME SITE SECTION @ 1:100**
**AS VIEWED FROM 'THE AVENUE'**

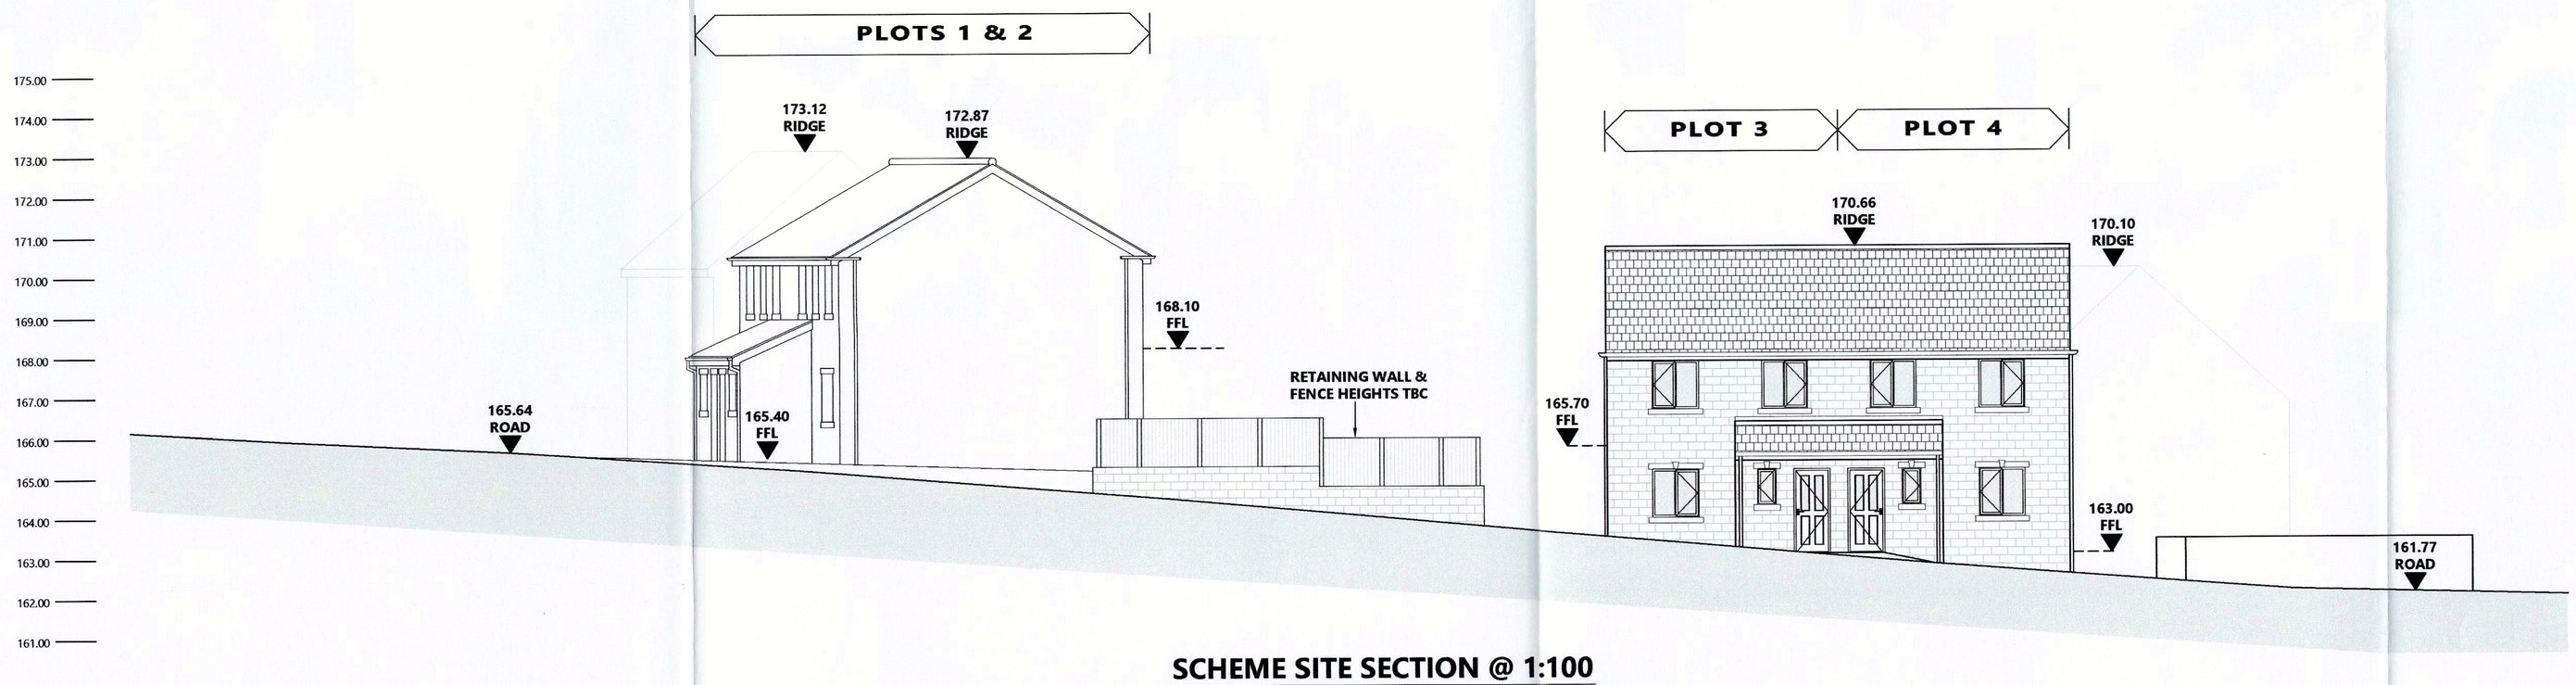


**SCHEME SITE SECTION @ 1:100**
**AS VIEWED FROM 'WORSBROUGH VIEW'**

| Ref | Date | Revision | Initial |
|---|---|---|---|
| A | 13/04/16 | Revised to suit semi-detached proposals. | DJT |

Project / Client:

RESIDENTIAL DEVELOPMENT
LAND AT WHARNCLIFFE SILKSTONE WMC
TANKERSLEY
FOR OLIVER DEVELOPMENTS

Drawing Title:

SCHEME SITE SECTIONS


**John Hill** ASSOCIATES LTD
Architectural & Surveying Consultants
6 Shaw Wood Way
Shaw Wood Business Park
Doncaster DN2 5TB
Tel: 01302 364565 Fax:01302 364588
enquiries@j-h-a.co.uk


| Scale: | 1:100 | Date: | FEBRUARY 2016 |
|---|---|---|---|
| Drawn By: | DJT | Checked By: | AH |

Drawing No: 15/042/14A

Sheet Size: A1

© This drawing is the copyright of John Hill Associates Ltd and shall not be reproduced without permission