
Station	Easting	Northing	Level
ST01	440800.030	411140.625	107.312
ST02	440771.274	411105.056	107.871
ST03	440806.141	411066.813	109.900

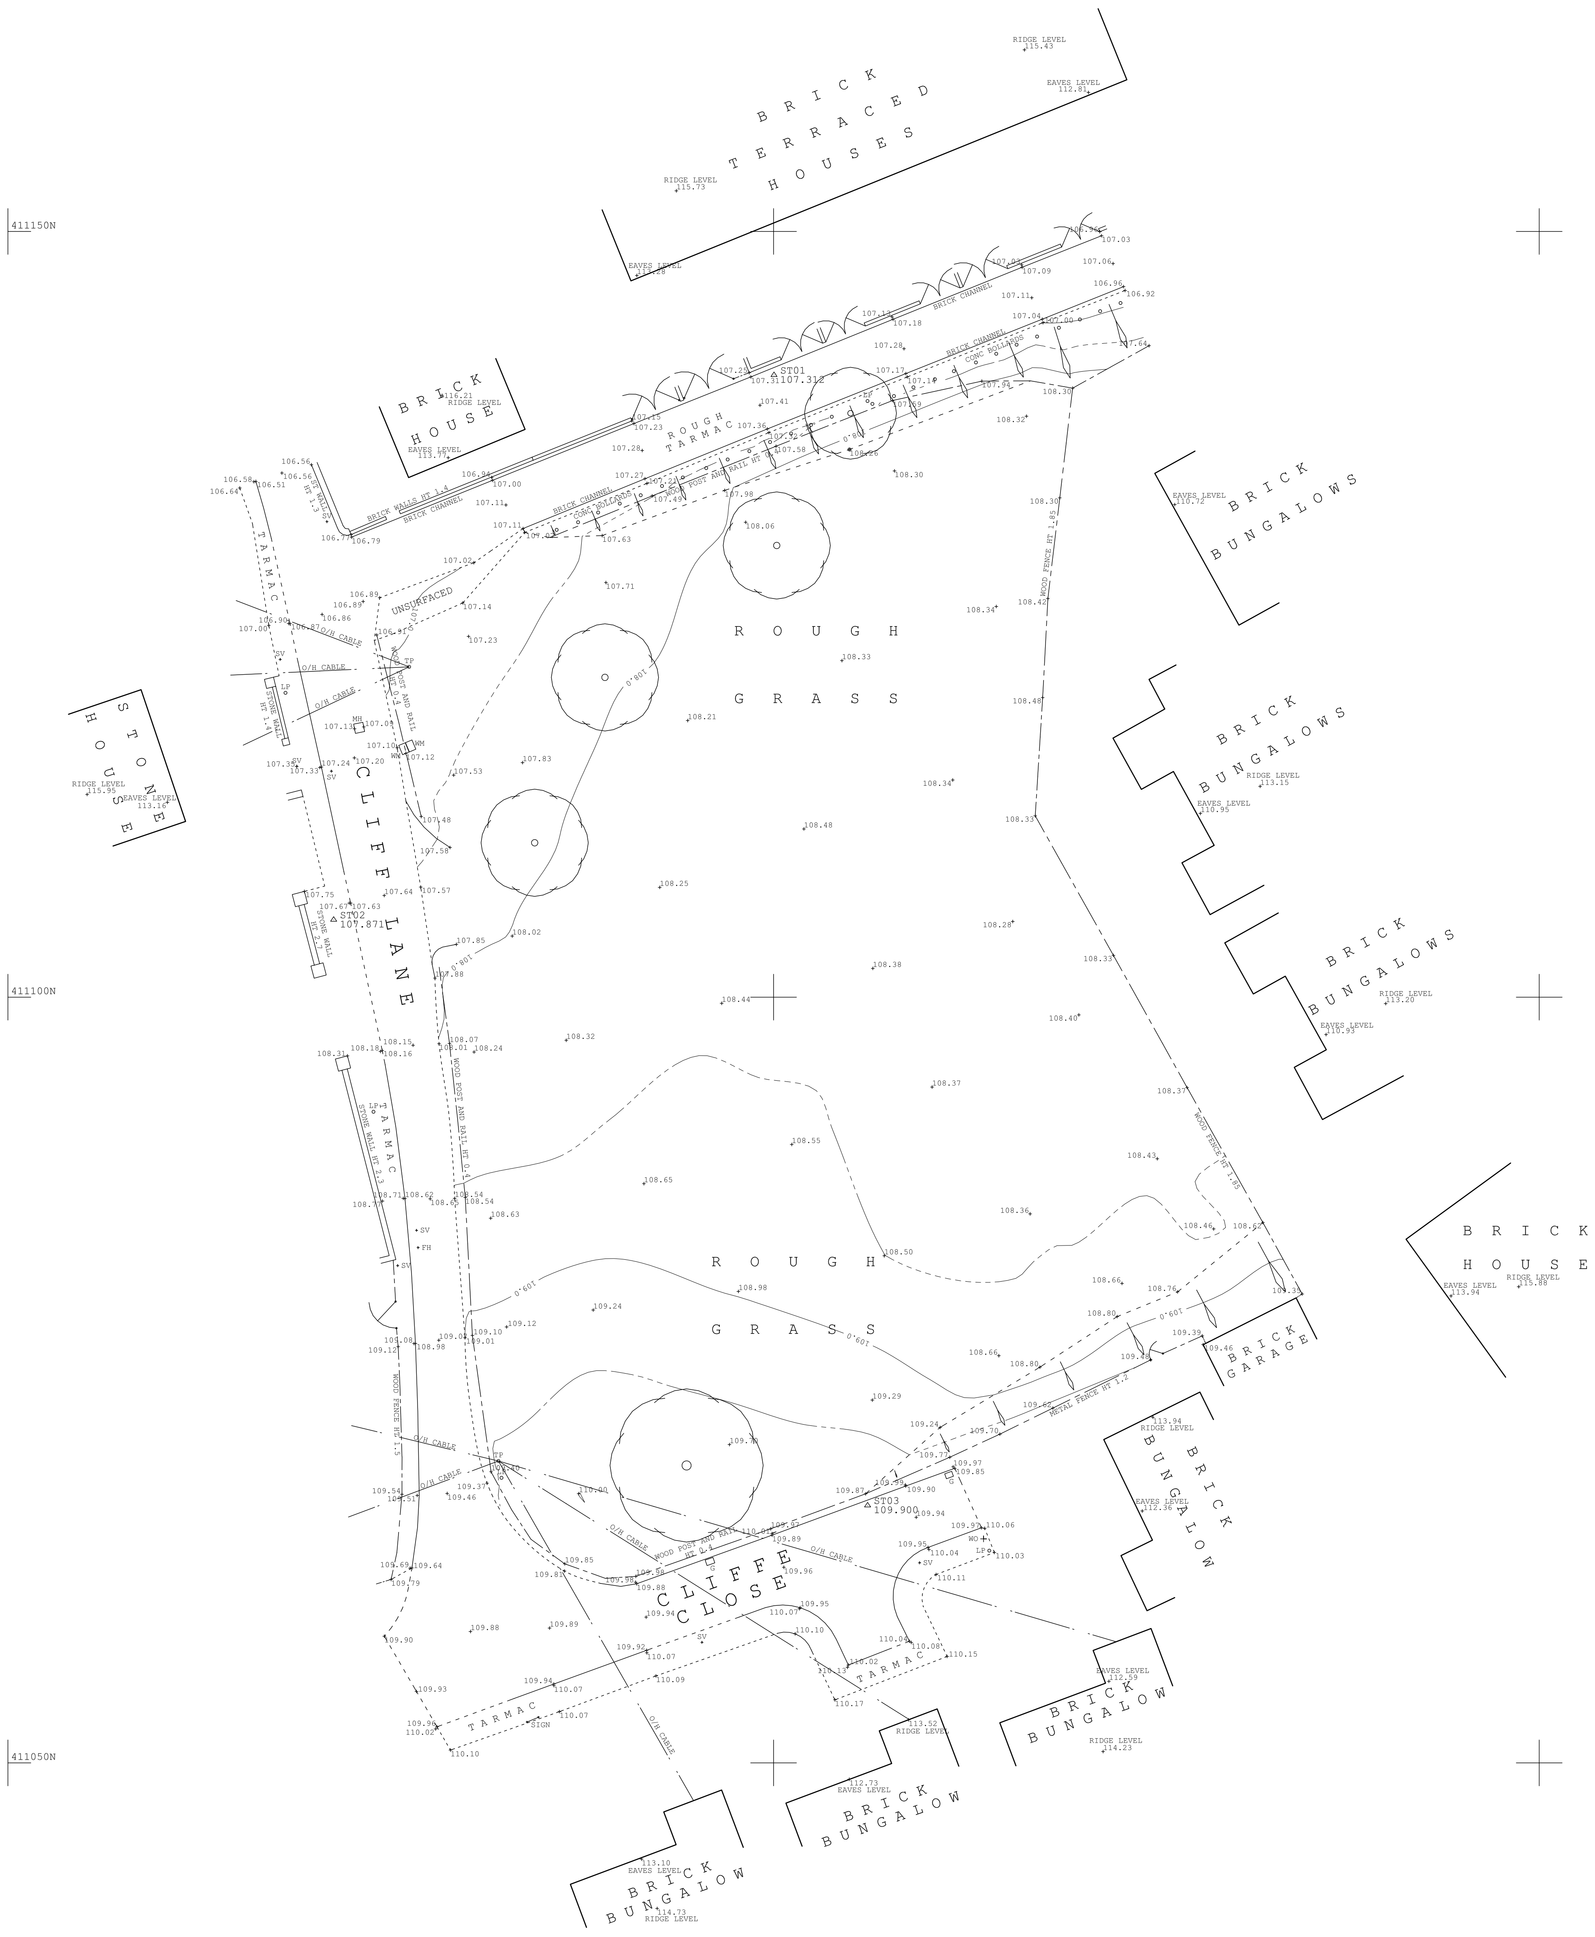

ELLAM LAND SURVEYS
Land, Engineering & Building Surveys

ANCHOR HOUSE, DEWSBURY MILLS, THORNHILL ROAD, DEWSBURY, WF12 9QE

TEL . (01924) 467621 FAX . (01924) 459970
E - MAIL : els@elbane.com WEB SITE : ellamlandsurveys.com

LOCATION
CLIFFE CLOSE, BRIERLEY

CLIENT
ACANTHUS WSM ARCHITECTS

SURVEY NOT TO BE MOVED OR ROTATED
ALL SERVICES TO BE FIELD VERIFIED
All drawings remain the property of Ellam Land Surveys until all payments have been received
Copyright Ellam Land Surveys 2012.

LEGEND

AV	AIR VALVE	CC	CONCRETE COVER	FWS	FOUL WATER SEWER	LP	LAMP POST	ST	STOP TAP
B	BOLLARD	CM	CABLE MARKER	G	GULLY	MC	METAL COVER	SV	STOP VALVE
BH	BOREHOLE	CP	CATCH PIT	GV	GAS VALVE	MH	MANHOLE	SWS	SURFACE WATER SEWER
BS	BCS STOP	CTV	CABLE TV LC	HV	HIGH VOLTAGE	MV	MEDIUM VOLTAGE	TL	TRAFFIC LIGHTS
BT	BRITISH TELECOM	DP	DOWN PIPE	IC	INSPECTION COVER	P	POST / POLE	TP	TELEGRAPH POLE
		ECP	ELEC. CABLE PIT	JB	JUNCTION BOX	RE	RODDING EYE	TH	THRESHOLD
		EP	ELEC. POLE/PYLON	KW	KERB WEIR	RS	ROAD SIGN	VP	VENT PIPE
		ER	EARTH ROD	LB	LITTER BIN	S	STAY	WM	WATER METER
		FH	FIRE HYDRANT	LH	LAMP HOLE	SC	STOP COCK	WO	WASH OUT

SHEET	1 OF 1	LEVEL DATUM	NEWLYN
SCALE	1 : 200	GRID DATUM	GPS
DRAWN	STEVE ELLAM	B.M. USED	OBM on No.38 Church Street. Value 107.15m
CHECKED BY	GE		
DATE	AUGUST 2012		DRAWING NO. 6631_2D/1