



REAR ELEVATION

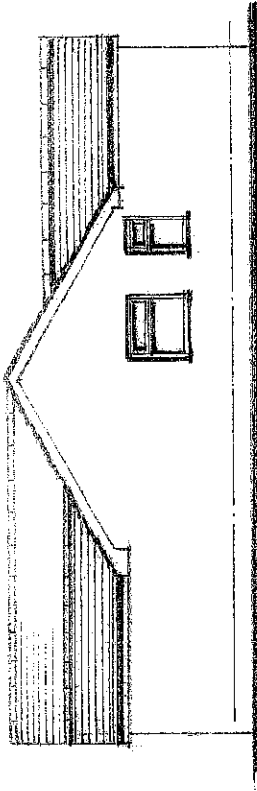

SIDE ELEVATION ON 1

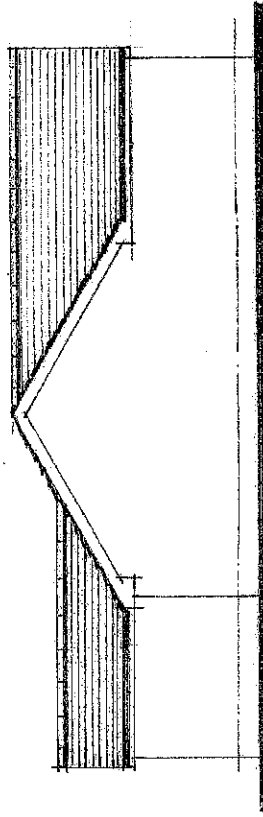


SIDE ELEVATION ON 2

Malcolm Woodhams
12 Rose Hill Close
Cubley
Penistone
Sheffield
S36 6UF


Proposed Elevations

12100


MAC / 08

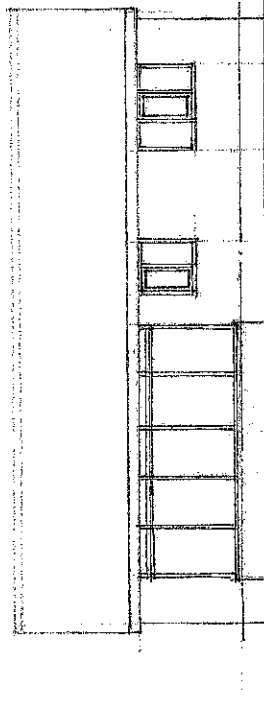

Rear Elevation

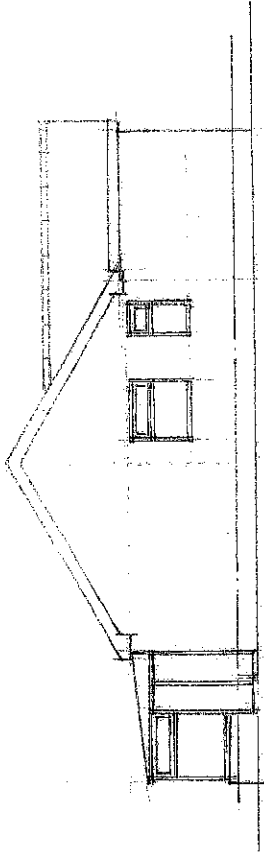

Side Elevation on 1

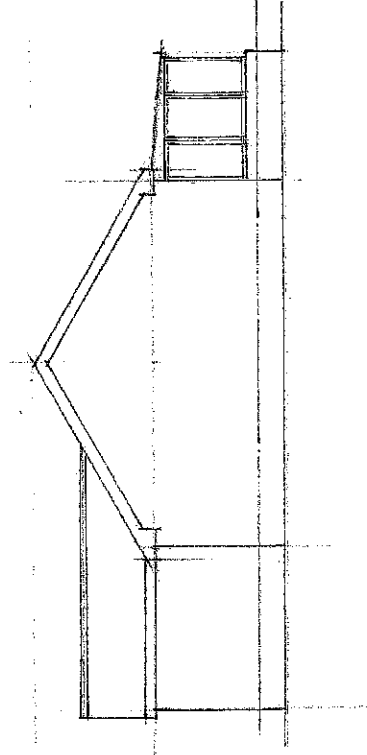

Side Elevation on 2


Malcolm Woodhams
 12 Rose Hill Close
 Cubley
 Penistone
 Sheffield
 S36 6UF

Existing Elevations

18/00

MAC / 07

SEE DES MAC/06 FOR
VALET GUTTER
DESCRIPTIONS.

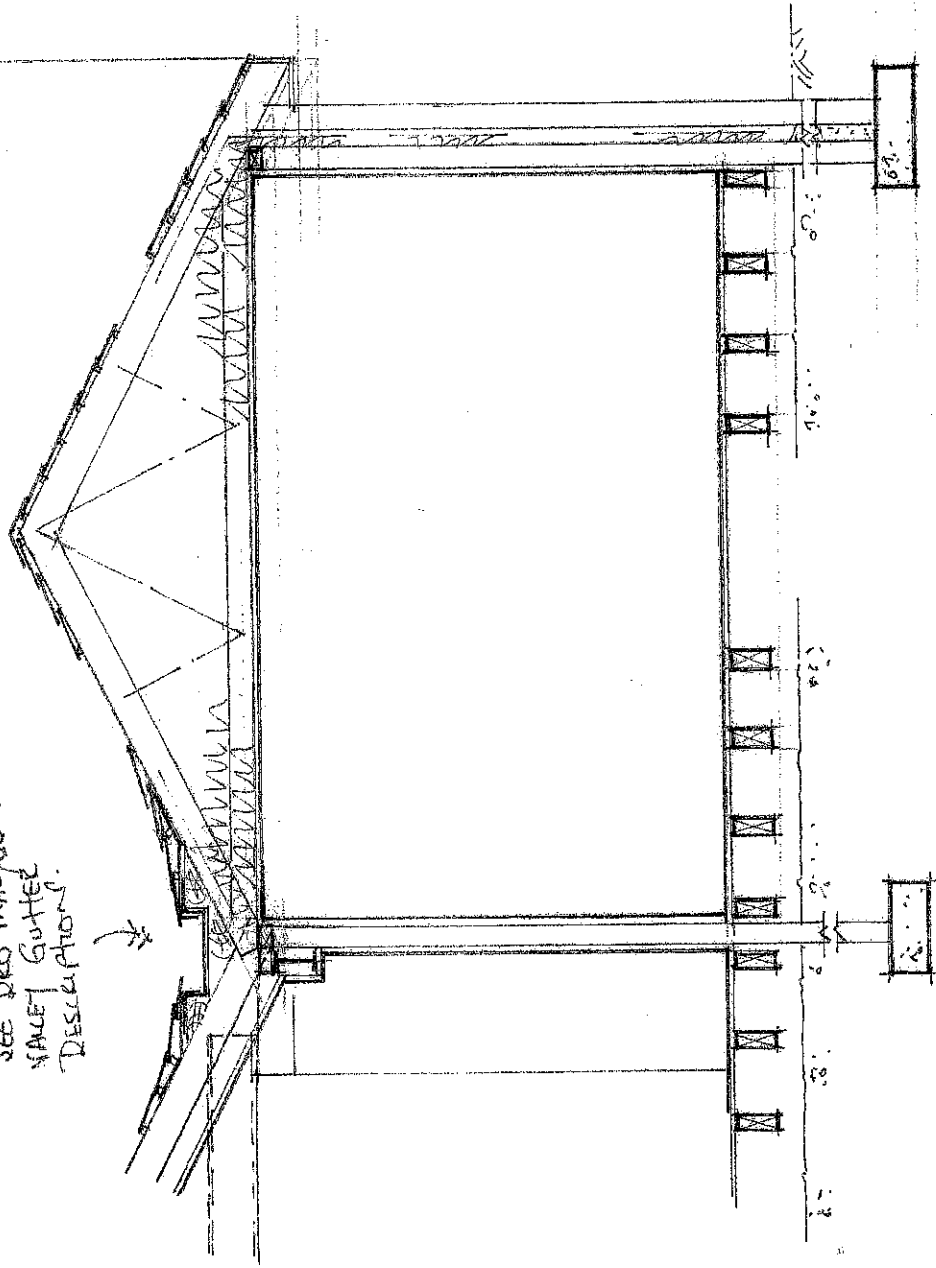


Malcolm Woodhams
12 Rose Hill Close
Cubley
Penistone
Sheffield
S36 6UF

Typical Section on B - B

1:25

MAC / 06

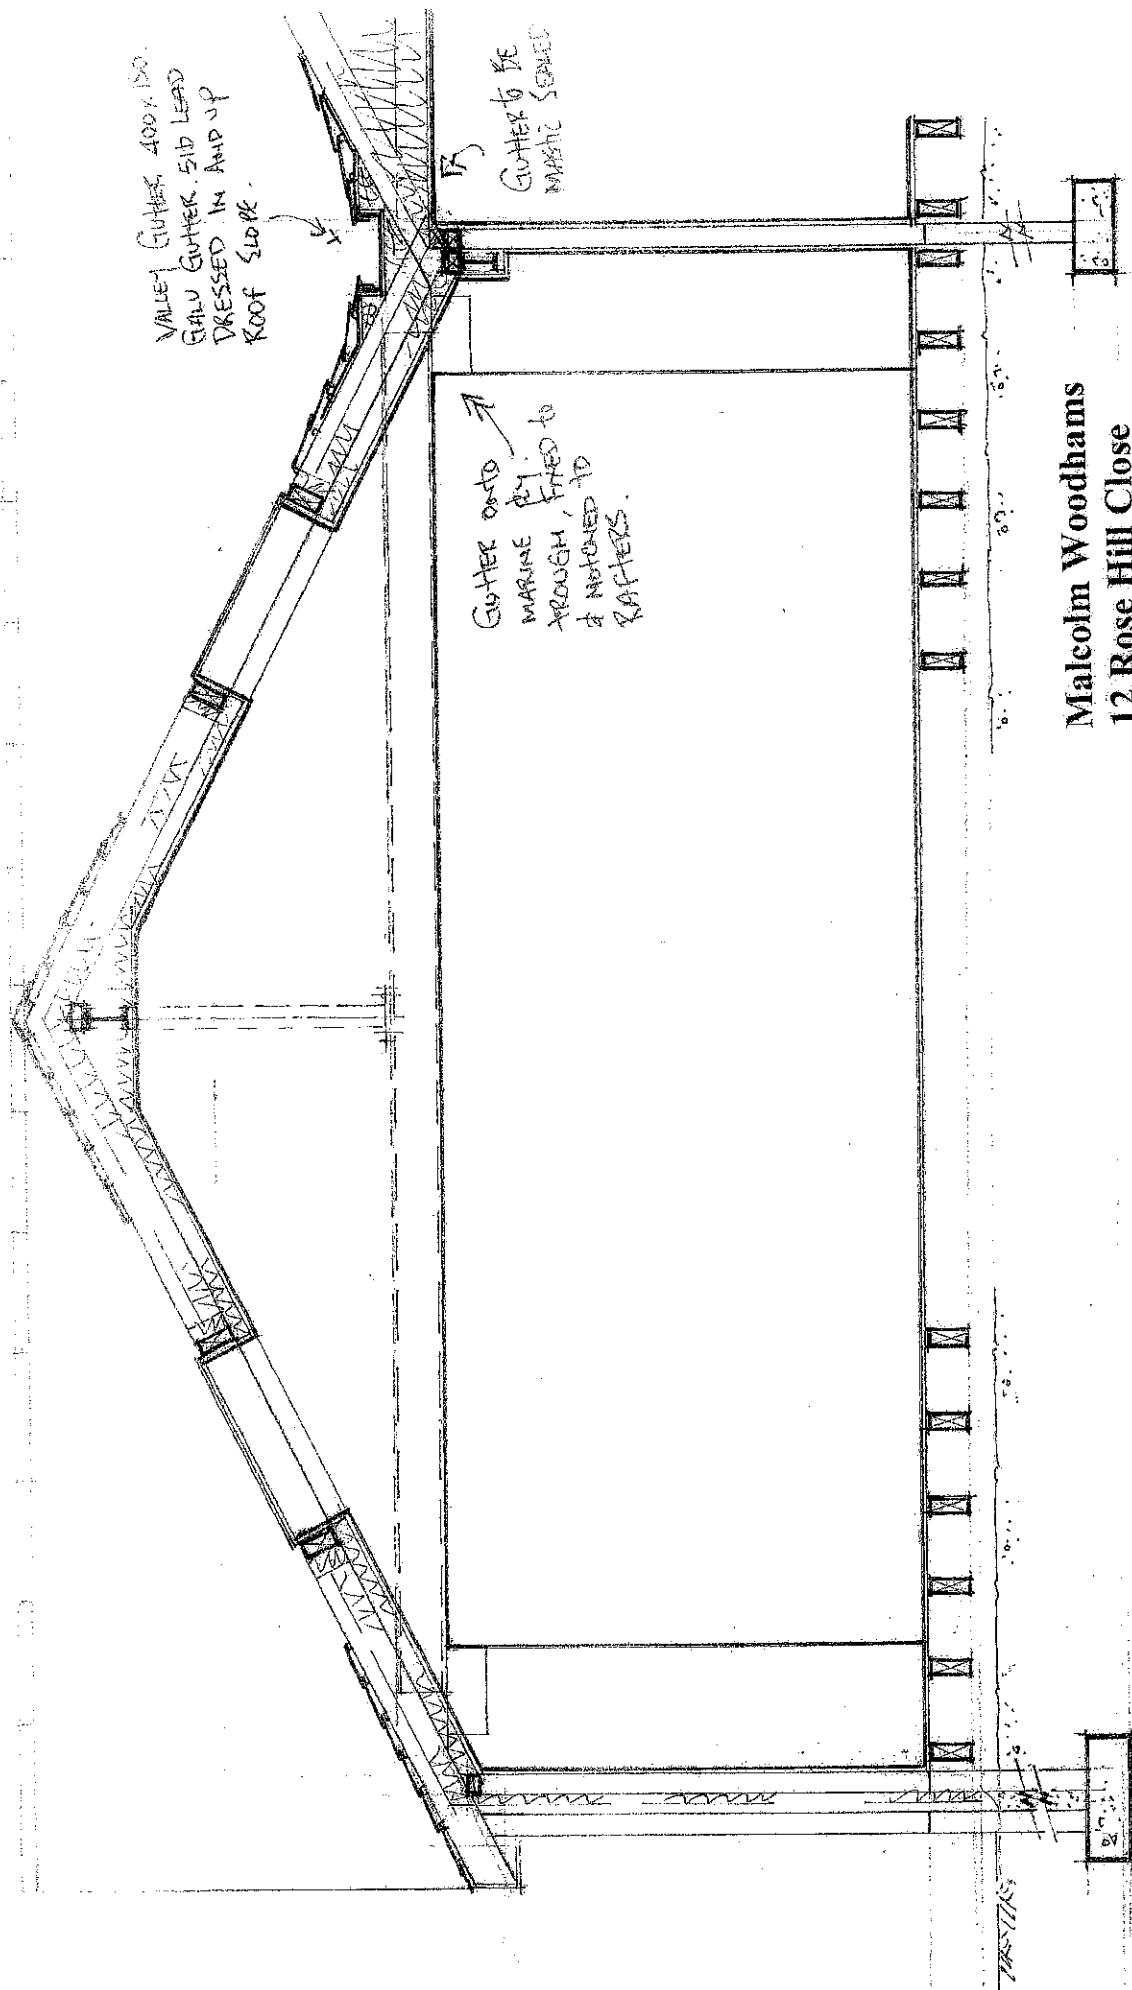

Malcolm Woodhams
12 Rose Hill Close

Cubley
Penistone
Sheffield
S36 6UF


Typical Section on A - A

MAC / 05

1025

Malcolm Woodhams
12 Rose Hill Close
Cubley
Penistone
Sheffield
S36 6UF

MAC / 04

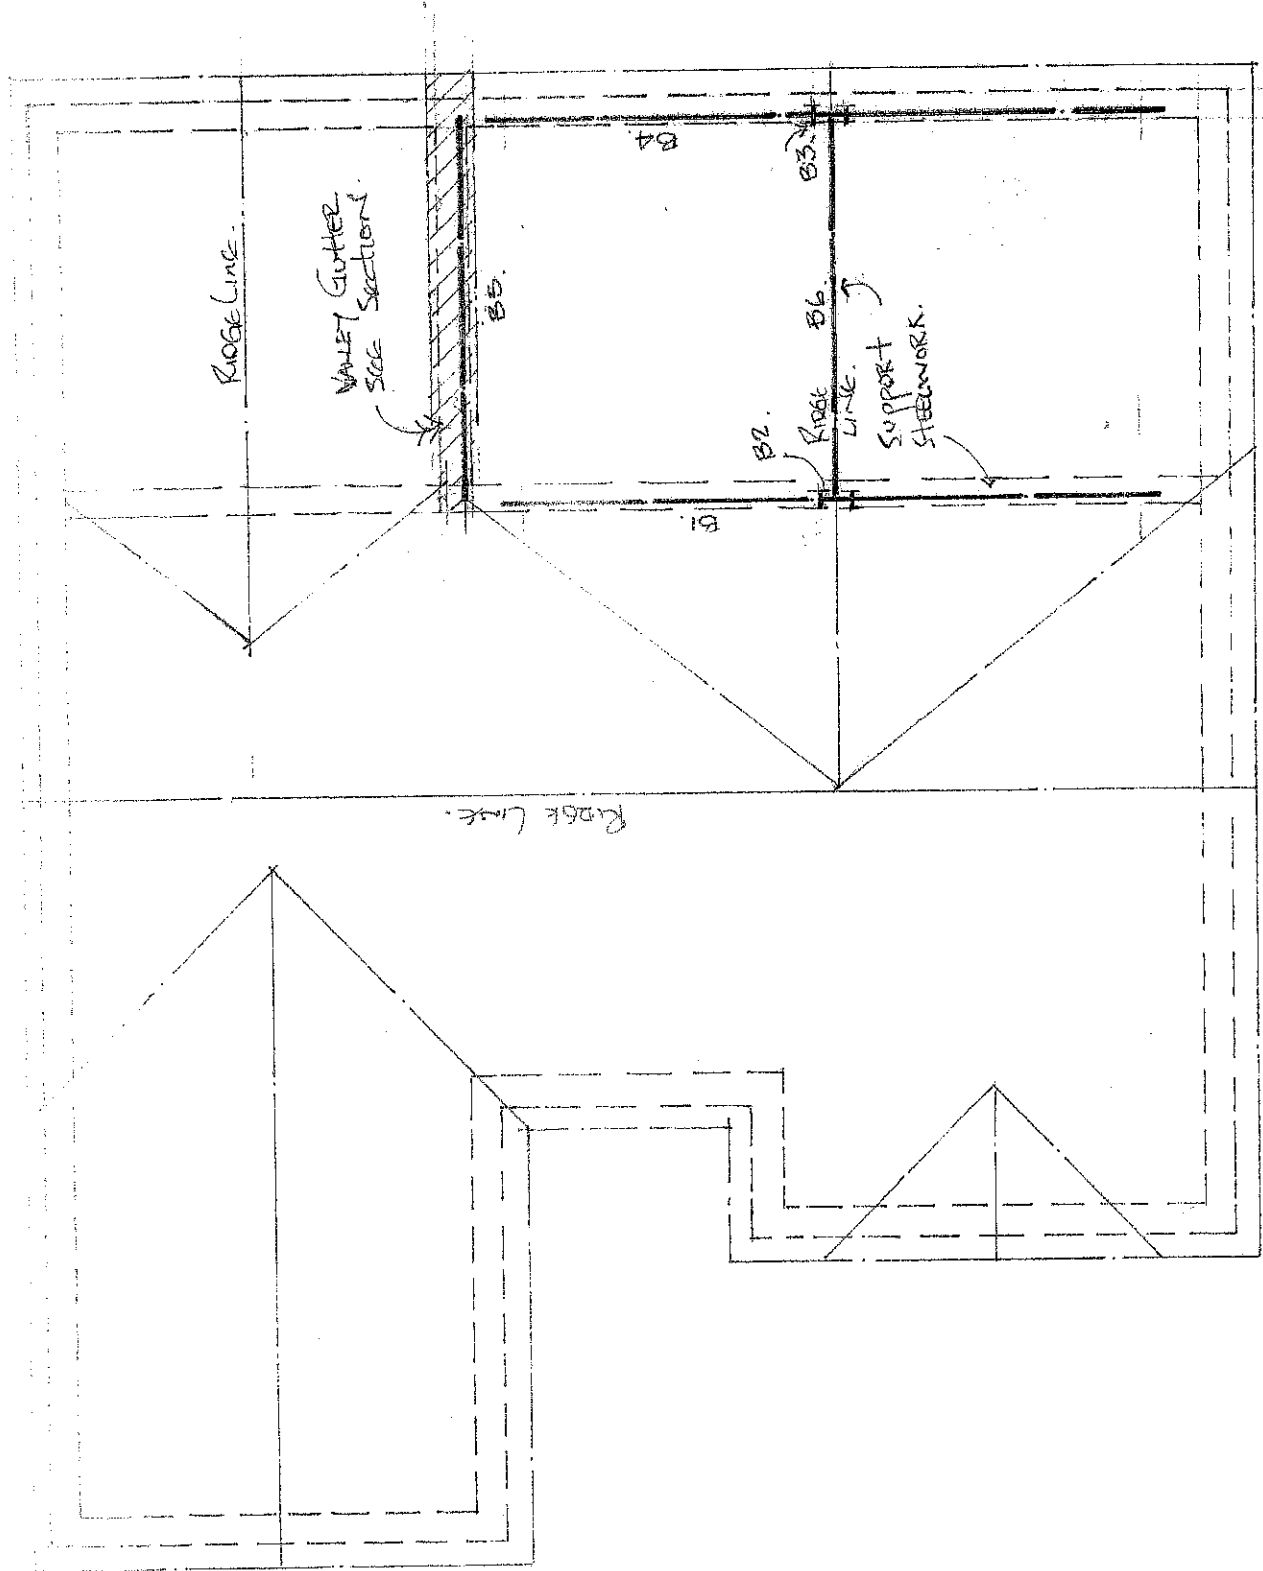

Proposed Roof Layout


1850

Malcolm Woodhams
12 Rose Hill Close
Cubley
Penistone
Sheffield
S36 6UF

MAC / 03


Existing Roof Layout

1:50

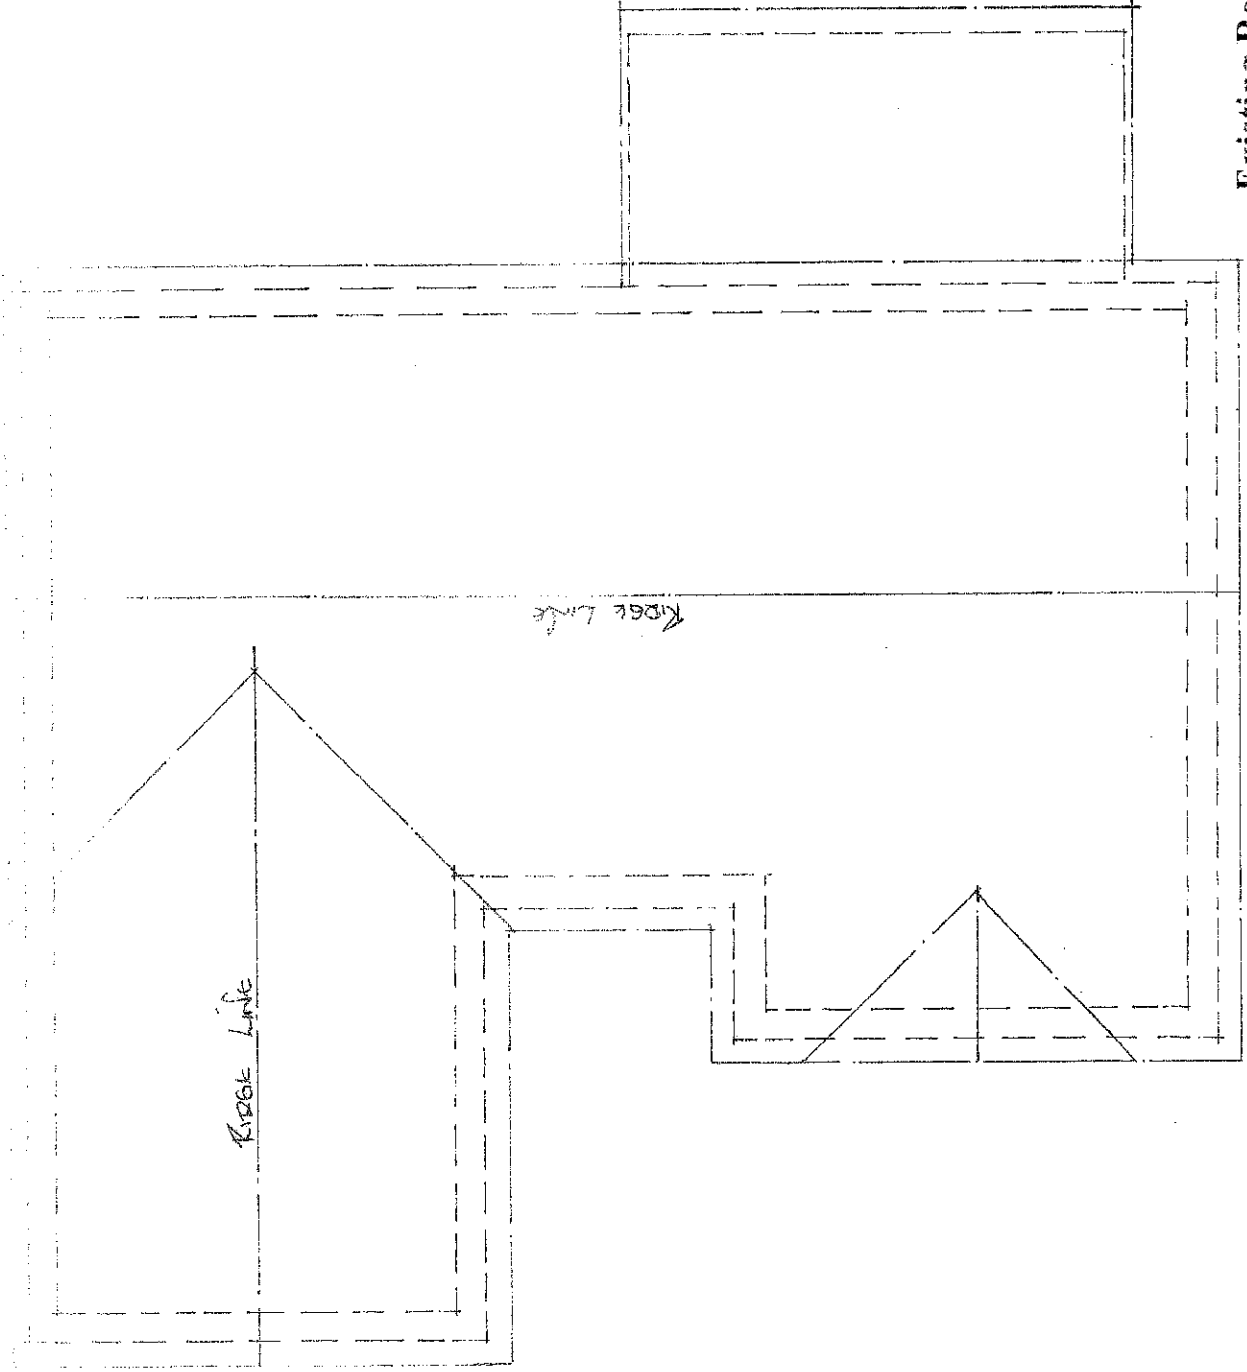

Malcolm Woodhams
 12 Rose Hill Close
 Cubley
 Penistone
 Sheffield
 S36 6UF


MAC / 02

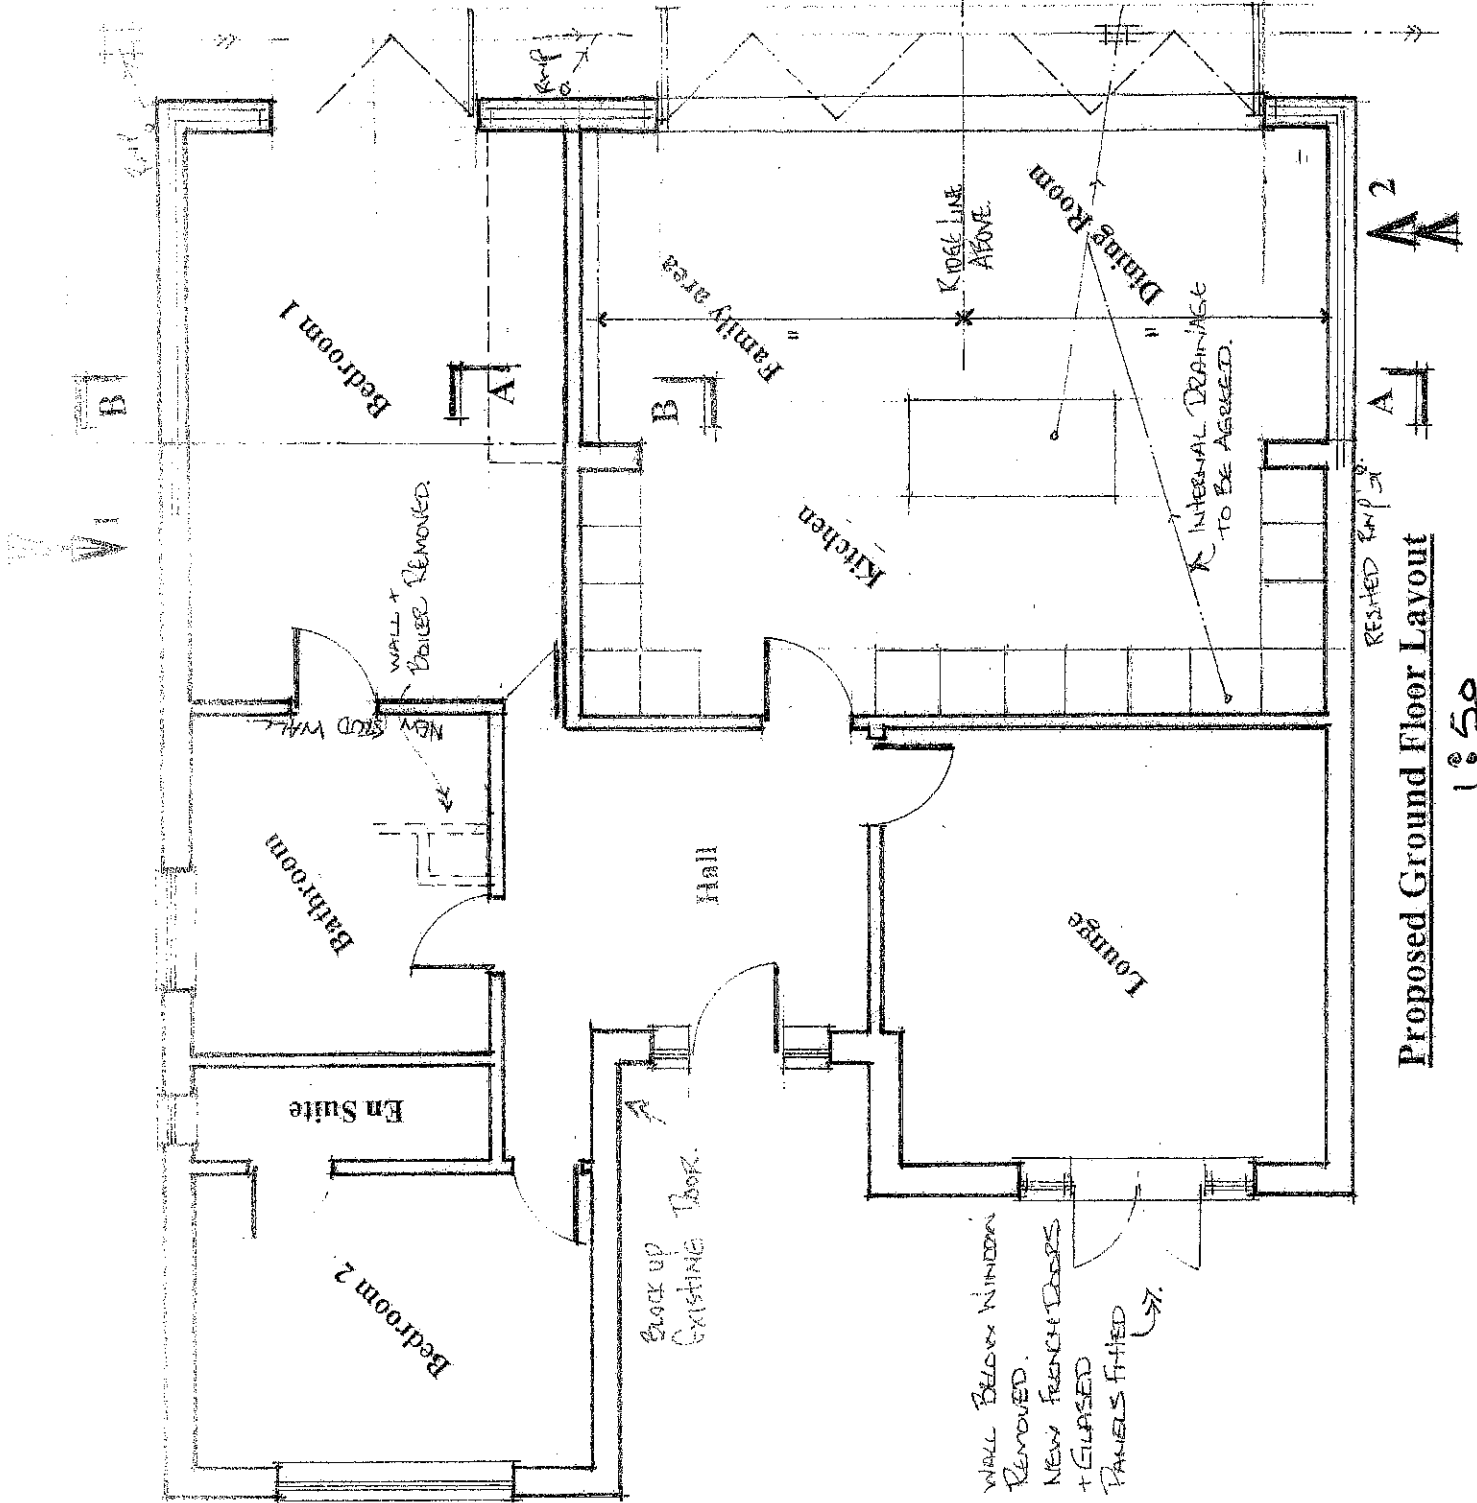

Proposed Ground Floor Layout

1:50

existing boiler location

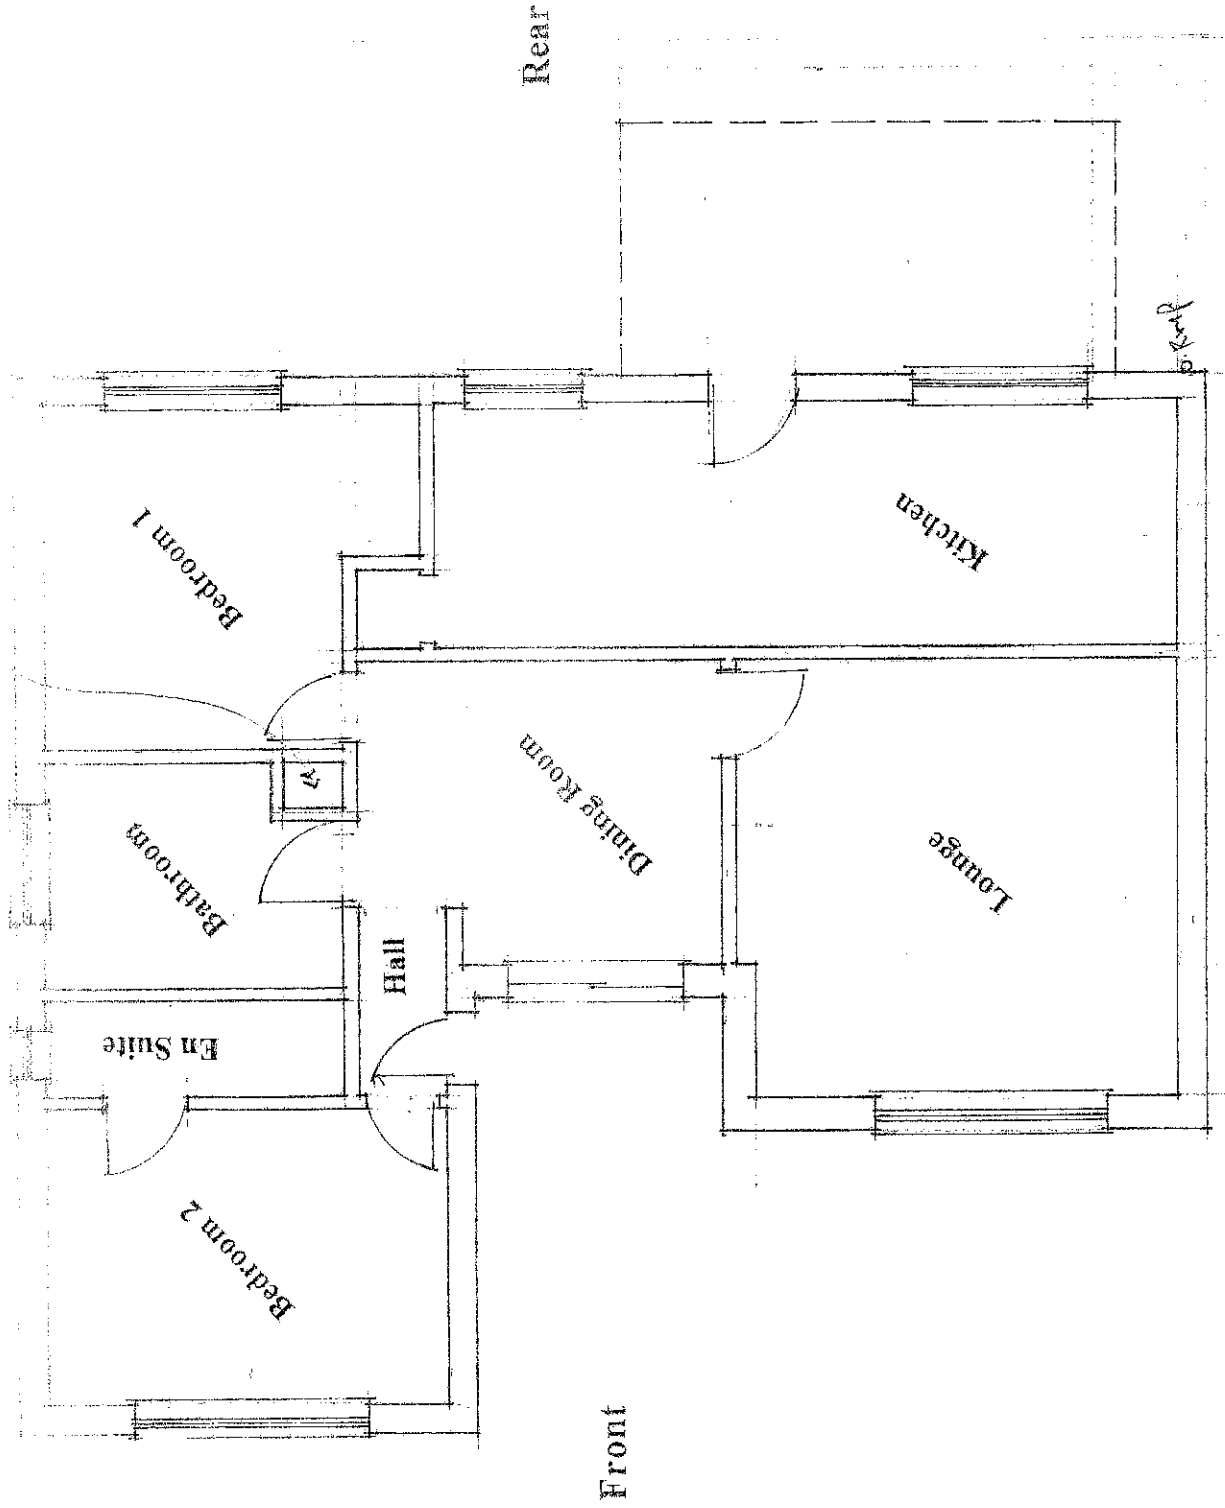

Malcolm Woodhams
12 Rose Hill Close
Cubley
Penistone
Sheffield
S36 6UF

MAC / 01

Existing Ground Floor Layout

1:50