



Proposed Boundary for privacy and security - leaving front open plan - Location Plan

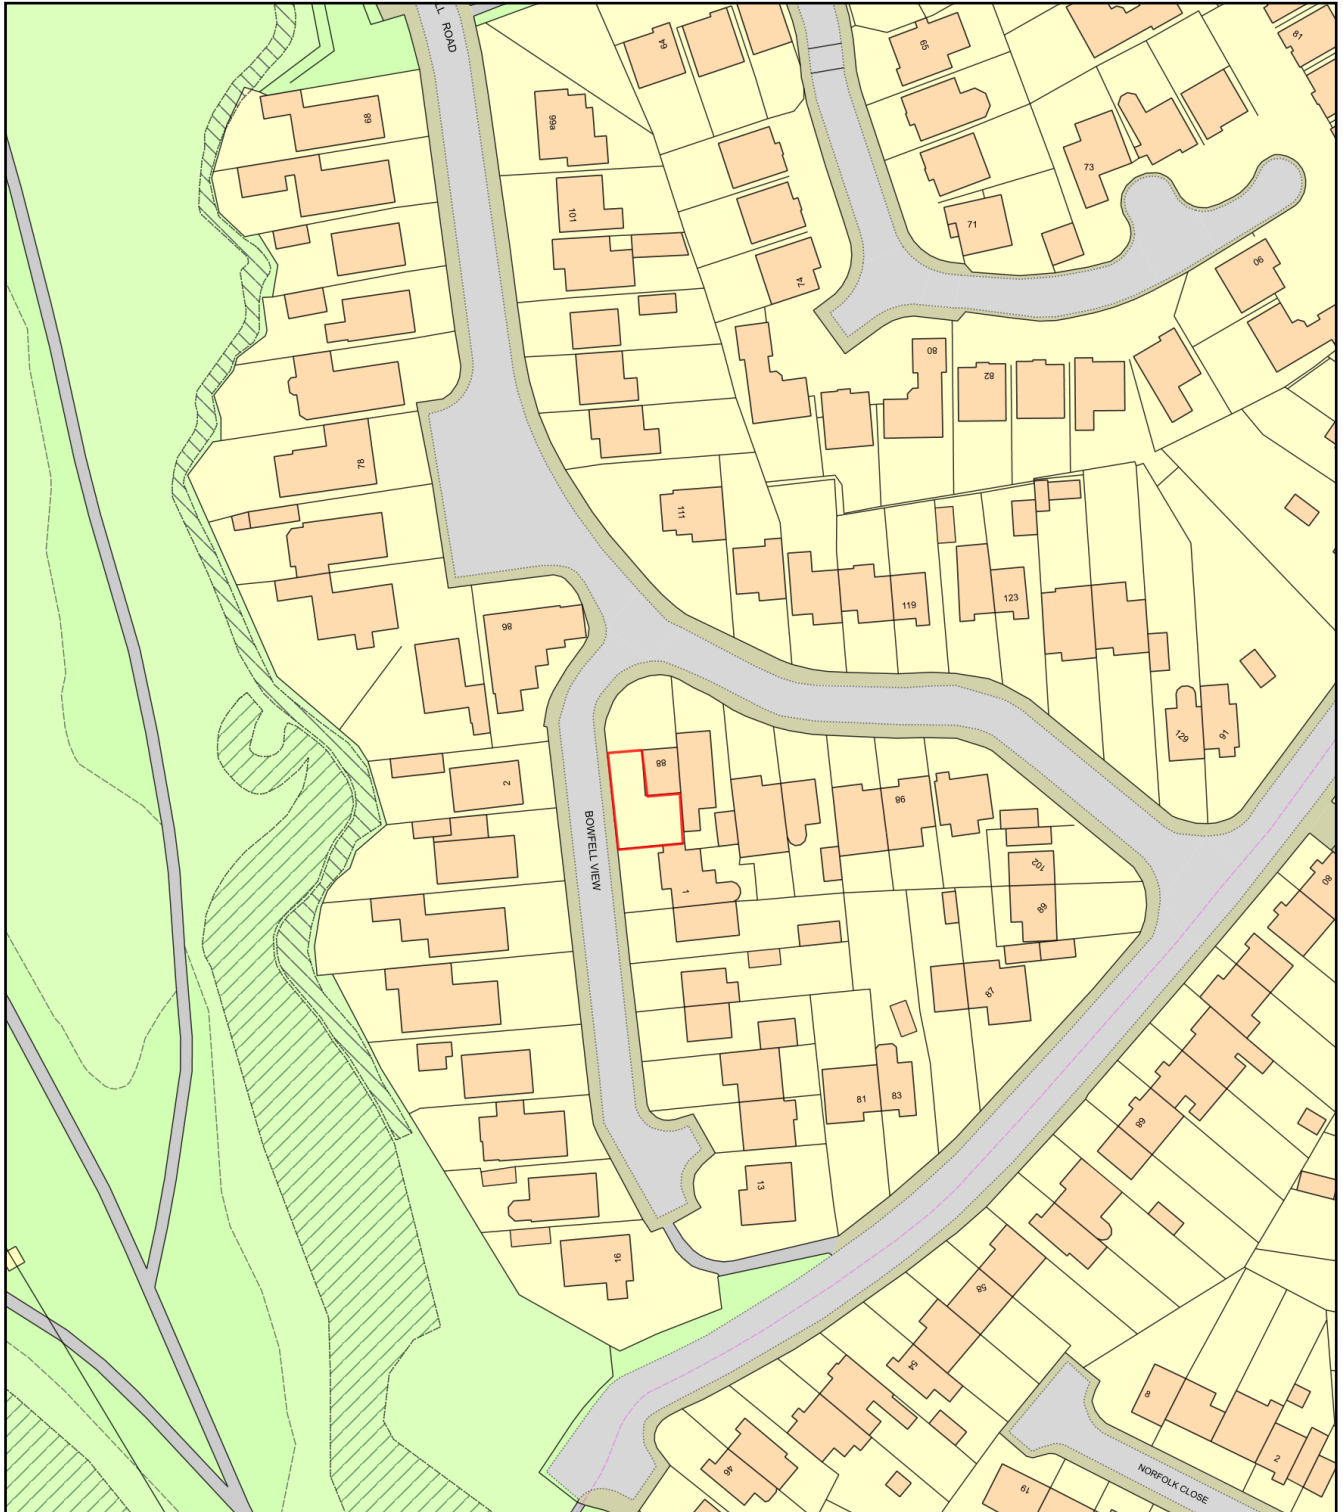

0 50
Metres

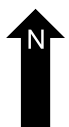

Plan Produced for: John Caunt

Date Produced: 11 Jun 2021

Plan Reference Number: TQRQM21162132918823

Scale: 1:1250 @ A4