
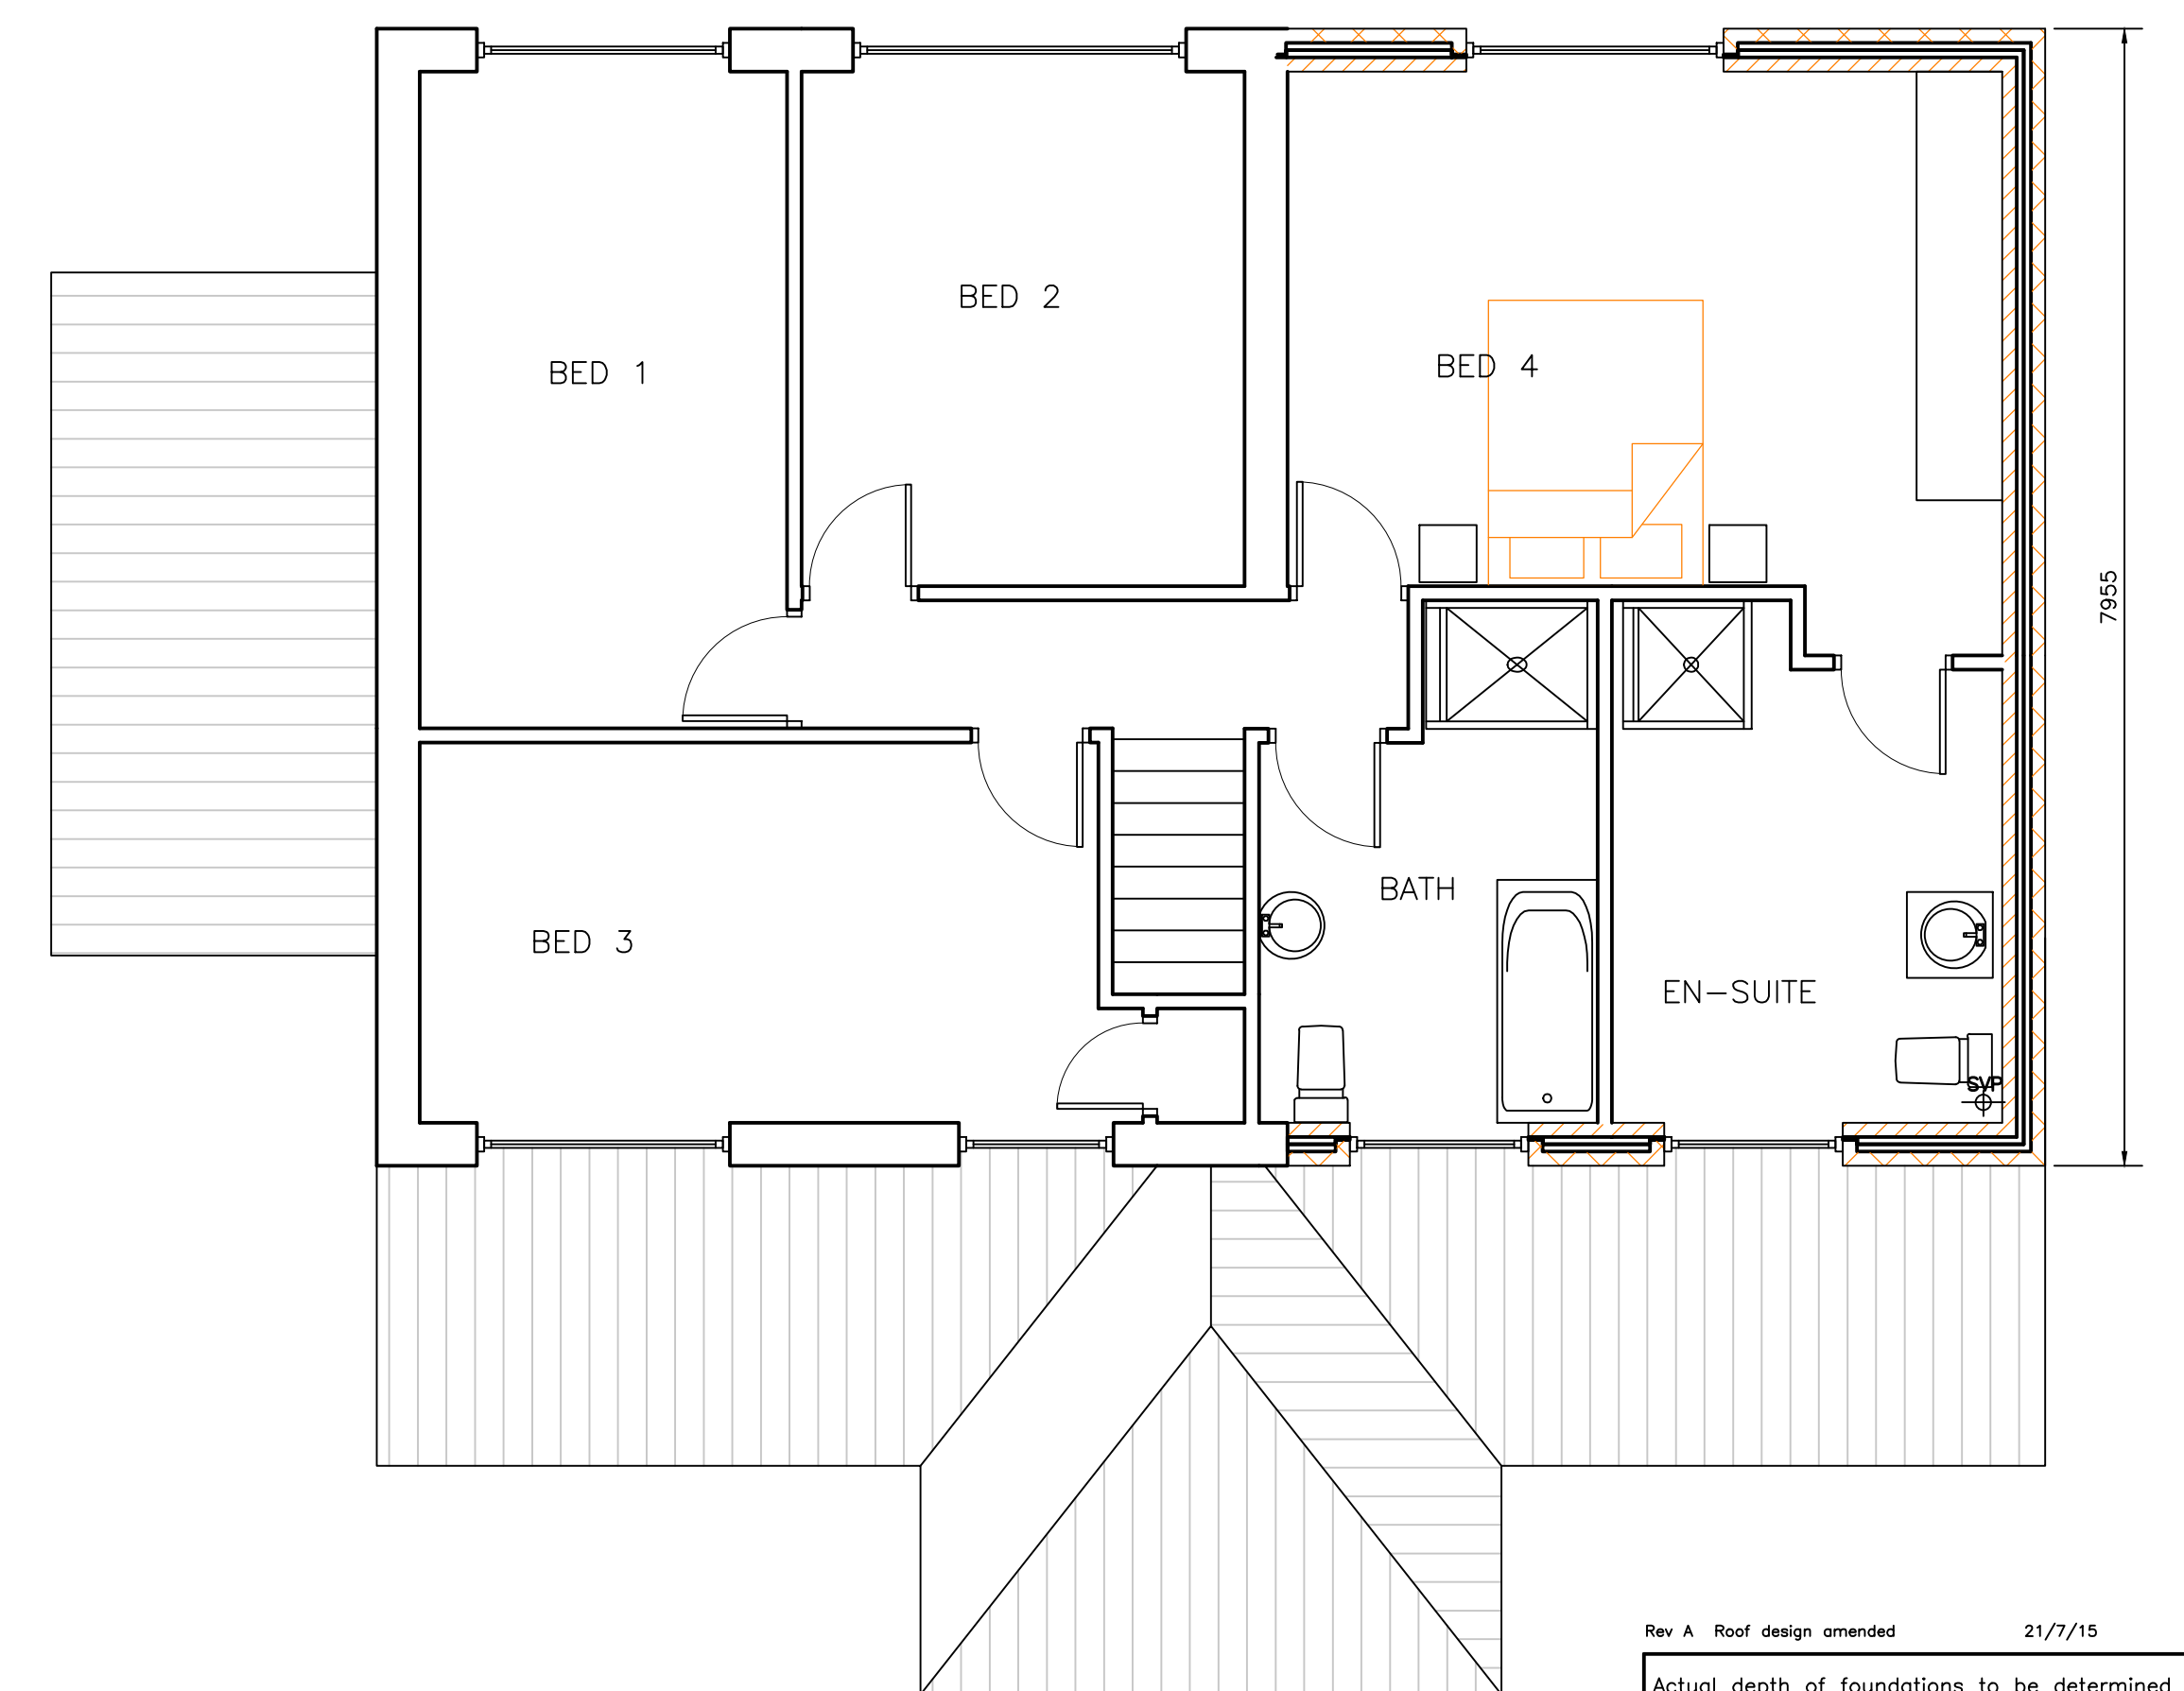


PROPOSED FRONT ELEVATION



PROPOSED SIDE ELEVATION

PROPOSED REAR ELEVATION

PROPOSED SIDE ELEVATION

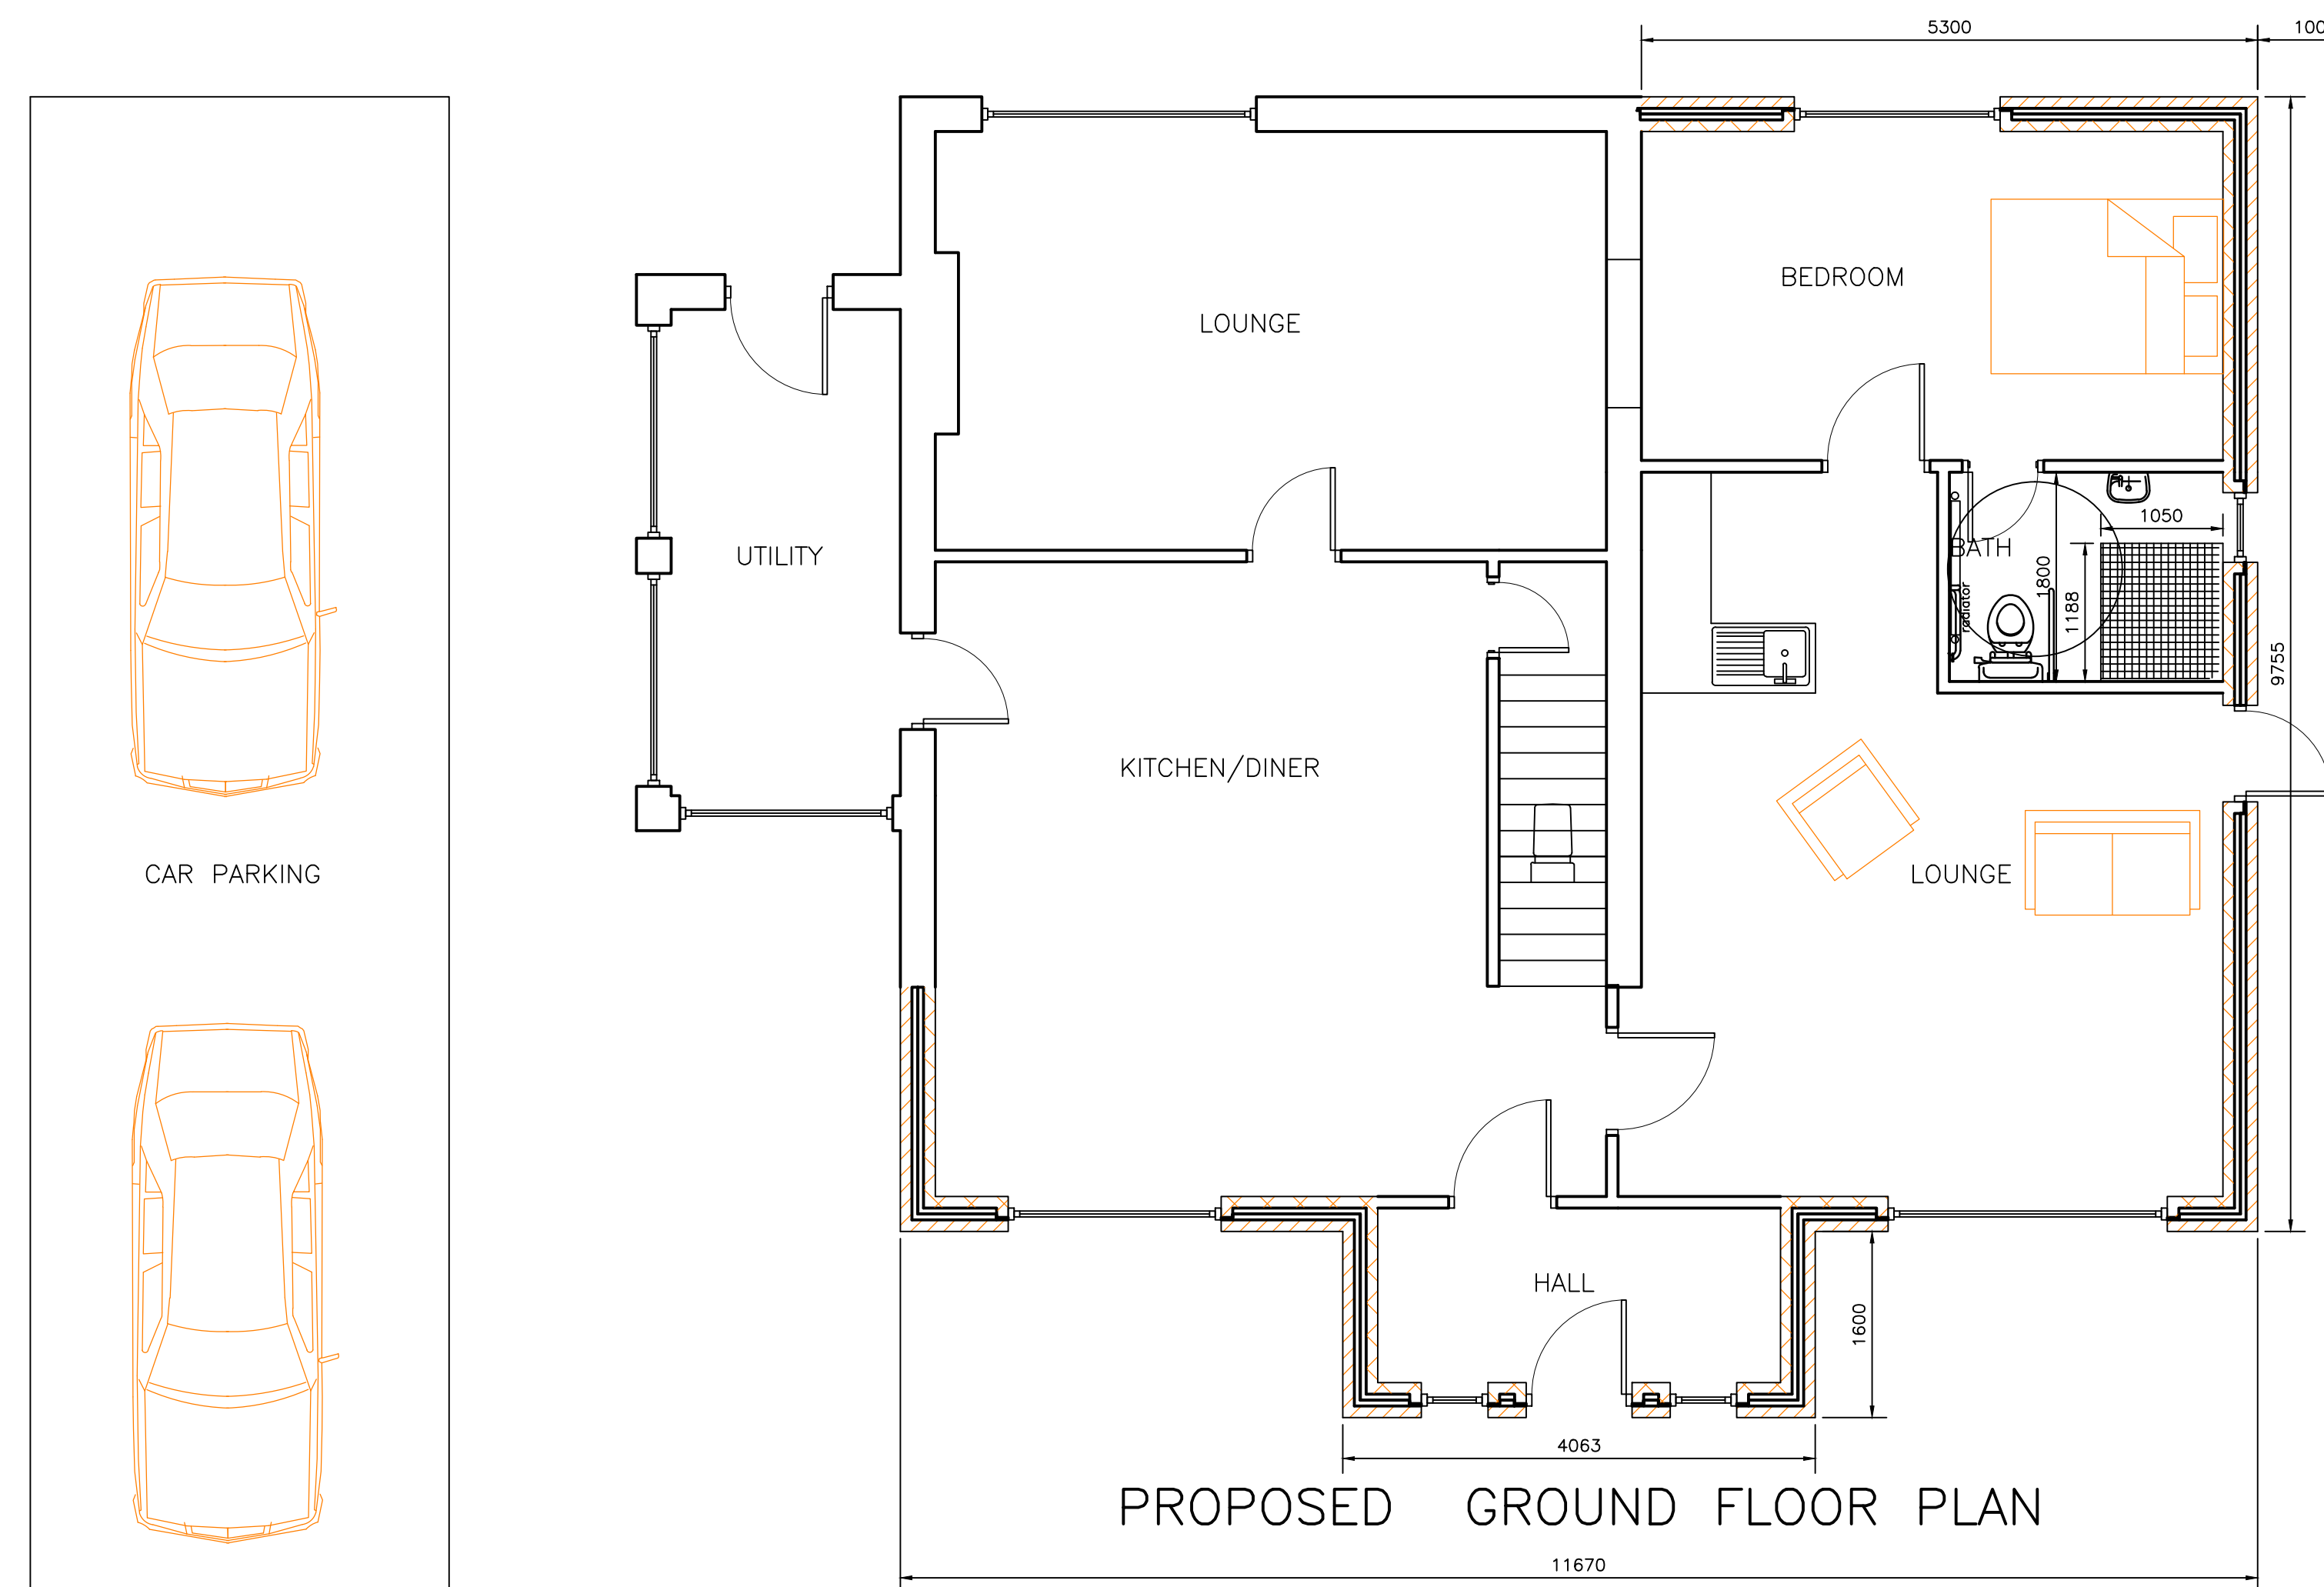

PROPOSED 1st FLOOR PLAN

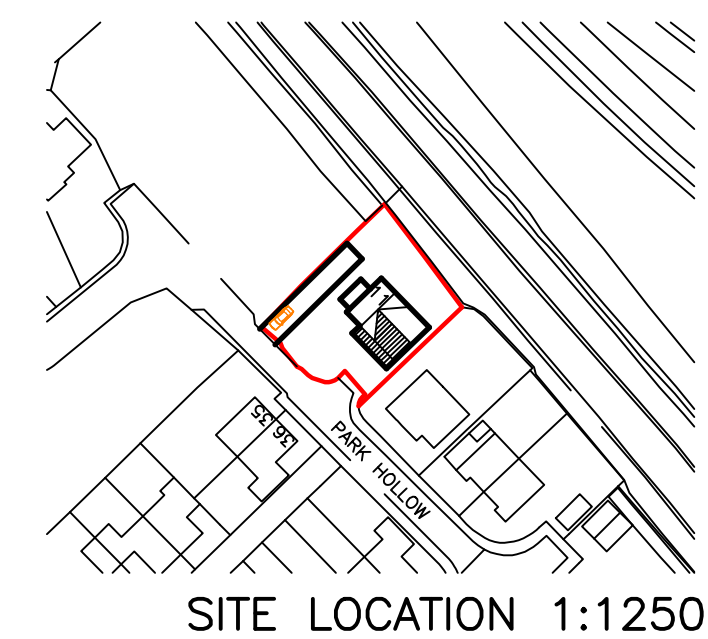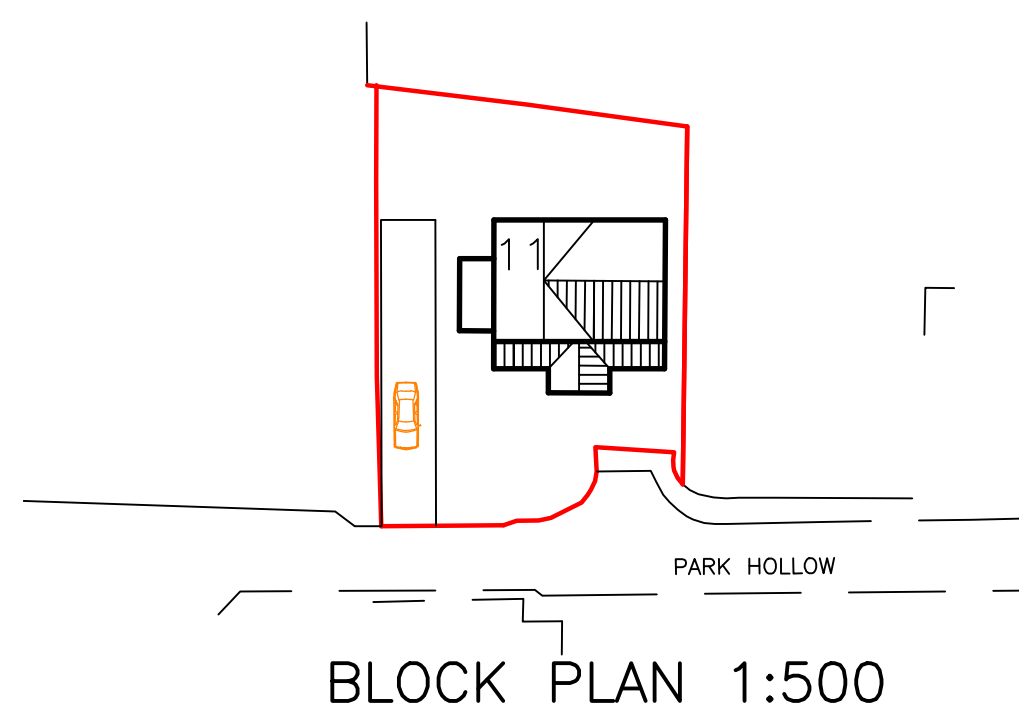

Rev A Roof design amended 21/7/15
Actual depth of foundations to be determined on site.
All work to be to the satisfaction of the local authority.
All dimensions to be checked on site and any discrepancies must be notified immediately.
All dimensions are in millimetres unless otherwise stated.
Information given on this drawing is subject to local authority approval.
Do not scale this drawing.

PROJECT
MANAGEMENT
services



CHARTERED BUILDING CONSULTANTS
4 HUDDERSFIELD ROAD, BARNESLEY, SOUTH YORKSHIRE S70 2LT
TELEPHONE (01226) 286278
FAX (01226) 731265 E-mail: info@prmsdesign.co.uk
CLIENT

Mr RAY TRENT
PROPOSED LAYOUT

PROJECT PROPOSED 2 STOREY SIDE
EXTENSION AND DETACHED GARAGE
& STORE
11 PARK HOLLOW
WOMBWELL S73 0HN

FILE NAME	DWG.No	SCALE	DATE	DRAWN	REV.
Ray Trent	2409/02	1:100 1:50	25-03-15	DE	A