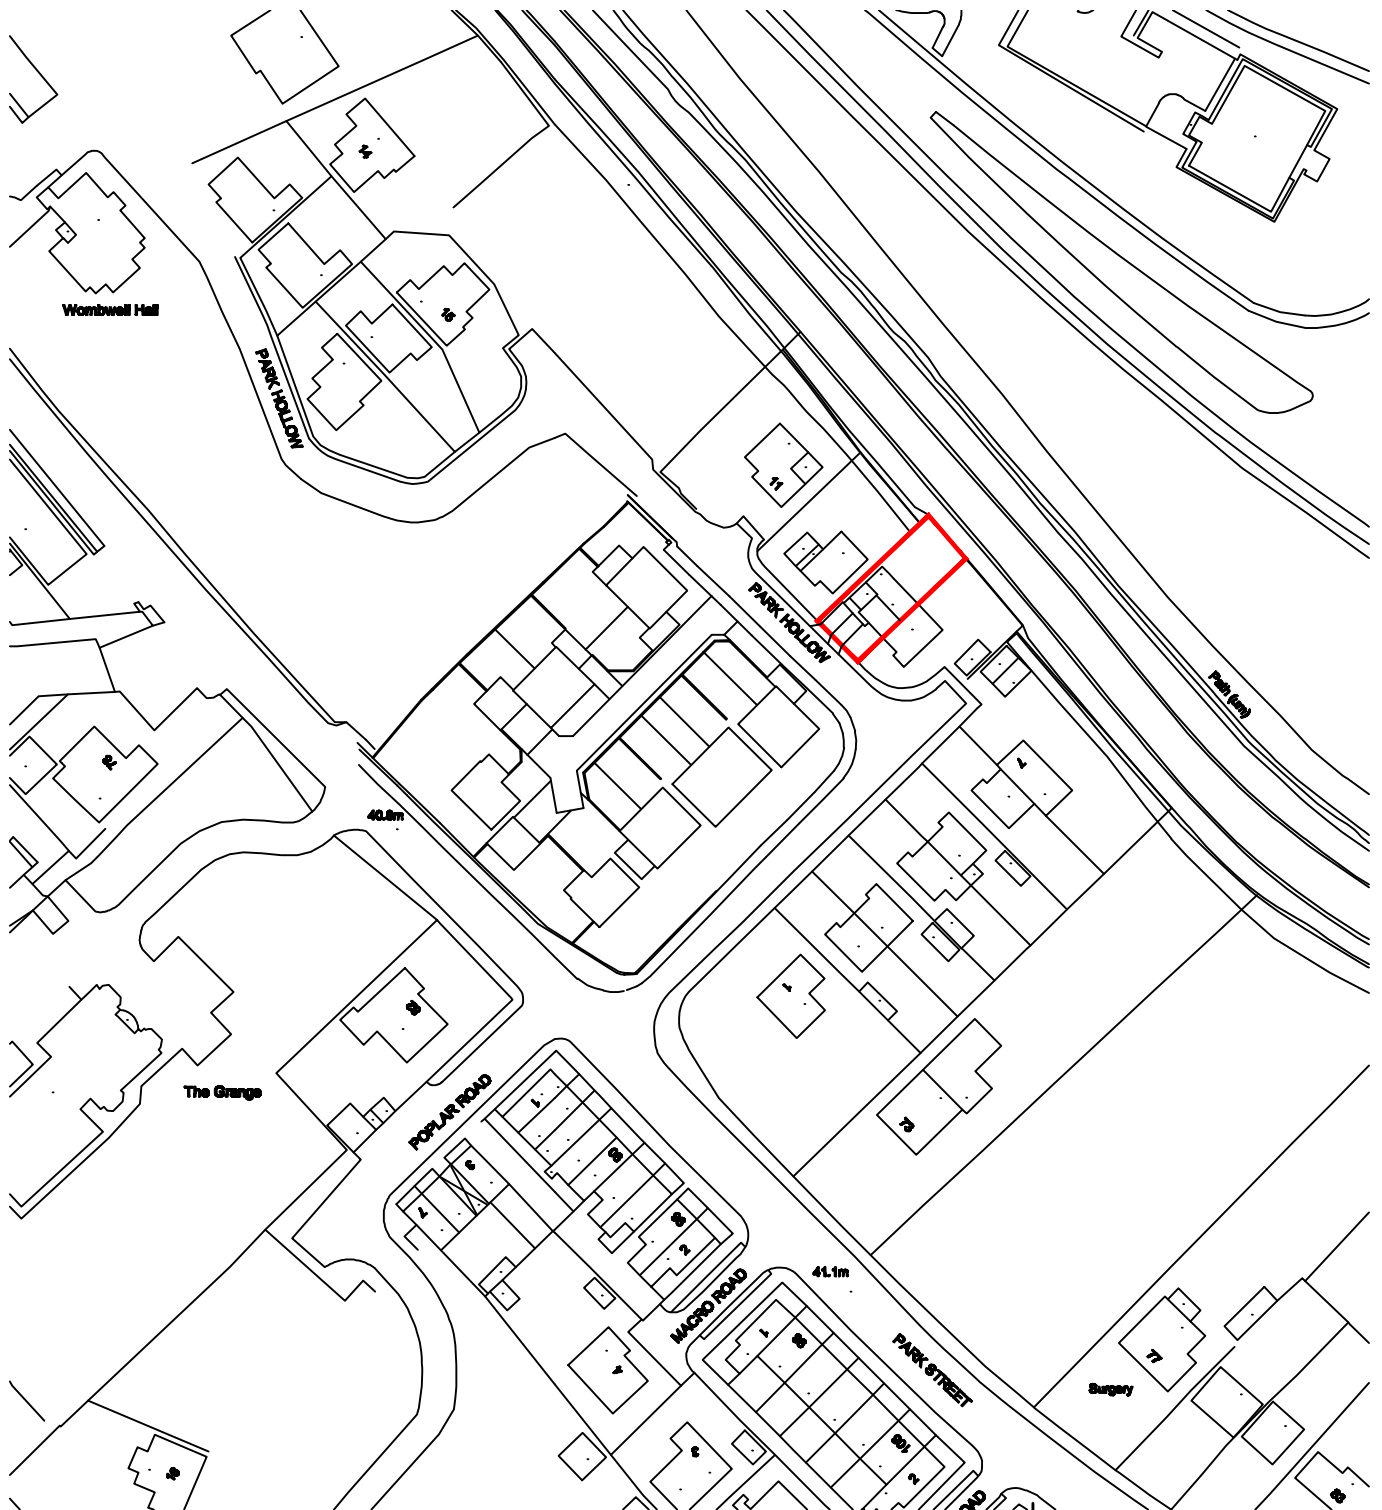


Revision:	
Scale:	1:1250 @A4
Date:	5/03/13
Drawn by:	SB
Project:	Proposed Extension at 9 Park Hollow, Wombwell
Title:	Location Plan
Dwg No:	PH-W/03
Rev:	A