


Initial indicative drawings only subject to a full feasibility study including Structural, Mechanical, Fire Engineers Reports and Building Regulation / Warrant Legislation.
Layouts shown were supplied by a 3rd party; RLB therefore take no responsibility for the accuracy or information taken from them.

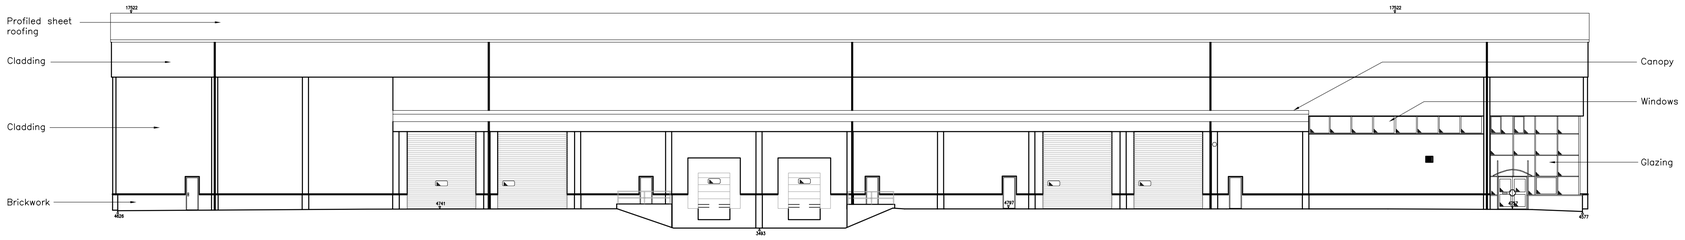

ELEVATION 01 AS PROPOSED [no works]
1:200

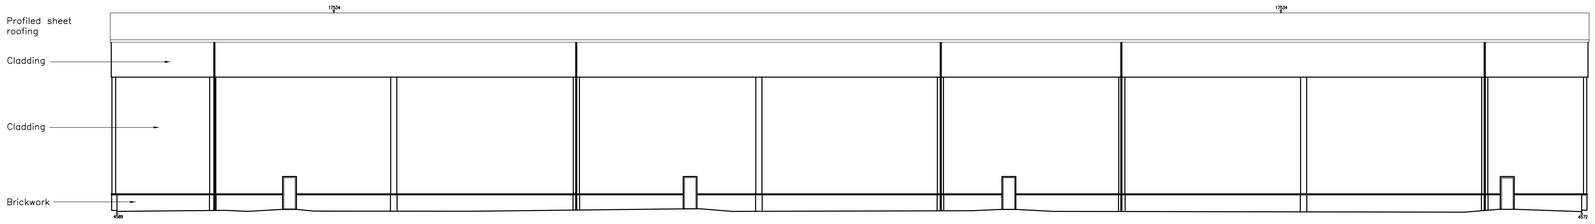


ELEVATION 03 AS PROPOSED [no works]
1:200

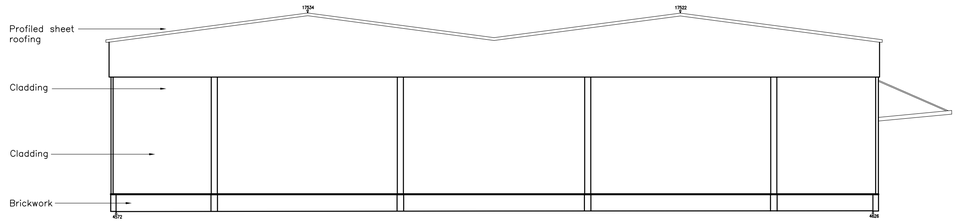

ELEVATION 04 AS PROPOSED [no works]
1:200

NO WORKS PROPOSED TO ELEVATION 01, 03 & 04

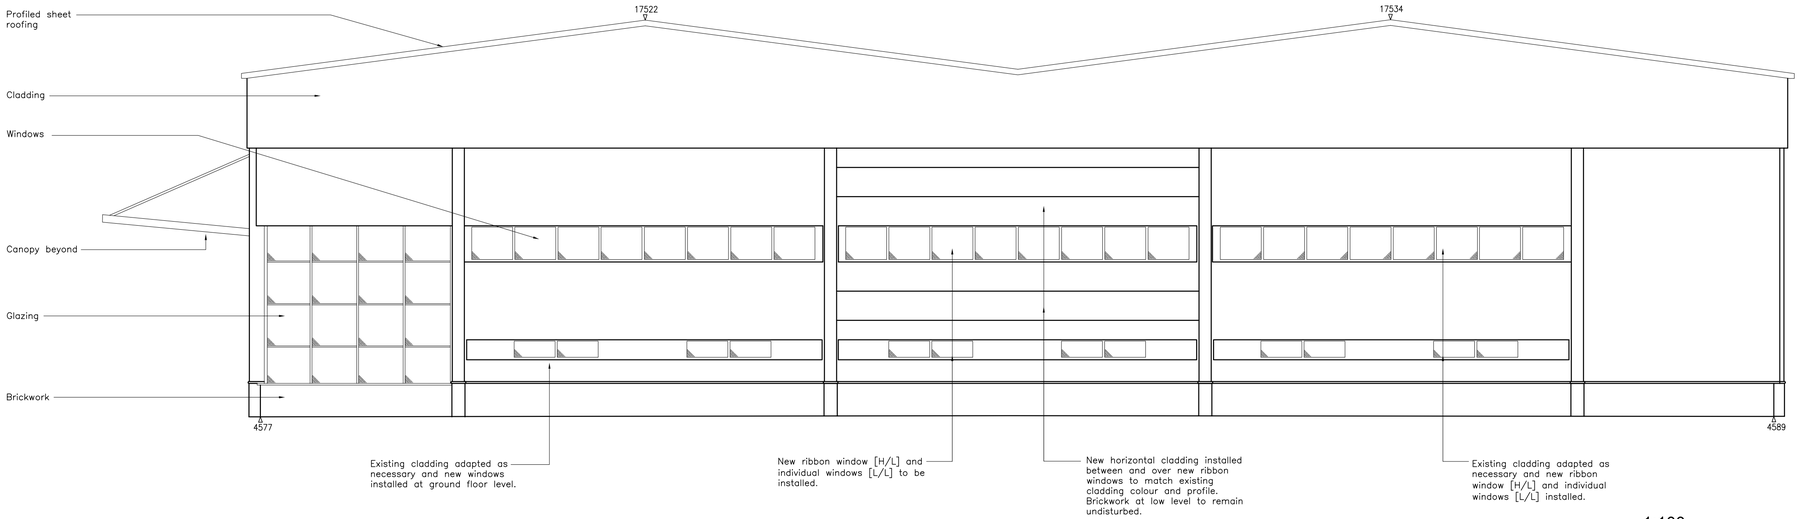

ELEVATION 02 AS PROPOSED
1:100

1:100
0 1M 2M 5M

1:200
0 5M 10M 20M

B– Revision to notes and labels G.S. 16.08.19
A– Windows added to Elevation 02 G.S. 25.07.19

Revisions

Client:
MORRIS & SON
LEEDS LIMITED

Issue:

Project:
Unit 1 Silkstone Court, Dodworth
Internal Alterations

Title:
Elevation as Proposed

Drawing No:	Rev:	Scale @ A1:
0016880003-07	B	1:100 / 200

Date:	Drawn:	Approved:
02.05.2019	Glyn Shooter	

Rider Levett Bucknall
6th Floor Orchard Lane
Balm Green
Sheffield
S1 2JA
+44 (0) 114 273 3343
RLB_UK
RLB.com
glyn.shooter@uk.rlb.com

- This drawing is to be read in conjunction with all relevant specifications and drawings issued.
- Do not scale this drawing, the Contractor is to check and verify all building, site dimensions and check levels before work commences.
- For discrepancies or omissions contact Rider Levett Bucknall.
- All work and materials to be in accordance with current applicable statutory legislation and to comply with all relevant Codes of Practice and British Standards.
- Copyright © 2019 Rider Levett Bucknall UK Limited