
Location Plan 1:250

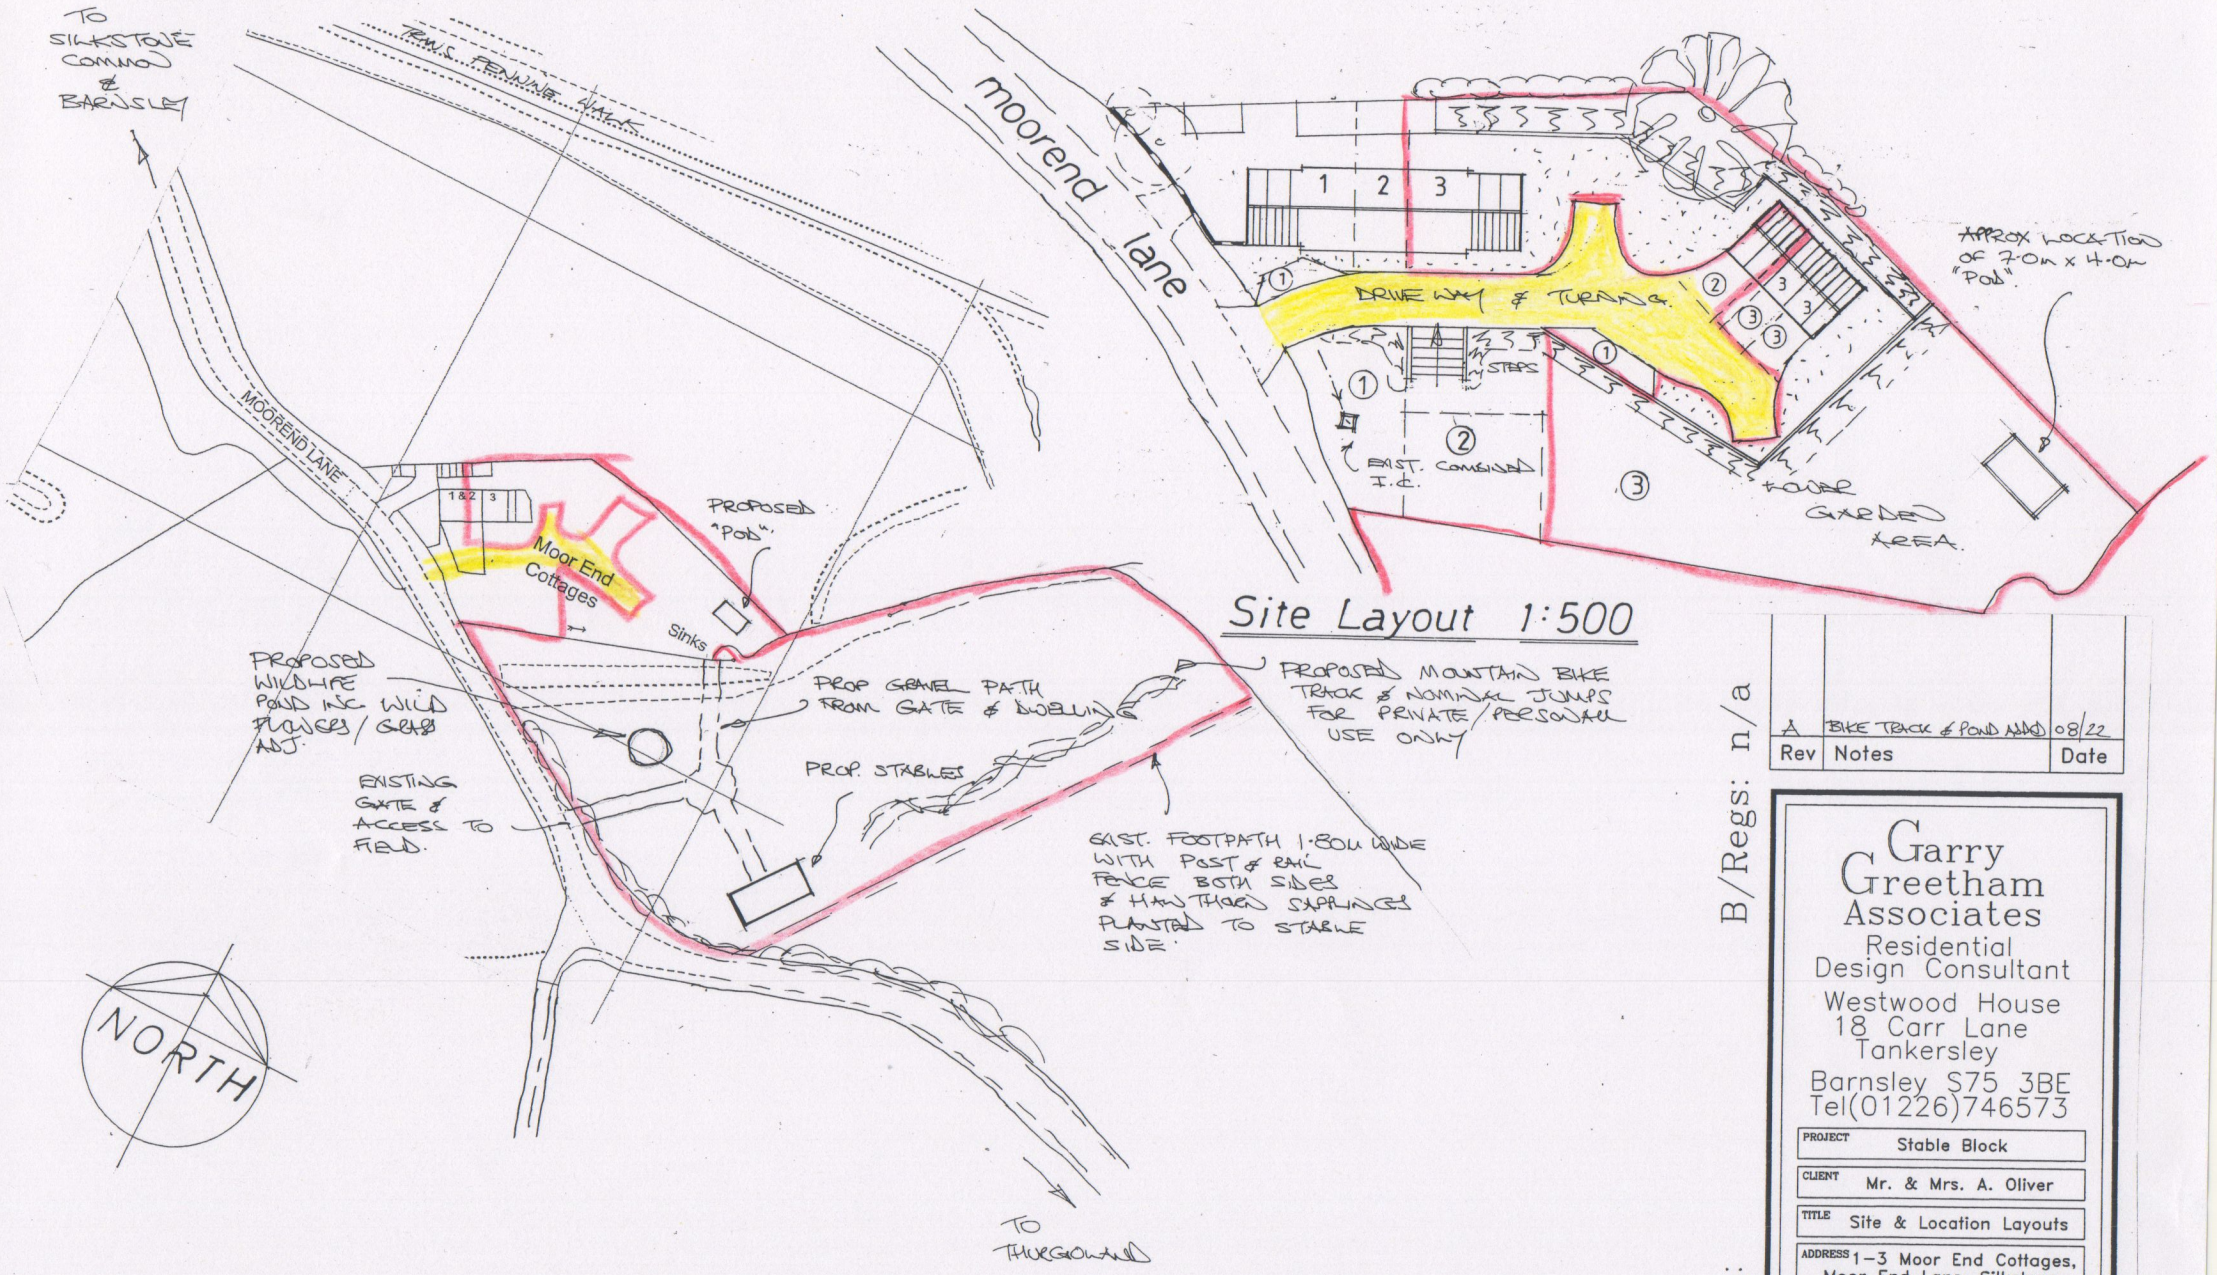

Site Layout 1:500

Rev	Notes	Date
A	BIKE TRACK & POND MOVED	08/22

B/Regs: n/a

Planning:

Garry Greetham Associates
Residential Design Consultant
Westwood House
18 Carr Lane
Tankersley
Barnsley S75 3BE
Tel(01226)746573

PROJECT	Stable Block
CLIENT	Mr. & Mrs. A. Oliver
TITLE	Site & Location Layouts
ADDRESS	1–3 Moor End Cottages, Moor End Lane, Silkstone Common, Barnsley.S75 4RW
DRAWN BY	ggg
SCALE	scale @ A3
DATE	Jul 22
DRAWING No	925–10
REV	A

Member of the Chartered Institute of Architectural Technologists