PROPOSED DEVELOPMENT

Dearne Valley Parkway, Barnsley,(Junction 36 M1)

OVERALL SITE AREA
11.66 acres (4.72 hectares)

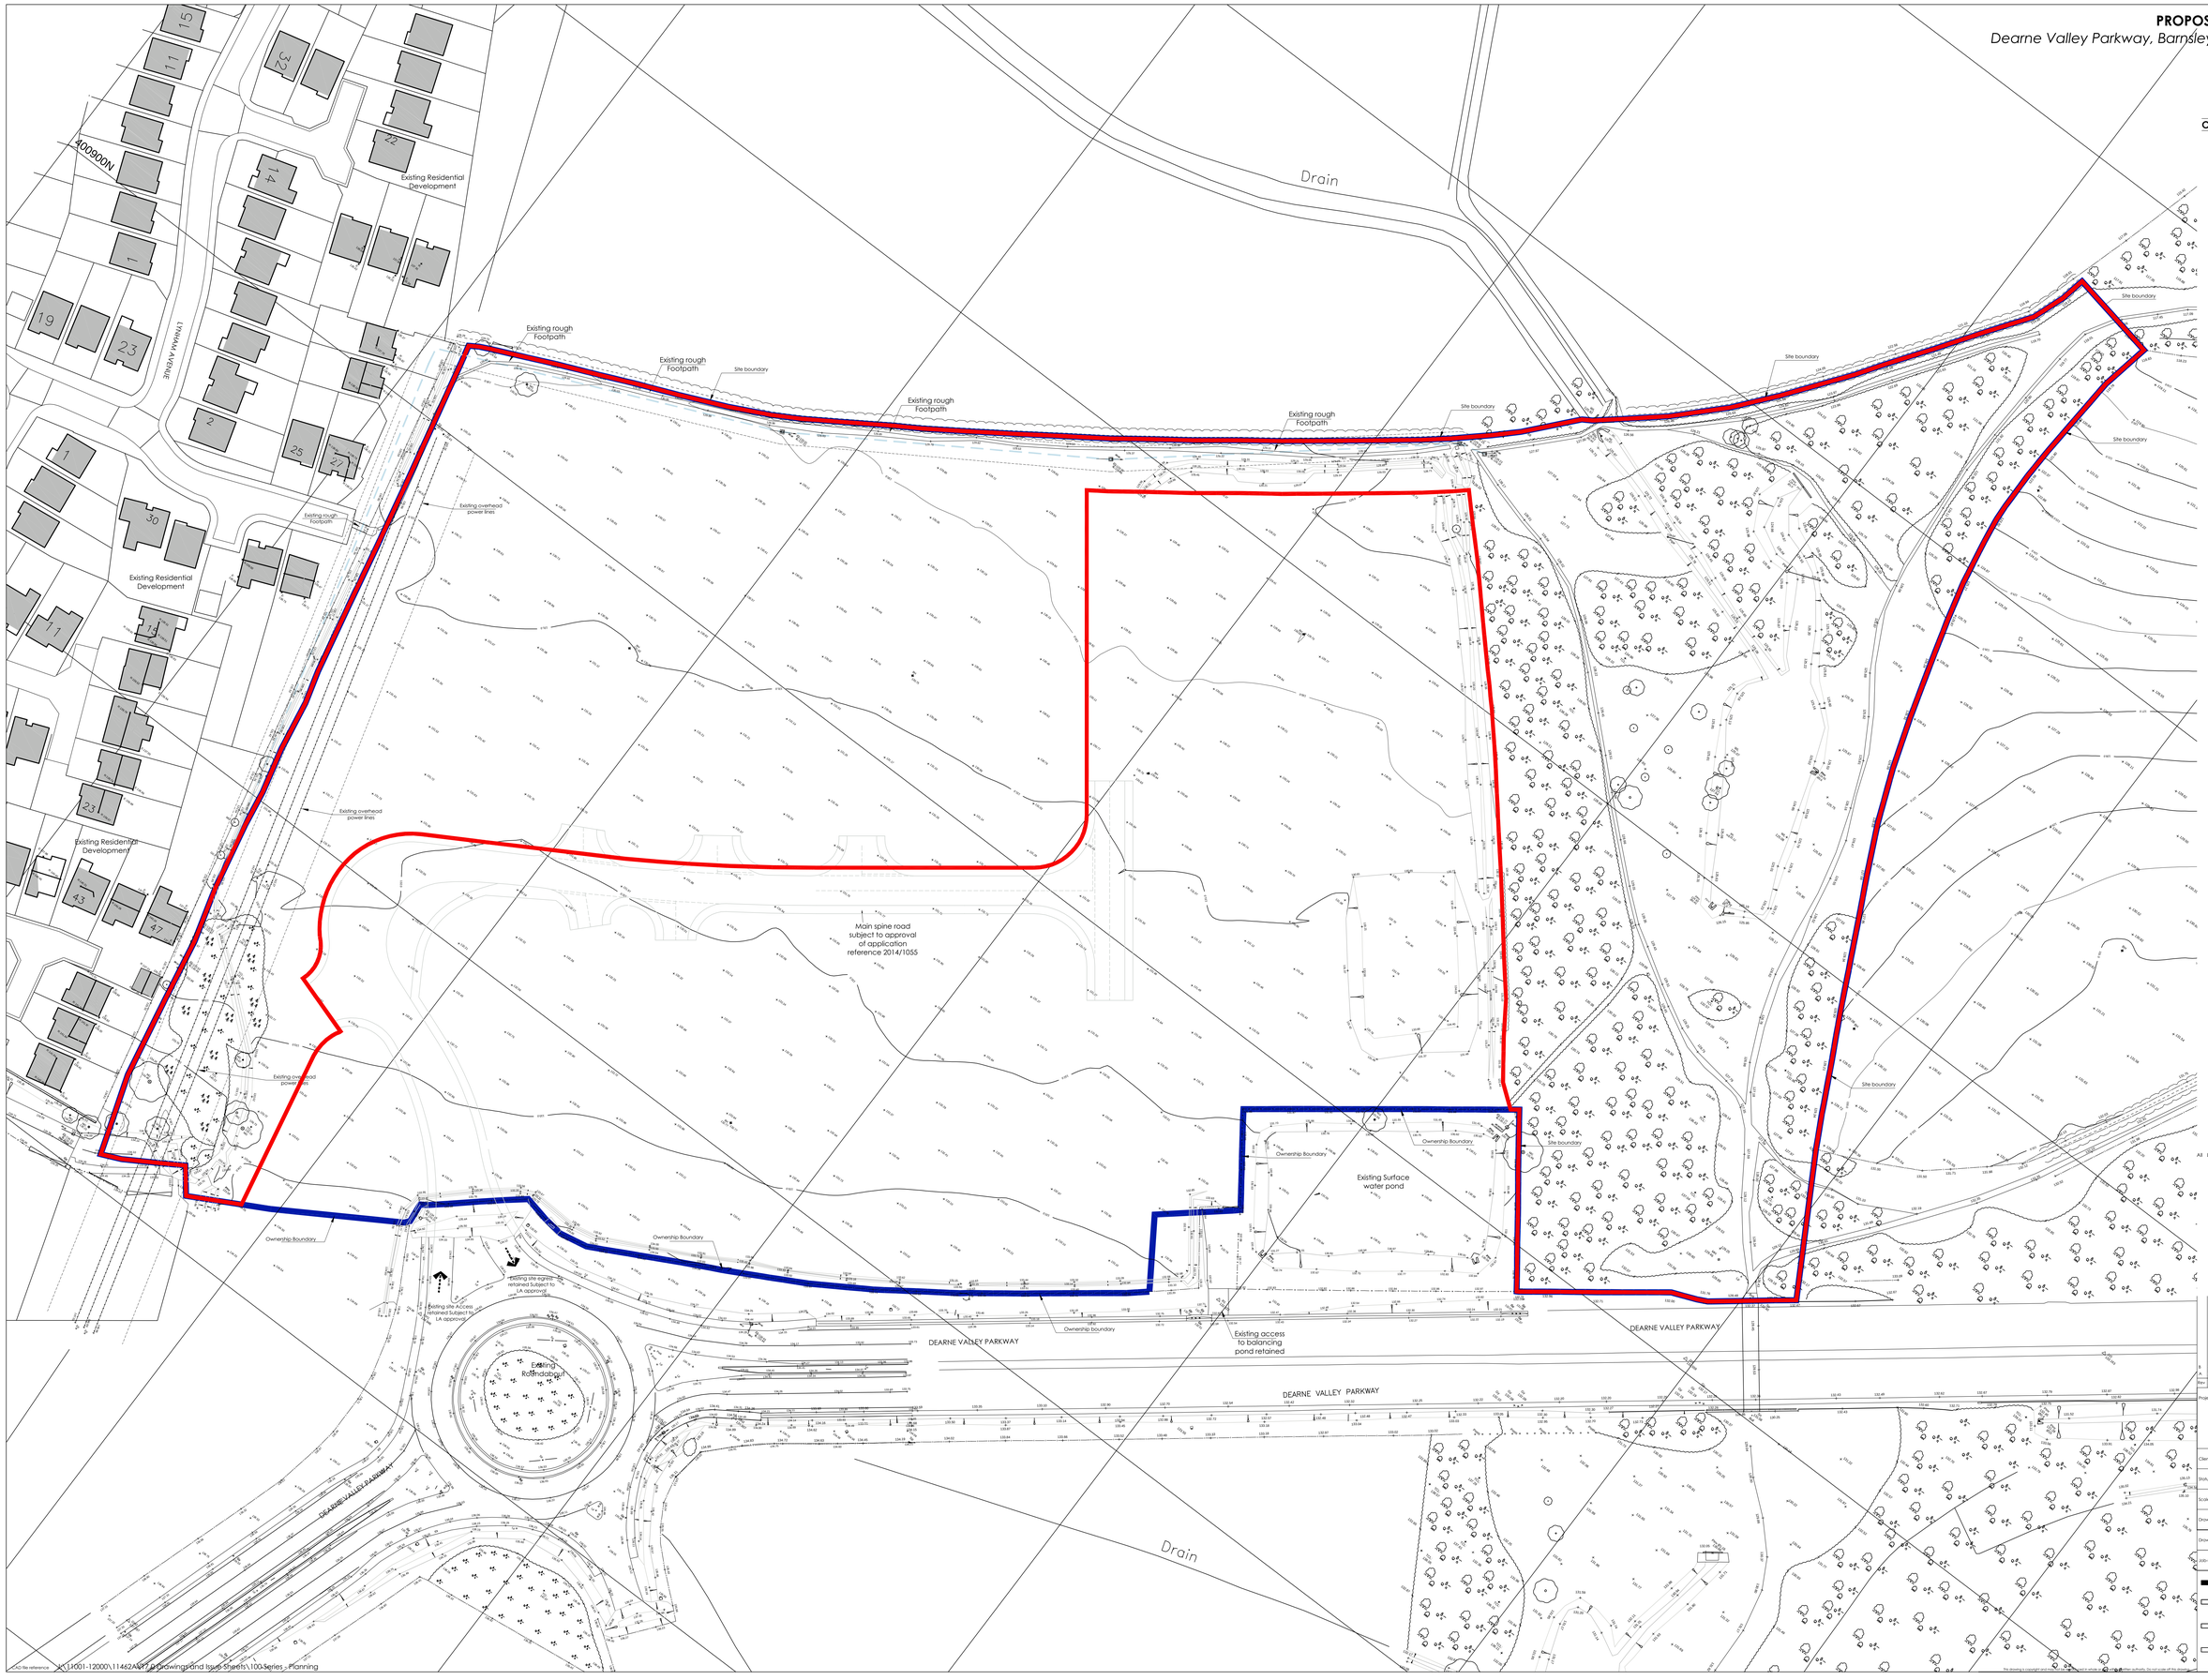

Ownership Boundary
Application Boundary

Note:
All Legal easements and extent of existing underground services locations are subject to confirmation.

0 5 10 15 20 25m
SCALE 1:500

Rev	Date	Description	Rev By	Chk'd By
B	30.01.15	Red line area increased	JM	JMR
A	27.01.15	Ownership boundary revised, main spine road added	AJB	JMR

Project Title	PROPOSED DEVELOPMENT Dearne Valley Parkway Barnsley
Client	Harworth Estates
Status	PLANING - RESERVED MATTERS
Scale	1:500
Drawing Size	A0
Drawn By	NBB
Checked By	JMR
Date	12/2014
Drawing Title	EXISTING SITE PLAN
Job-Dwg No	11462-101
Rev	B

THE HARRIS PARTNERSHIP WAKEFIELD
2 St. John's North, Wakefield, WF1 3QA
t. 01924 291 800 f. 01924 290 072

THE HARRIS PARTNERSHIP MANCHESTER
2nd Floor, Canvas Warehouse,
77 Dale Street, Manchester, M1 2HG
t. 0161 238 8555 f. 0161 244 5809

THE HARRIS PARTNERSHIP MILTON KEYNES
The Old Rectory, 79 High Street
Newport Pagnell, MK16 8AB
t. 01908 211 577 f. 01908 211 722

THE HARRIS PARTNERSHIP READING
101 London Road, Reading, RG1 5BY
t. 0118 950 7700 f. 0118 956 8642

THE HARRIS PARTNERSHIP
ARCHITECTS
www.harrispartnership.com

This drawing is copyright and is not to be reproduced in whole or in part without the prior written consent of the Harris Partnership. Do not scale off this drawing.

CAD file reference: J:\11001-12000\11462A\17.0 Drawings and Issue Sheets\100 Series - Planning