


Site Layout
1:500


- NOTES:-
- PRIVATE DRIVE TO BE POROUS TARMACAM
 - CAR PARKING SPACES TO EACH DWELLING TO BE BLACK PAVED CONSTRUCTION
 - FOOTPATHS IN PATIO AREAS TO BE NATURAL STONE FLAGS.

proposed 4m wide vehicle access to field with gate

proposed 1.20m wide pedestrian access to both field and exist properties

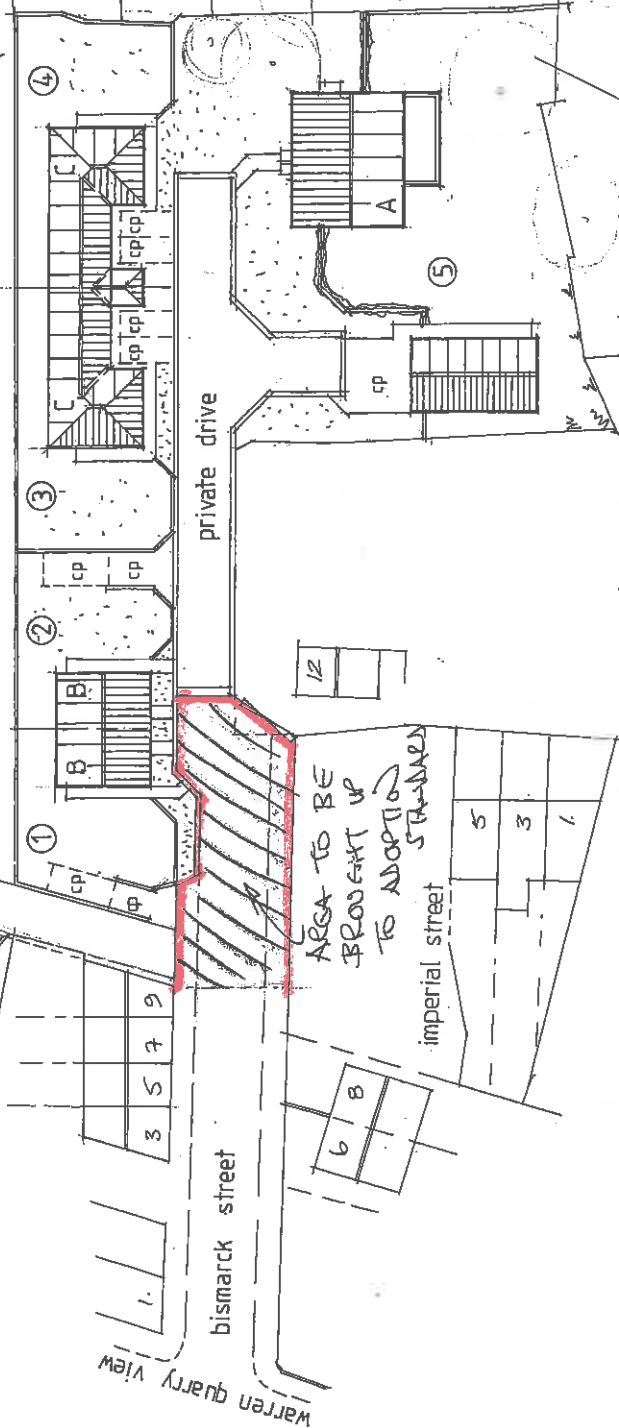

Location Plan
1:1250

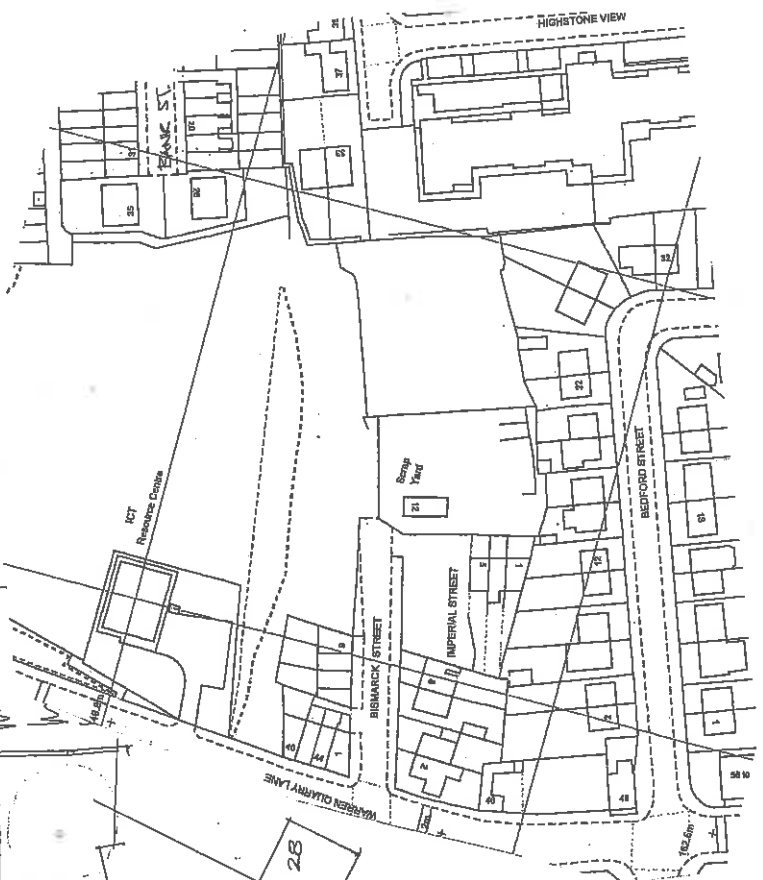

Rev	Notes	Date
A	HARD LANDSCAPING ADDED	05/19

Planning: 2019/0342 B/Regs:

Garry Greetham Associates
Residential Design Consultant
Westwood House
18 Carr Lane
Tankersley
Barnsley S75 3BE
Tel(01226)746573

PROJECT	Residential Development	
CLIENT	Mr. Mick Miller	
TITLE	Site & Location Layouts	
ADDRESS	Bismarck Street, Worsbrough Common, Barnsley. S70 4NA	
DRAWN BY	999	
SCALE	as shown	DATE Mar 19
DRAWING No	903-02	REV A

Member of the Chartered Institute of Architectural Technologists