







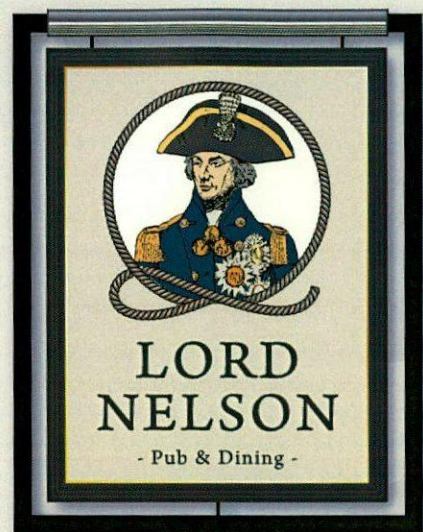


Painted steel bracket work housing troughlight units


Pictorial panel 50mm thick frame

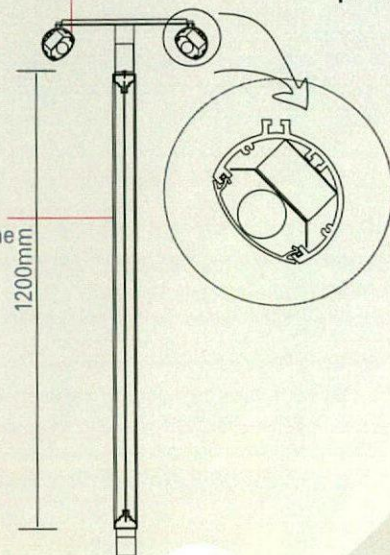

Item 01
1no New single sided Pictorial panel with gibbet, boot, LED trough light and new post.
Size: 900mm x 1200mm
Scale: 1:20


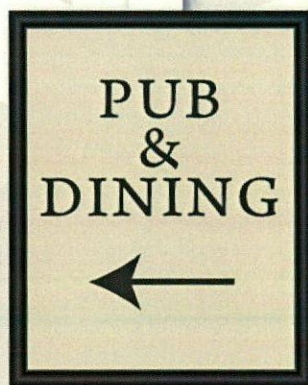


Item 02
1no Bullnose Amenity board fitted to pictorial post.
Size: 800mm x 1000mm
Scale: 1:20

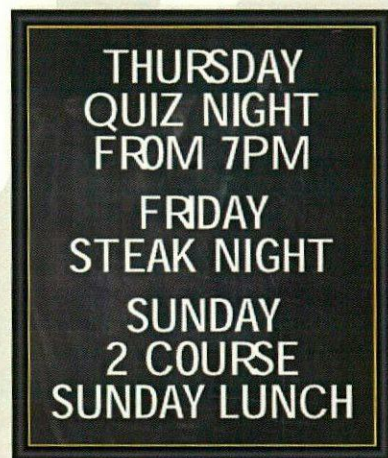

Item 04
1no Bullnose Chalkboard.
Size: 1000mm x 1200mm (approx.)
Scale: 1:20

Item 03
1no Signwritten house name to painted wall with LED trough light.
Size: 3020mm x 1720mm
Scale: 1:20

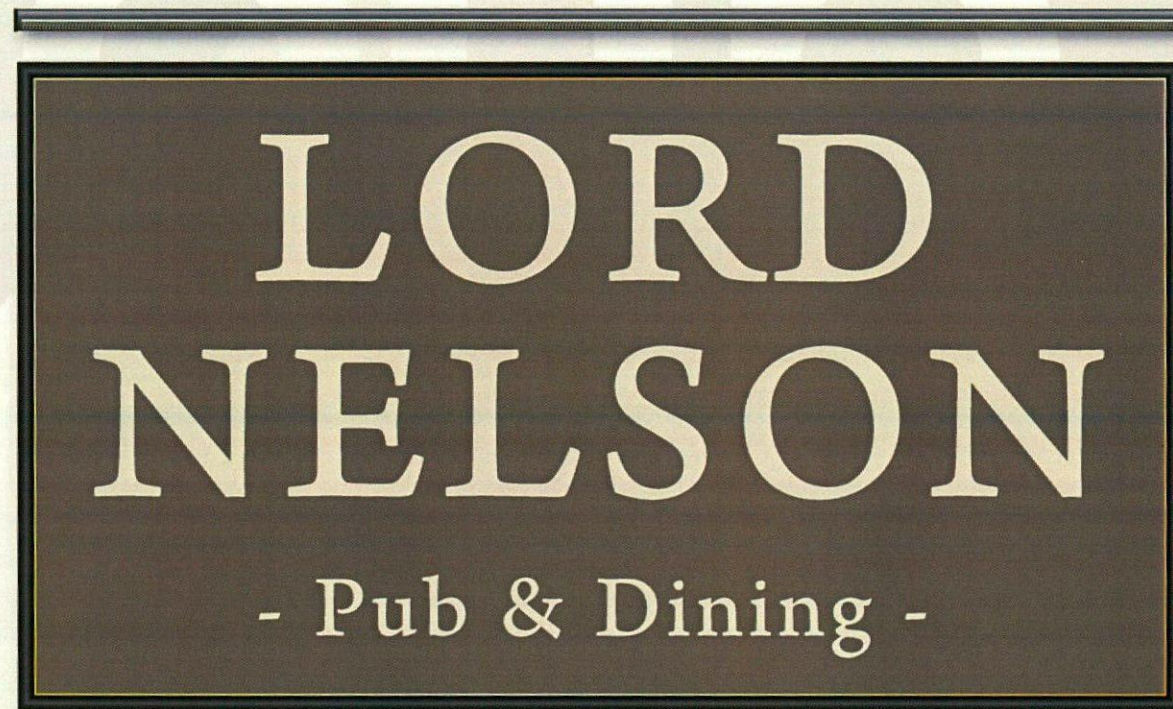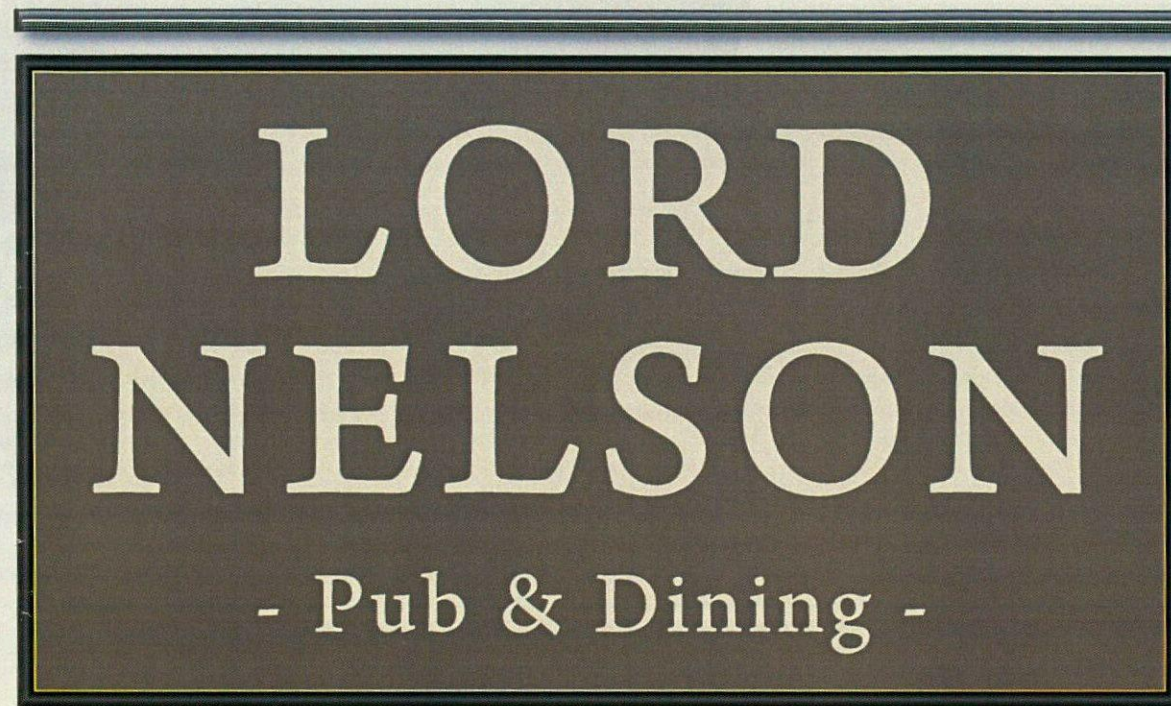


Item 05
1no Signwritten house name to painted wall with LED trough light.
Size: 3020mm x 1720mm
Scale: 1:20


Horatio Nelson




Item 06
1no Bullnose welcome panel.
Size: 2000mm x 650mm
Scale: 1:20

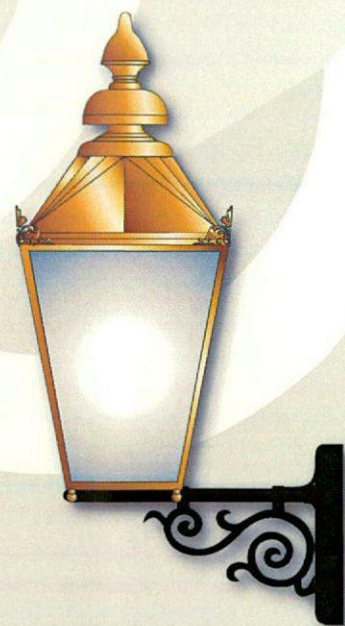


Item 07
3no Brass Warwick Lanterns.
Scale: 1:10

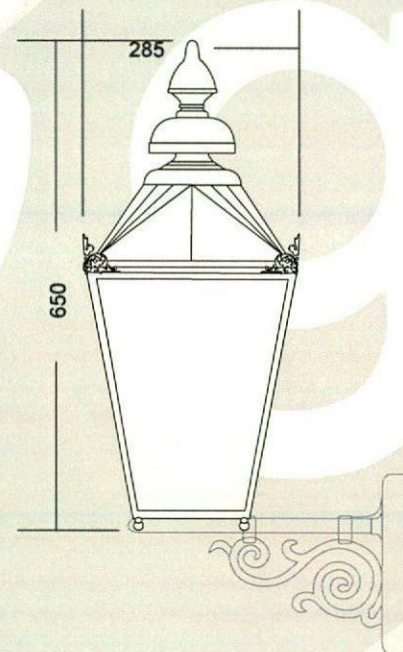

Item 08
1no Brass Menu holder.
Size: A3
Scale: 1:10

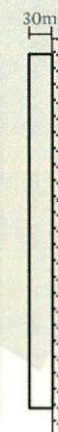


Item 12
1no Small bullnose
access sign.
Size: 400mm x 300mm
Scale: 1:20

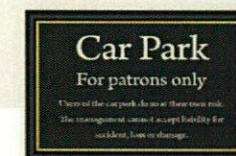

Item 13
1no Small bullnose
car park disclaimer.
Size: 600mm x 400mm
Scale: 1:20







Item 15
4no replacement
LED flood lights.
Scale: 1:20


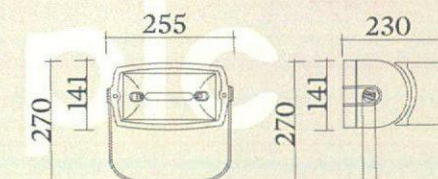


Horatio Nelson




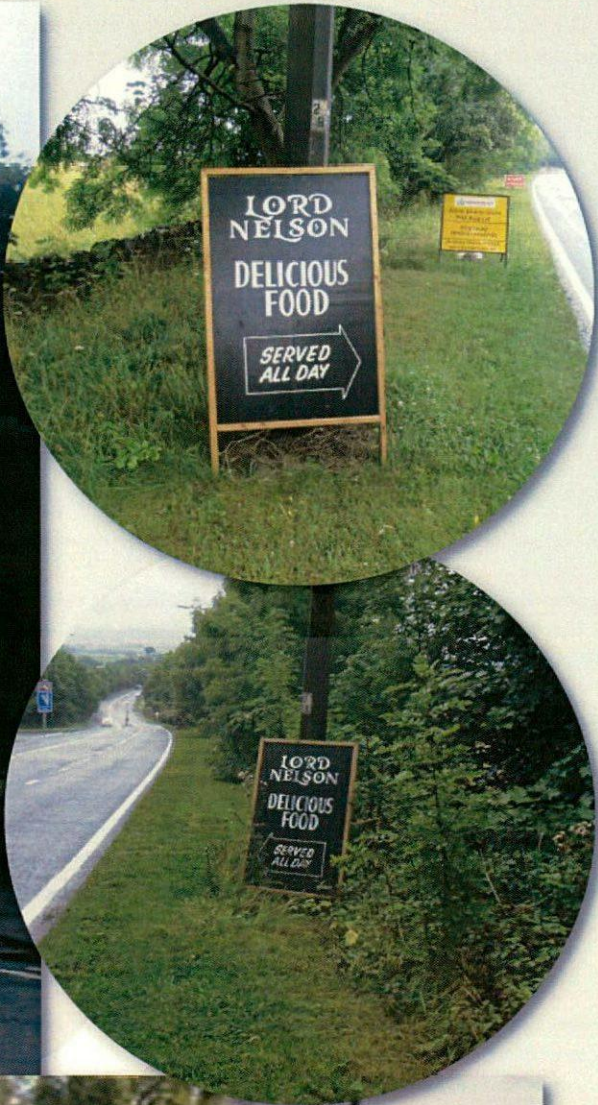

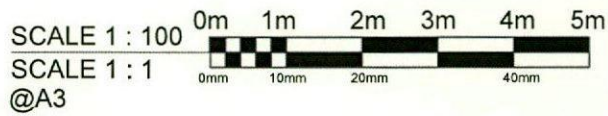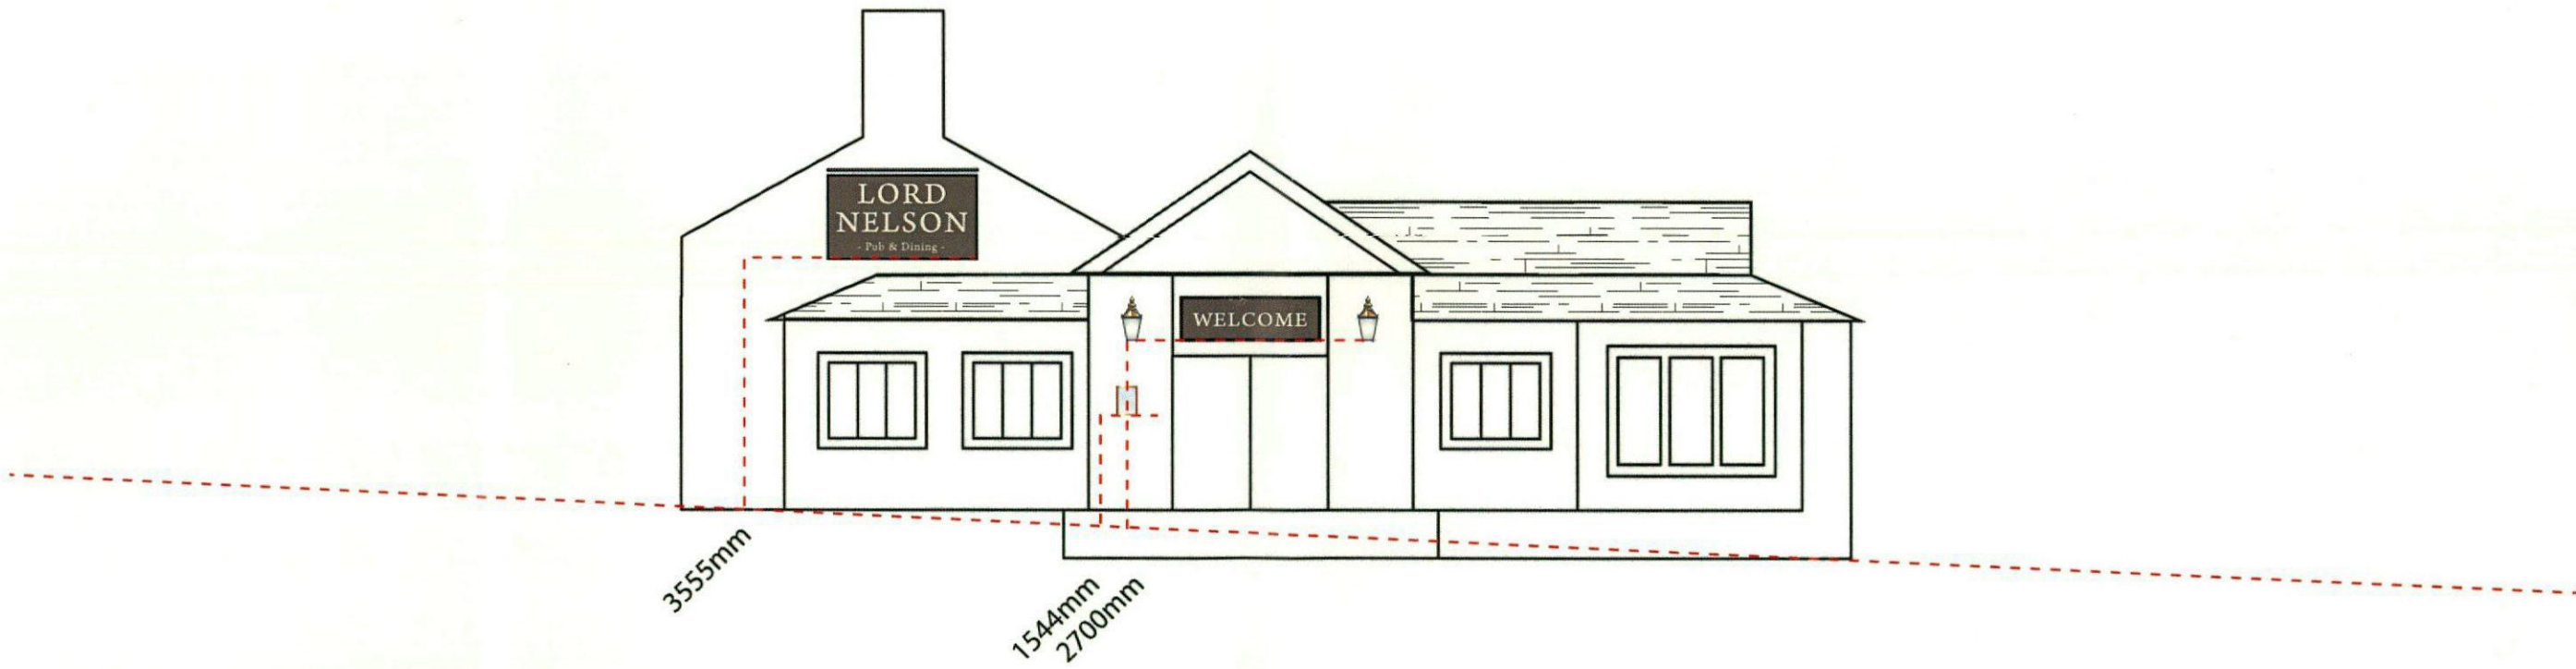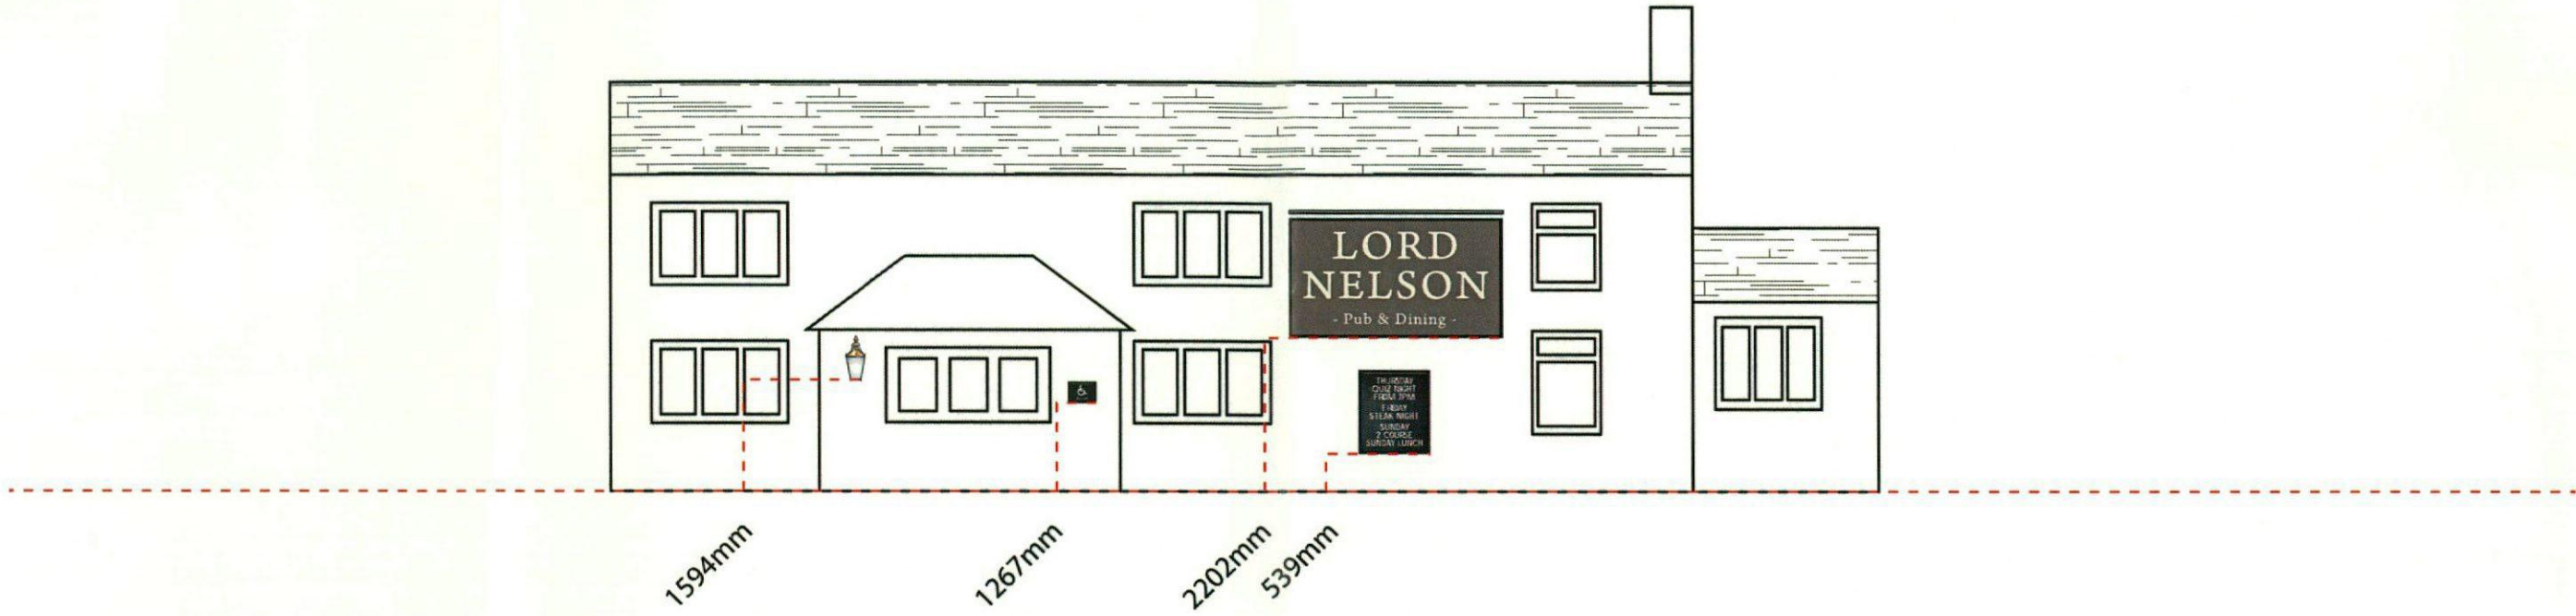

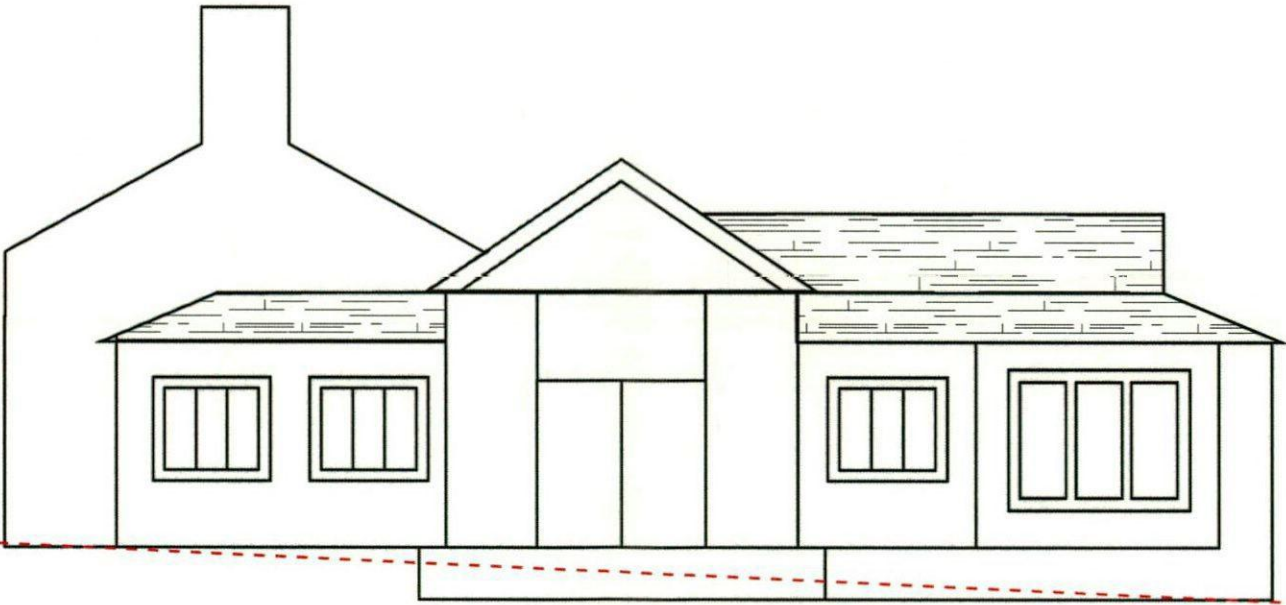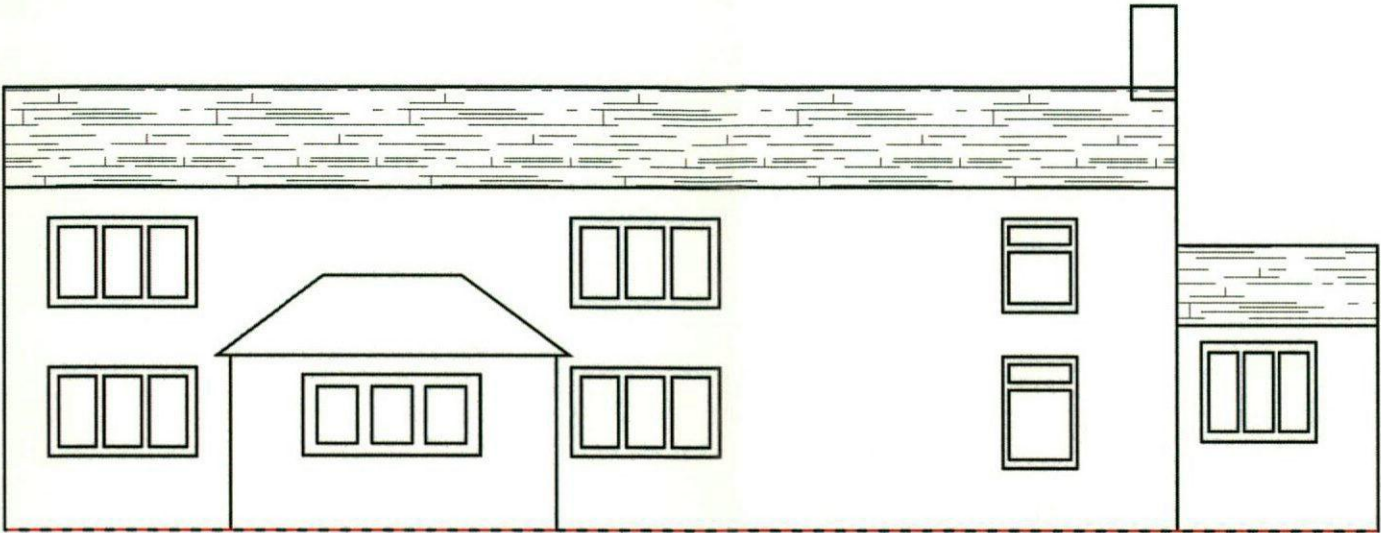

SCALE 1 : 100
SCALE 1 : 1
@A3

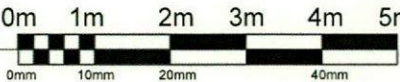

No. 25587pl01

Client El Group

Created 26 - 07 - 18

Amend :

Typeface Arno Pro Caption

Issue 1

Project Lord Nelson

Designer TF

Date :

Colours

F&B
Elephants
Breath

Gold

F&B
London Clay

F&B
Pitch Black

Page 8 of 8

Location Hoylandswaine

Approved C Bland

Approved :

Decorating

F&B
Elephants
Breath

F&B
London Clay

This scheme is a visual representation of our signage proposal. Sizes, colours and physical attributes of the actual signage may vary due to the limitations of the manufacturing process.
This document is the property of Omega Signs Ltd. and must not be passed on to third parties without prior consent. Any unauthorised use of this document will result in a design fee being charged.
Copyright © Omega Signs 2017.

Omega Signs Limited
Newmarket Approach, Leeds, LS9 0RJ
T: 0113 240 3000 F: 0113 249 2228
E: info@omega-signs.co.uk
www.omega-signs.co.uk

