

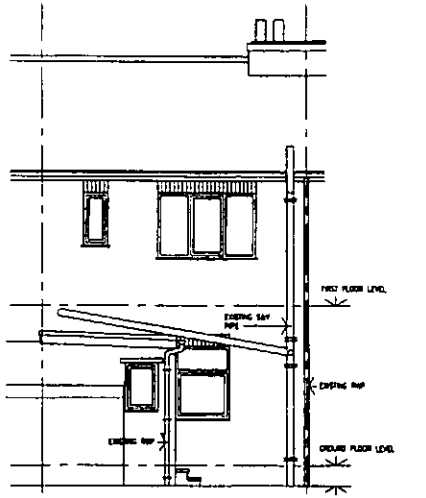



EXISTING REAR ELEVATION.
(SCALE 1:50)

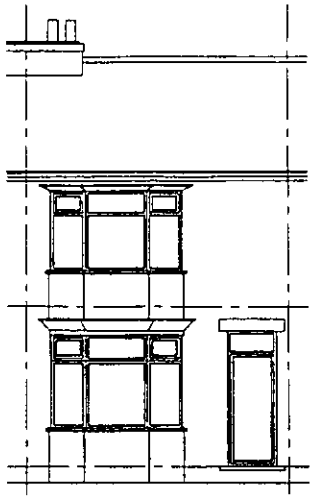


EXISTING FRONT ELEVATION.
(SCALE 1:50)

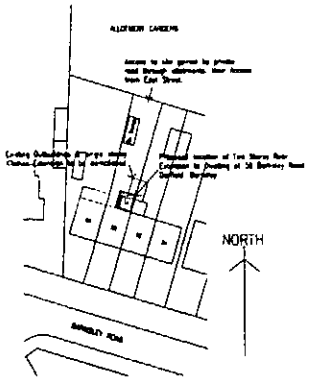

SITE LAYOUT
(SCALE 1:500)

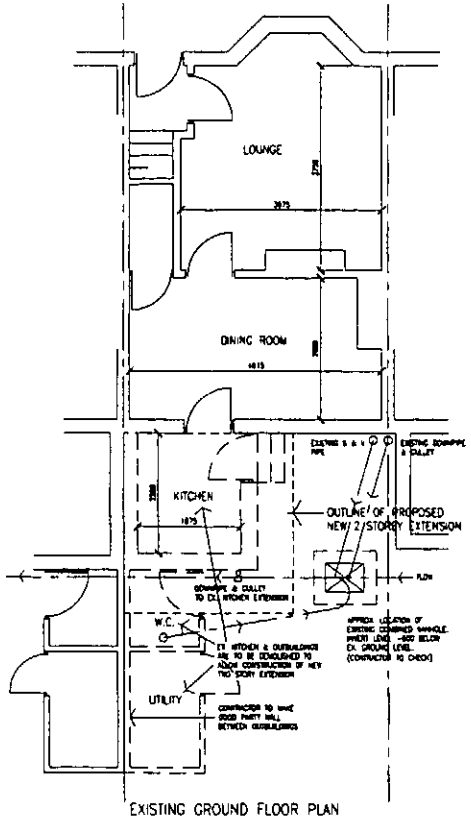

EXISTING GROUND FLOOR PLAN
(SCALE 1:50)

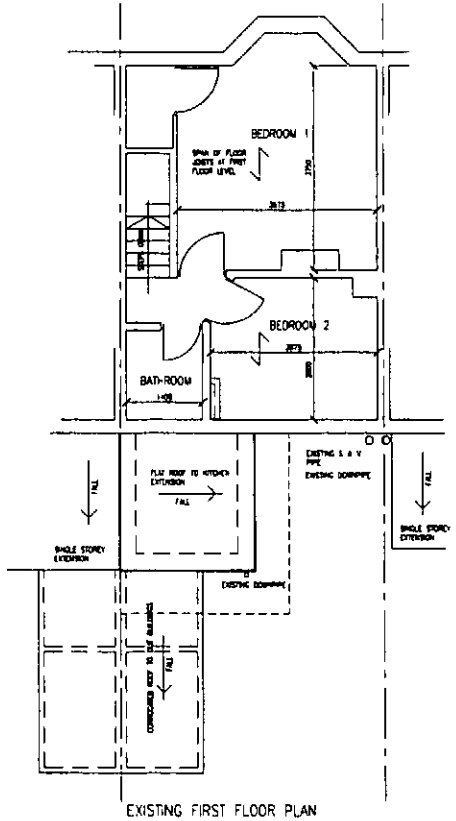

EXISTING FIRST FLOOR PLAN
(SCALE 1:50)

NOTES

REV	DATE	AMENDMENT	BY

CLIENT:
MR. & MRS T. HIRST

PROJECT:
58 BARNSLEY ROAD, DARFIELD, BARNSLEY

TITLE:
REAR TWO STOREY EXTENSION. EXISTING PLANS & ELEVATIONS.

SCALE	AS SHOWN @ A1	DATE	APRIL 2010
DRAWN		CHECKED	

DWG REF.
T/01

REV:

REV.	DATE.	AMENDMENT.	BY.


CLIENT:
MR. & MRS T. HIRST

PROJECT:
58 BARNSLEY ROAD, DARFIELD, BARNSLEY

TITLE:
REAR TWO STOREY EXTENSION.
EXISTING PLANS & ELEVATIONS.


SCALE: AS SHOWN @ A1	DATE: APRIL 2010
DRAWN:	CHECKED:

DWG REF: T/01	REV:

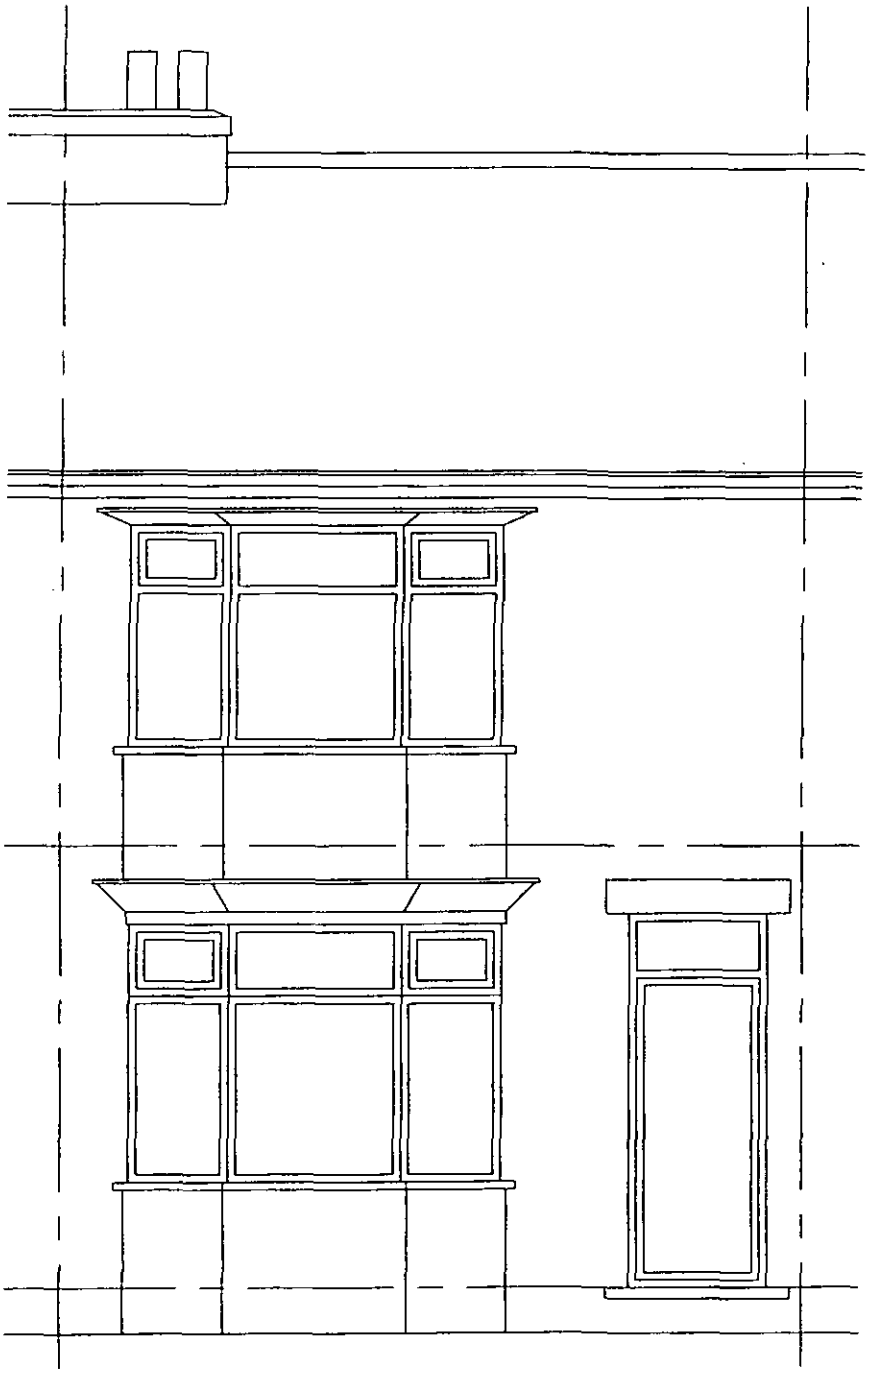


EXISTING FRONT ELEVATION.

(SCALE 1:50)

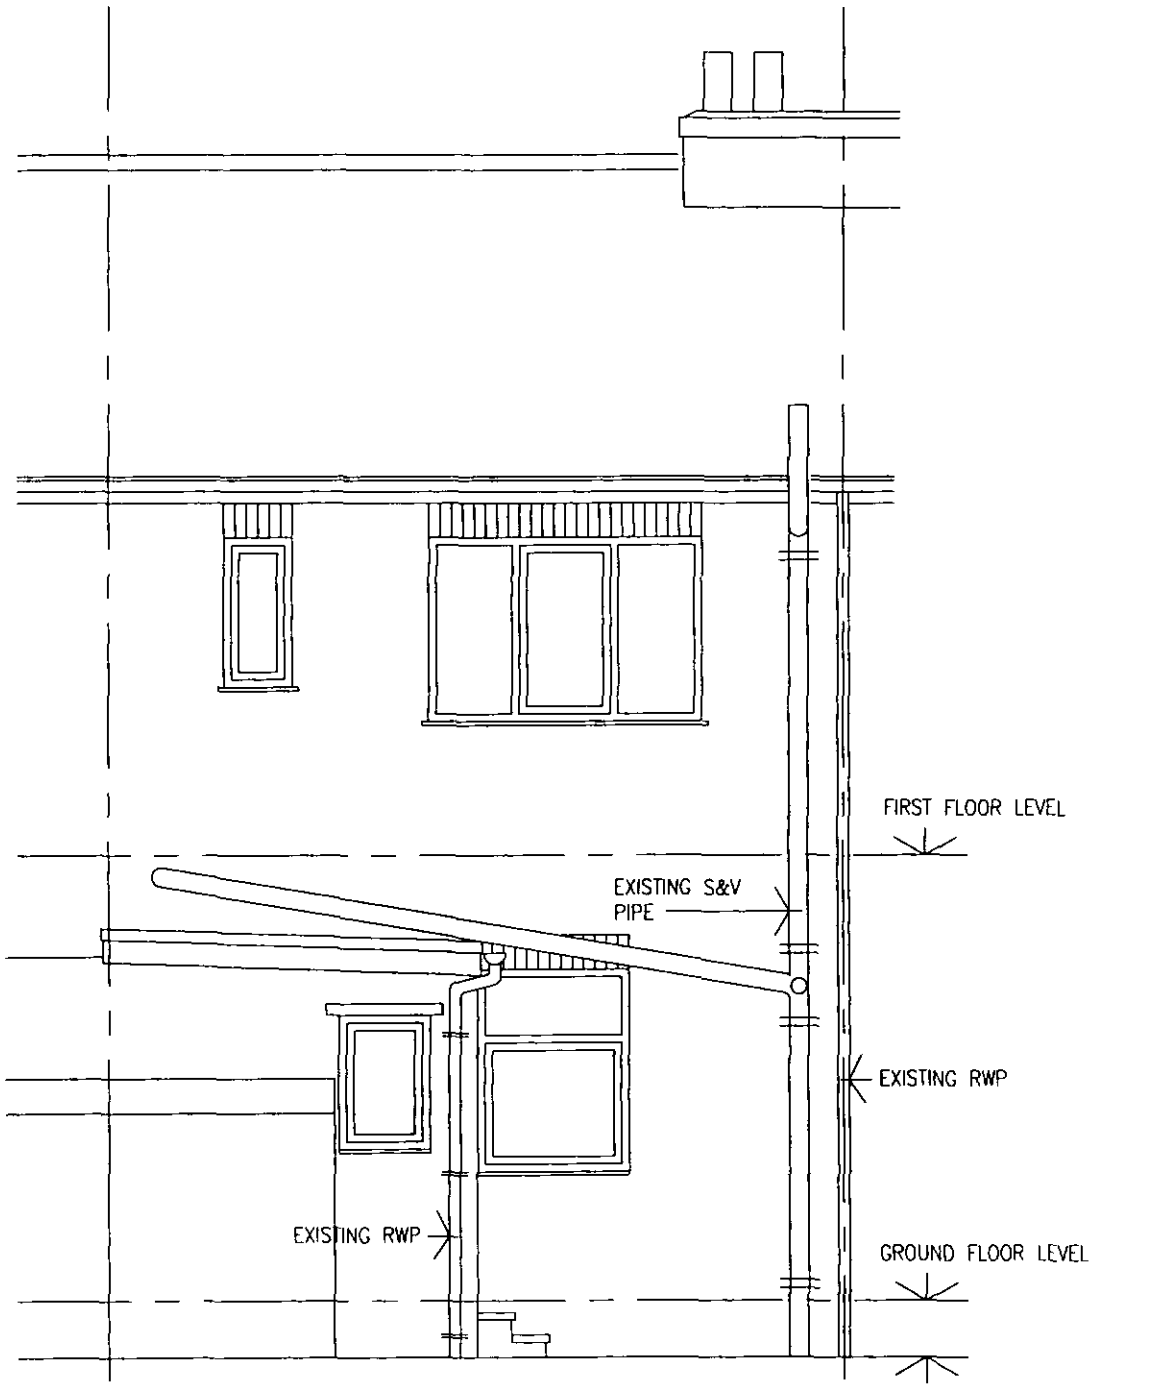


EXISTING REAR ELEVATION.


(SCALE 1:50)

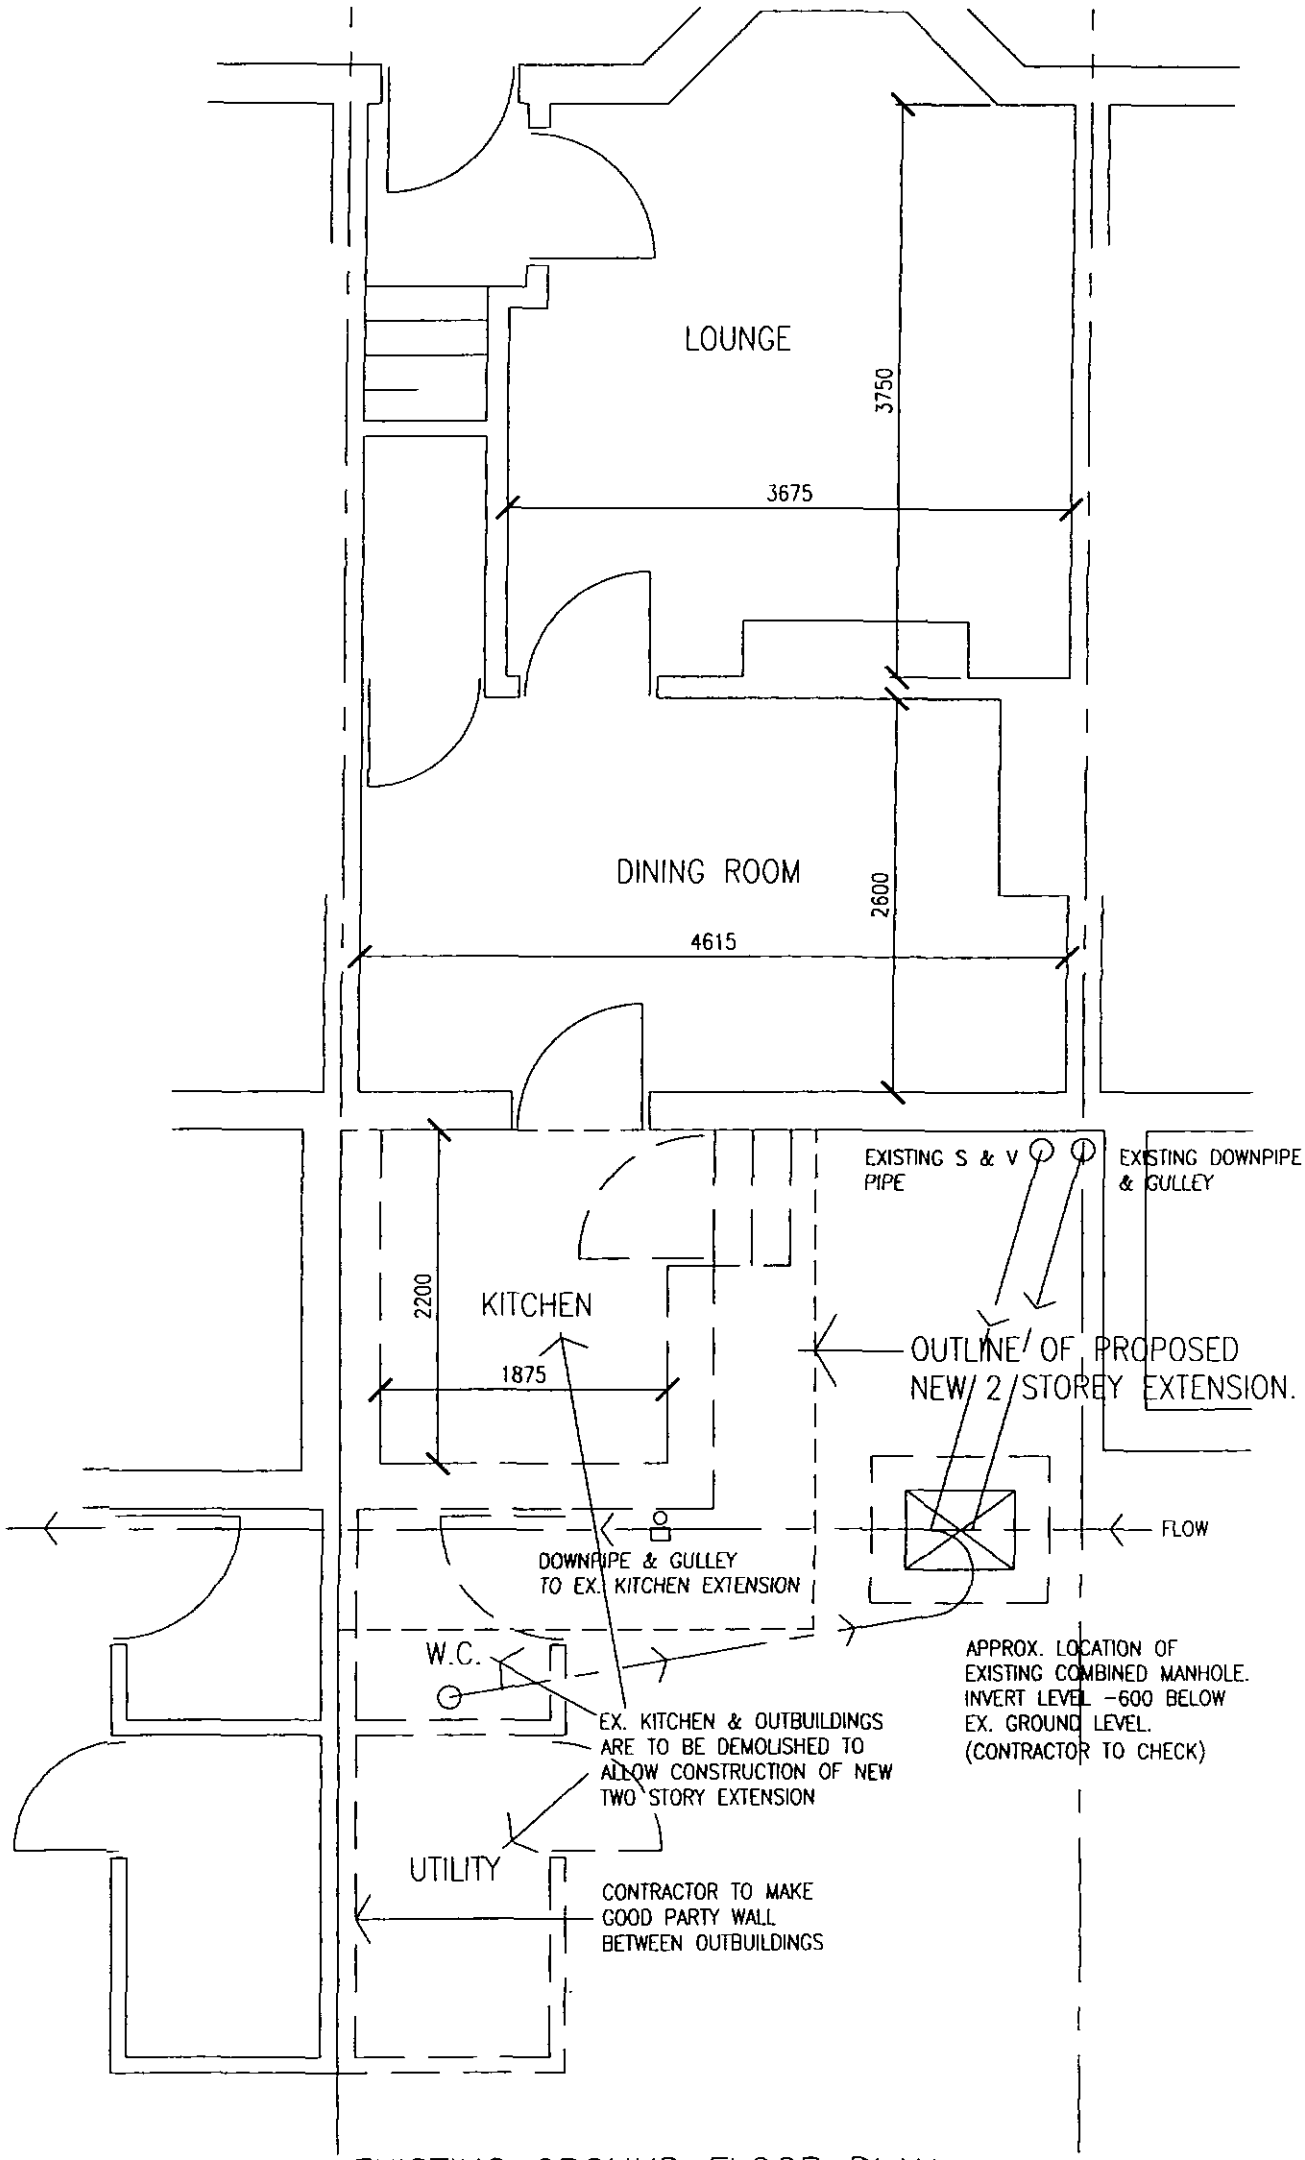

EXISTING GROUND FLOOR PLAN

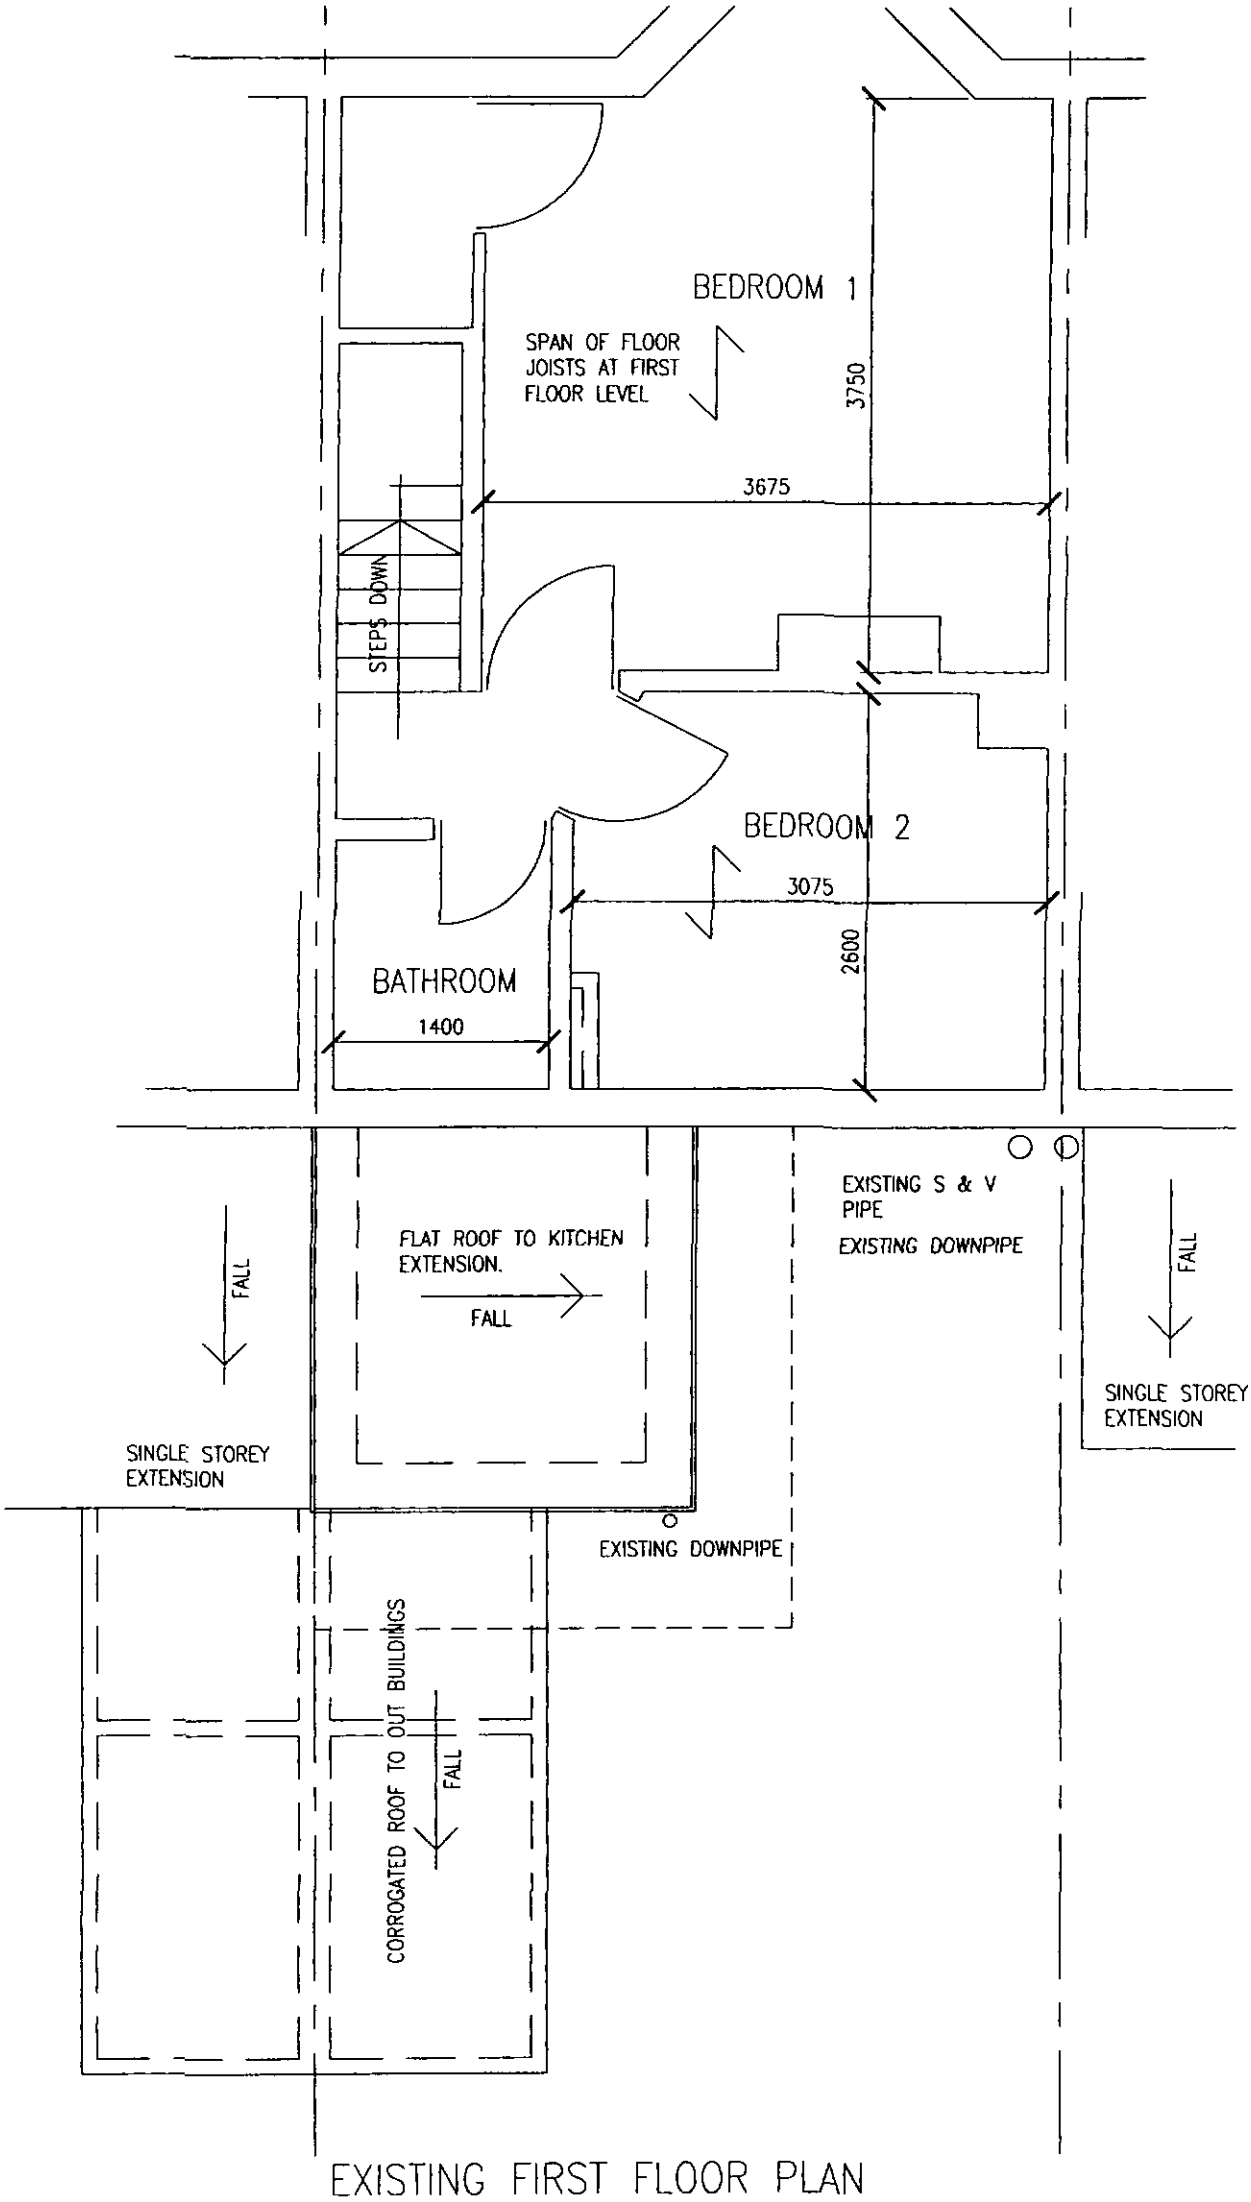

EXISTING FIRST FLOOR PLAN

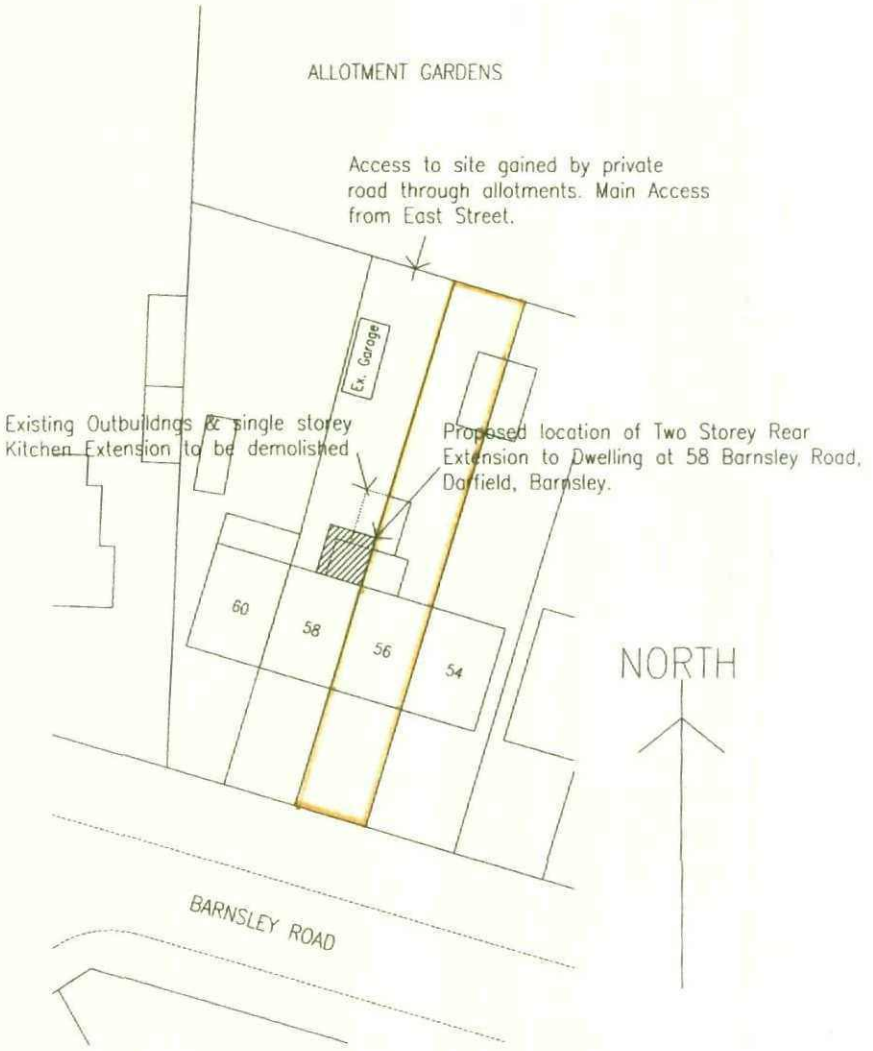

SITE LAYOUT
(SCALE 1:500)