



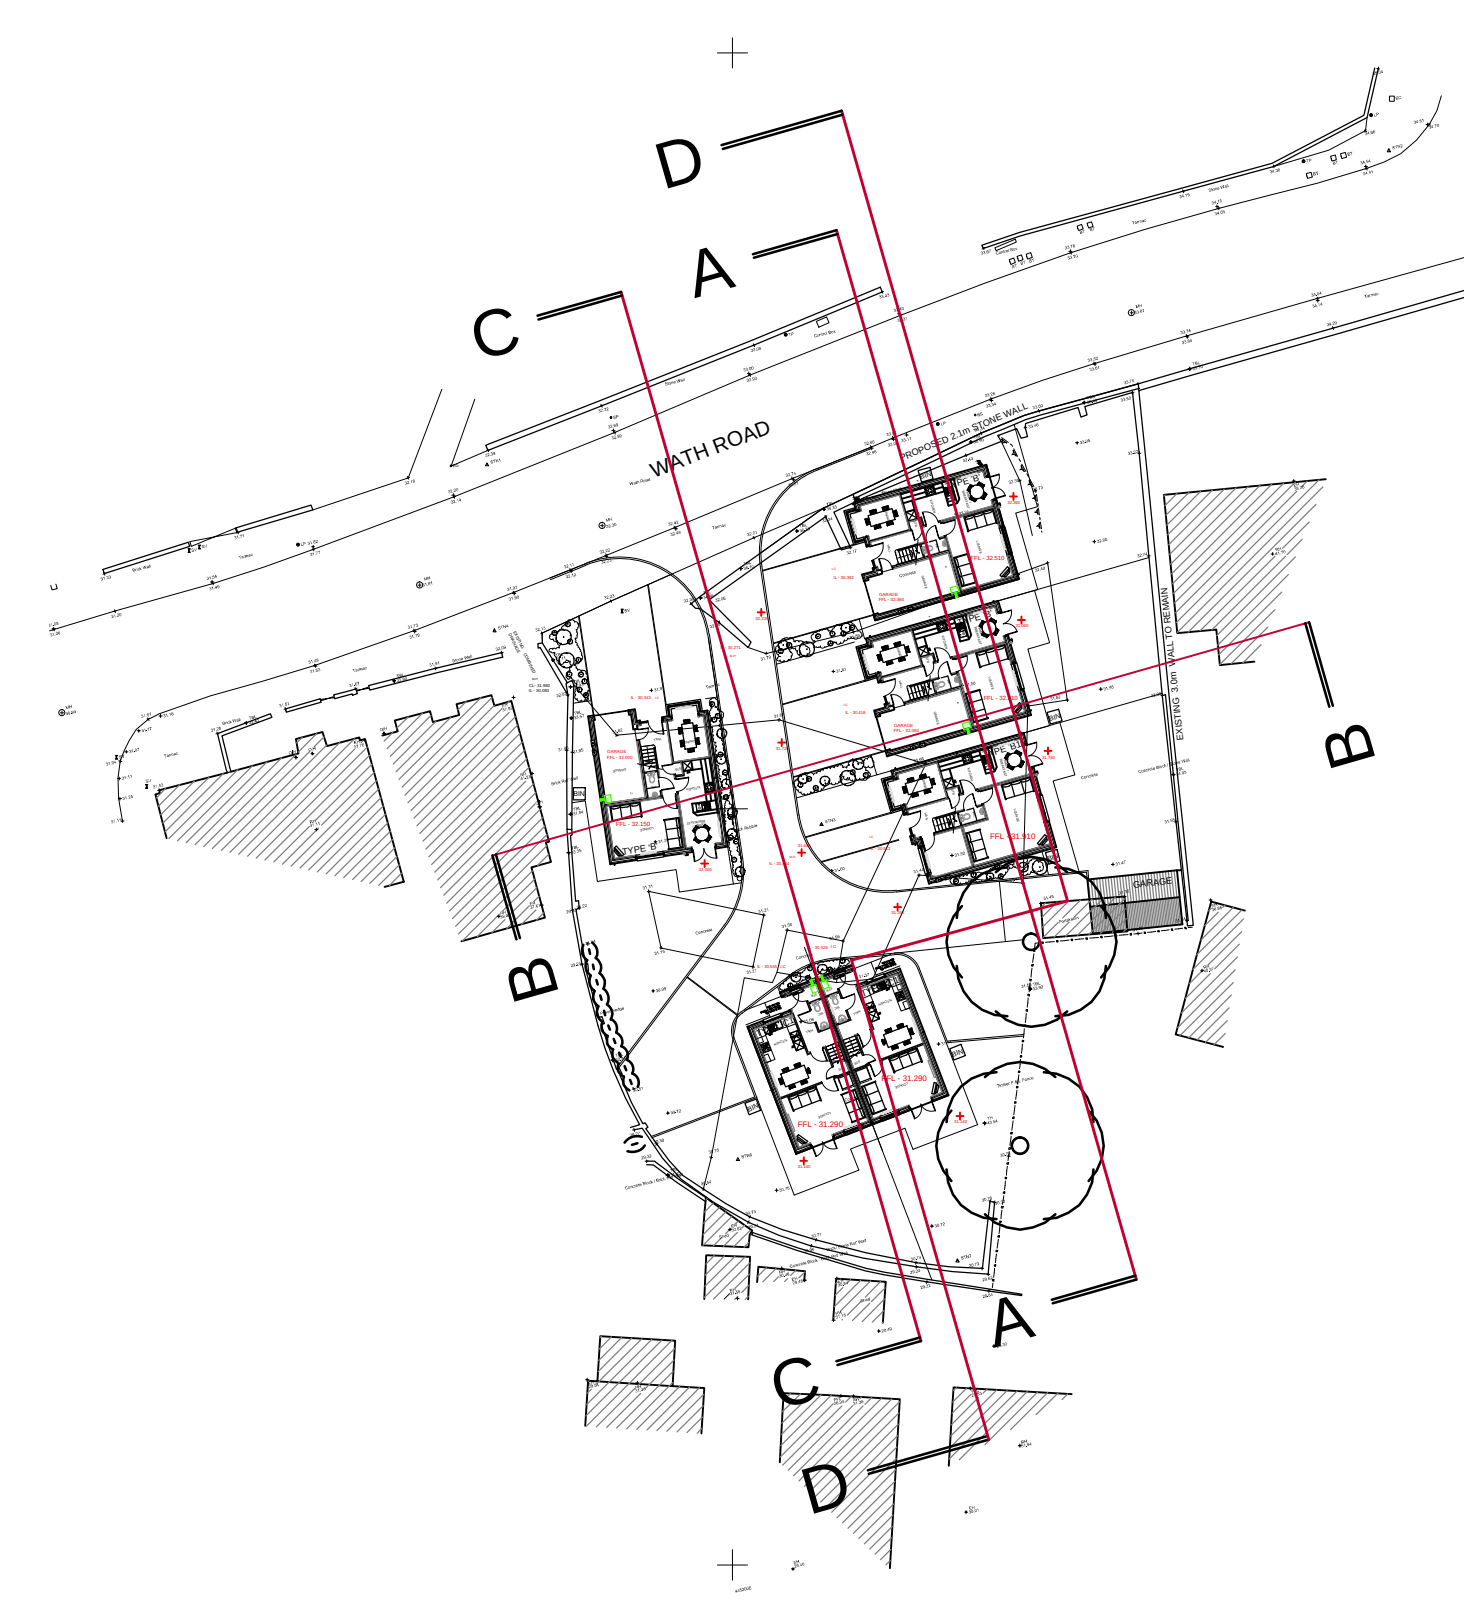

THIS DRAWING TO BE READ IN CONJUNCTION WITH ETON
CONSTRUCTION DRAWING. REF : ECO6-25 EXISTING AND
PROPOSED LEVELS



00 All work to be carried out in accordance with the requirements
of the Building Regulations, Water Authority and the
Construction (Design and Management) Regulations currently
in force.

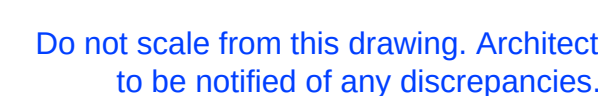

Verify relevant dimensions on site before commencing work or preparing shop drawings.

Rev:	Description:	By:	Date:
Drawing Status:		PLANNING	
			
79A WELLGATE, ROTHERHAM, S60 2LZ Tel: 01709 365 964 Website: www.etonconstruction.com			
Project:		Development of land off Wath Road, Bolton upon Dearne	
Drawing:		Proposed Site Sections	
Client:		Eton Homes Ltd	
COPYRIGHT – This drawing is subject to copyright and cannot be reproduced without the permission of the Company. ©			
Scales:		Date:	
1:100 1:500 @A1		24.08.16	
Drawing Number:		Revision:	
EC06-30		-	
		Drawn by:	
		MW	