


STACEY CRESCENT
TARMAC
EXISTING TREE
100.980
100.944
101.027
100.801
100.516
TARMAC
APPROX LINE OF SERVICES TRENCH
TARMAC
100.890
100.987
GRASS
100.995
100.299
100.231
M.H.C.L. 100.068
100.014
LAMP POST
100.231
100.163
GAS HOUSING UNIT ON CONCRETE BASE
100.000
EXSTING TREE
D.P.C. 100.169
100.842
100.922
100.978
100.200
100.134
100.010
GRASS
TARMAC
BOILER HOUSE
FLUE
TARMAC
100.806
100.895
100.960
100.178
GULLY
100.088
100.057
FENCE
ELECTRIC SUB STATION
NATIONAL HOME ENERGY RATING SCHEME
REGISTERED MEMBER
Beacon Council
2003-2004
Rethinking Construction
Reproduced from the FastMAP OS v4.43
Ordnance Survey 1/1250 mapping
with the permission of the Controller of
her Majesty's Stationery Office
© CROWN COPYRIGHT
Unauthorised reproduction infringes
Crown Copyright and may lead to prosecution
or Civil Proceedings
Property & Procurement
B.M.B.C.
Springfield House, Barnsley S70 6HH
Date Jeremy Sykes
LICENSE No. LA076090
BARNSLEY
Metropolitan Borough Council
Property & Procurement
Jeremy Sykes,
Head of Asset Management,
PO Box 687, Barnsley,
S70 9JN.
Tel. 01226 770770
Fax. 01226 774599
PROJECT
MILEFIELD COURT
GRIMETHORPE
BIOMASS BOILER
DRAWING
SITE PLAN
Drawn
ab
Revision
Scale
1:100
Date
May 2010
Project Code
HSG 4153
Drawing No.
02

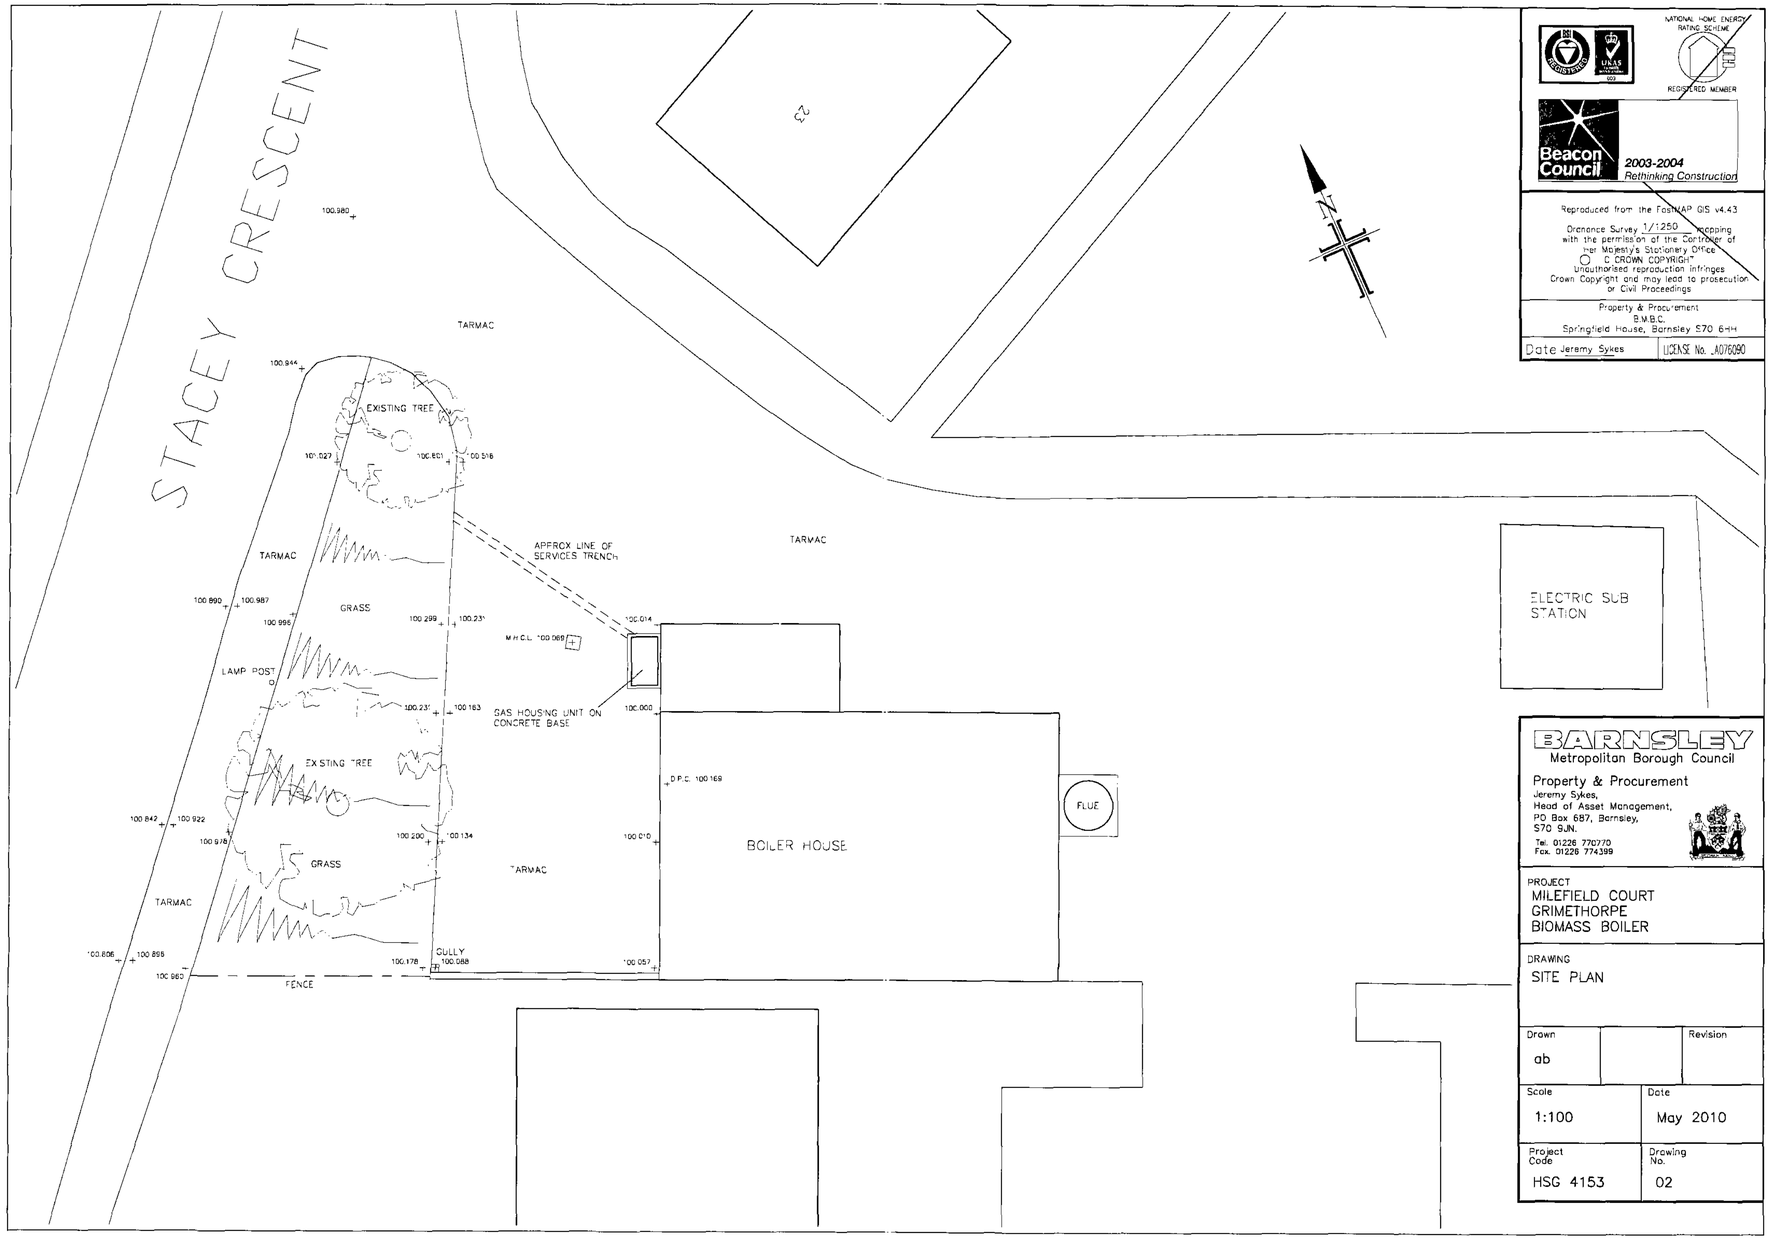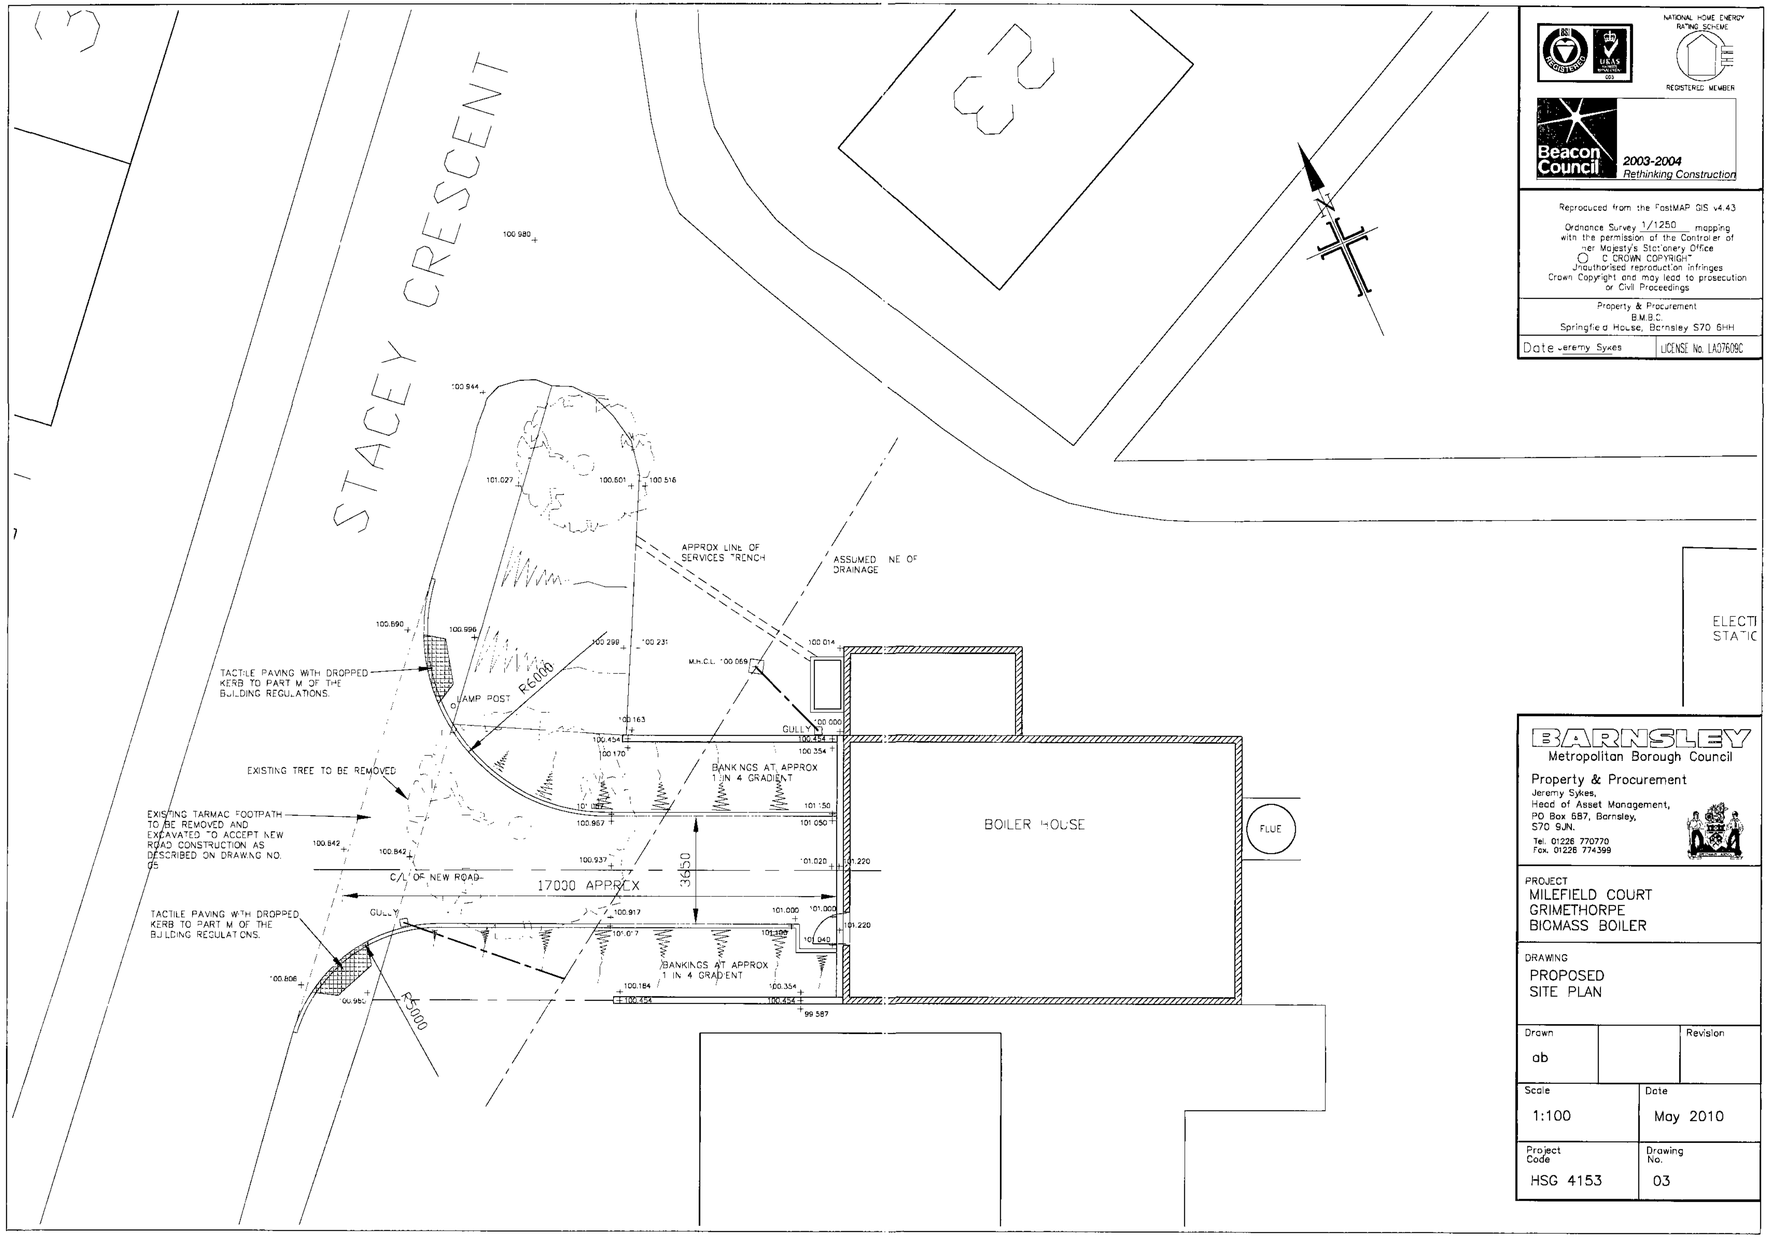

NATIONAL HOME ENERGY RATING SCHEME
REGISTERED MEMBER

Beacon Council 2003-2004 Rethinking Construction

Reproduced from the FastMAP GIS v4.43
Ordnance Survey 1/1250 mapping with the permission of the Controller of Her Majesty's Stationery Office © CROWN COPYRIGHT
Unauthorised reproduction infringes Crown Copyright and may lead to prosecution or Civil Proceedings

Property & Procurement
B.M.B.C.
Springfield House, Barnsley S70 6HH

Date Jeremy Sykes | LICENSE No. LA07609C

BARNSLEY
Metropolitan Borough Council

Property & Procurement
Jeremy Sykes,
Head of Asset Management,
PO Box 657, Barnsley,
S70 9JN.
Tel. 01226 770770
Fax. 01226 774399


PROJECT
MILEFIELD COURT
GRIMETHORPE
BIOMASS BOILER

DRAWING
PROPOSED
SITE PLAN


Drawn		Revision
ab		

Scale	Date
1:100	May 2010


Project Code	Drawing No.
HSG 4153	03

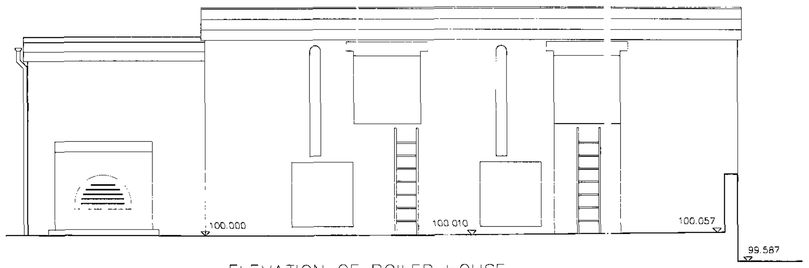

ELEVATION OF BOILER HOUSE

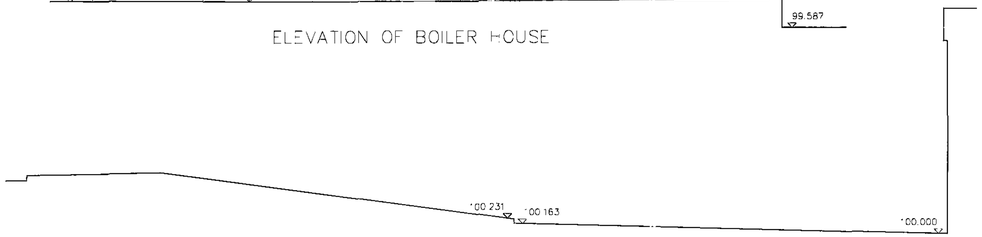

SECTION ON LINE BETWEEN NEW EXTENSION AND MAIN BUILDING

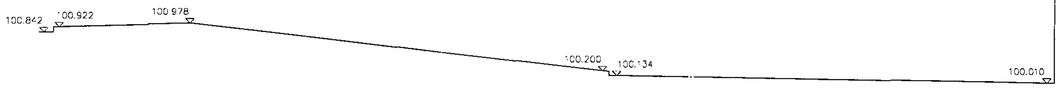

SECTION ON CL OF BUILDING



SECTION ON RH SIDE OF BUILDING

NATIONAL HOME ENERGY RATING SCHEME
REGISTERED MEMBER

Beacon Council 2003-2004 Rethinking Construction

Reproduced from the FastMAP GIS v4.43
Ordnance Survey 1/1250 mapping with the permission of the Controller of Her Majesty's Stationery Office © CROWN COPYRIGHT
Unauthorised reproduction infringes Crown Copyright and may lead to prosecution or Civil Proceedings

Property & Procurement
B.M.B.C.
Springfield House, Barnsley S70 6HR

Date Jeremy Sykes | LICENSE No. LA076090

BARNSLEY
Metropolitan Borough Council
Property & Procurement
Jeremy Sykes,
Head of Asset Management,
PO Box 687, Barnsley,
S70 9JN.
Tel. 01226 770770
Fax. 01226 774399


PROJECT
MILEFIELD COURT
GRIMETHORPE
BIOMASS BOILER

DRAWING
EXISTING ELEVATION AND SECTIONS


Drawn		Revision
ab		

Scale	Date
1:50	May 2010

Project Code	Drawing No.
HSG 4153	04

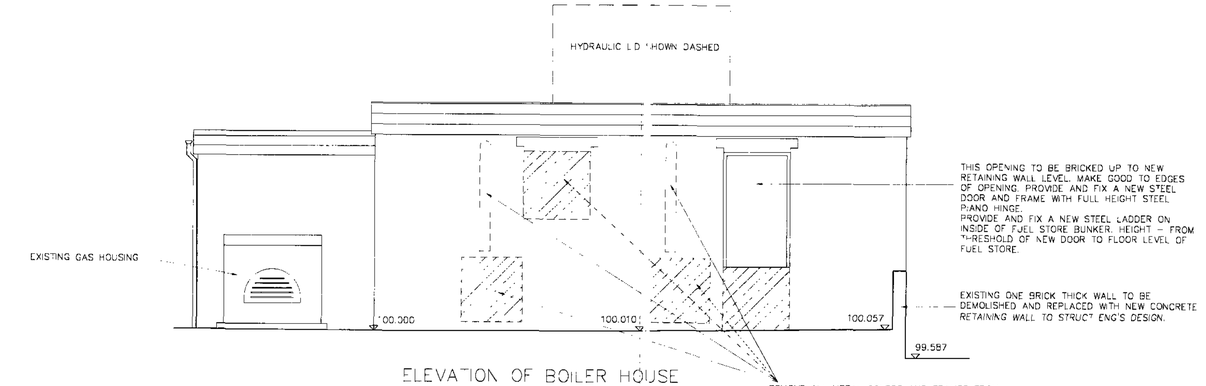


ELEVATION OF BOILER HOUSE

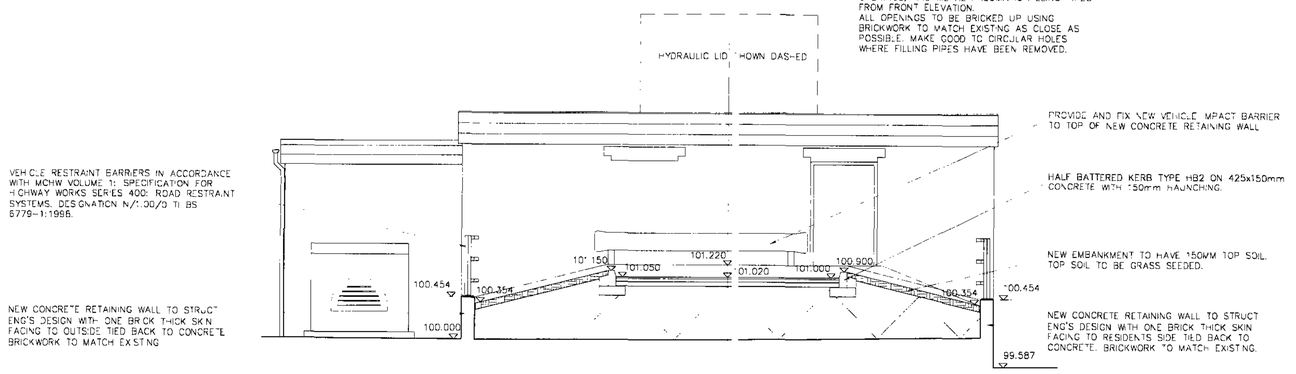

SECTION THROUGH NEW ACCESS ROAD

NEW EMBANKMENTS FORMED IN ACCORDANCE WITH MCHW VOLUME 1: SPECIFICATION FOR HIGHWAY WORKS SERIES 600: EARTHWORKS, IN PARTICULAR CLAUSE 608 – CONSTRUCTION OF FILLS, AND CLAUSE 612 – COMPACTION OF FILLS.

ROAD CONSTRUCTION
SURFACE COURSE TO BE 25MM THICK D/6mm DBM PEN SURFACE COURSE H/STONE TO BS 4987-1: CLAUSE 7.5
BINDER COURSE TO BE 50MM THICK D/20mm DBM PEN BINDER COURSE H/STONE TO BS 4987-1: CLAUSE 6.5
BASE COURSE TO BE 70MM THICK D/32mm DBM 125 PEN BASE L/STONE TO BS 4987-1: CLAUSE 5.2
SUB-BASE TO BE 390MM THICK TYPE 1
SUB-BASE TO COMPLY WITH SPECIFICATION FOR HIGHWAY WORKS CLAUSE 803

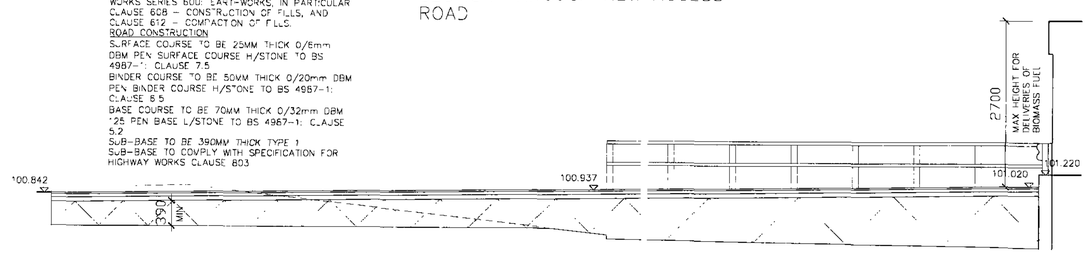

SECTION ON C/L OF BUILDING/ROAD

NATIONAL HOME ENERGY RATING SCHEME
REGISTERED MEMBER
Beacon Council 2003-2004 Rethinking Construction
Reproduced from the FastMAP GIS v4.43
Ordnance Survey 1/1250 mapping with the permission of the Controller of Her Majesty's Stationery Office © CROWN COPYRIGHT
Unauthorised reproduction infringes Crown Copyright and may lead to prosecution or Civil Proceedings
Property & Procurement
B.M.B.C.
Springfield House, Barnsley S70 6HH
Date Jeremy Sykes | LICENSE No. LA076090

BARNSLEY
Metropolitan Borough Council
Property & Procurement
Jeremy Sykes,
Head of Asset Management,
PO Box 687, Barnsley,
S70 9JN.
Tel. 01226 770770
Fax. 01226 774398

PROJECT
MILEFIELD COURT
GRIMETHORPE
BIOMASS BOILER

DRAWING
PROPOSED ELEVATION AND SECTIONS THROUGH NEW ACCESS ROAD

Drawn		Revision
ab		

Scale	Date
1:50	May 2010

Project Code	Drawing No.
HSG 4153	05



NATIONAL HOME ENERGY RATING SCHEME

REGISTERED MEMBER

H:\Software\CLIPART\LOGOS\BEACON COUNCIL.jpg

Reproduced from the FastMAP GIS v4.43

Ordnance Survey 1:1250 mapping with the permission of the Controller of Her Majesty's Stationery Office
© CROWN COPYRIGHT
Unauthorised reproduction infringes Crown Copyright and may lead to prosecution or Civil Proceedings

Property & Procurement
B.M.B.C.
Springfield House, Barnsley S70 6HH

Date June 2010 | LICENSE No. LA076090

N

BARNSLEY
Metropolitan Borough Council

Property & Procurement
Springfield House, Springfield St
Barnsley S70 6HH
Tel. 01226 774300
Fax. 01226 774399

PROJECT
MILEFIELD COURT
GRIMETHORPE
BIOMASS BOILER

DRAWING
LOCATION PLAN

Drawn		Revision
ab		

Scale	Date
1:1250	June 2010

Project Code	Drawing No.
HSG 4153	01

C.A.D File Name

Layer State